





LOCATION MAP
SCALE 1:1250

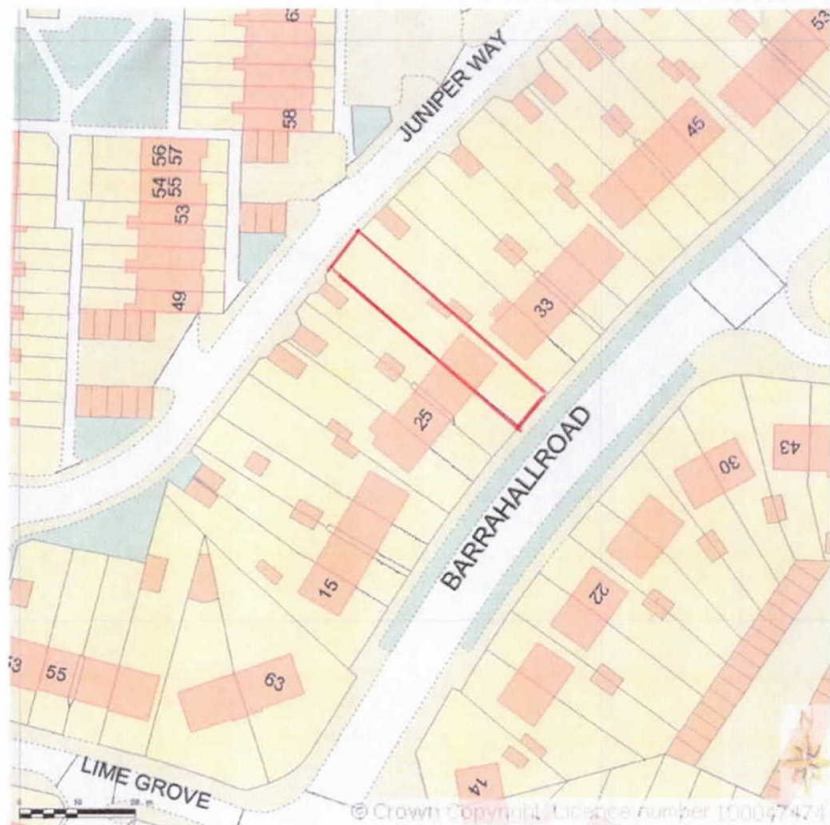

VIEW OF REAR ELEVATION
FROM BACK GARDEN

 


VIEW OF BACK GARDEN



FRONT ELEVATION ALONG
BARA HALL ROAD



VIEW OF SIDE ELEVATION

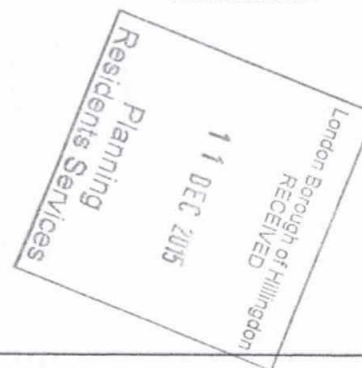

PROJECT	SINGLE STOREY REAR EXTENSION		
CLIENT	MR NISTAR		
DRAWN BY:	IBRAHIM SHAIKH	CHECKED BY:	
SITE ADDRESS	29 BARRA HALL ROAD, HAYES, MIDDLESEX UB3 2NS.		
SCALE:	AS SHOWN	DATE:	NOV 2015
DRAWING NO:	2015/BR29/001	REV	