



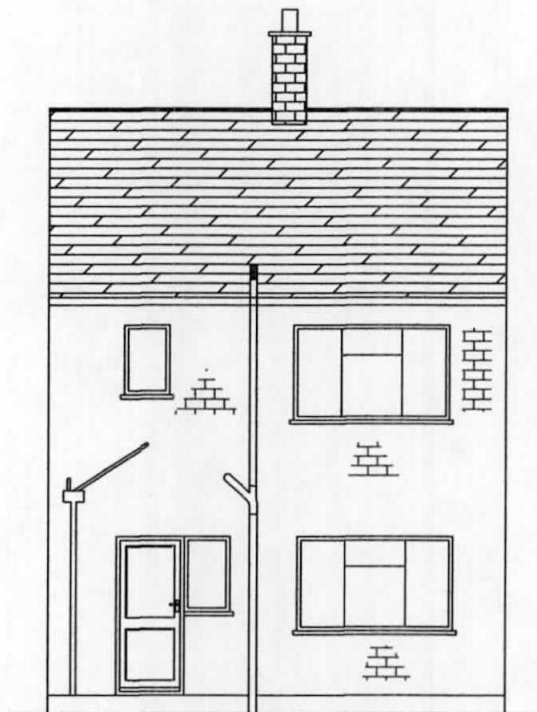

EXISTING REAR ELEVATION



PROPOSED REAR ELEVATION

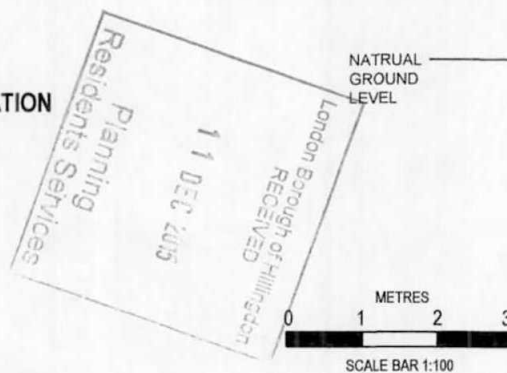

SCALE: 1:100	DATE: NOV 2015
DRAWING NO: 2015/BR29/006	REV