


BOUNDARY

EXISTING
GARDEN
SHED

BOUNDARY

BOUNDARY

BOUNDARY

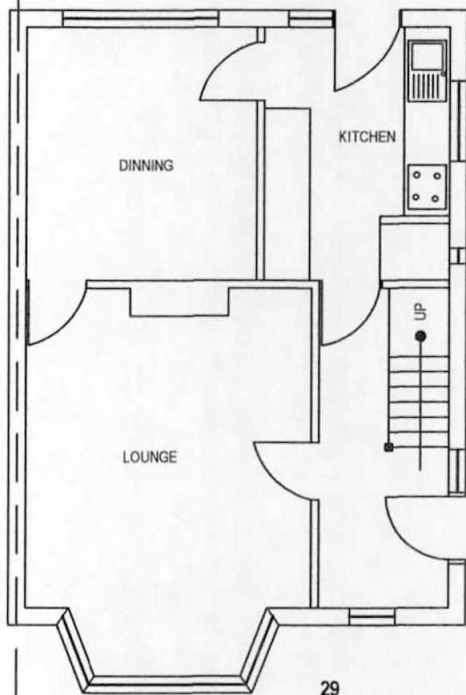


EXISTING FLOOR PLAN

London Borough of Hillingdon
RECEIVED
11 DEC 2015
Planning
Residents Services

BOUNDARY

BOUNDARY

BOUNDARY

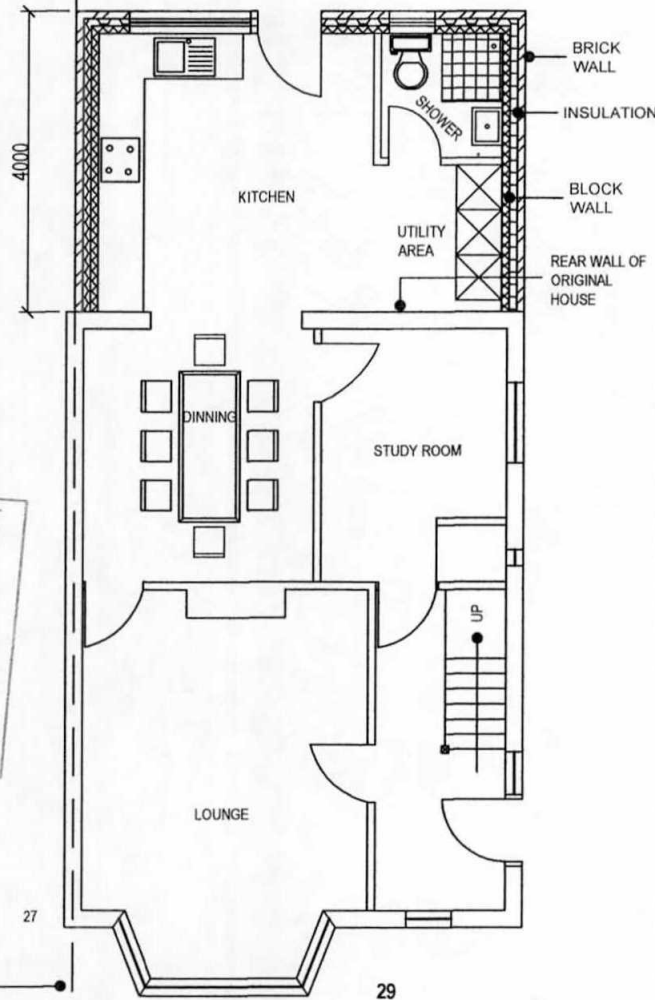

PROPOSED FLOOR PLAN



SCALE: 1:100	DATE: NOV 2015
DRAWING NO: 2015/BR29/003	REV