


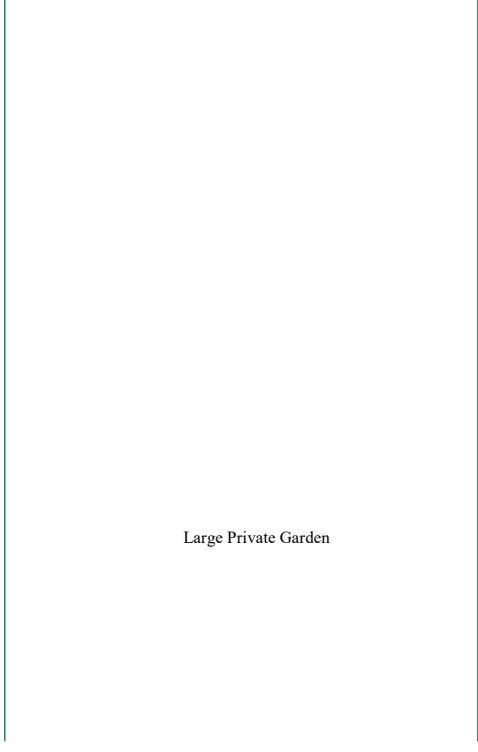


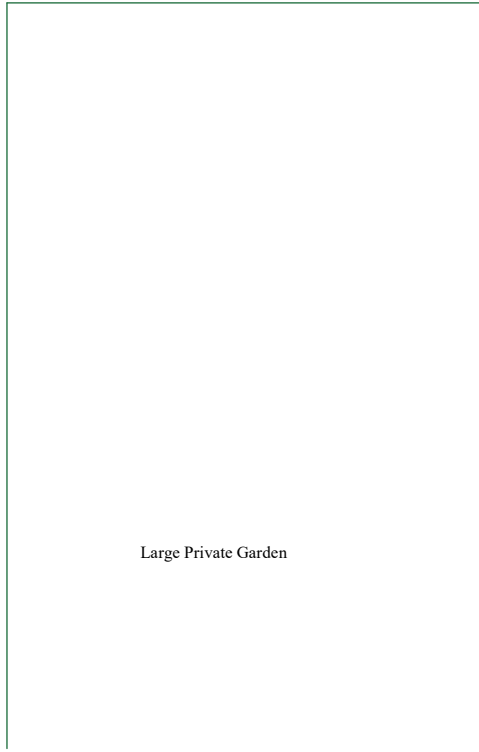


PROPOSED
FRONT ELEVATION

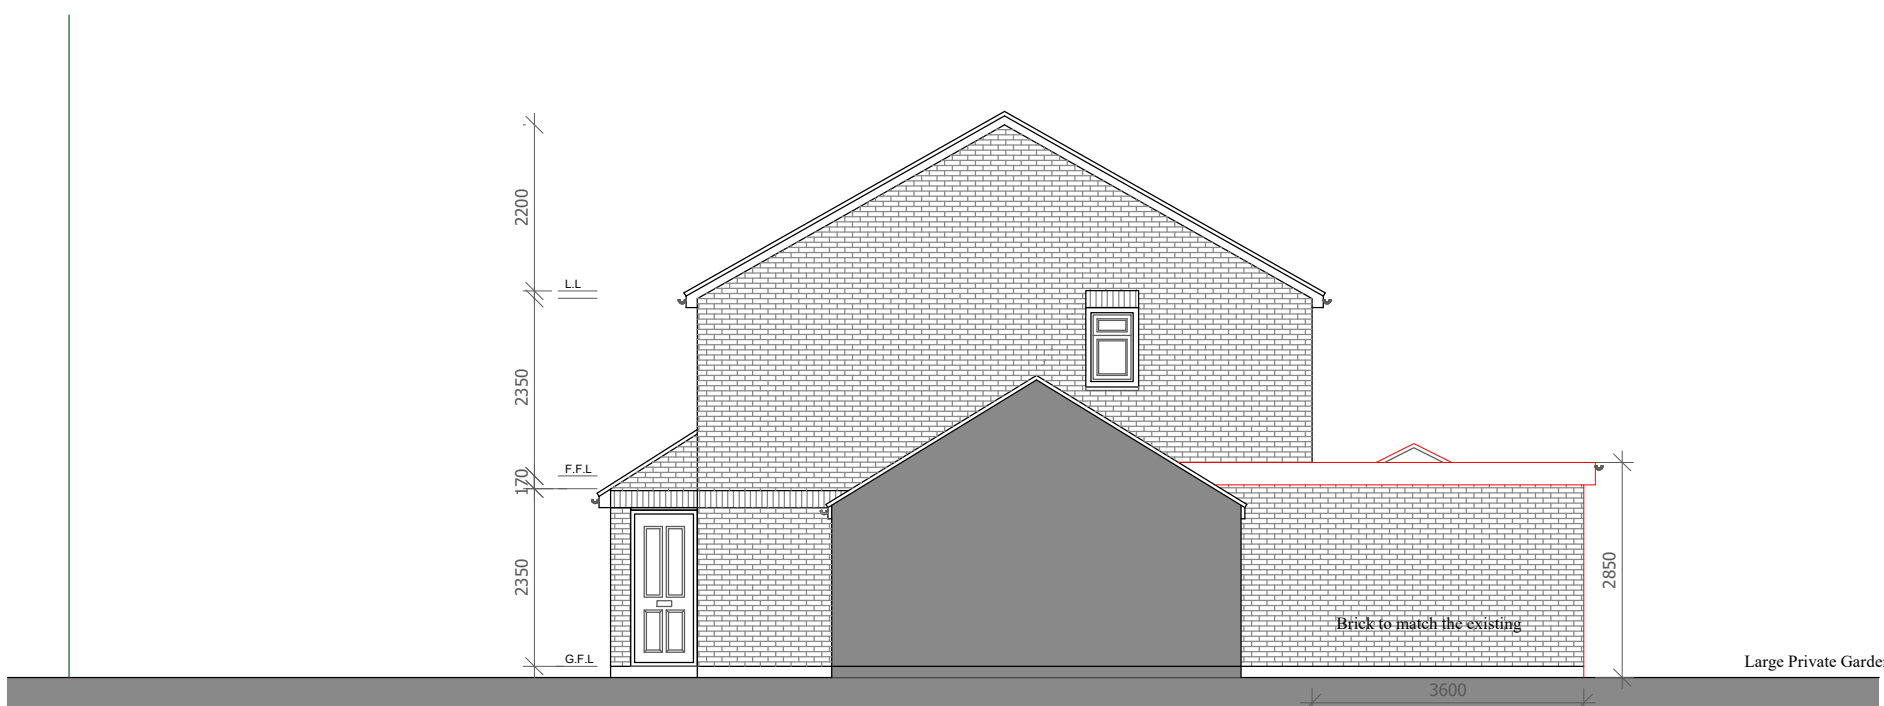


PROPOSED
SIDE SECTIONAL ELEVATION

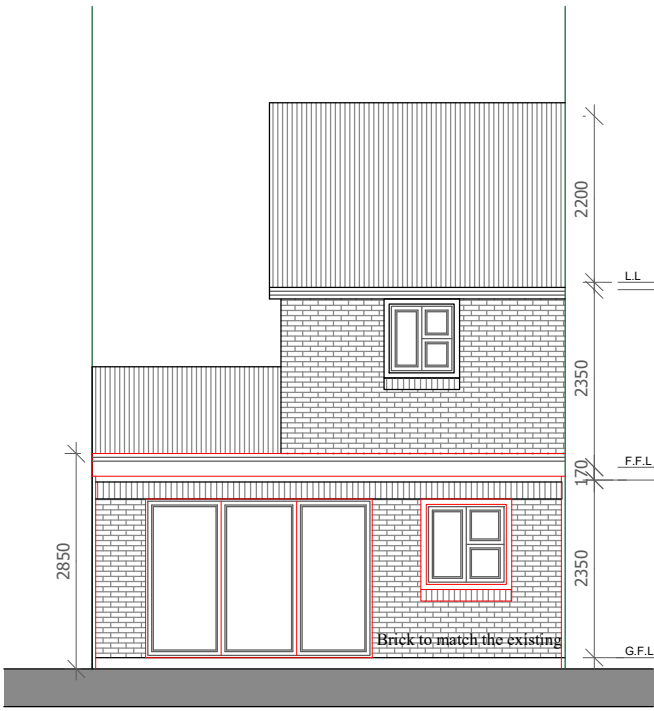


PROPOSED
REAR ELEVATION

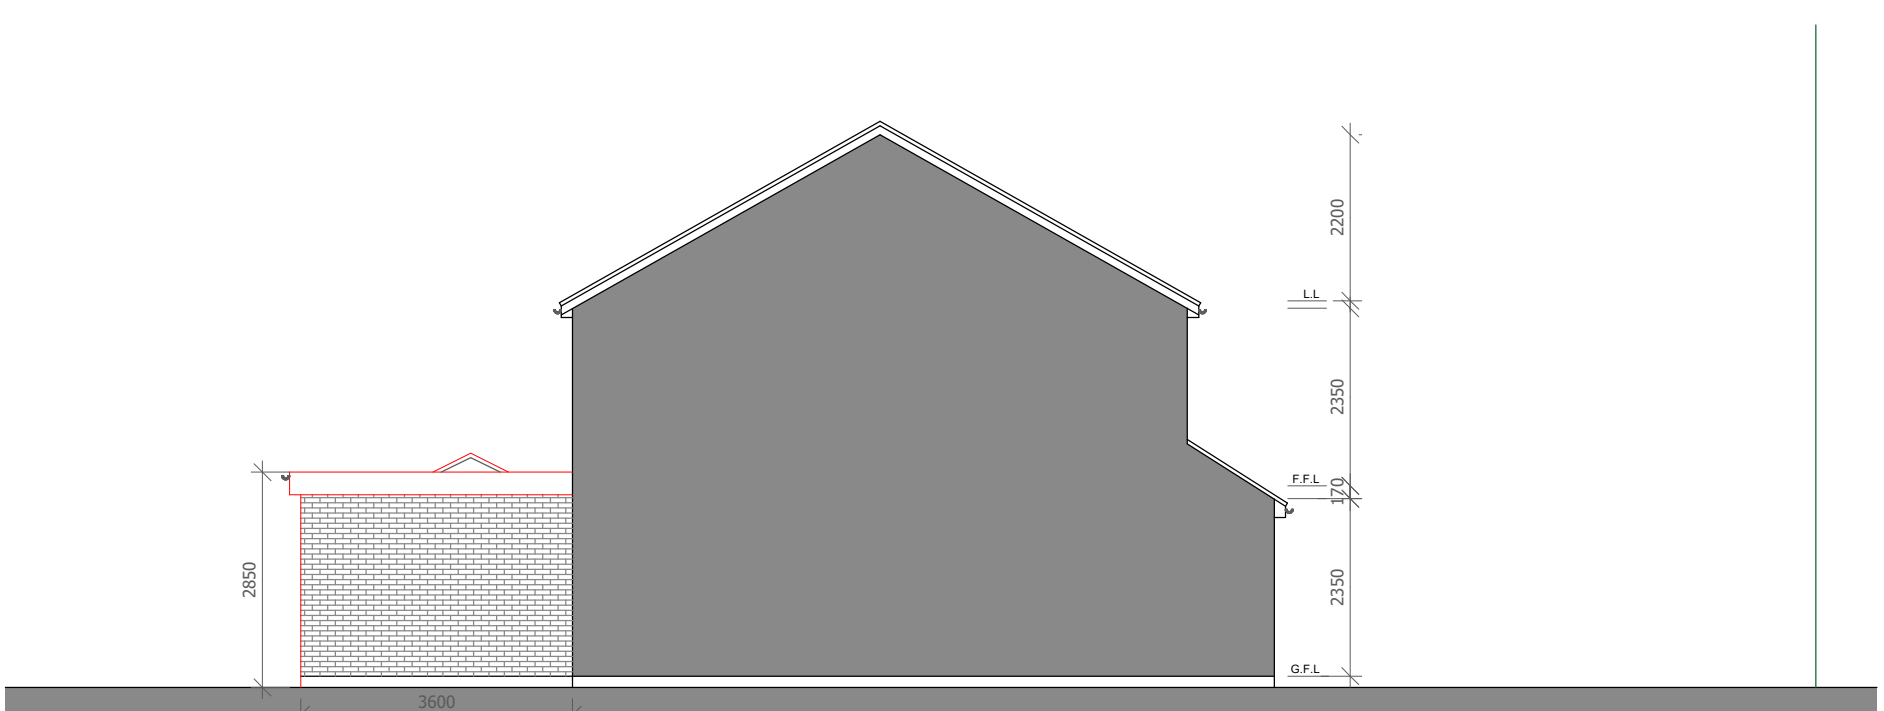



PROPOSED
SIDE SECTIONAL ELEVATION

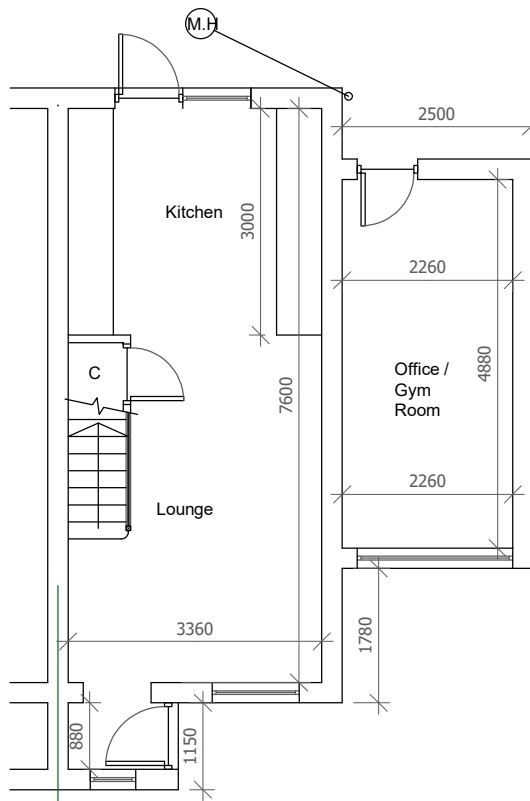

EXISTING
GROUND FLOOR PLAN

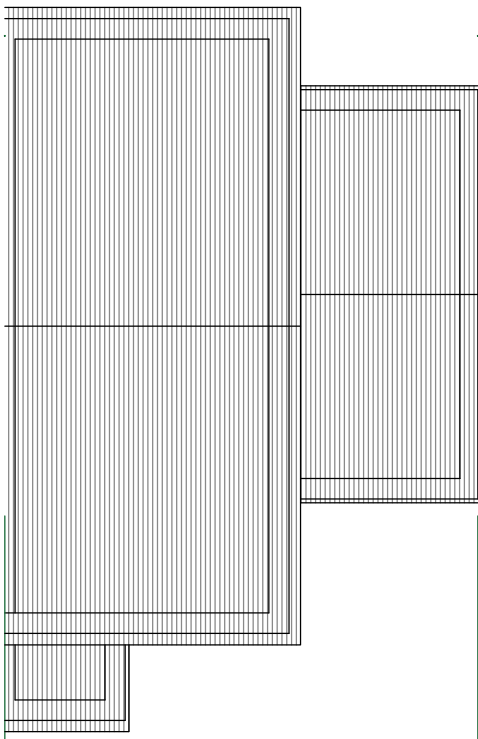

EXISTING
ROOF PLAN

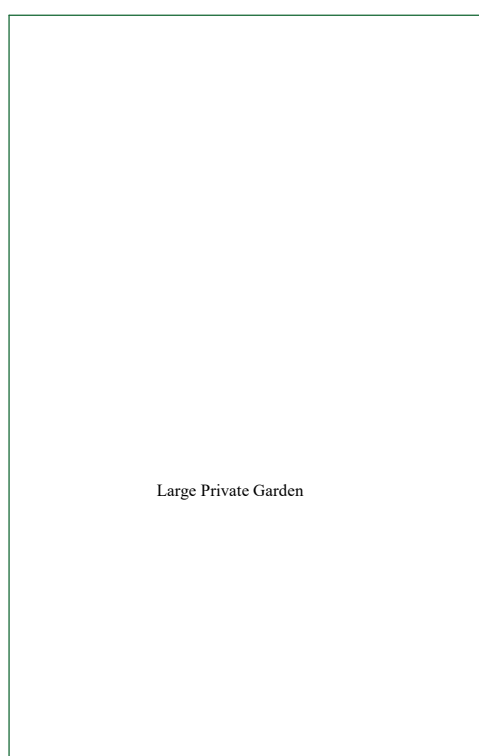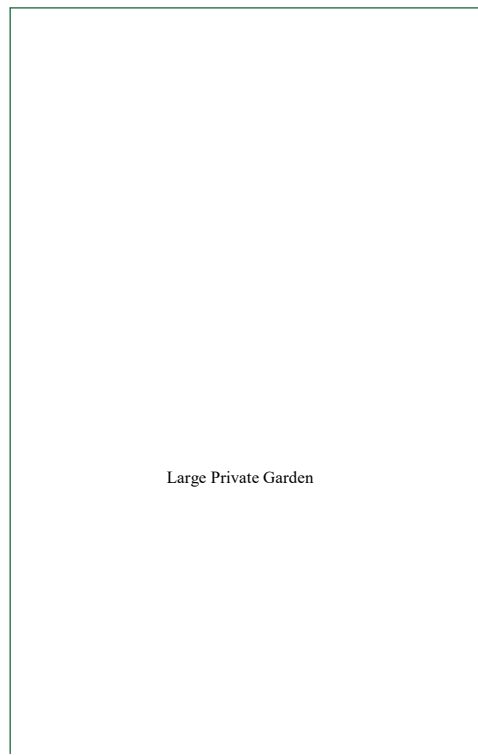

Scale 1/100



Title / Description :

Existing and Proposed Plans

Project Address :

116 Abbotswood Way
Hayes UB3 3PQ

Scale of Drawing

1/100 @ A1

Drawing No

116 01

Drawn By

Sunny Bahia

Date of Proj


Jan 21

AsB Architecture Ltd

PLANNING - ENGINEERING - MANAGEMENT

Asbarchitectureltd@gmail.com

Office / Mobile - 07960 417 920

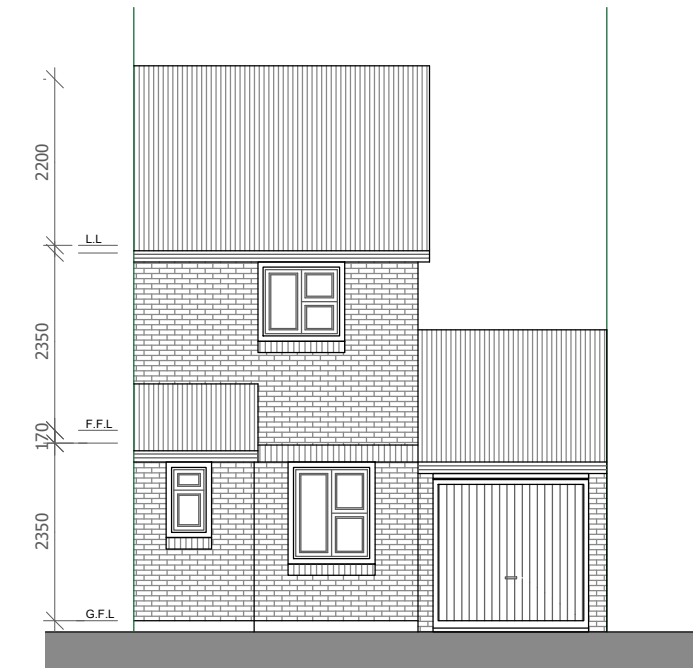


EXISTING
FRONT ELEVATION




EXISTING
SIDE SECTIONAL ELEVATION




EXISTING
REAR ELEVATION

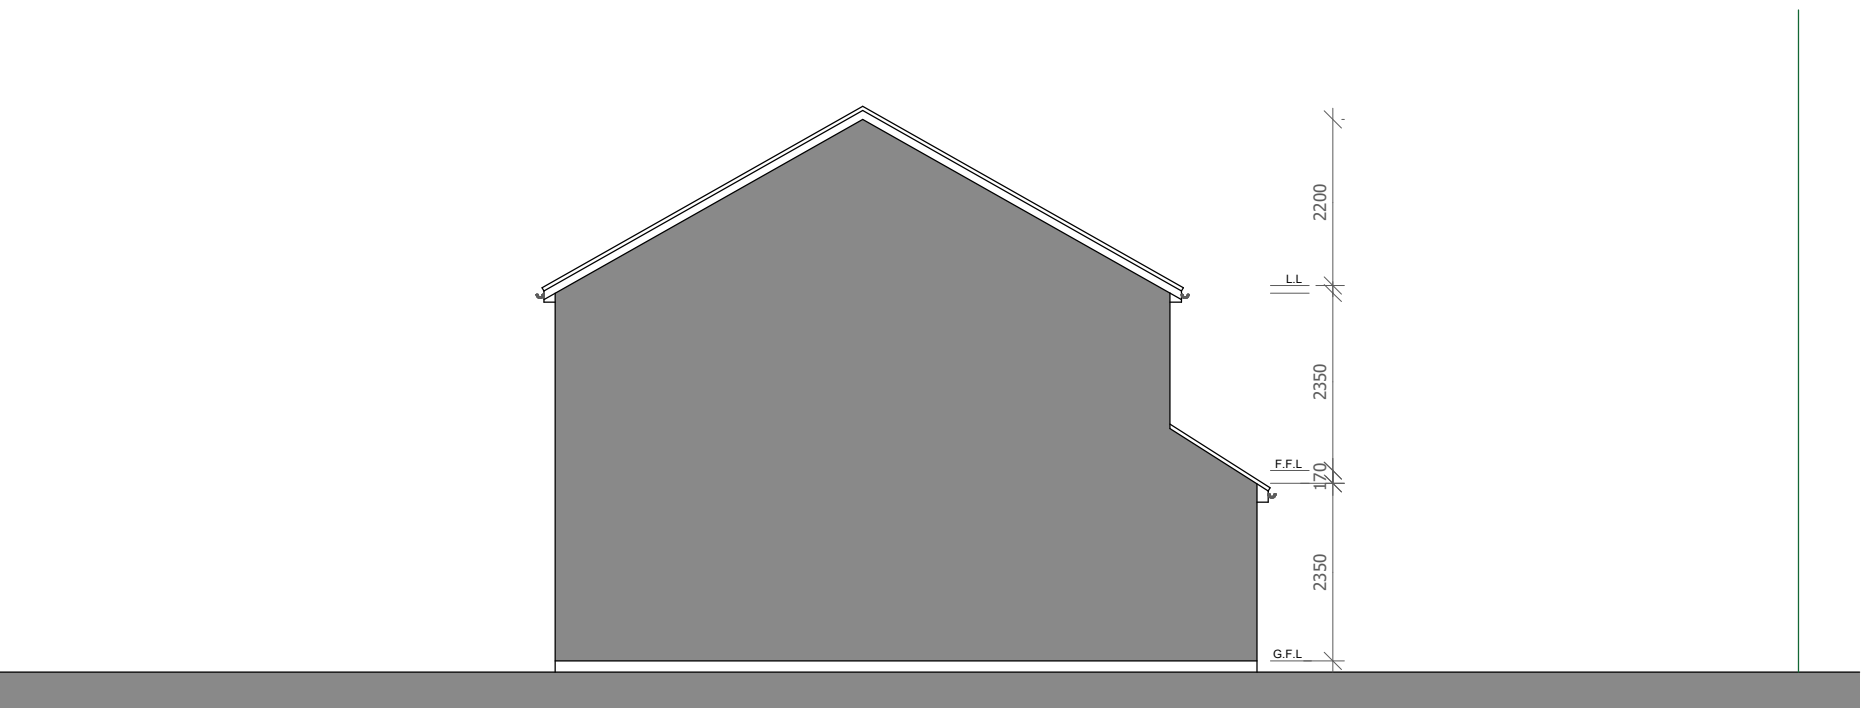

EXISTING
SIDE SECTIONAL ELEVATION

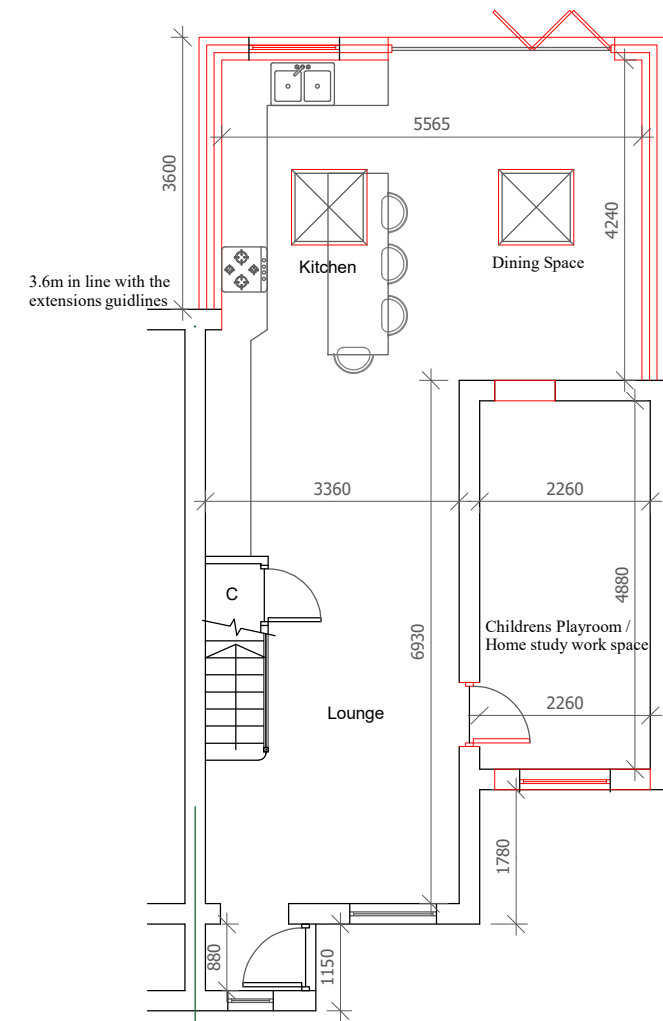

PROPOSED
GROUND FLOOR PLAN

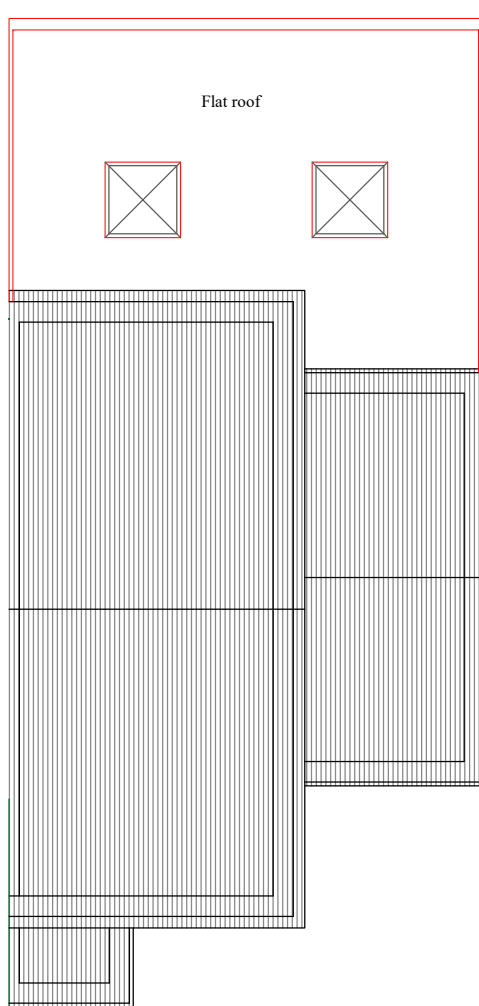

PROPOSED
ROOF PLAN