




SCALE BAR 1:100 0 1 2 3 4 5m

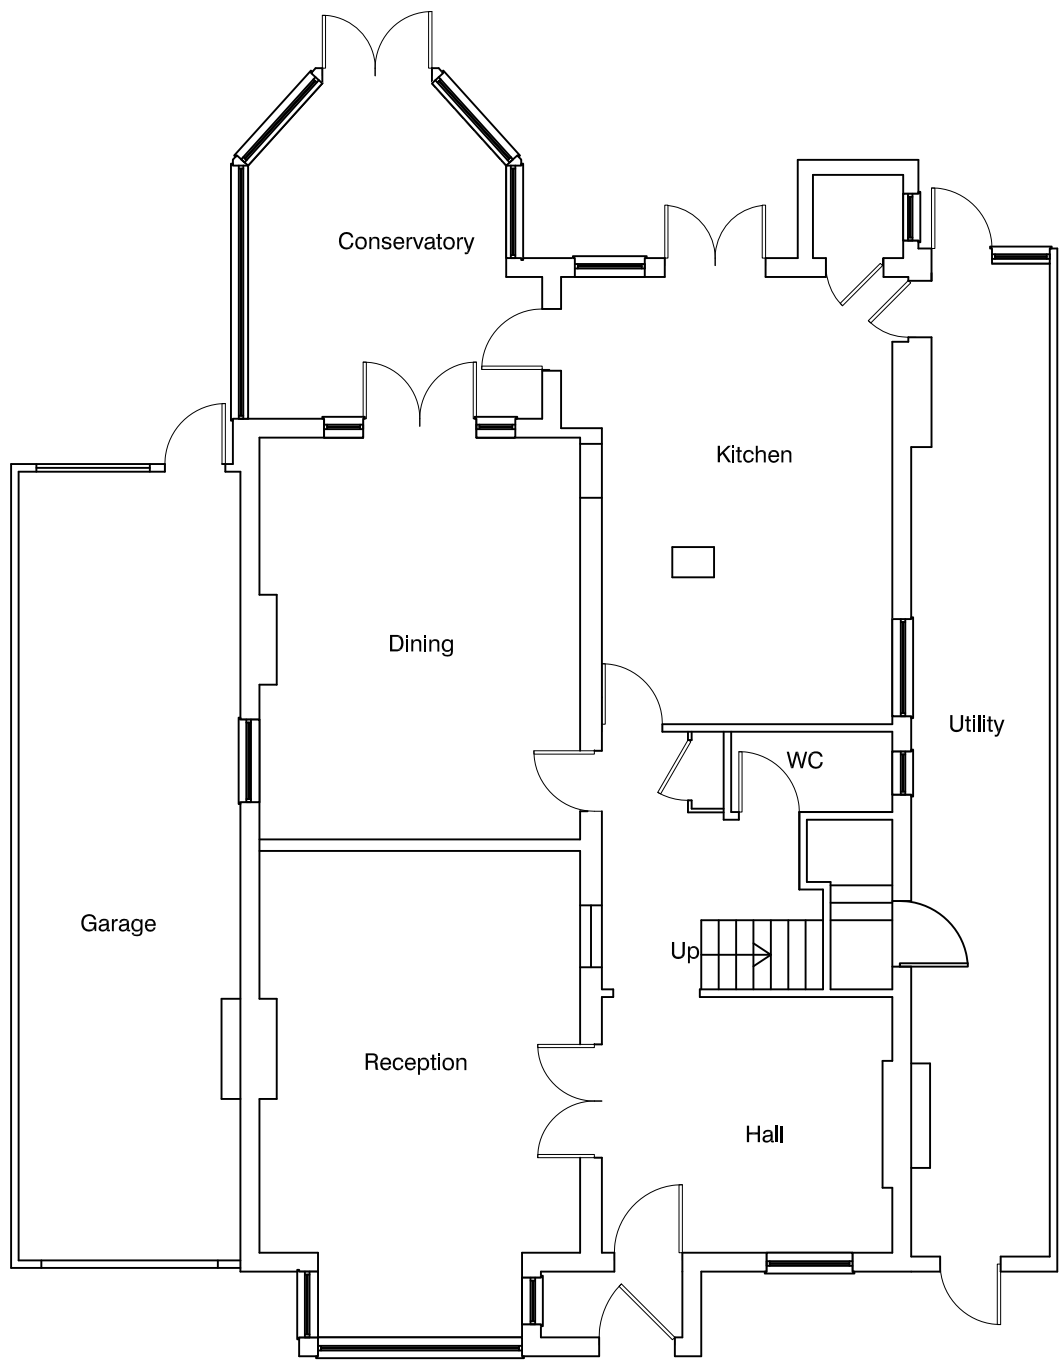


EXISTING GROUND FLOOR PLAN
1:100

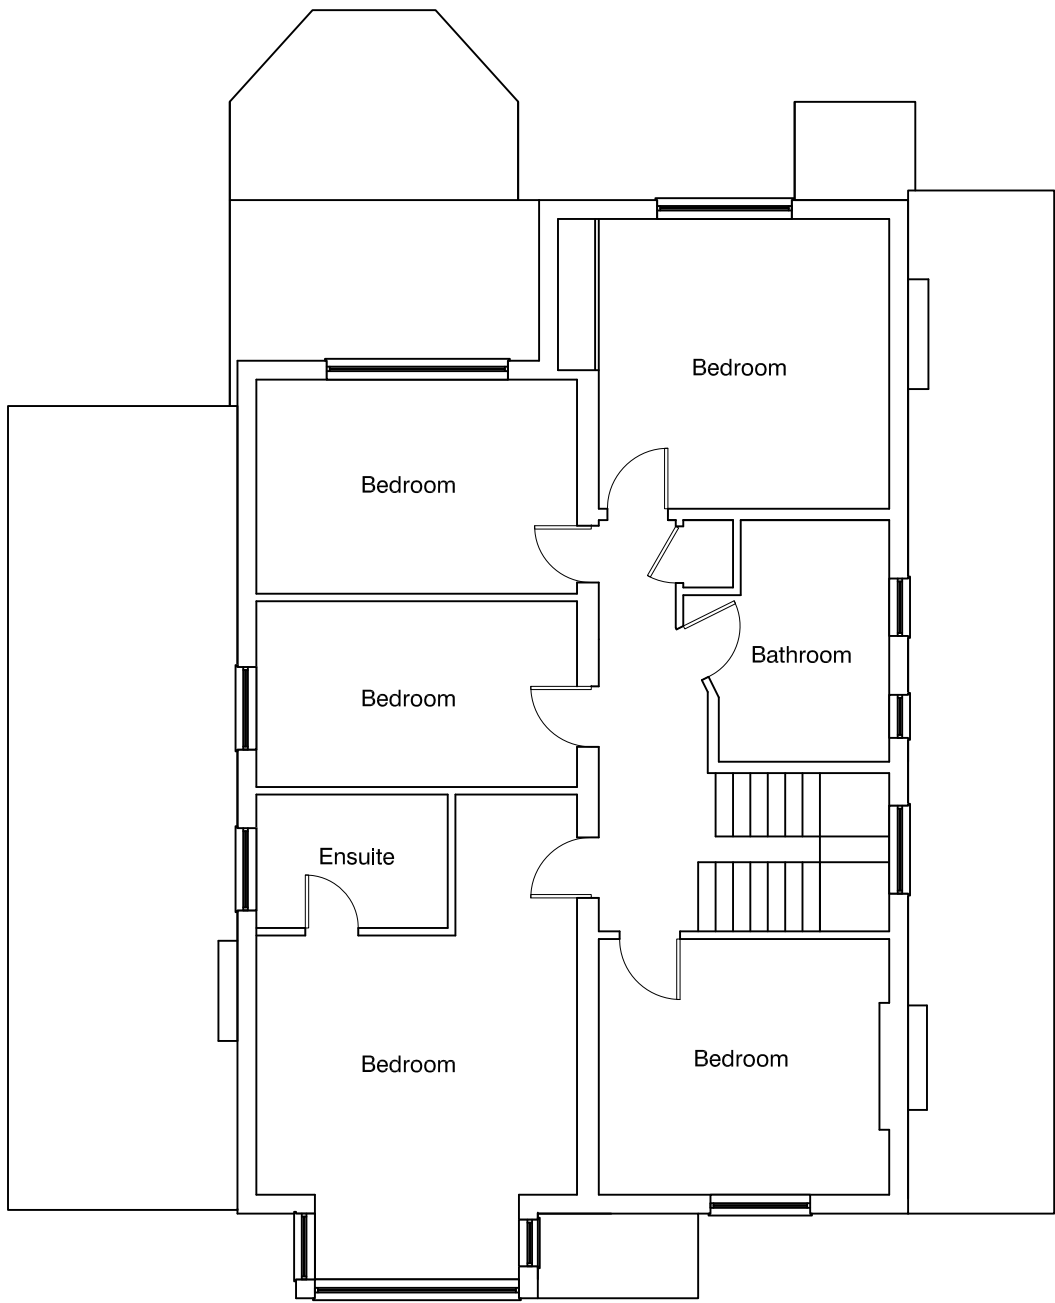

EXISTING FIRST FLOOR PLAN
1:100

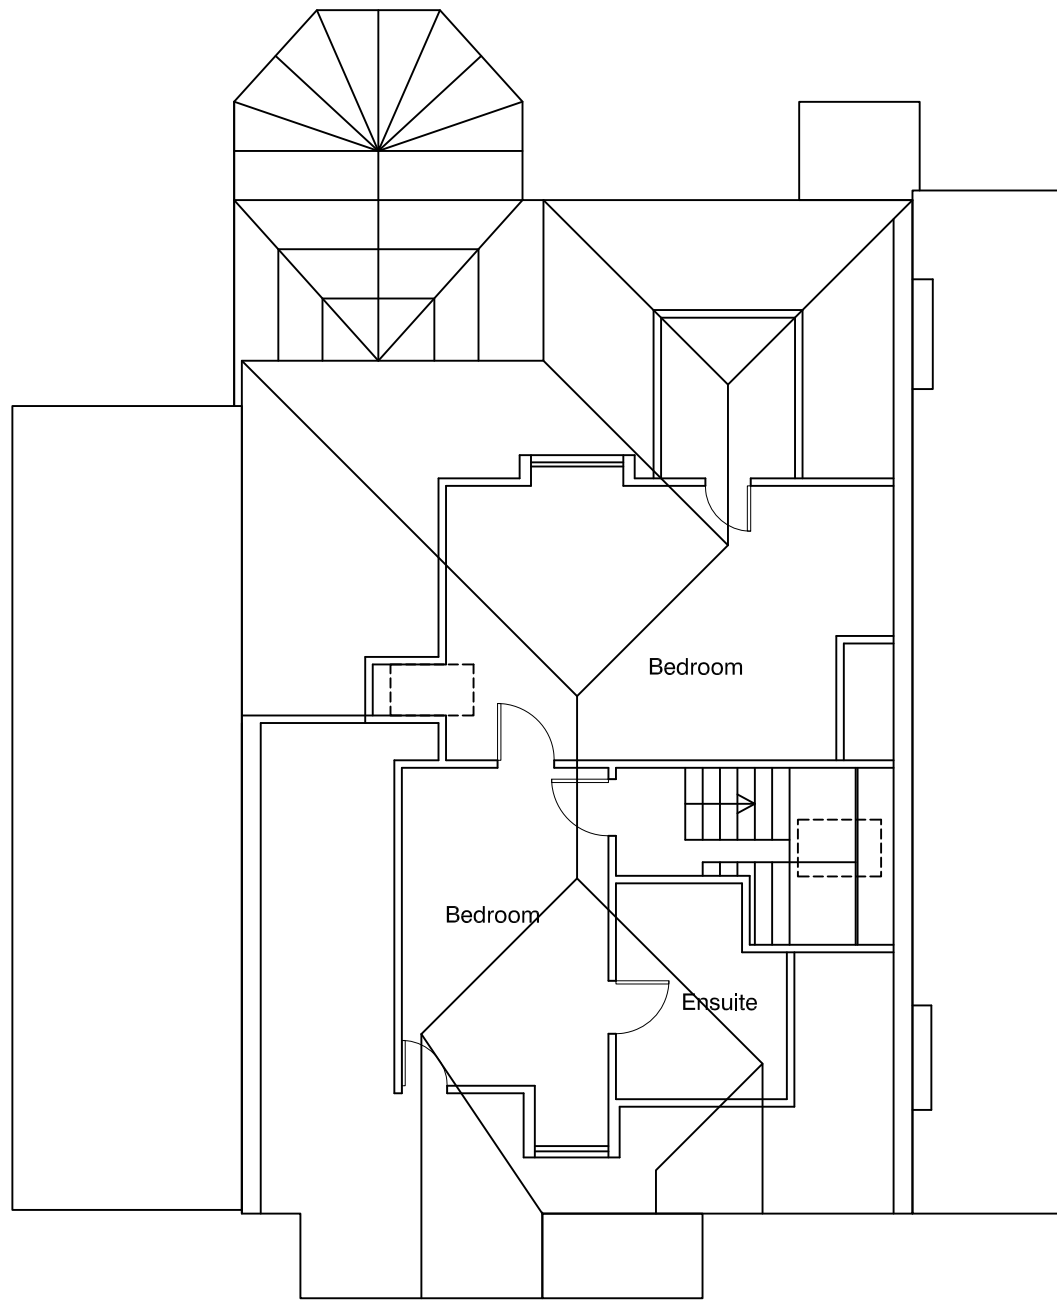

EXISTING LOFT FLOOR PLAN
1:100

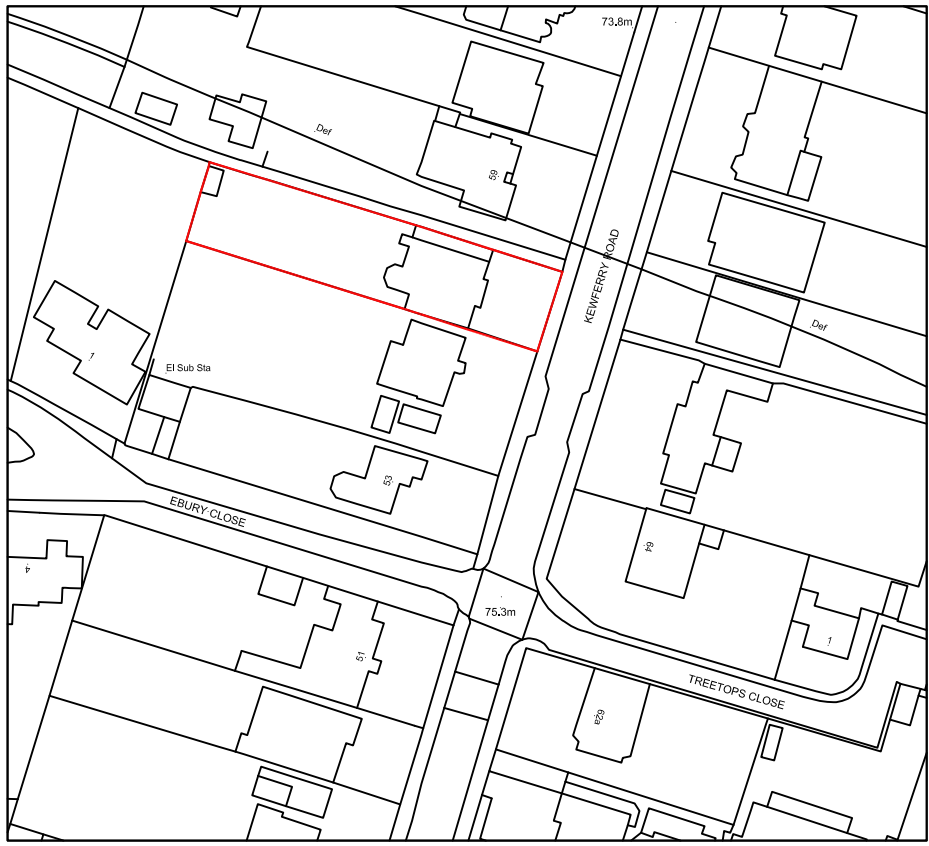


LOCATION PLAN
1:1250



EXISTING FRONT ELEVATION
1:100



EXISTING SIDE ELEVATION
1:100

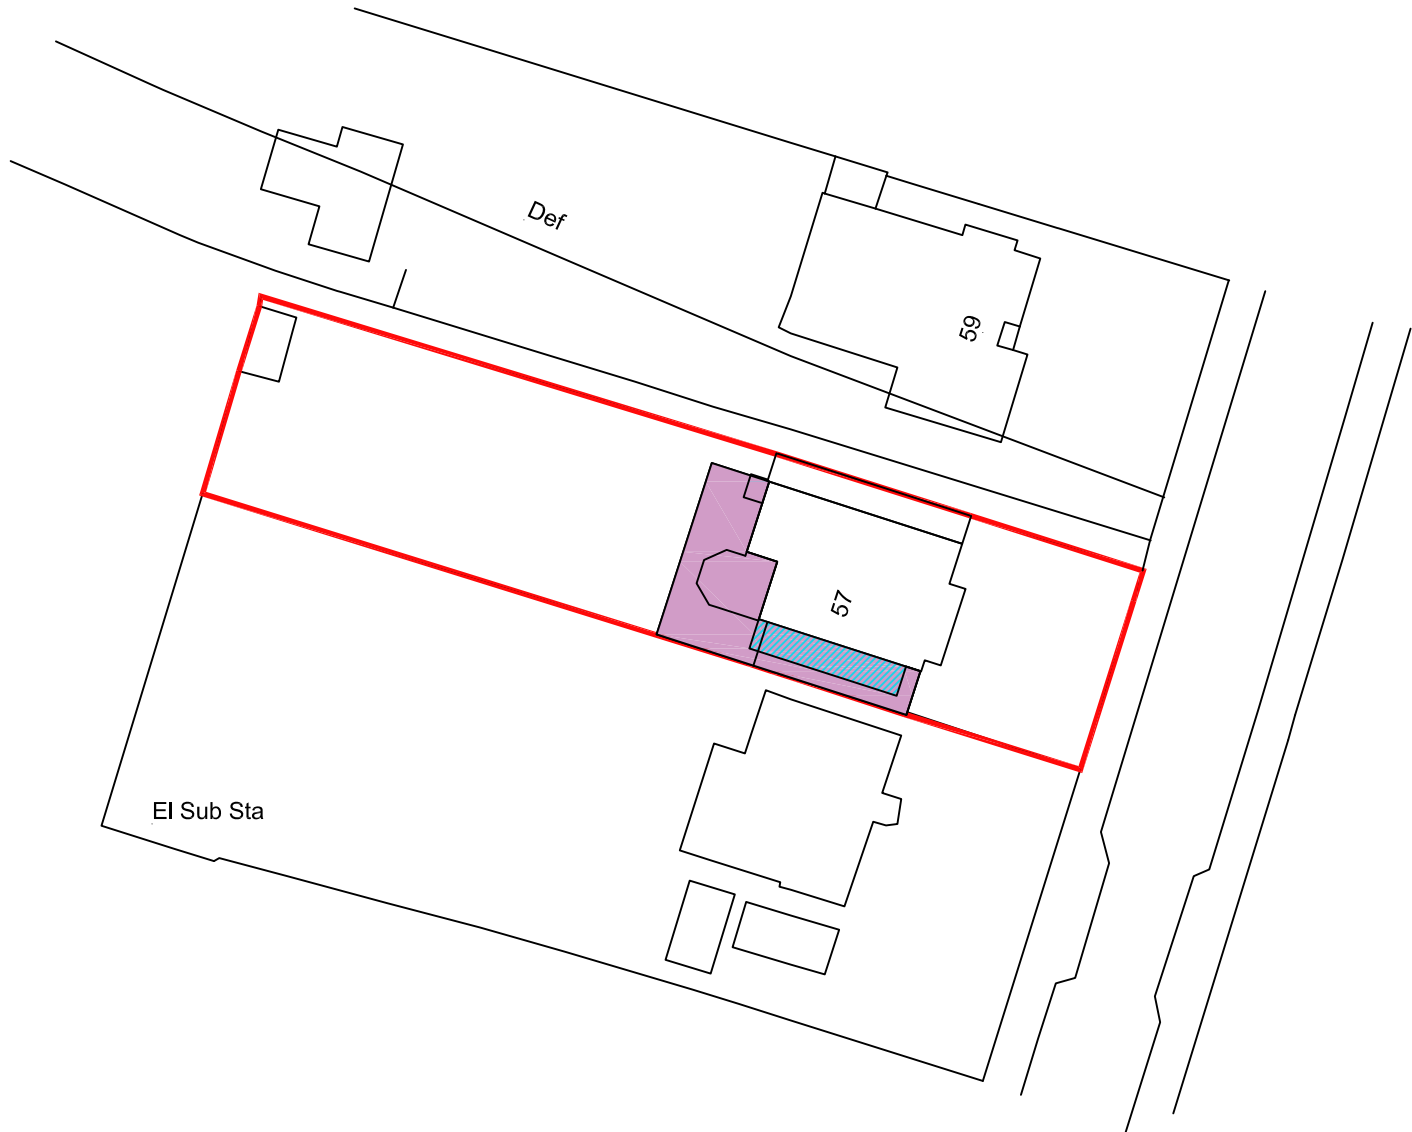

EXISTING REAR ELEVATION
1:100



EXISTING SIDE ELEVATION
1:100

Consilio

Unit 17 and 18, 54a Cowley Mill Rd,
Uxbridge UB8 2FX

TEL: 01494932288
02039580151

EMAIL: info@consiliotownplanning.co.uk



DISCLAIMER:
THESE ARE THE PLANNING DRAWINGS
AND SHOULD NOT BE USED FOR
STRUCTURAL CALCULATIONS OR ANY
ENGINEERING PURPOSE.

IMPORTANT NOTE:ALL
1. ALL GUTTERS, FOUNDATIONS
AND DOWN PIPES TO REMAIN
WITHIN THE BOUNDARY LINES
OF THE SUBJECT PROPERTY.
2. ALL PLANS ARE SUBJECT TO
FULL PLANS APPROVAL BY
BUILDING CONTROL, NOT
BUILDING NOTICE.

REVISION

DESCRIPTION

DATE

DESCRIPTION:

TWO STOREY SIDE AND SINGLE
STOREY REAR EXTENSION

CLIENT / JOB ADDRESS:

MR & MRS SHARMA
57 KEWFERRY ROAD
NORTHWOOD
HA6 2PQ

DRAWING TITLE PLANNING APPLICATION

SCALE 1:100, 1:500 & 1:1250 @ A1 STATUS PA

DATE 10/06/2021 CHECKED HM

JOB.NO. 57-21-01 DRAWN SG

DWG.NO. PA-01 REVISION