




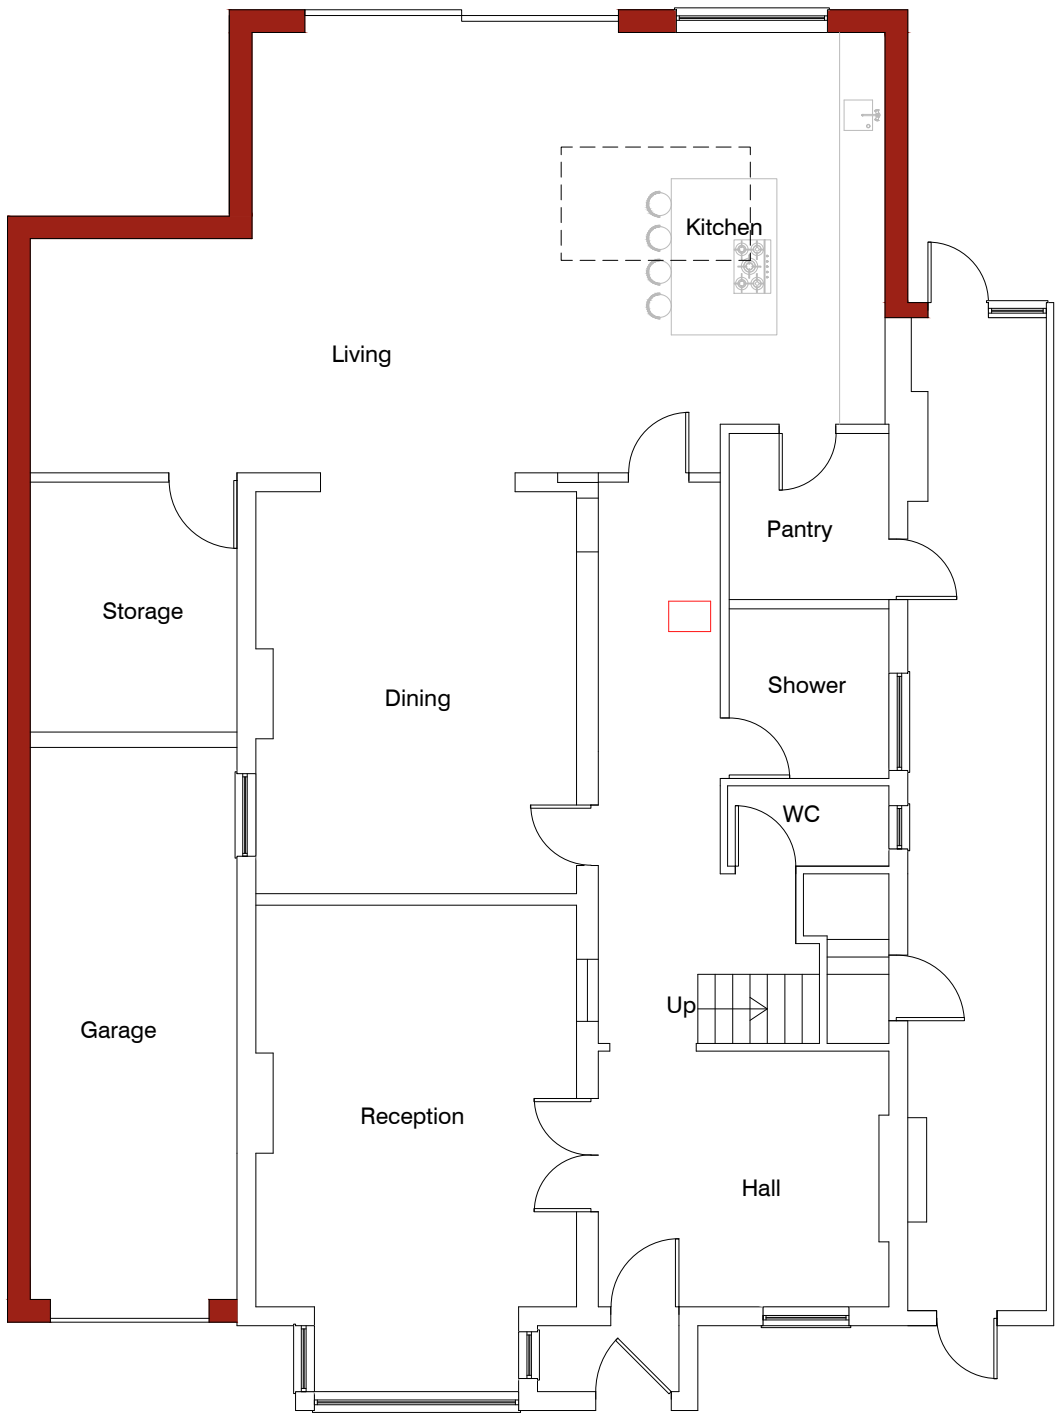


PROPOSED GROUND FLOOR PLAN
1:100

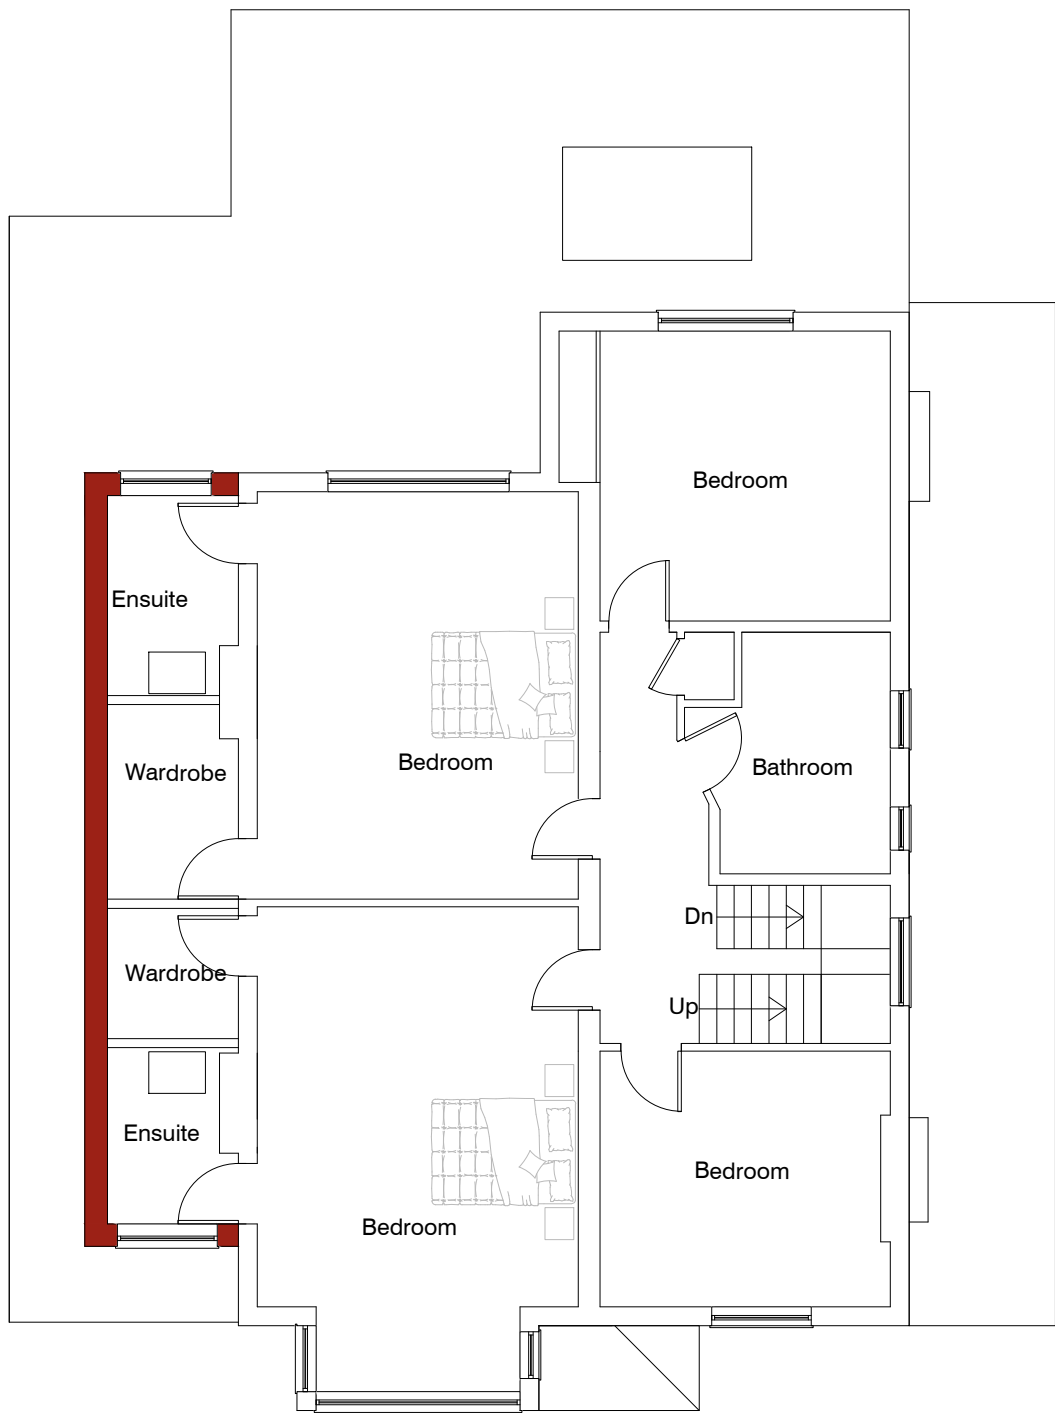

PROPOSED FIRST FLOOR PLAN
1:100

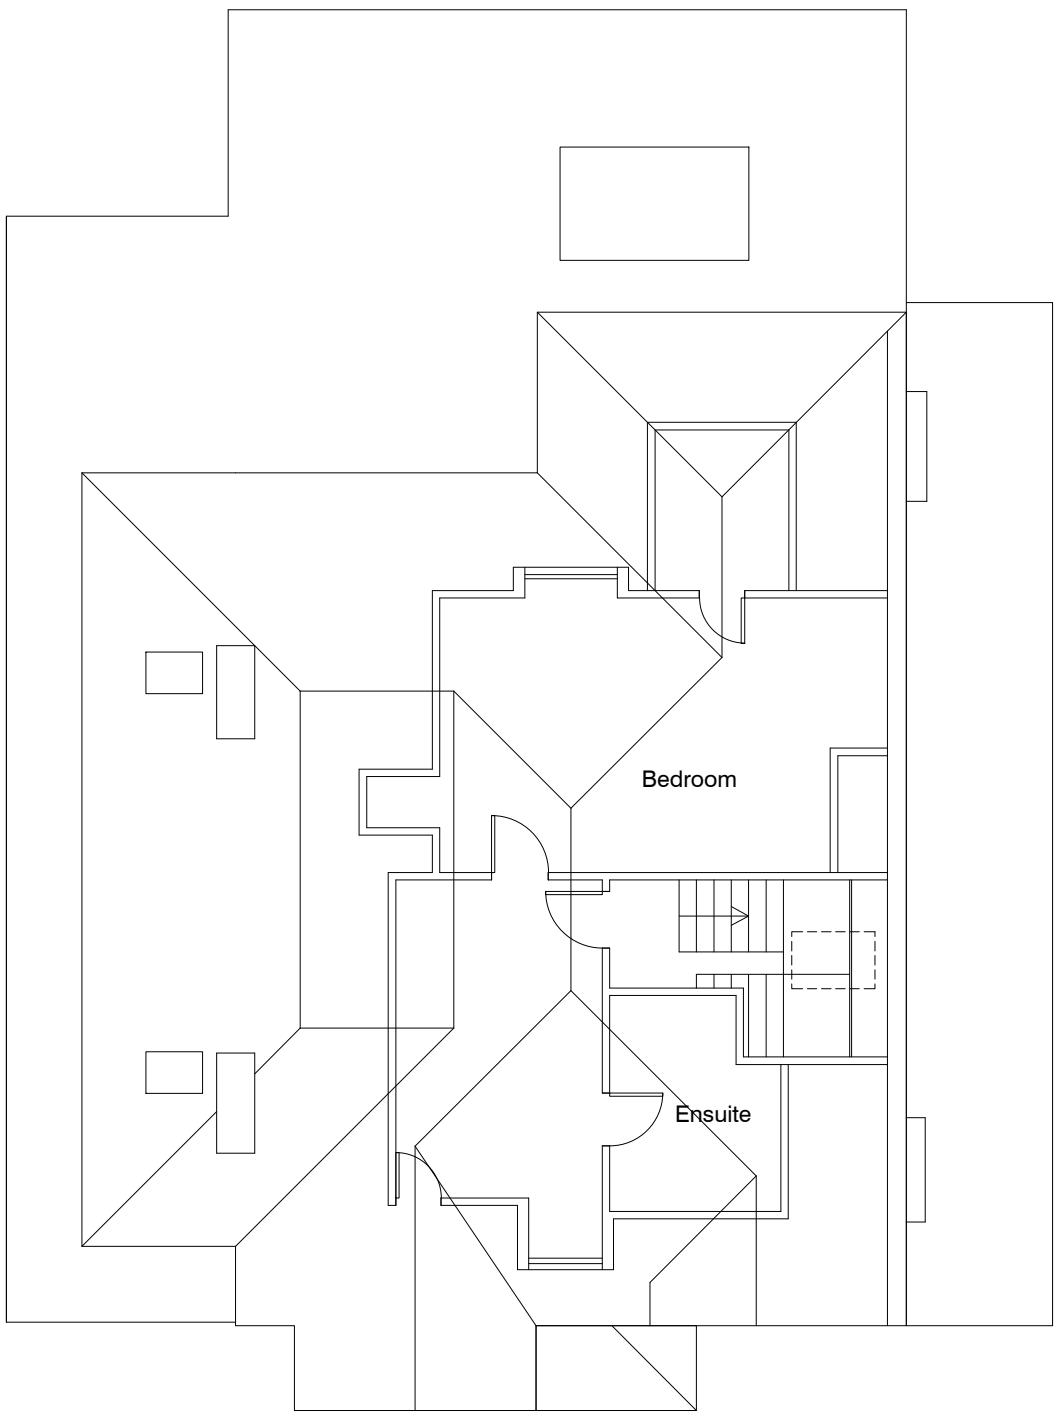

PROPOSED LOFT PLAN
1:100

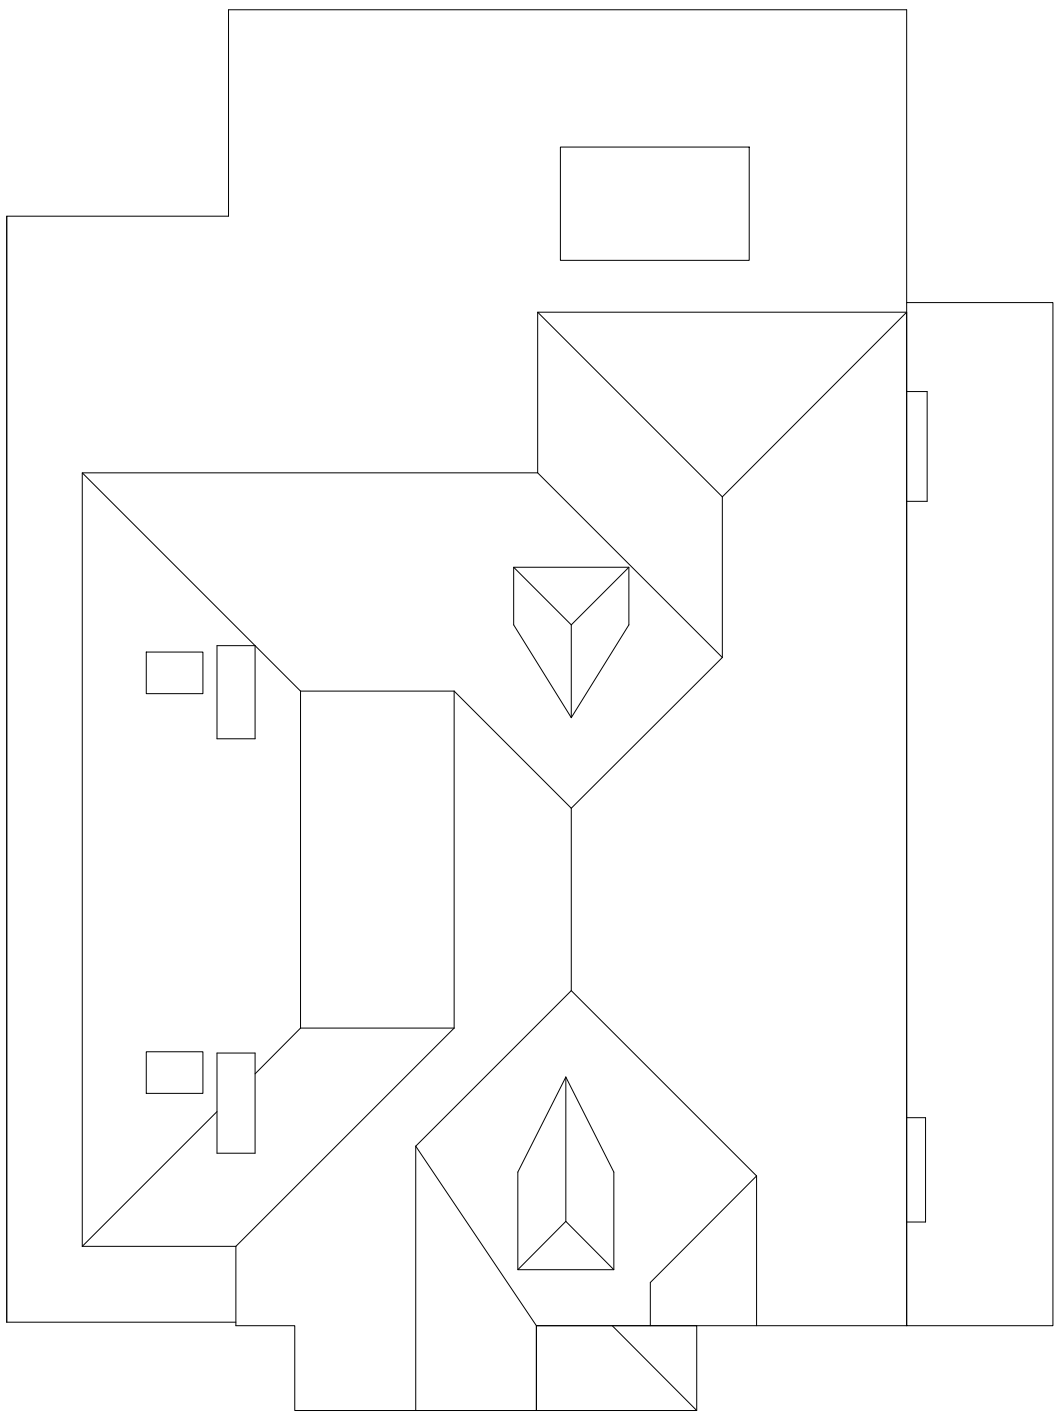

PROPOSED ROOF PLAN
1:100




PROPOSED FRONT ELEVATION
1:100



PROPOSED SIDE ELEVATION
1:100



PROPOSED REAR ELEVATION
1:100

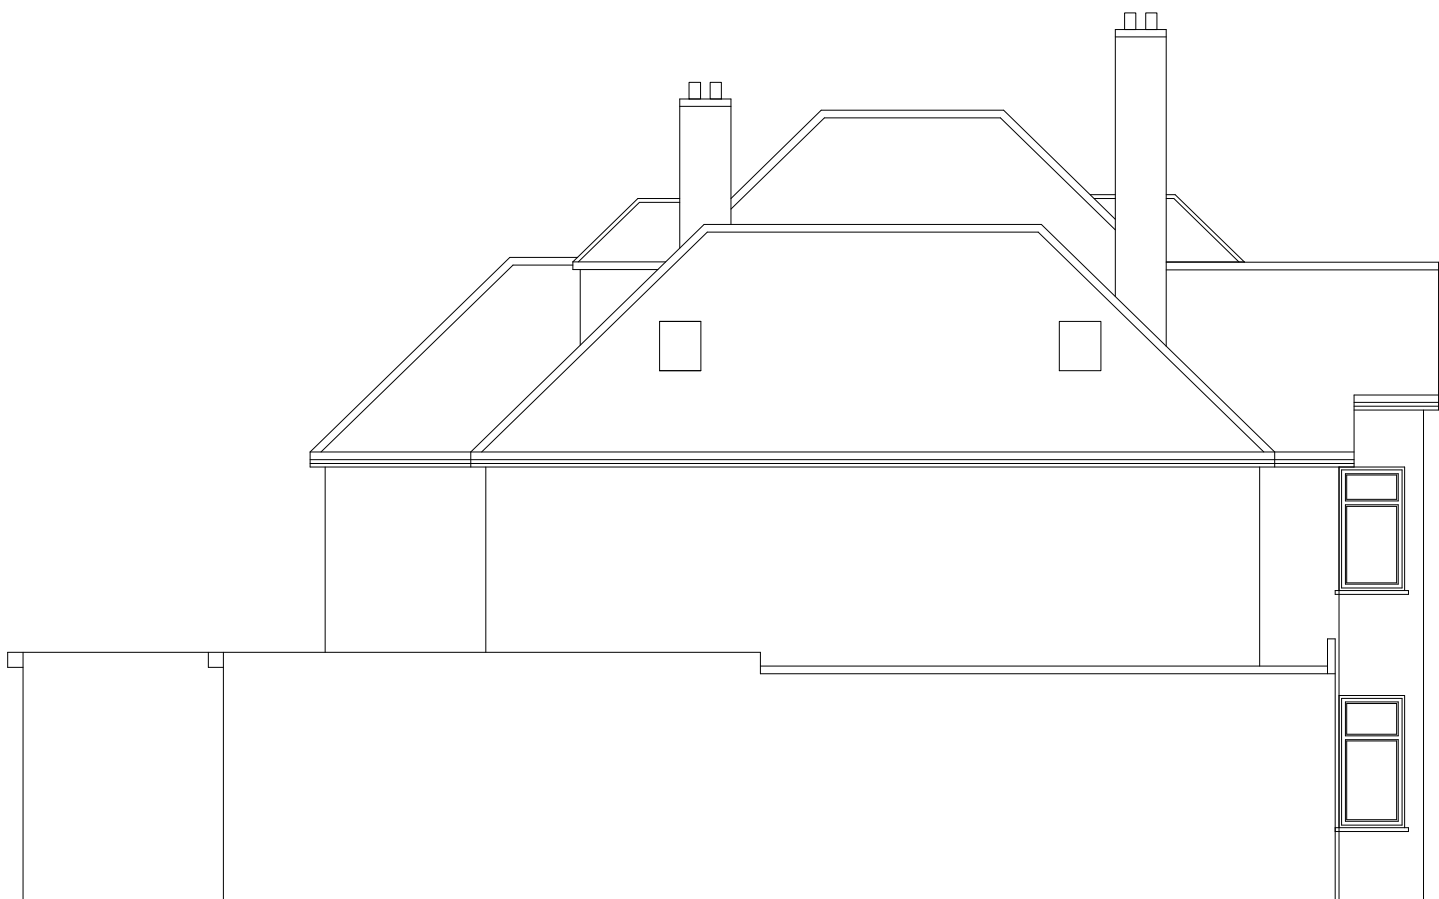

PROPOSED SIDE ELEVATION
1:100

Consilio Unit 17 and 18, 54a Cowley Mill Rd, Uxbridge UB8 2FX TEL: 01494932288 02039580151 EMAIL: info@consiliotownplanning.co.uk	RTPI Chartered Town Planner DISCLAIMER: THESE ARE THE PLANNING DRAWINGS AND SHOULD NOT BE USED FOR STRUCTURAL CALCULATIONS OR ANY ENGINEERING PURPOSE.	IMPORTANT NOTE:ALL 1. ALL GUTTERS, FOUNDATIONS AND DOWN PIPES TO REMAIN WITHIN THE BOUNDARY LINES OF THE SUBJECT PROPERTY. 2. ALL PLANS ARE SUBJECT TO FULL PLANS APPROVAL BY BUILDING CONTROL, NOT BUILDING NOTICE.	REVISION	DESCRIPTION	DATE	DESCRIPTION: TWO STOREY SIDE AND SINGLE STOREY REAR EXTENSION	CLIENT / JOB ADDRESS: MR & MRS SHARMA 57 KEWFERRY ROAD NORTHWOOD HA6 2PQ	DRAWING TITLE PLANNING APPLICATION				
								SCALE	1:100, 1:500 & 1:1250	@ A1	STATUS	PA
								DATE	03/06/2021		CHECKED	HM
								JOB.NO.	57-21-01		DRAWN	SG
								DWG.NO.	PA-02		REVISION	