


* Read with Design + Access Statement

Front + rear elevations as proposed.

R.1

Note All external materials To match existing in type, colour + application.


Rear + front proposals.

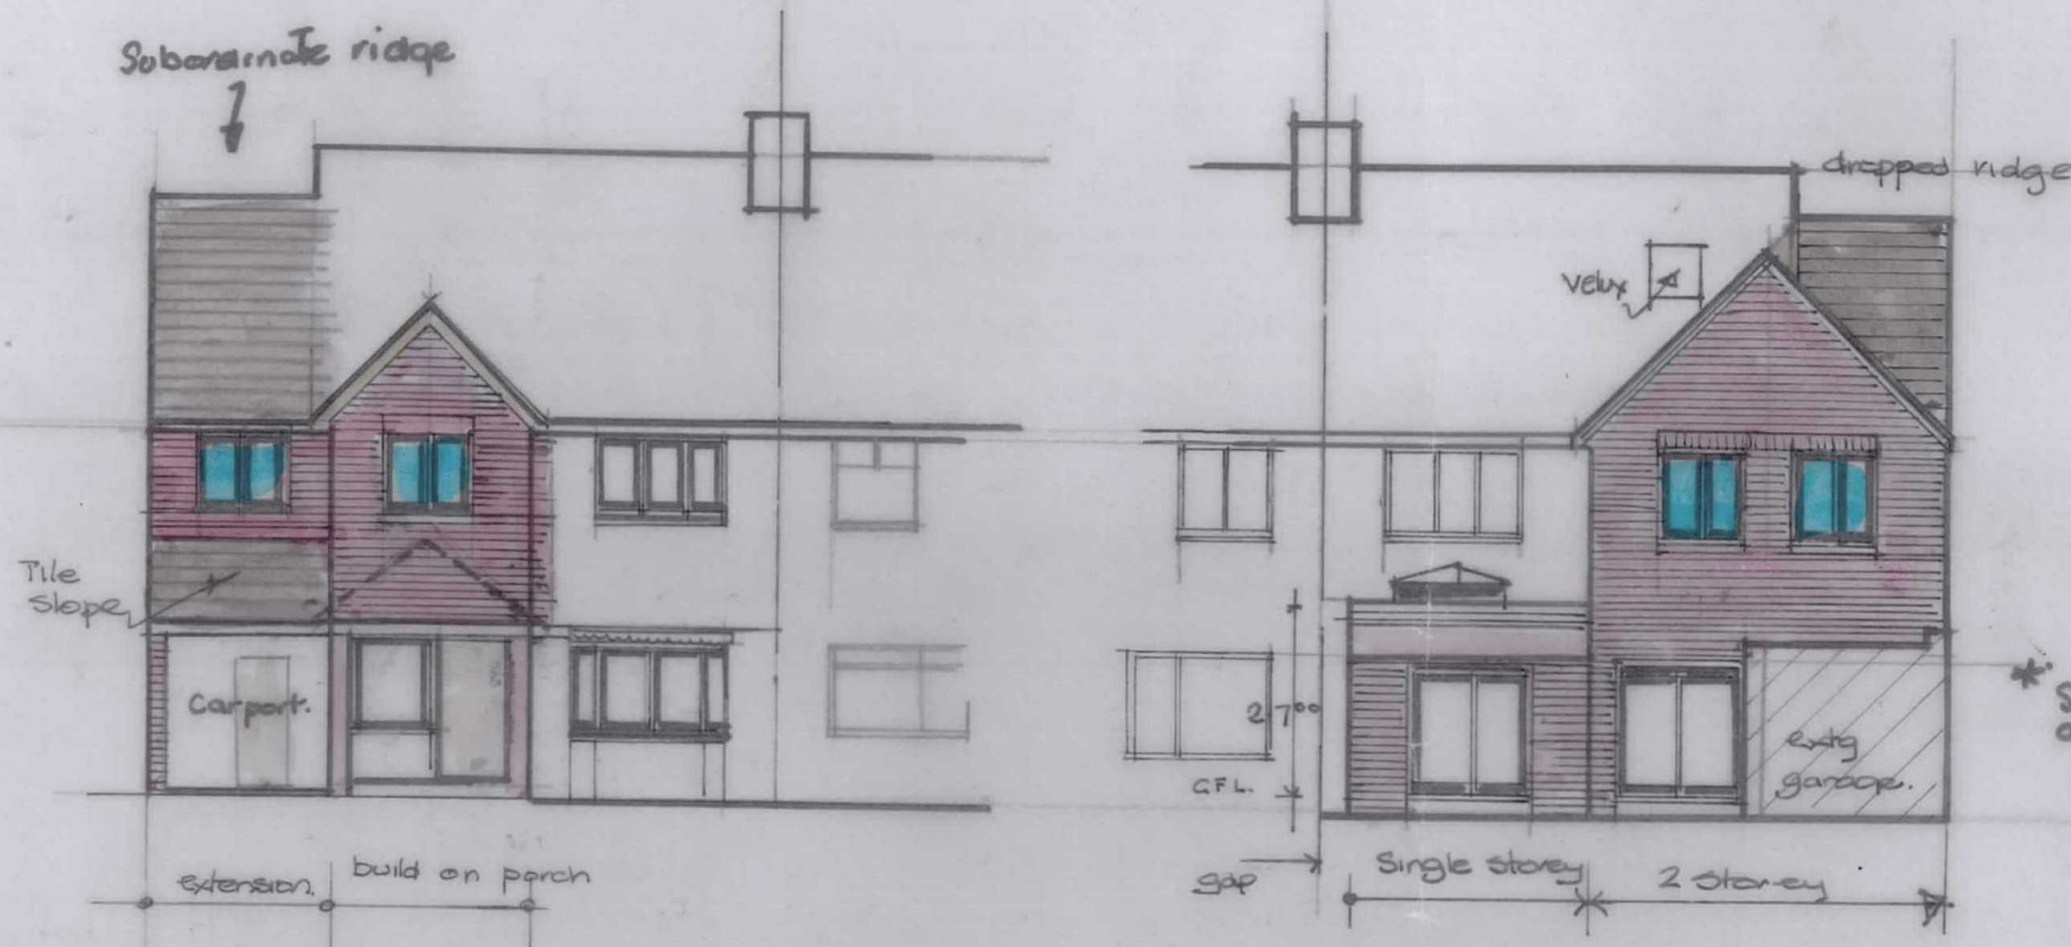

front as proposed. (at Y)

rear elevation (Z) as proposed.

Scale 1:100 th. 1 3 5 METRES

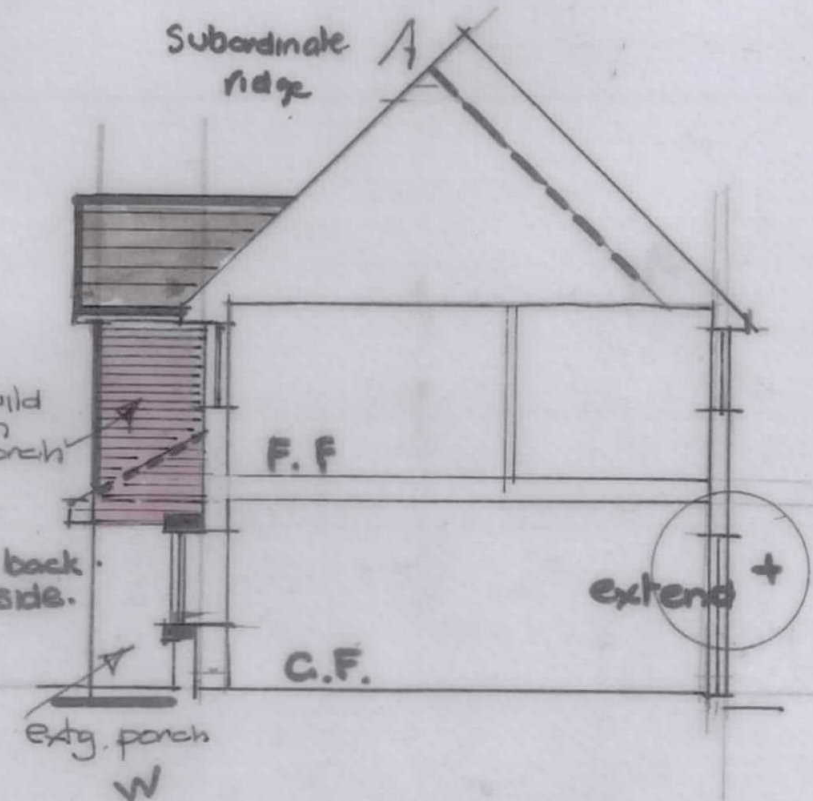

Section part A-A

SELSDON CONSULTANCY

Architecture • Town Planning • Surveying

Oakwood Studio, Rowley Lane,

Wexham SL3 6PB

T: 01753 662233 • Mobile: 07796 102834

DWG No

ICW 1-6
R.I.

24/10/19

1.11.19

PROPOSED TWO STOREY SIDE EXTENSION
TO NO 1 COLERIDGE WAY, WEST DRAYTON
UB7 9HP. & FOR MR. I. PANESAR / A BABRAHA.