

* Read with Design + Access Statement
 * design as precedent No 16 Coleridge way etc

Revised 14.5.2020


5/2020

Front + rear elevations
 as proposed. amended
 to match NO 16 +
 additional side set back

R.1

Note All external materials to match existing in type, colour + application.

Rear + front
 proposals.

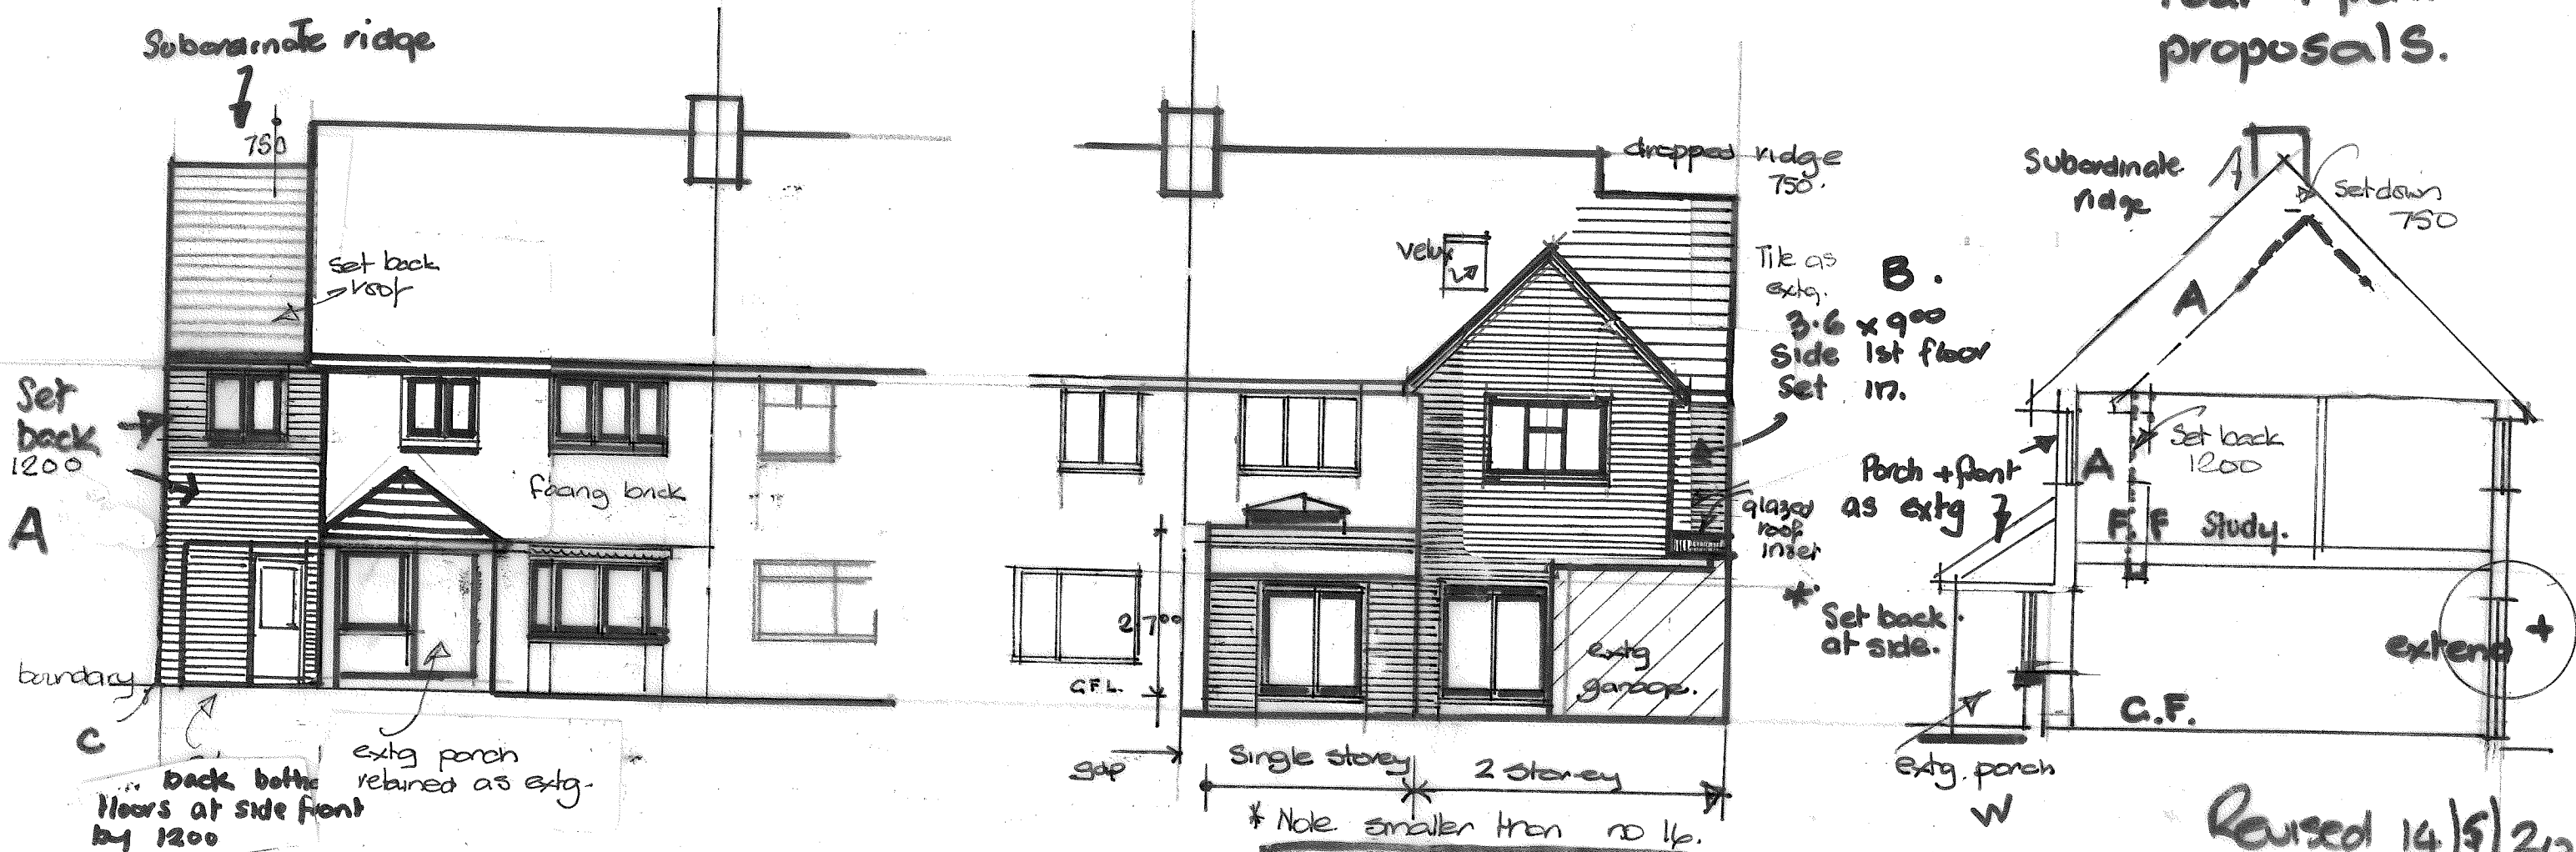

Front as proposed. (at Y)

rear elevation (Z)
 as proposed.

Revised 14/5/20
 Section part A-A

SELSDON CONSULTANCY

Architecture • Town Planning • Surveying

Oakwood Studio, Rowley Lane,
 Wexham SL3 6PB

T: 01753 662233 • Mobile: 07796 102834

Scale 1: 100 th. 1 2 3 5 METRES
 REVISED PROPOSALS 14.05.2020.

PROPOSED TWO STOREY SIDE EXTENSION

TO NO 1 COLERIDGE WAY, WEST DRAYTON

UB7 9HP. FOR MR. I. PANESAR / A BABRAHA.

DWG No

11.C.W. May 2020
 Revised to L. Bot H.