


3 plans as proposed.
revised.

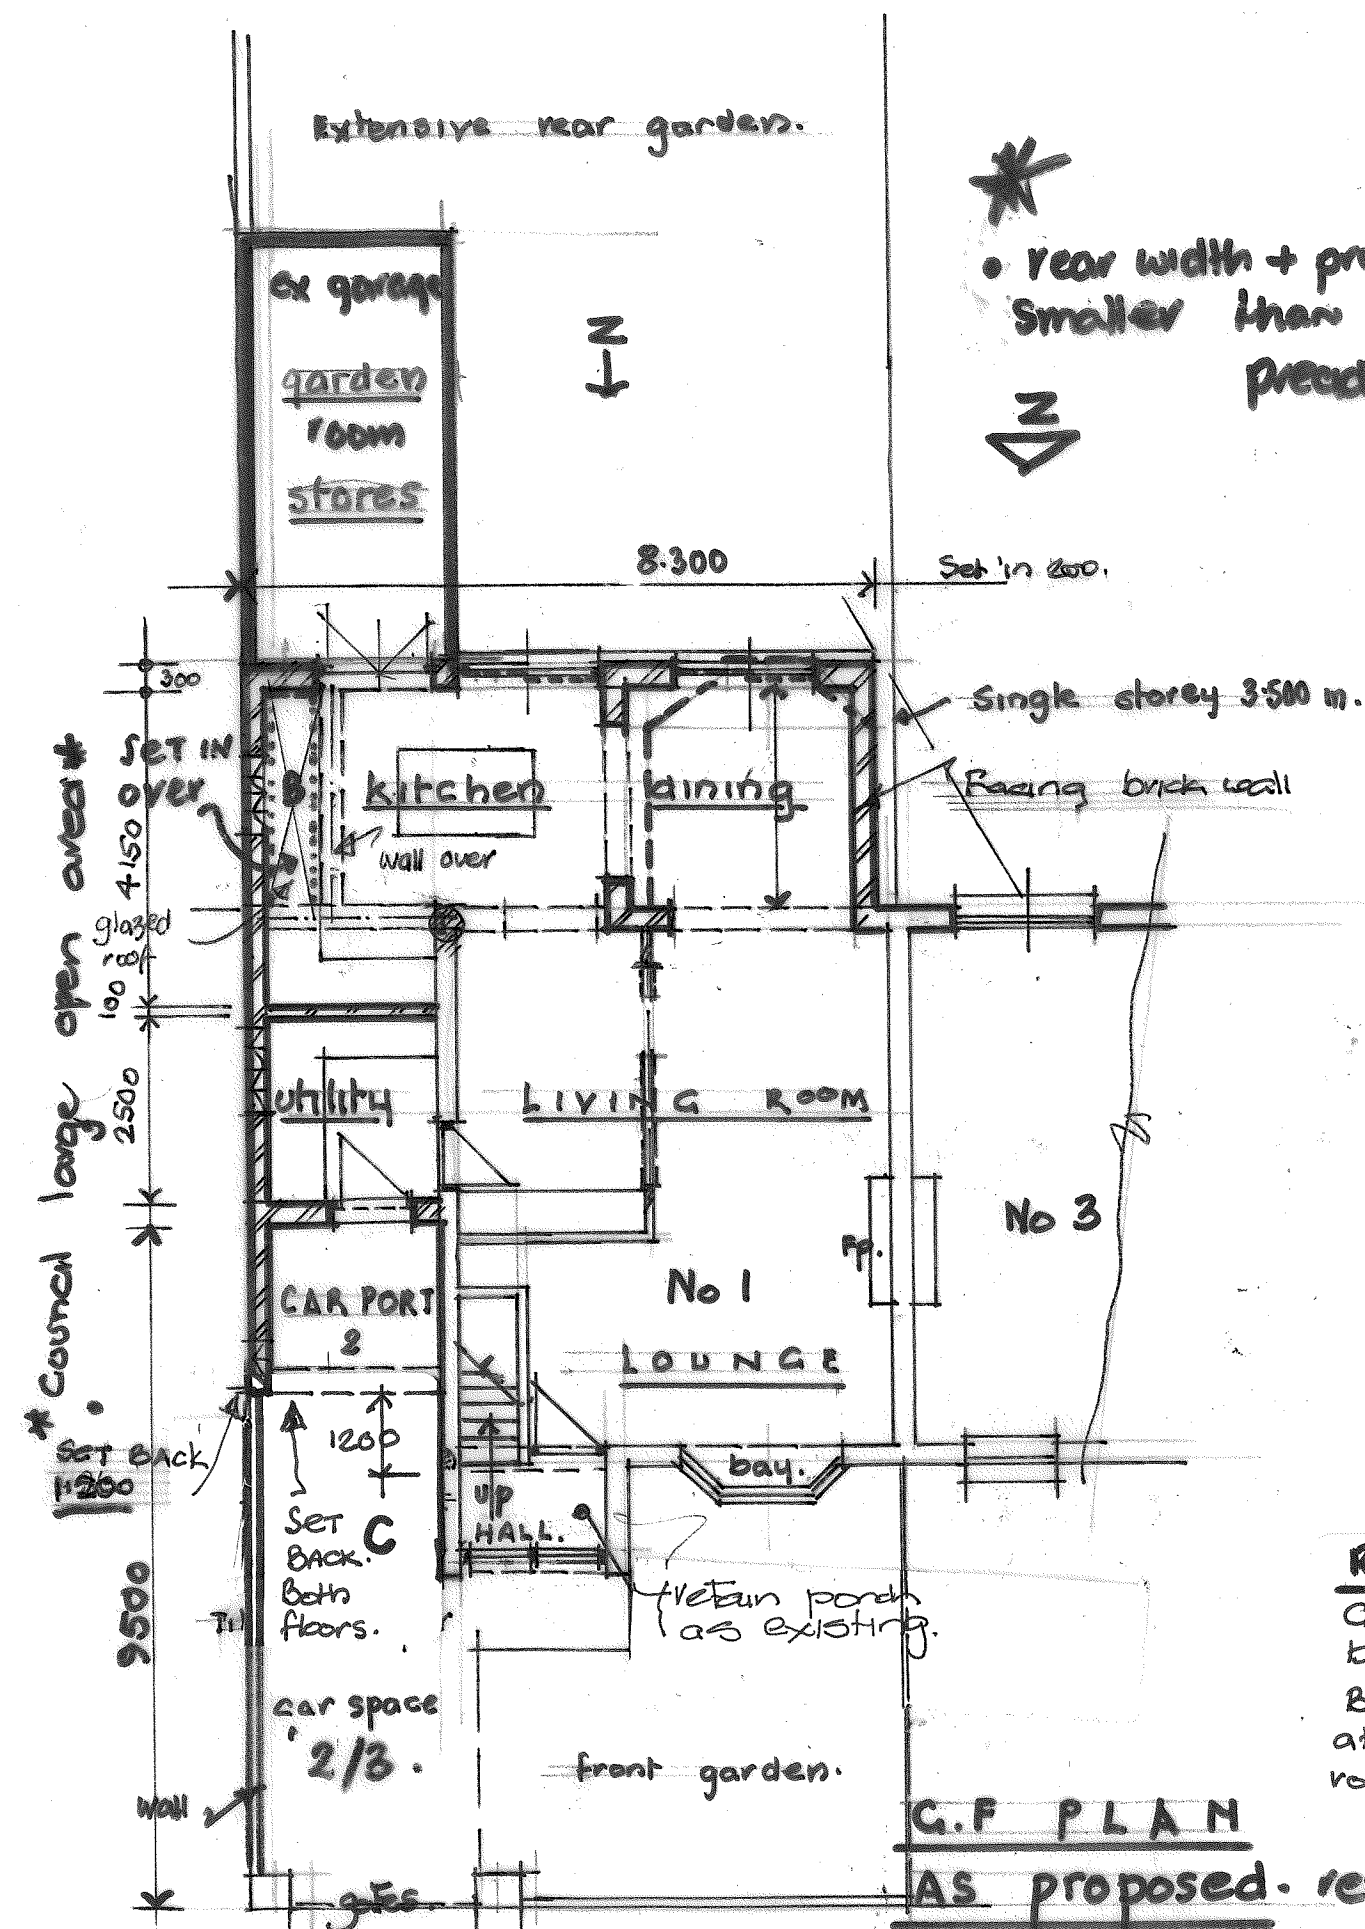

Revision may 2020


G.F. C + A over. Set
back 1.200. at front.
B. Side Set in 900
at Flank/side 3.6 reduces
roof. bulk. etc.

G.F PLAN

AS proposed. revised. May 2020



unrestricted visitors
car space (3) .

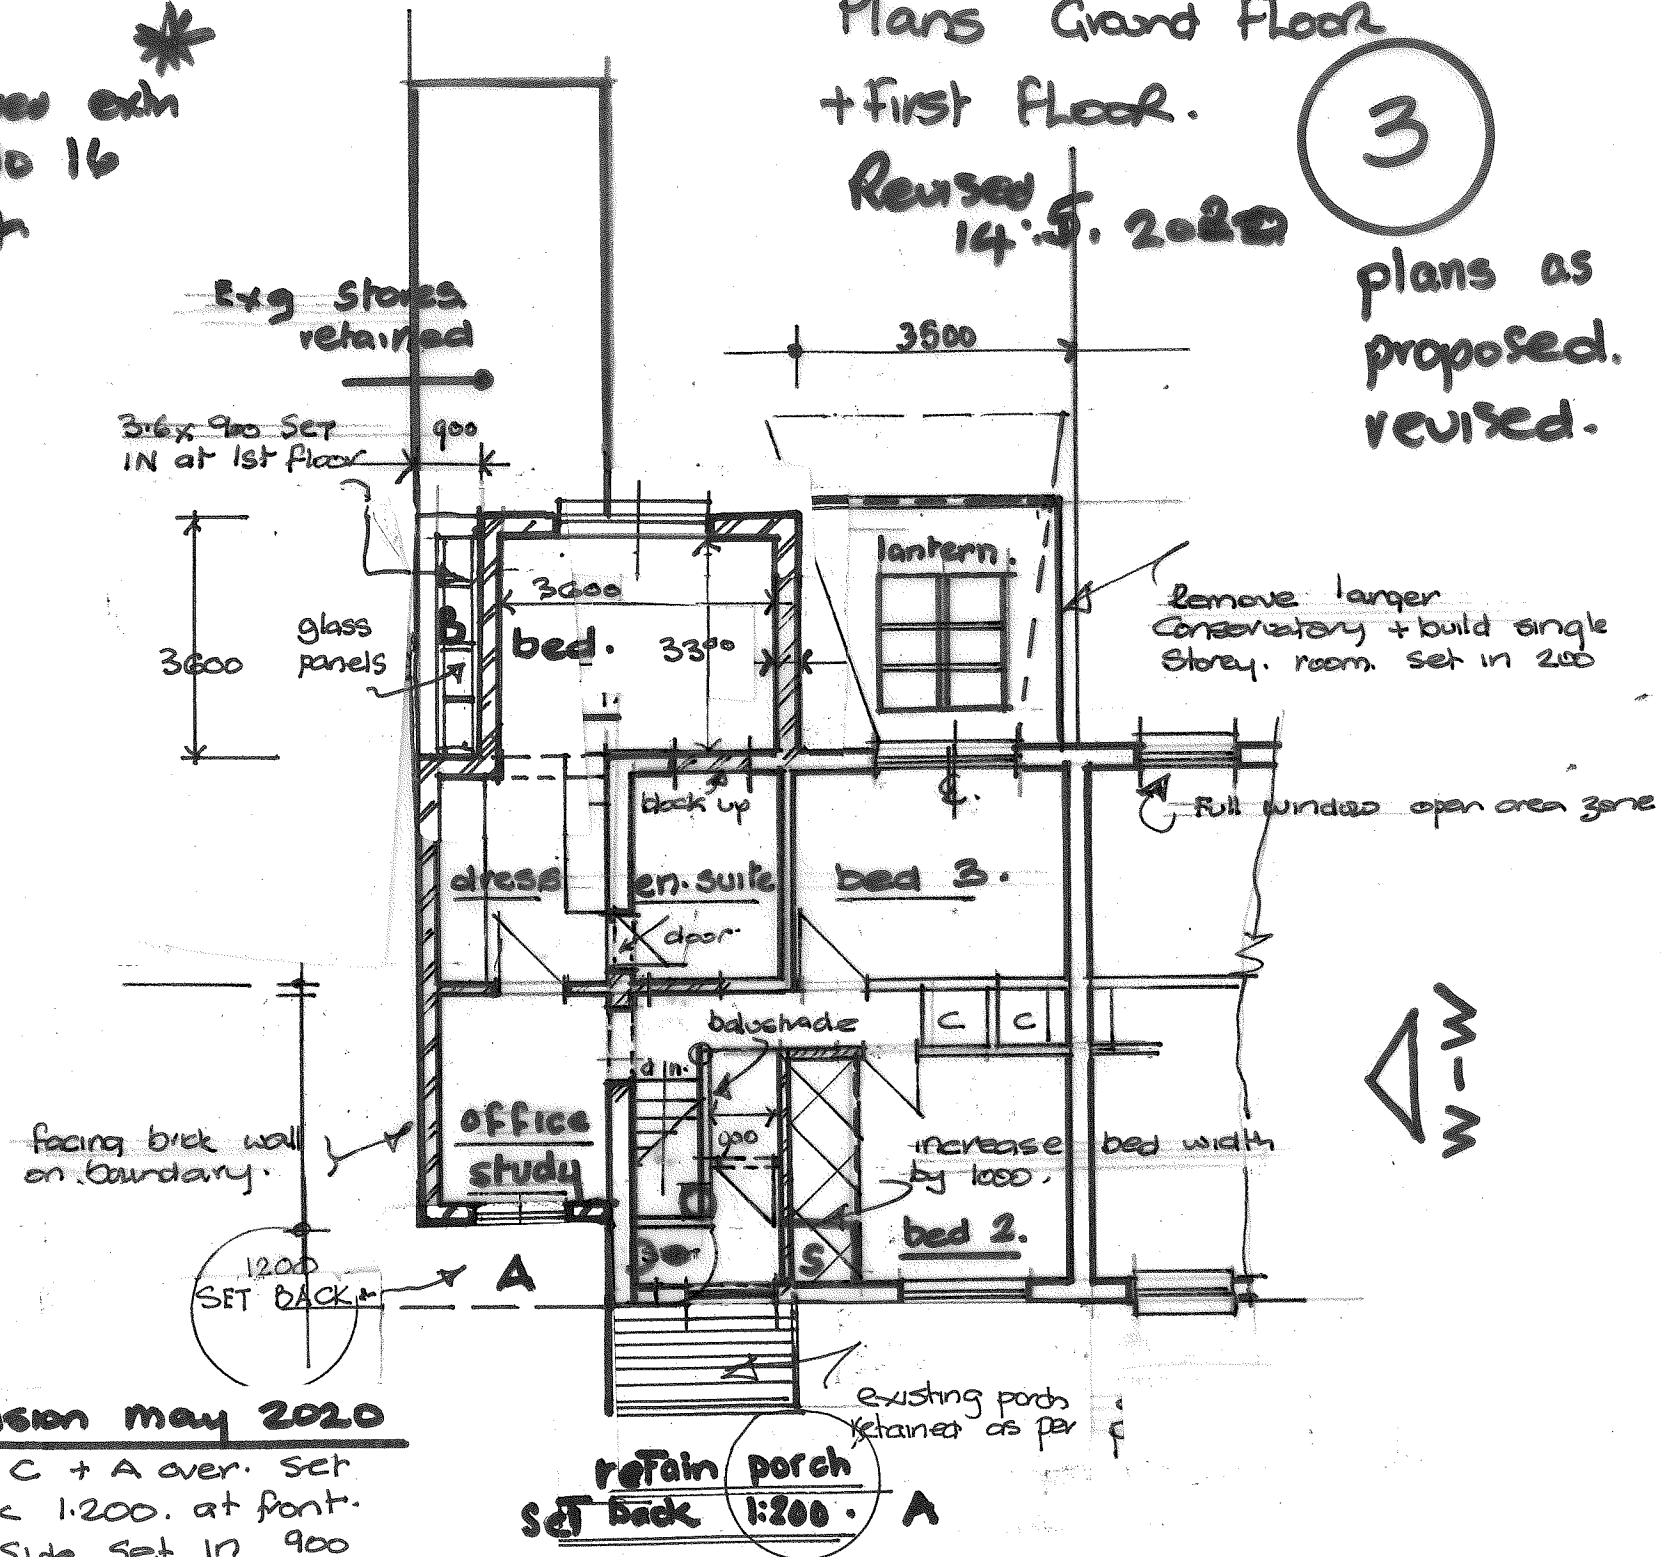

FIRST FLOOR PLAN Revised 5/2020
AS PROPOSED

Nb Set in at side rear reduces bulk + roof etc.

Scale 1: 100 ft

Dwg no 1.CW. (3) 1/11/19 m.j. 14/1/2020.

DWC I.C.W. 15-6-2020.