

Revised 14.1.2020

- * Read with Design + Access Statement
- * design as precedent No 16 Coleridge way etc

Front + rear elevations as proposed. amended to match NO 16


R.1

Note All external materials To match existing in type. colour + applications.


Rear + front proposals.



front as proposed. (at Y)

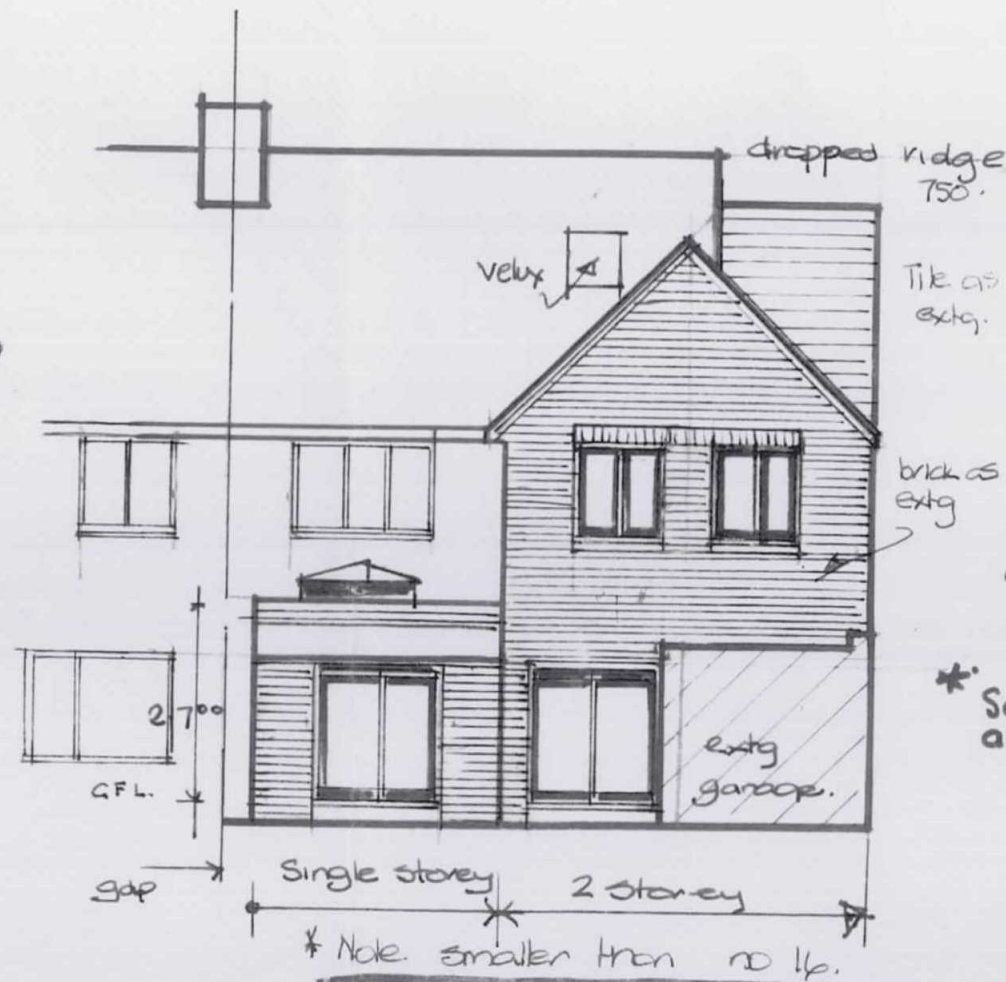

rear elevation (Z) as proposed.

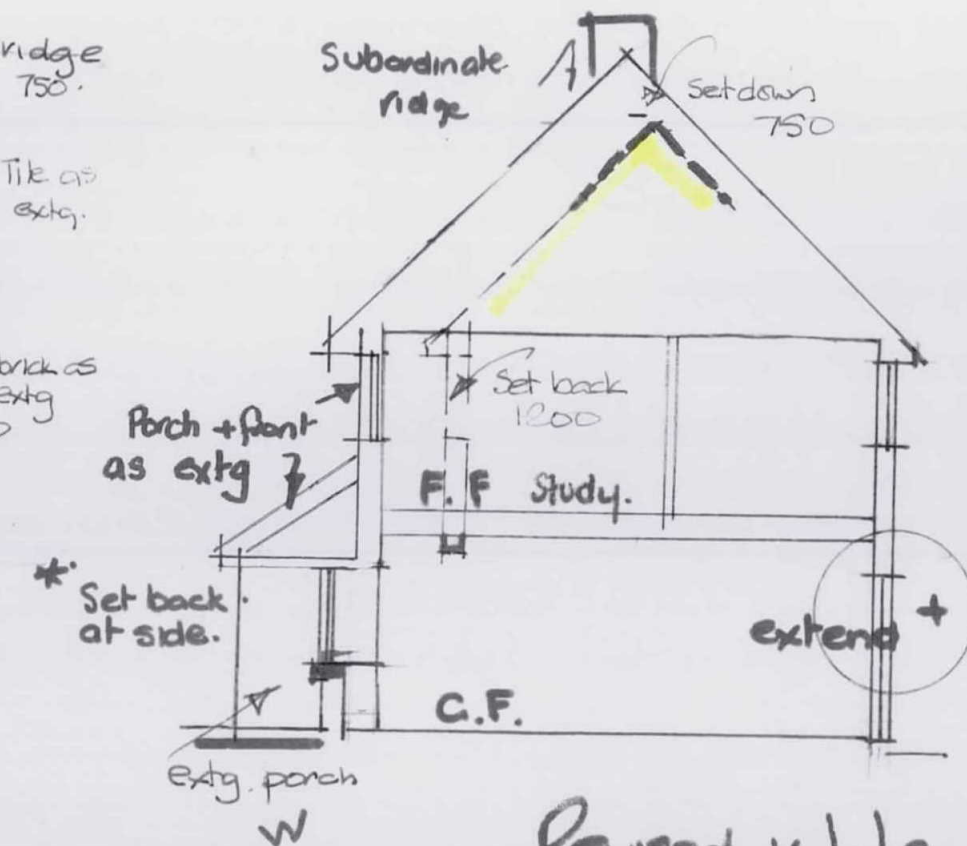

Section part A-A

Scale 1:100 th. 0 1 2 3 5 METRES

REVISED PROPOSALS 14.01.2020.

PROPOSED TWO STOREY SIDE EXTENSION

TO NO 1 COLERIDGE WAY, WEST DRAYTON

UB7 9HP & FOR MR. I. PANESAR / A BABRAHA.

SELSDON CONSULTANCY

Architecture • Town Planning • Surveying

Oakwood Studio, Rowley Lane,

Wexham SL3 6PB

T: 01753 662233 • Mobile: 07796 102834

DWG No

ICW 1-6
R.I. Rev 4/1/20

24/10/19
1.11.19.