

Extensive rear garden.

- * rear width + proposed extn smaller than No 16 precedent




Plans Ground Floor + First Floor.

Revised 14.1.2020

3

plans as proposed.


Council large open area

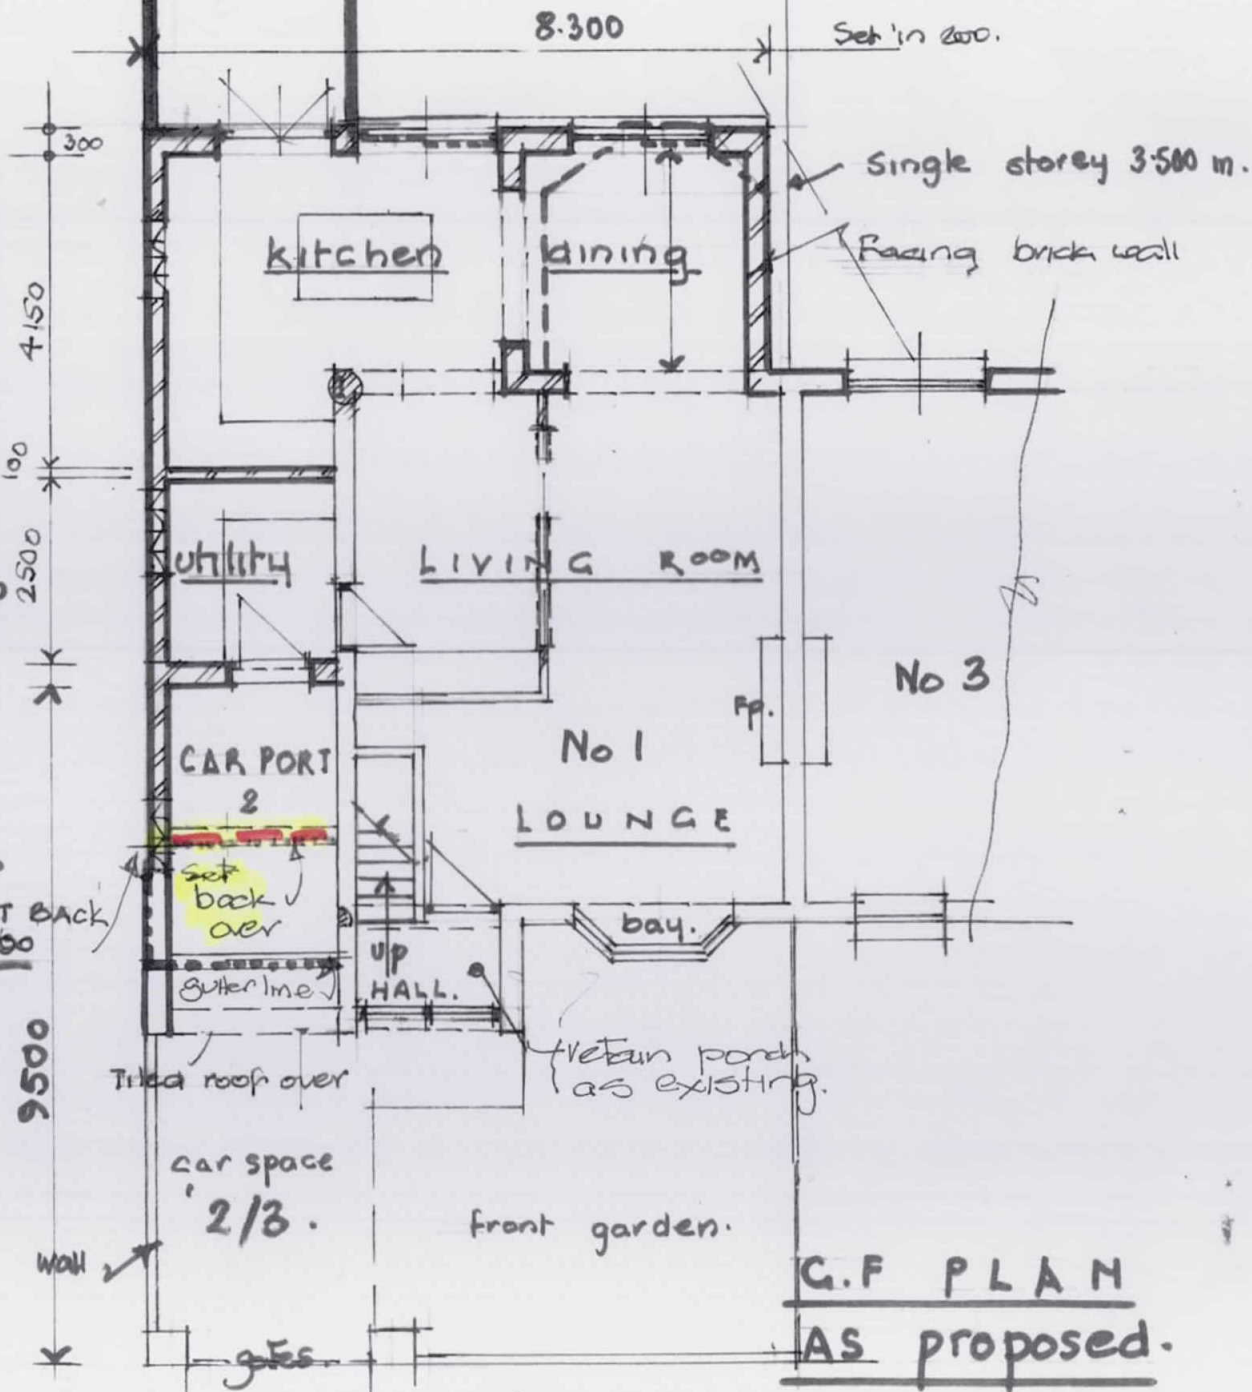

G.F. PLAN
AS proposed.

* Side set back 1200 + retain porch as extg. 14.1.2020.
Kerb.
unrestricted visitors car space (3).


Exg Stores retained

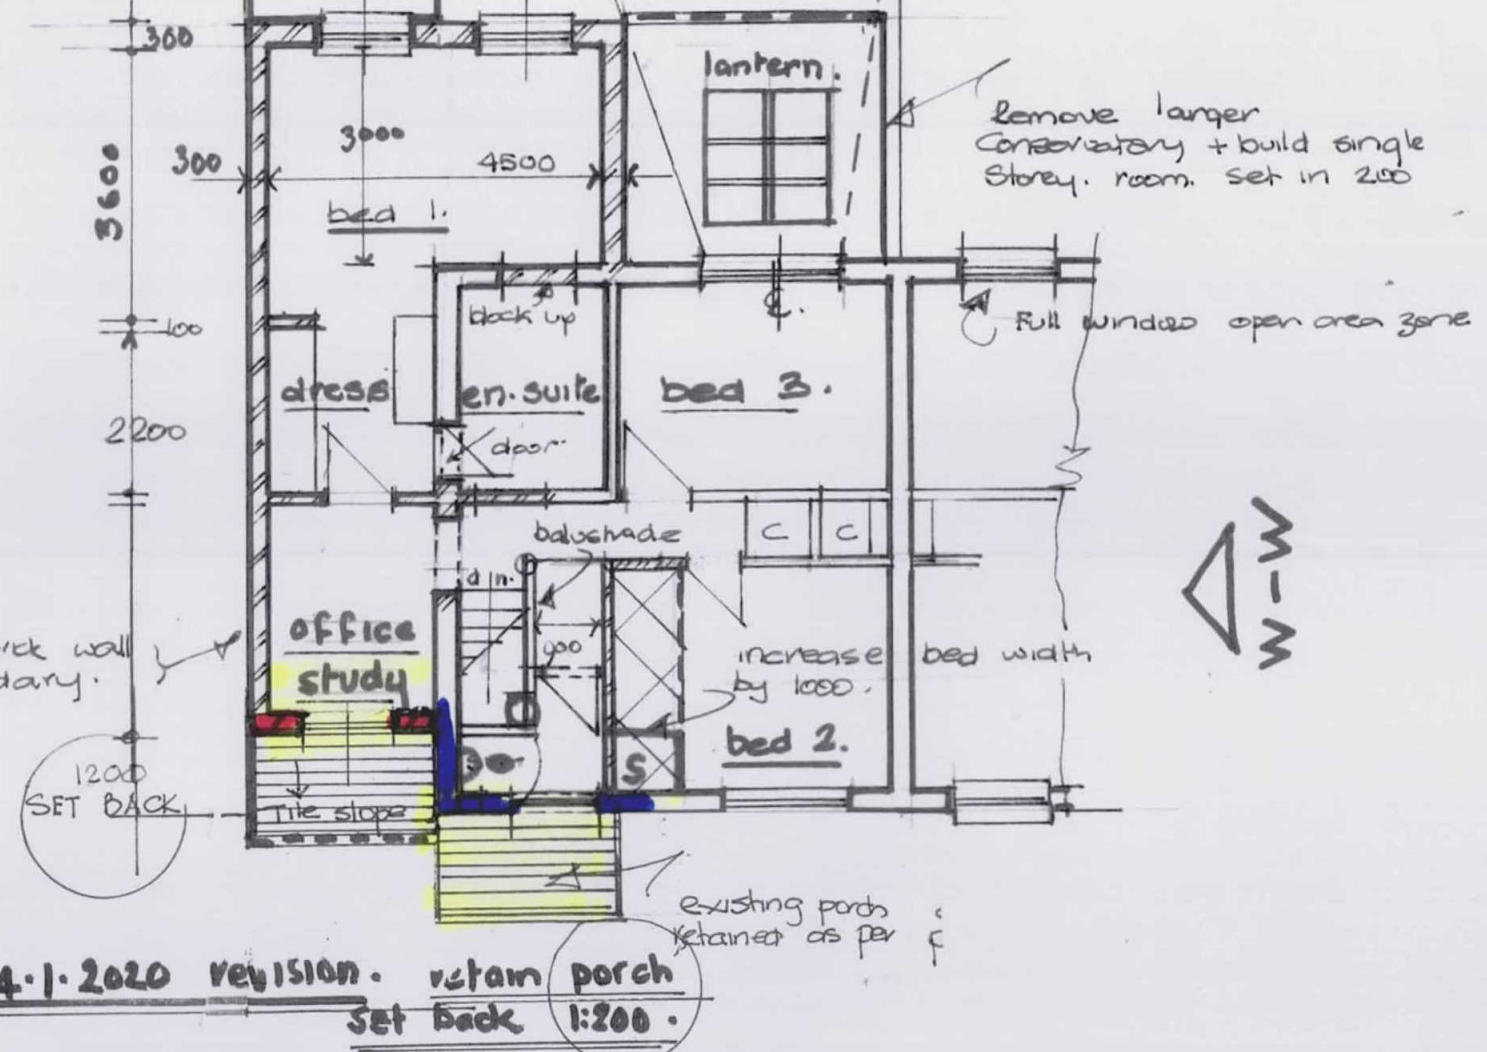

14.1.2020 revision. retain porch Set back 1200.

FIRST FLOOR PLAN
AS PROPOSED

Scale 1:100 th

 

Dwg no 1.cw. (3) 1/11/19 m.j. r 14/1/2020.