



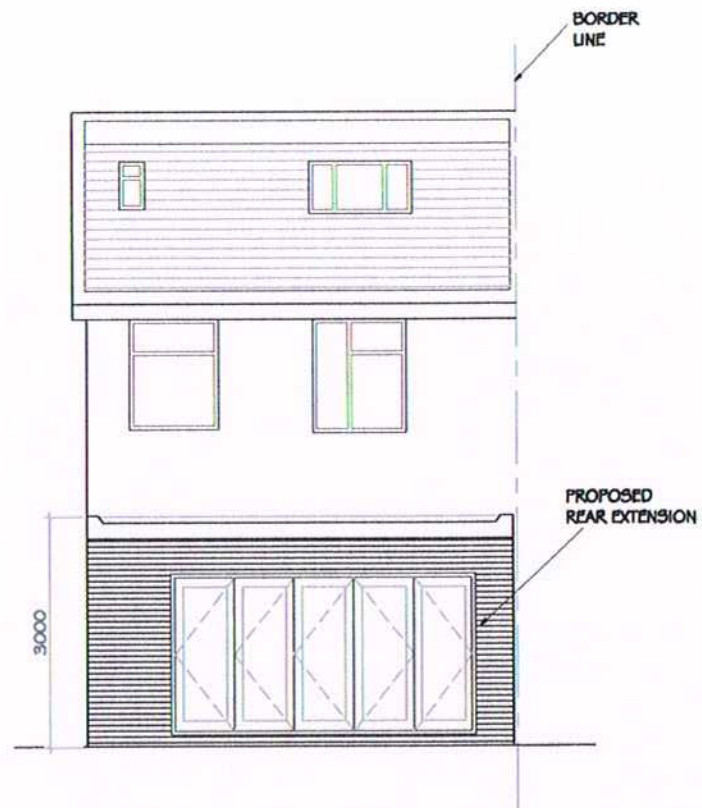

PROPOSED REAR ELEVATION
SCALE 1 : 100

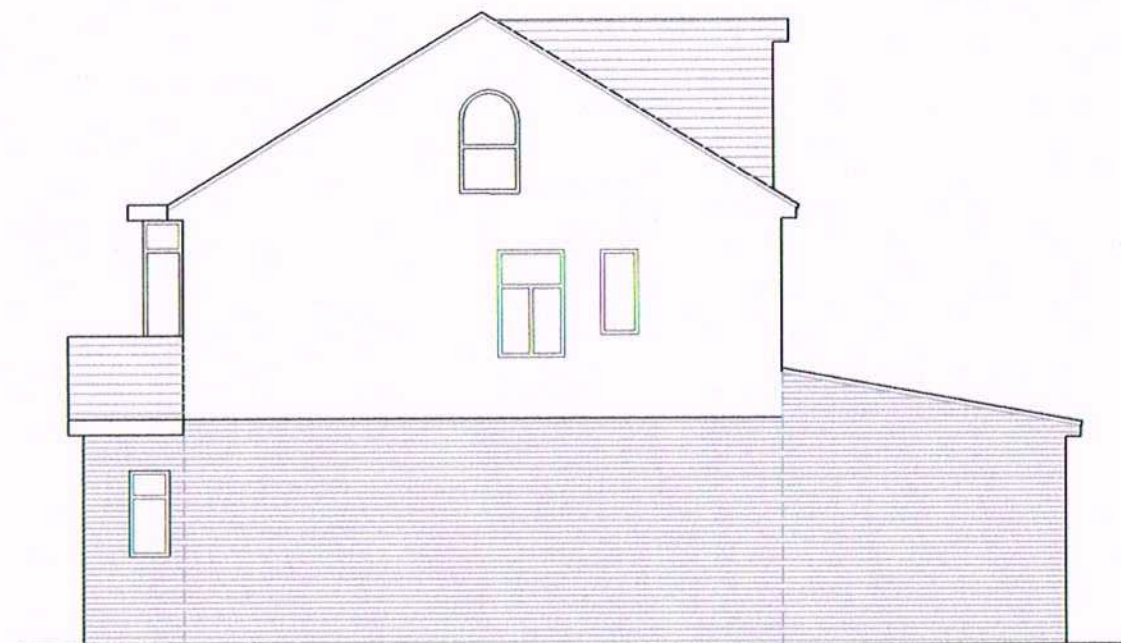

EXISTING SIDE ELEVATION
SCALE 1 : 100




EXISTING FRONT ELEVATION
SCALE 1 : 100



EXISTING REAR ELEVATION
SCALE 1 : 100

SCALE 1 : 100

 

	Job 26 Wimborne Avenue, Hayes, UB4 0HG			Date _____ Revision _____
	Rear Extension			
	Client Mr Jamal Omar			
Drawn S Emran	Drawing Existing and Proposed Elevations			
Checked _____	Date November 2019	Scale 1 : 100 @ a3	Dwg. No. 592/02	