


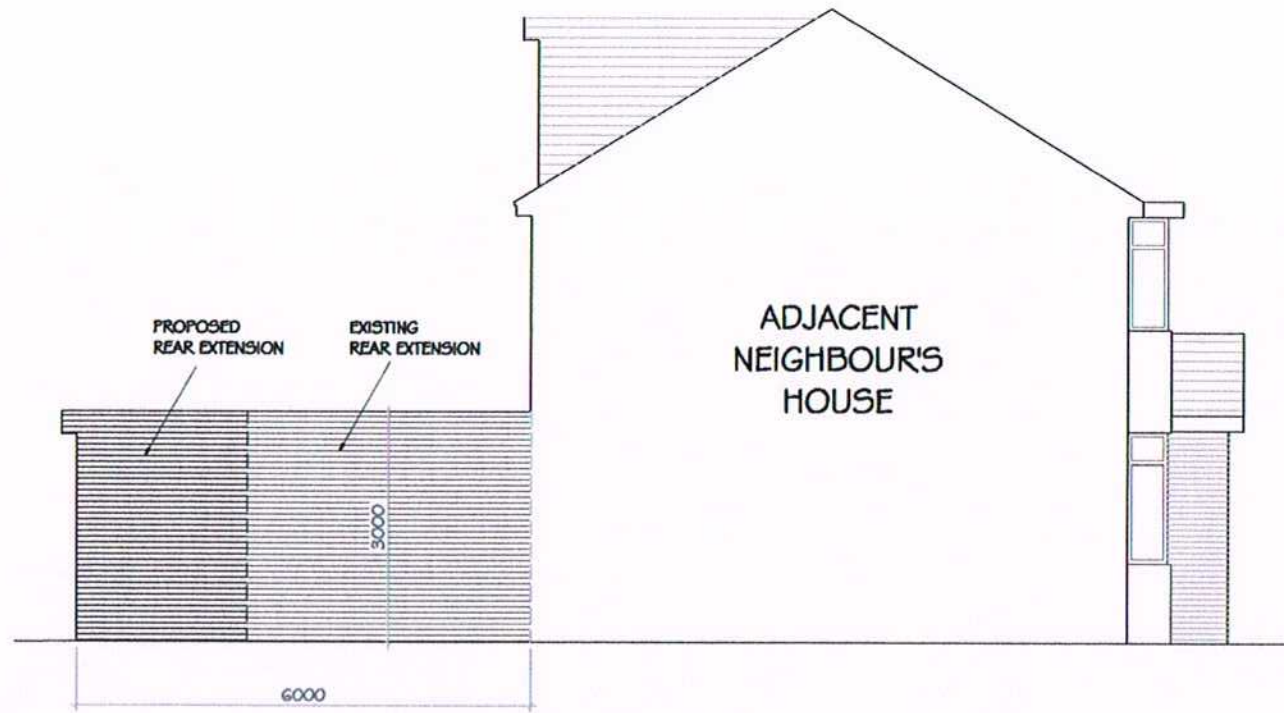


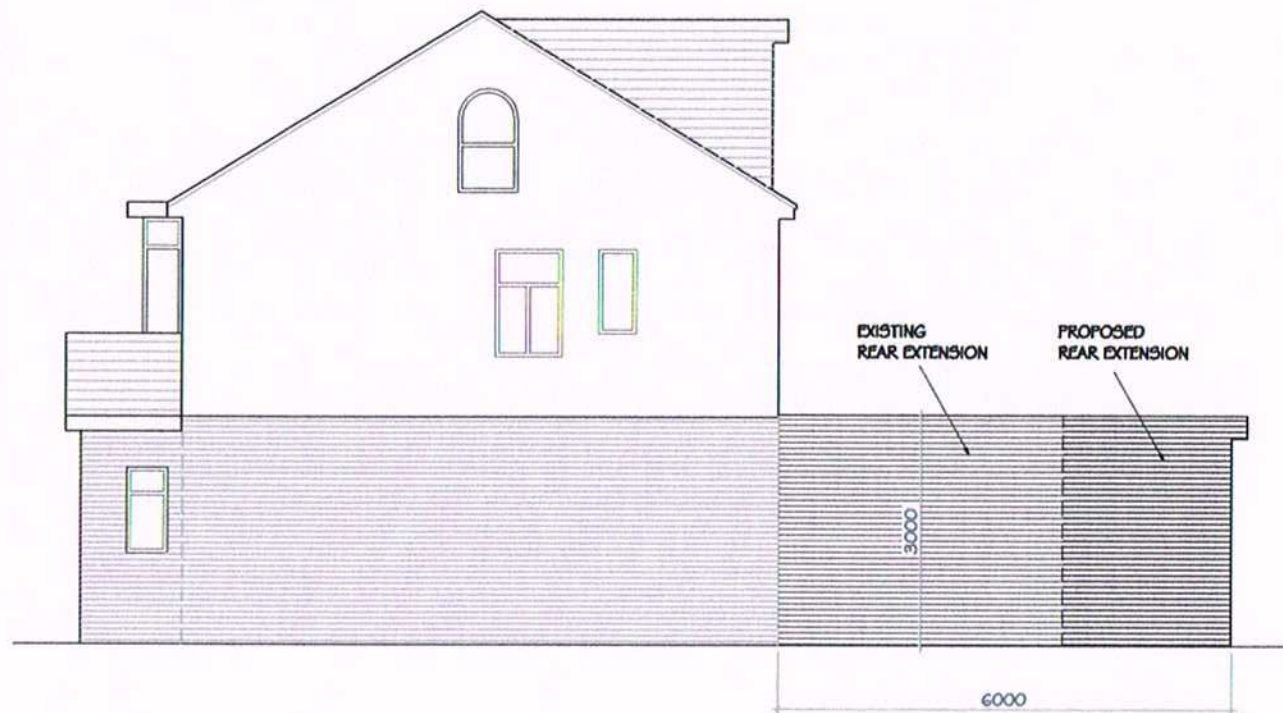

PROPOSED L SIDE ELEVATION
SCALE 1 : 100

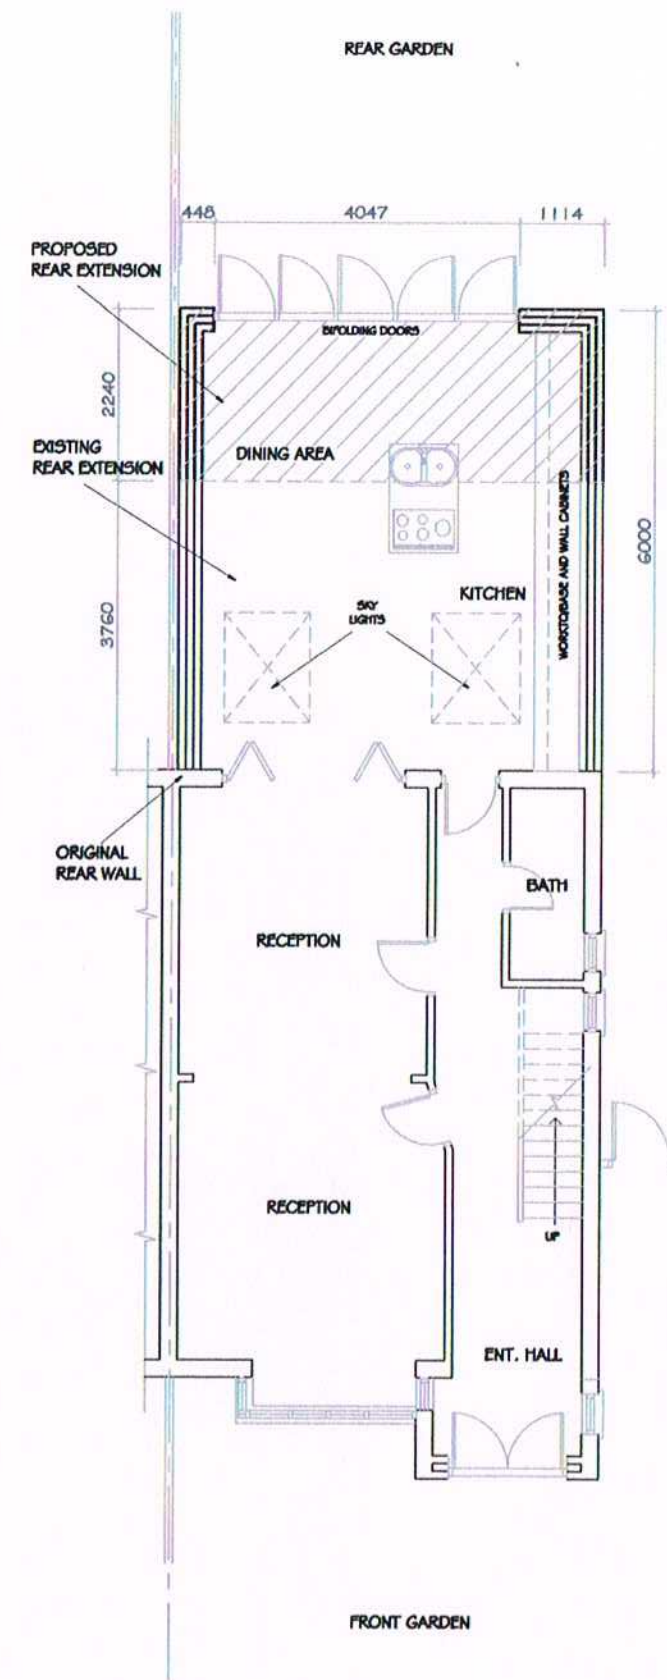

PROPOSED R SIDE ELEVATION
SCALE 1 : 100

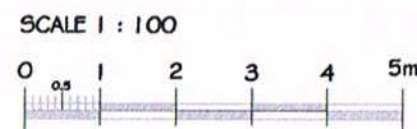

PROPOSED GROUND F. PLAN
SCALE 1 : 100

	Job 26 Wimborne Avenue, Hayes, UB4 OHG Rear Extension			Date 6/01/20 Prepared Author Other Data (Revision Added)
	Client Mr Jamal Omar			
	Drawing Proposed Floor Plan and Elevations			
Drawn S Emran	Date November 2019		Scale 1 : 100 @ A3	
Checked			Dep. No. 592/03	