


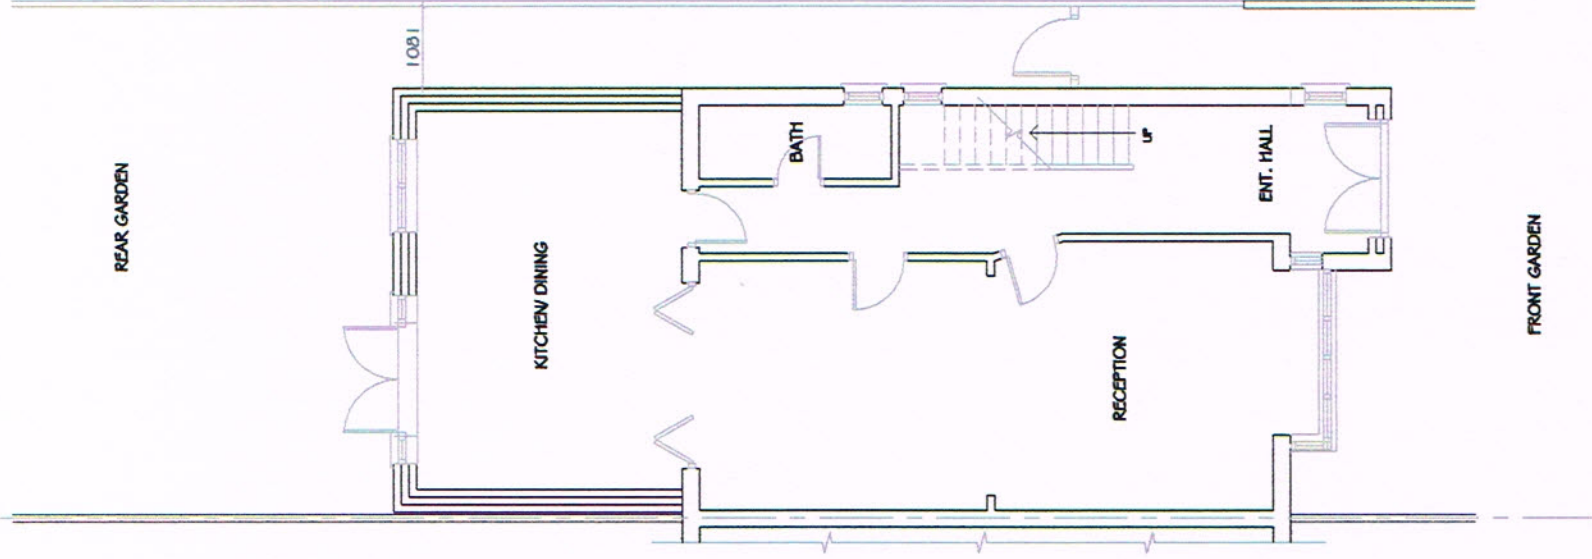


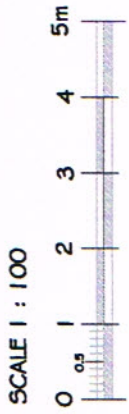

EXISTING GROUND F. PLAN
SCALE 1 : 100

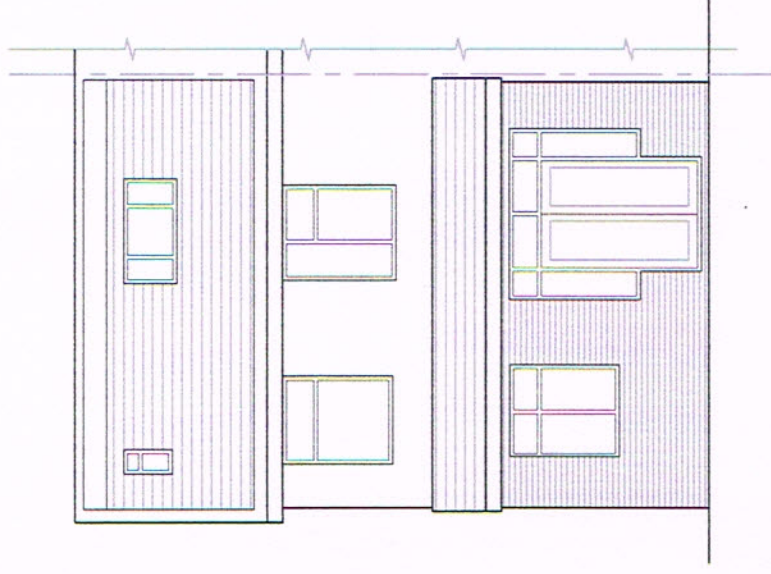

EXISTING SITEPLAN
SCALE 1 : 200

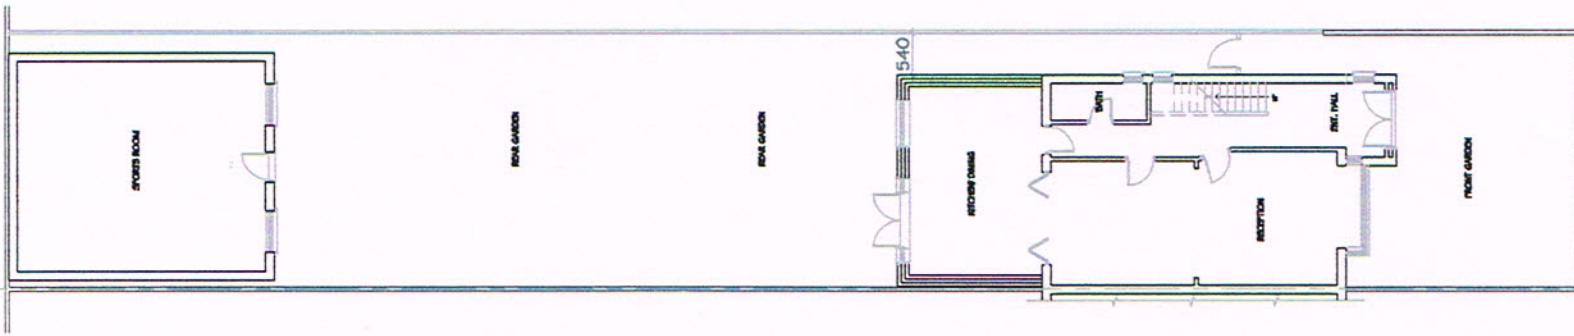

EXISTING REAR ELEVATION
SCALE 1 : 100

	Job	26 Wimborne Avenue, Hayes, UB4 0HG			Date	Revisions
	Client	Rear Extension				
	Drawn by	Mr Jamal Omar				
	Checked	Existing Ground Floor Plan and Siteplan				
	Drawn	S Emran			Scale	1 : 100 @ a3
	Checked	November 2019			Drawn No.	592/01