

LEGEND:


CONSTRUCTION NOTES:

rev.	description	date
-	-	-
-	-	-
-	-	-
-	-	-
-	-	-
-	-	-
-	-	-
-	-	-
-	-	-


project	102 NESTLES AVENUE, HAYES, MIDDX., UB3 4OD
title	PROPOSED SECOND FLOOR AND ROOF PLANS

client	Mr. C. Desai
scale	1 50 26 21

dwg no.	1251	A1	P02	-
revision	-	-	-	-

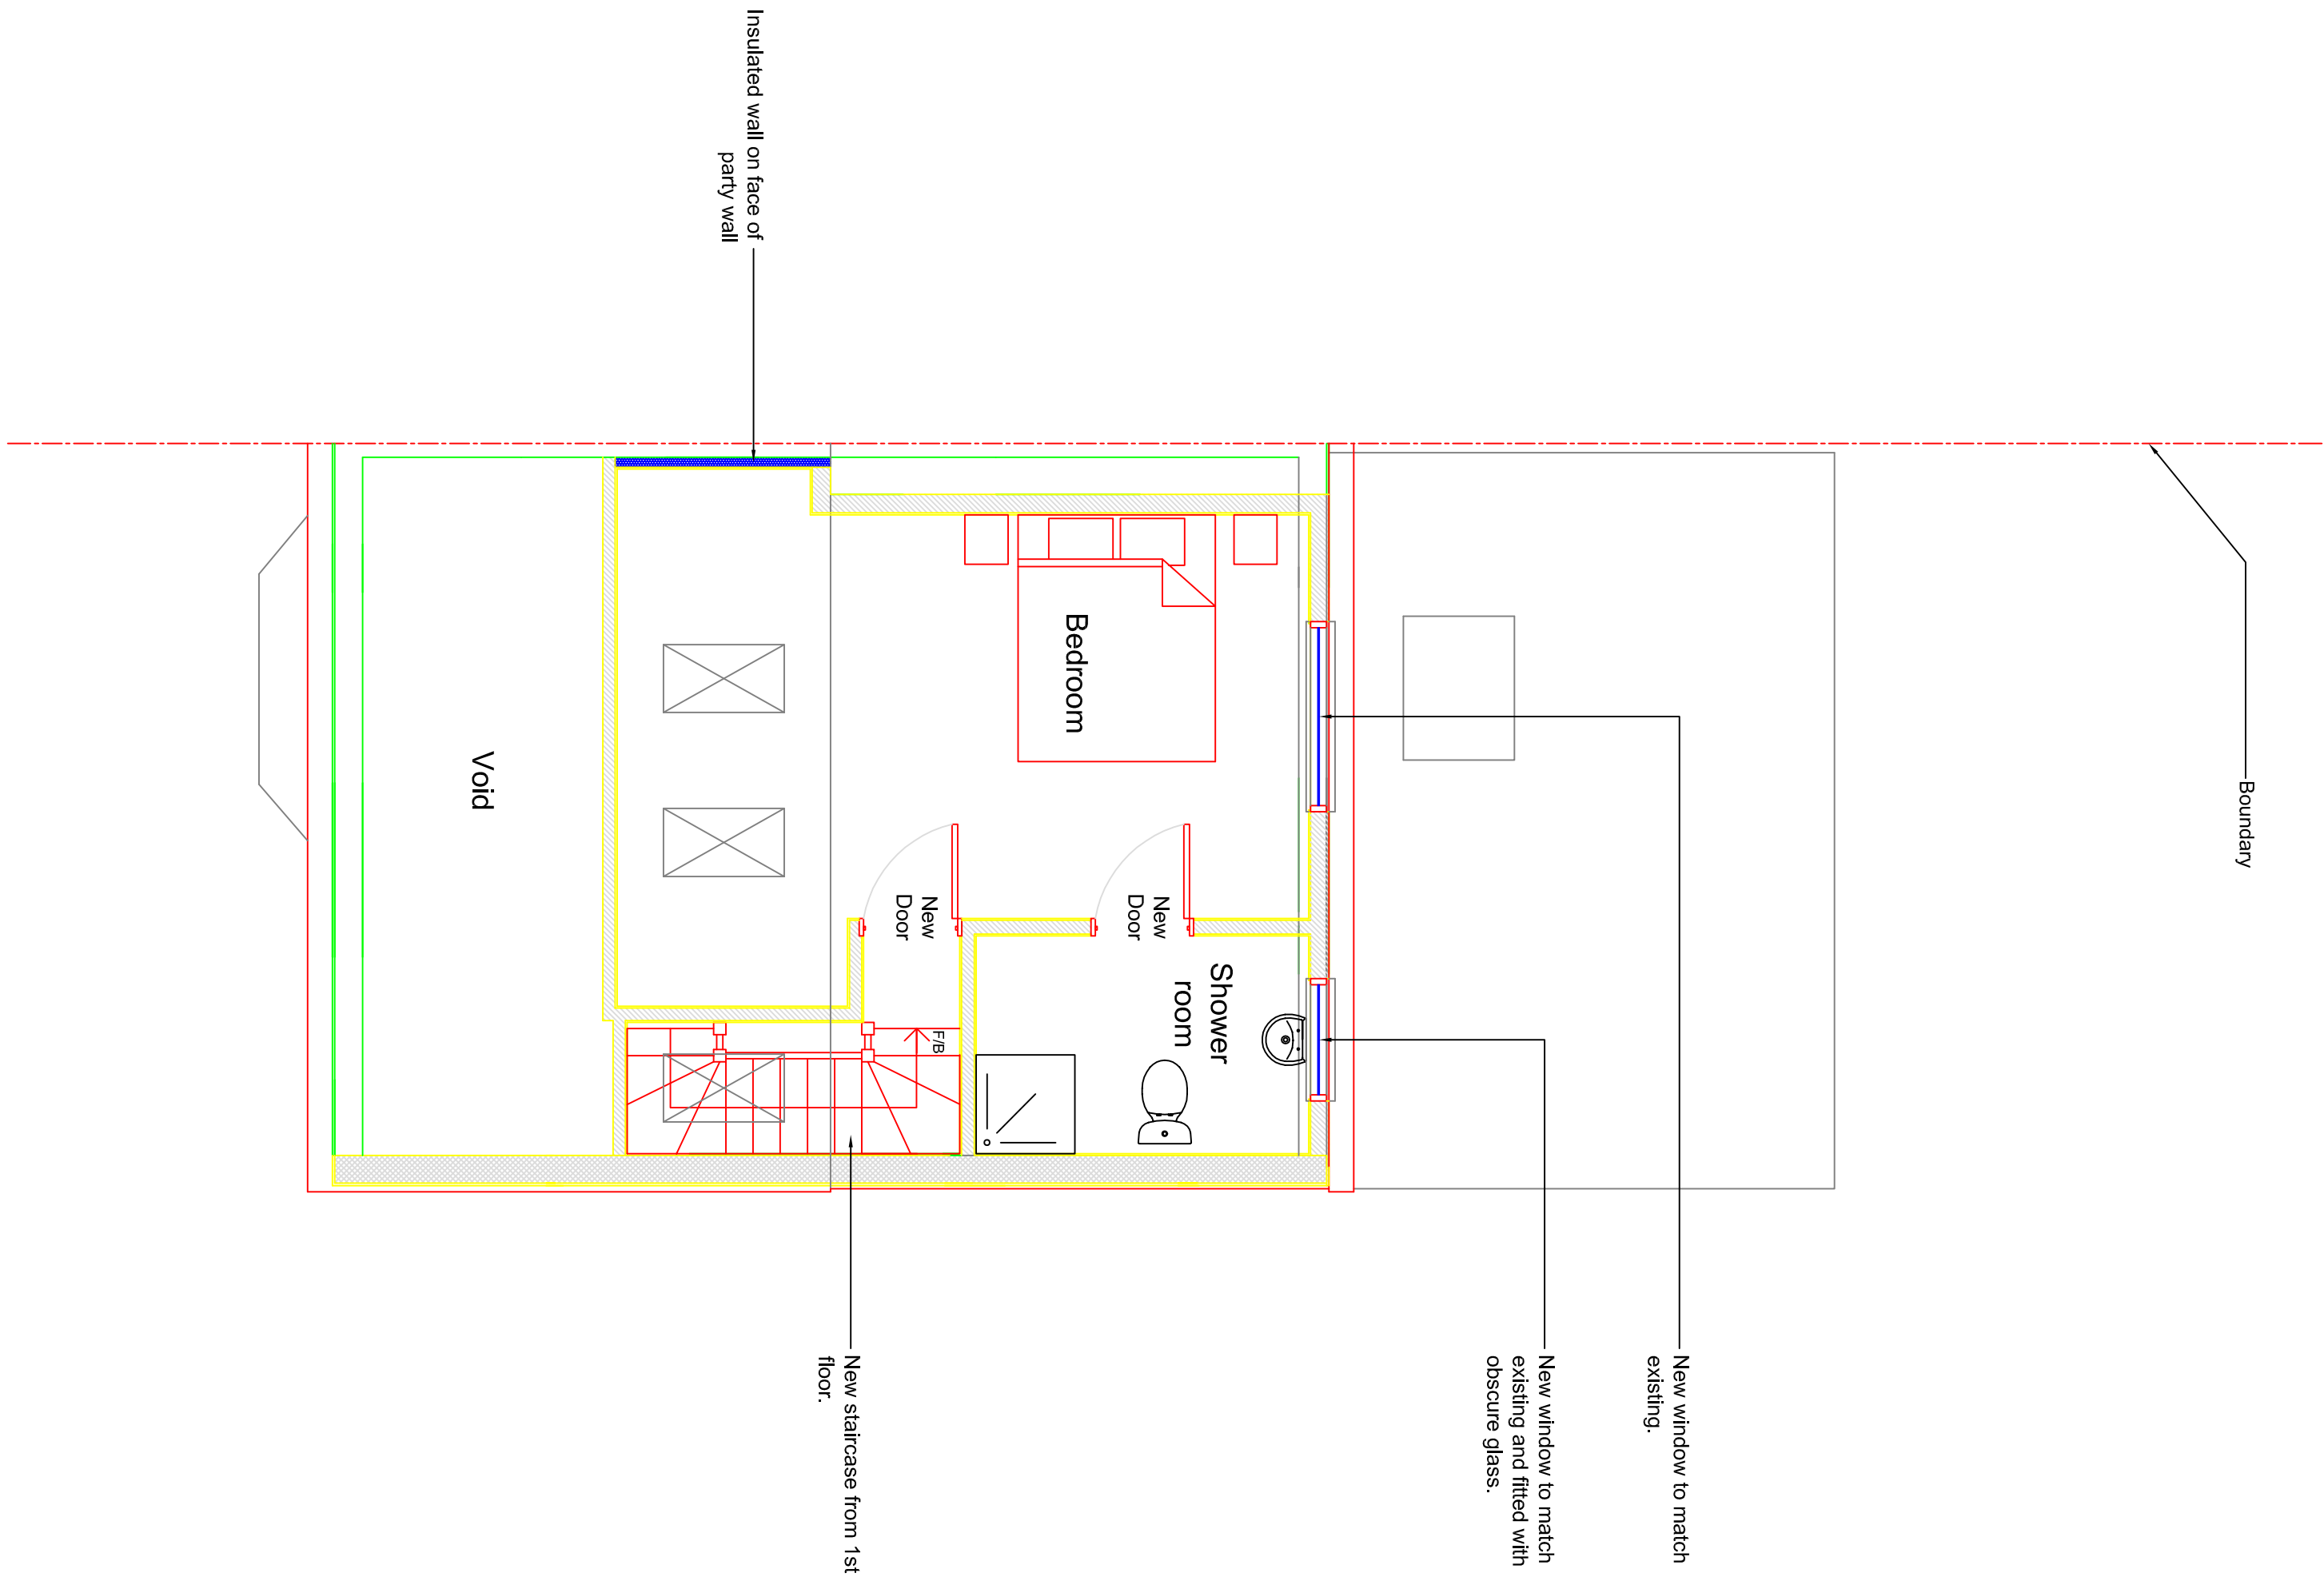

PROPOSED SECOND FLOOR PLAN
1:50

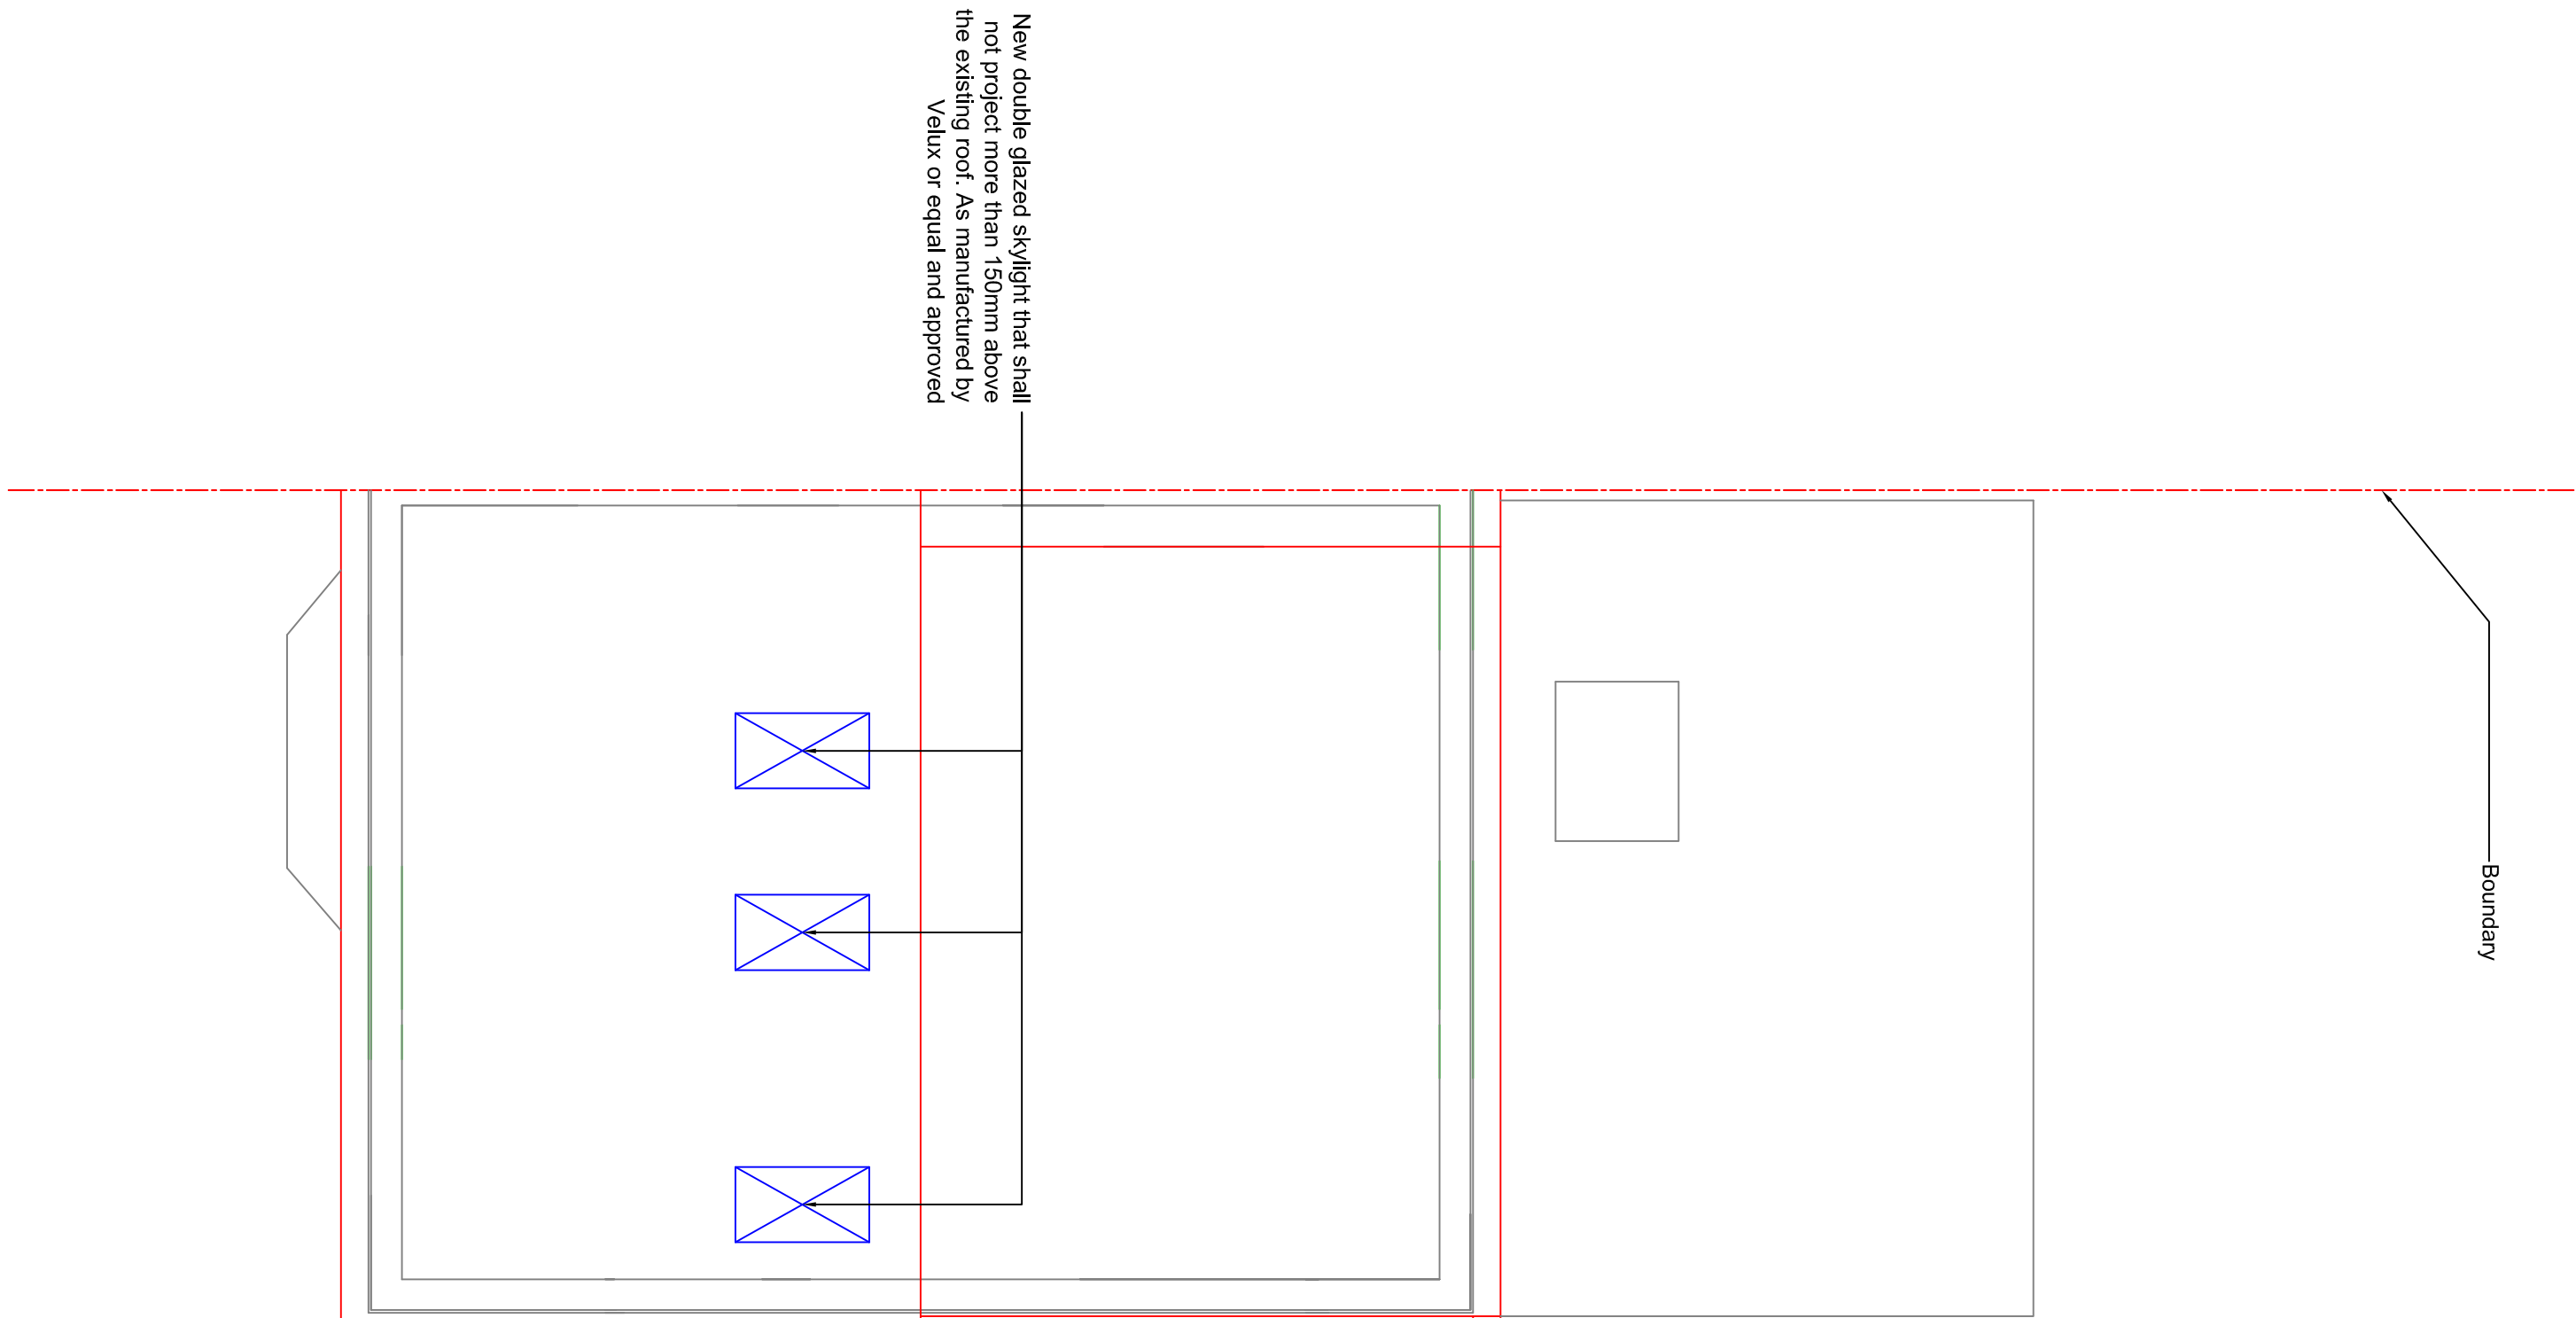

PROPOSED ROOF PLAN
1:50

