

DISCLAIMER: This drawing is issued for the project named ground work. Any description taken from this drawing should be checked with the relevant party to any work. The drawing is not to be used for any other purpose. It should be brought to the attention of the responsible architect and project manager immediately.

LEGEND:

CONSTRUCTION NOTES:

rev.	description	date
-	-	-


project	102 NESTLES AVENUE, HAYES, MIDDX., UB3 4DD
---------	---

title	EXISTING FLOOR PLANS AND ROOF PLAN
-------	---------------------------------------


client	Mr. C. Desai
--------	--------------

scale	1	50	25	06	21
-------	---	----	----	----	----


dwg no.	1251	A1	SU01	-
---------	------	----	------	---

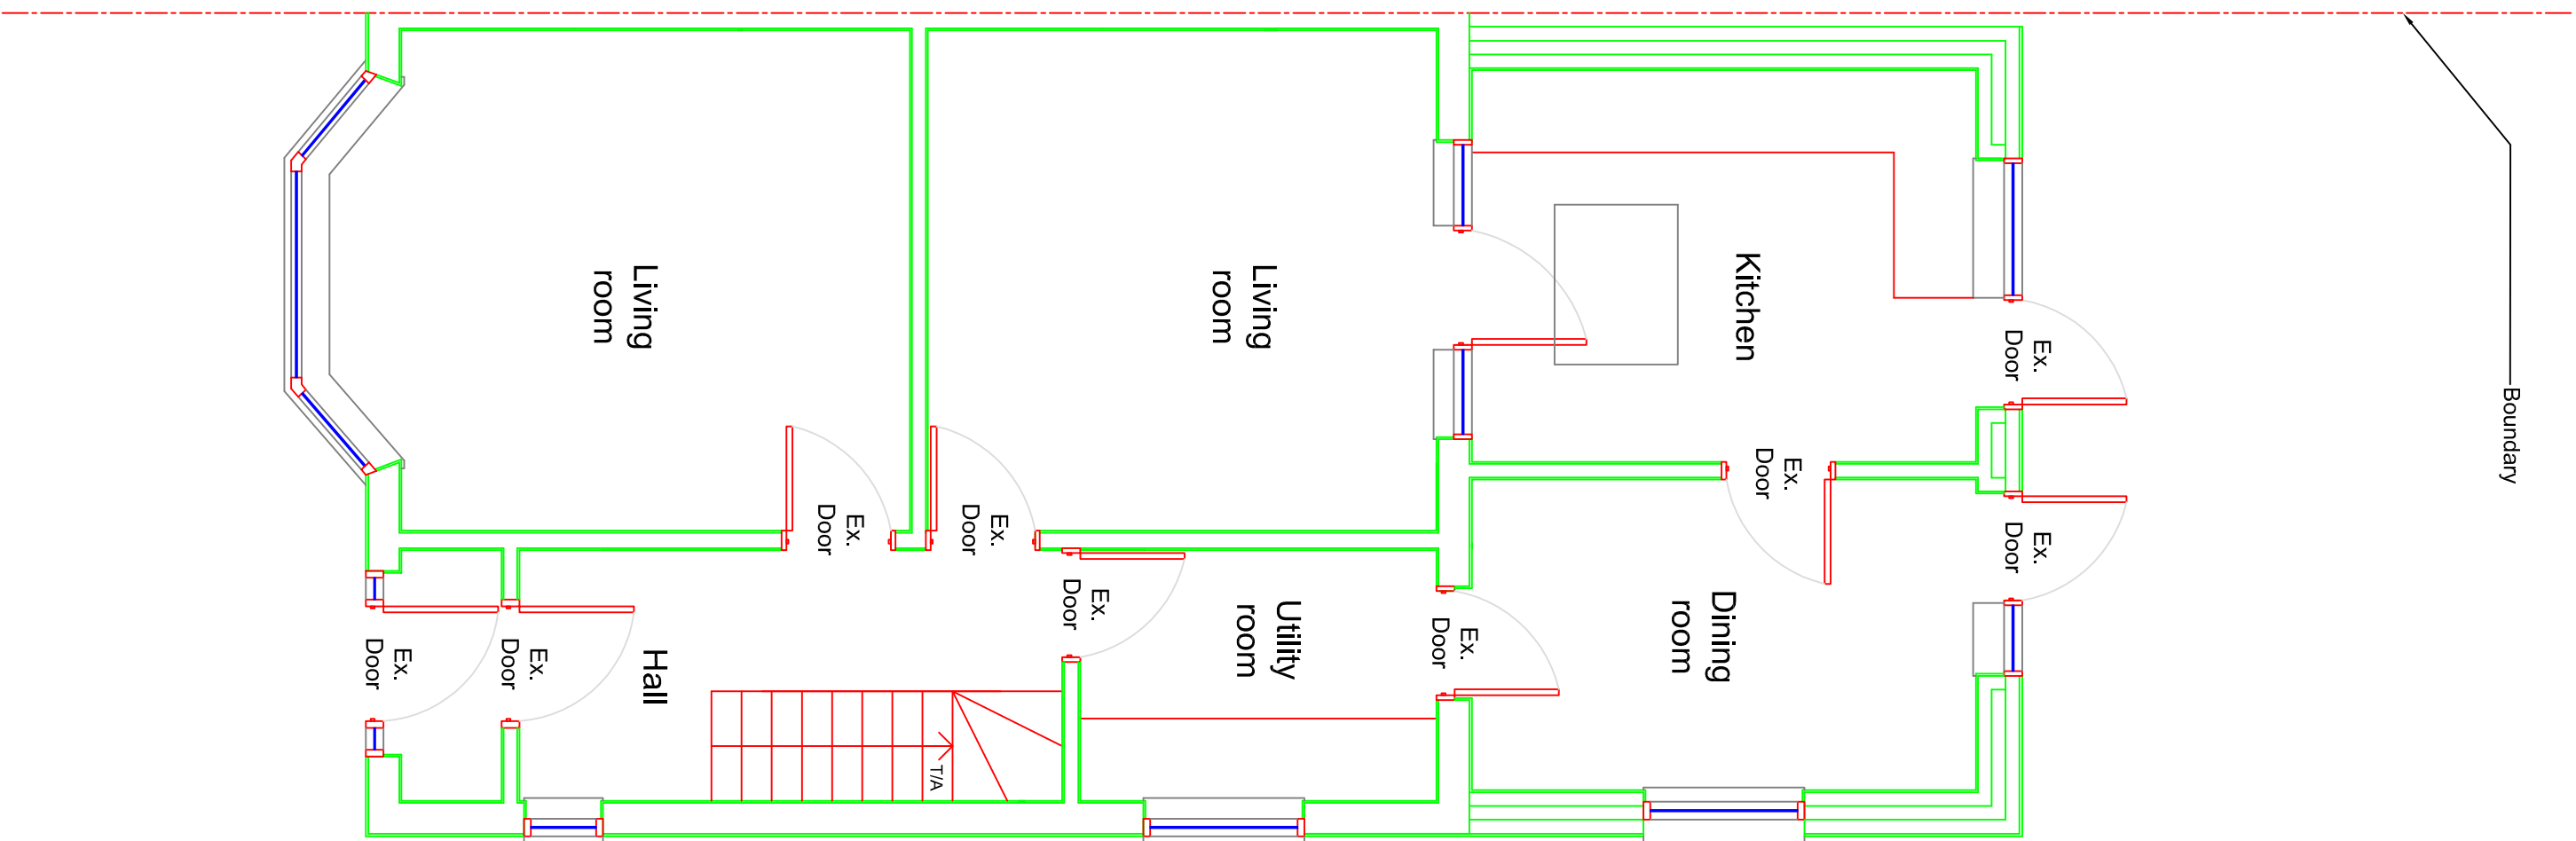

EXISTING GROUND FLOOR PLAN
1:50

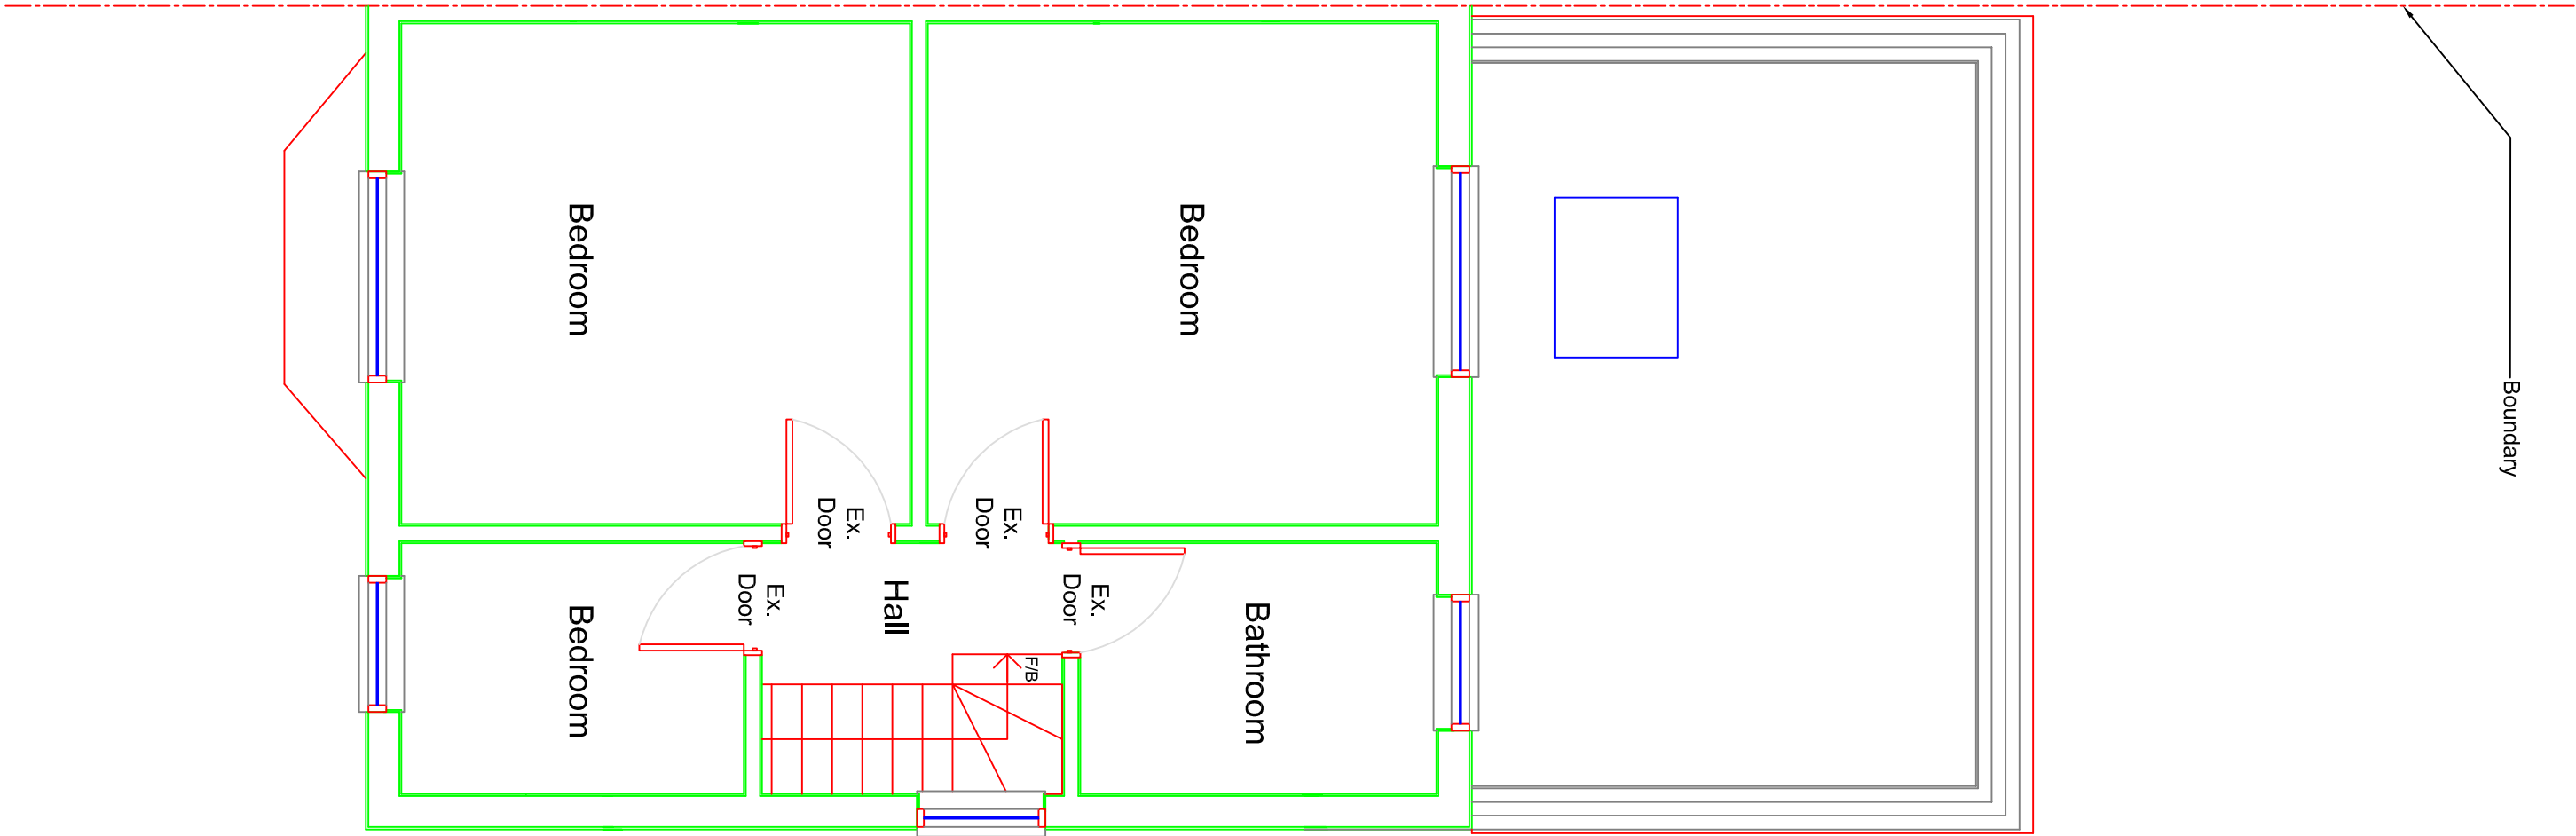

EXISTING FIRST FLOOR PLAN
1:50

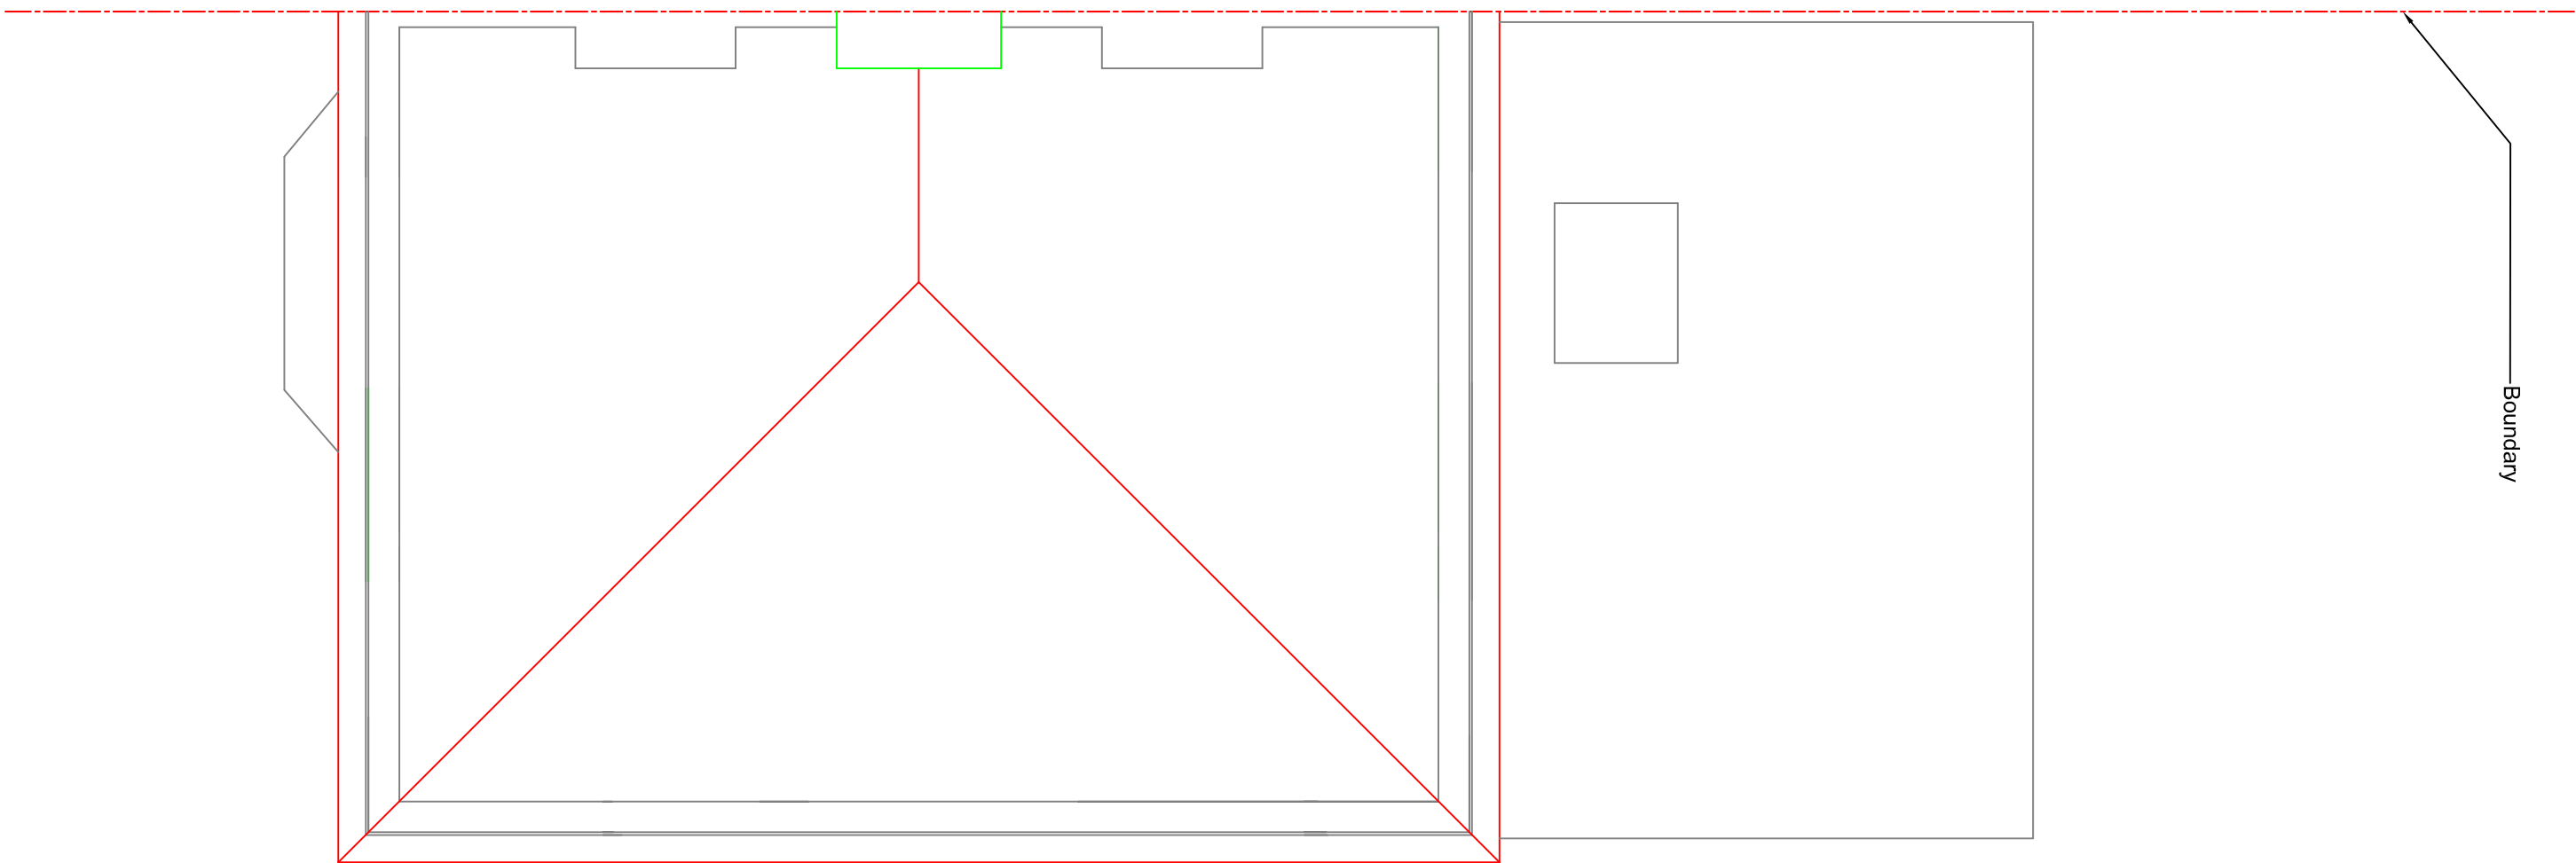

EXISTING ROOF PLAN
1:50

