


(DRAWING SCALE)

This drawing is issued for design input purposes only. Any dimension taken from this drawing should be checked on site and approved prior to any construction. The client is responsible for the accuracy of the information provided. The client should be brought to the attention of the supporting architect and project manager immediately.

LEGEND:

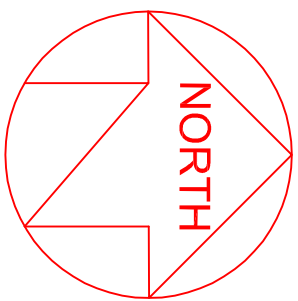


CONSTRUCTION NOTES:



1:1250 5 m 20 m 50 m 100 m
10 m

SITE PLAN - 1:1250

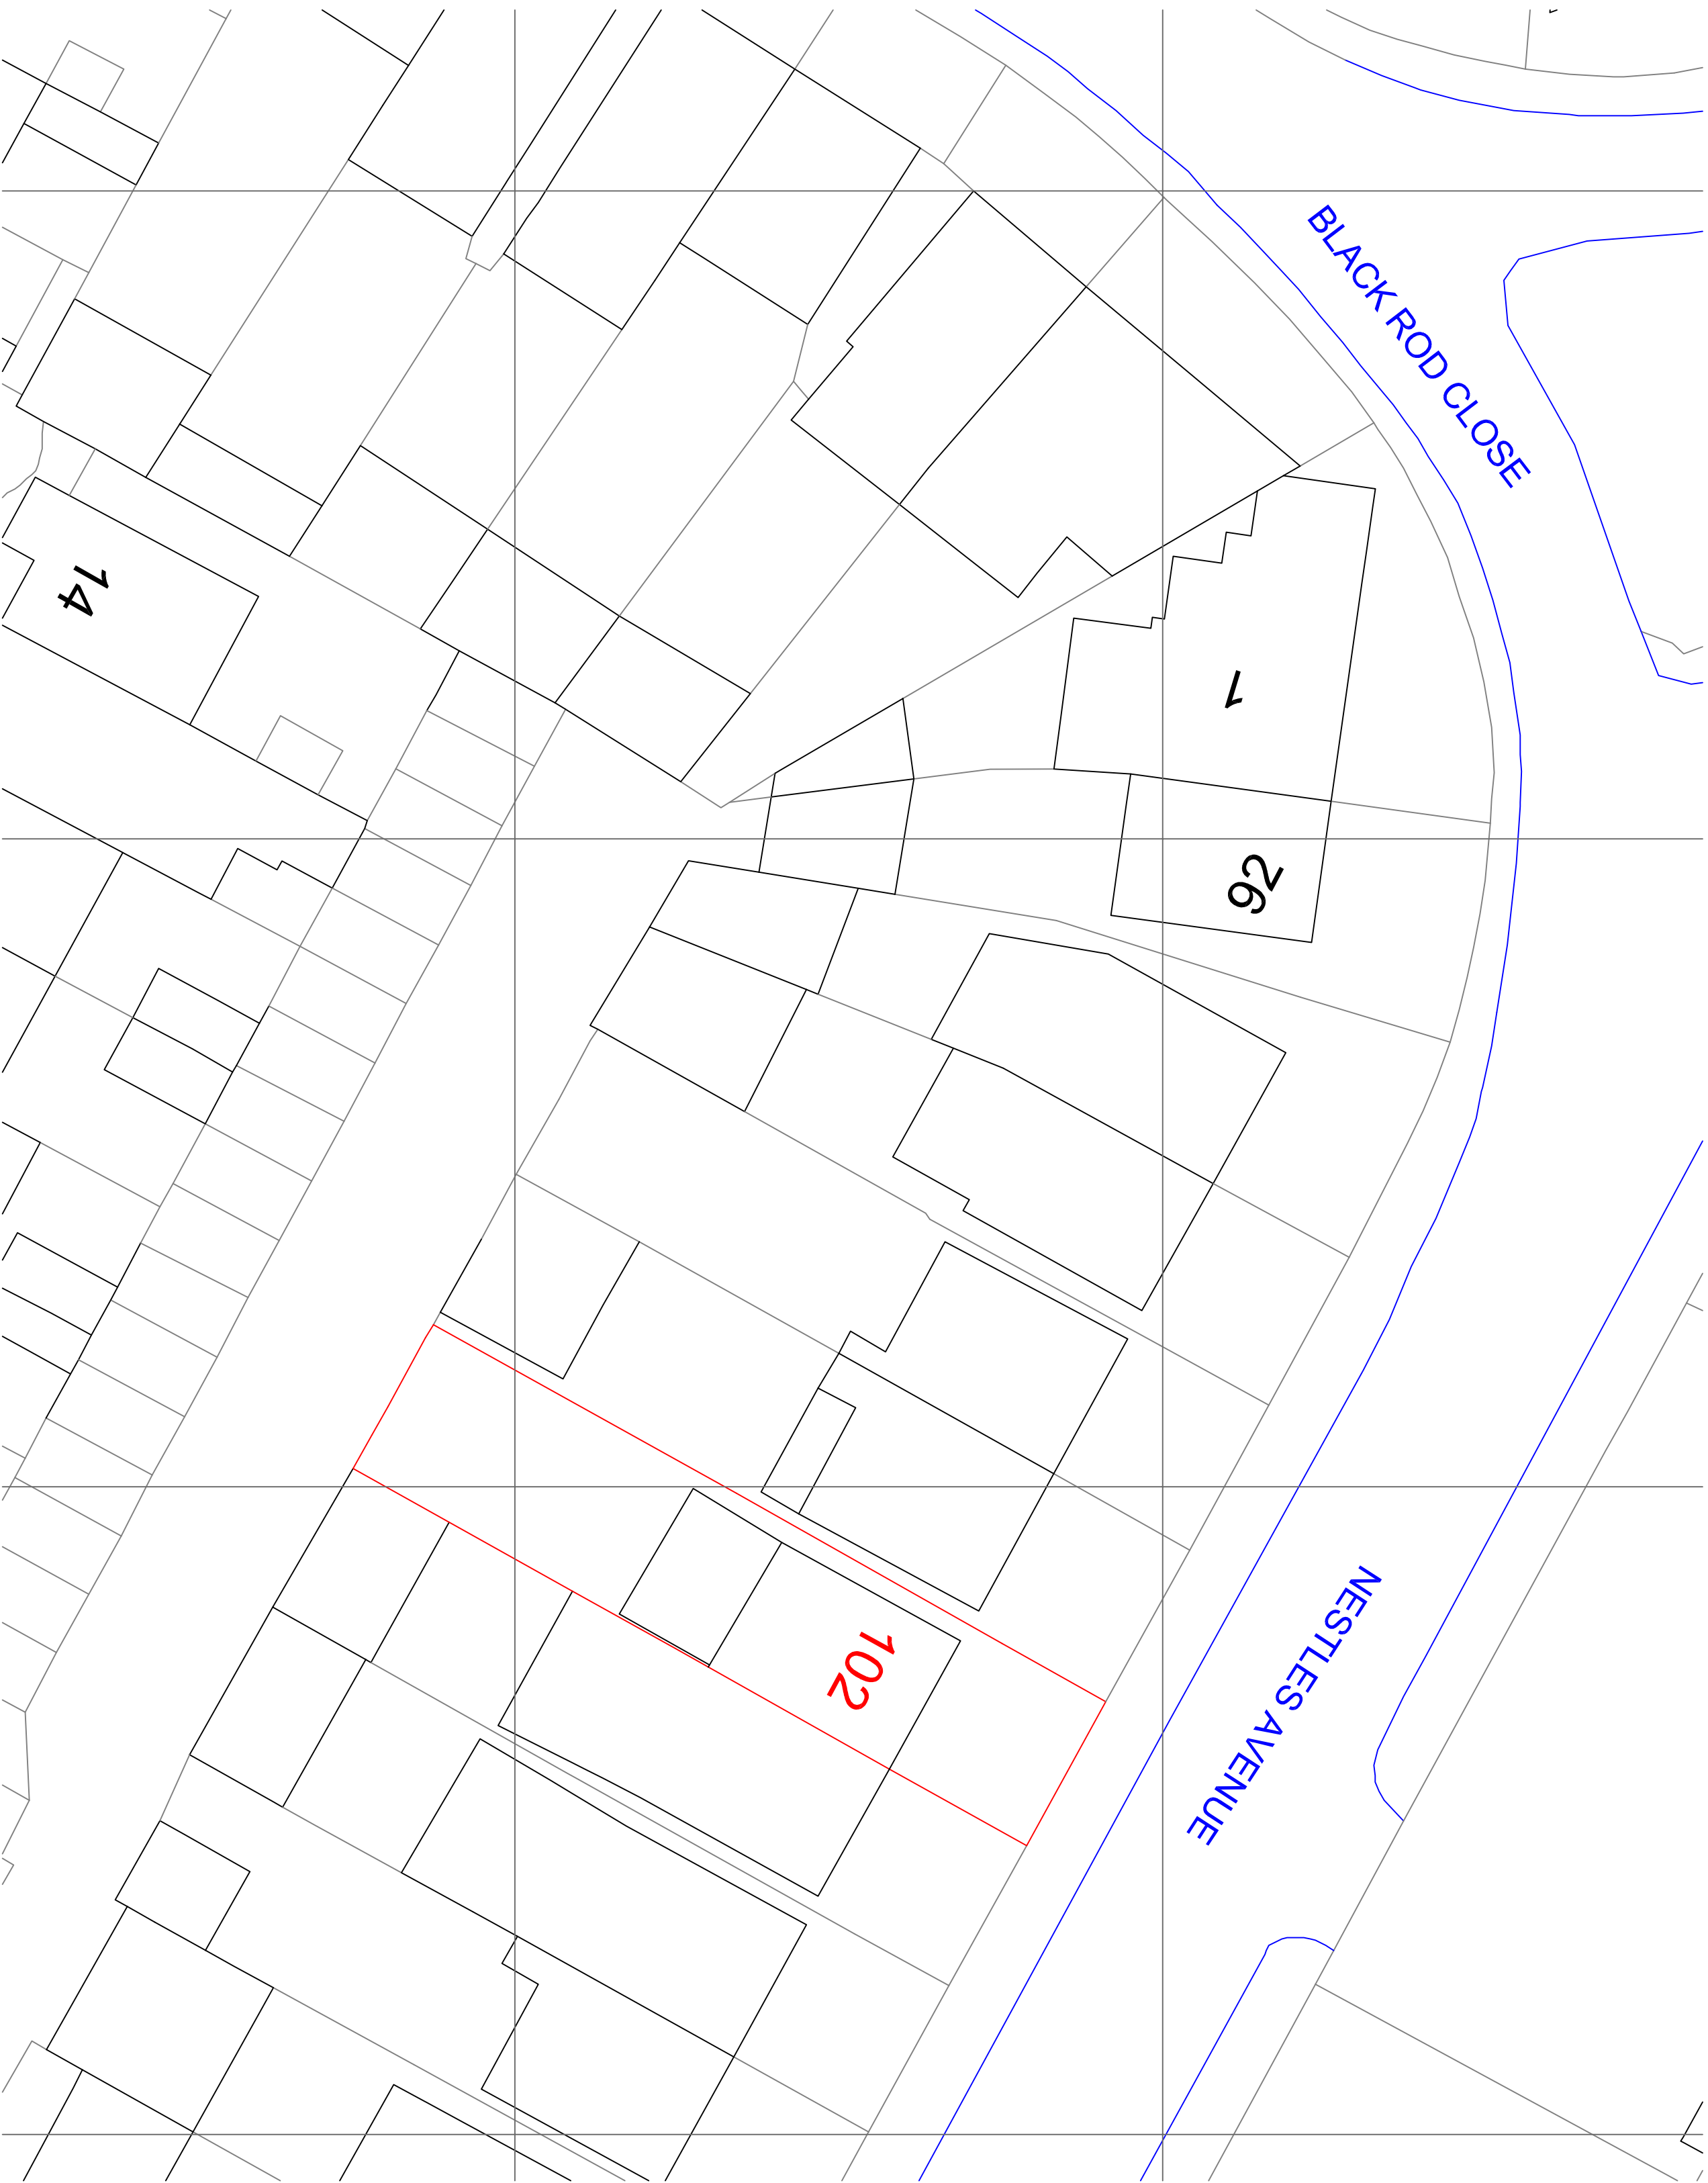

BLOCK PLAN
1:200
5 m 10 m
2 m

rev.	description	date
------	-------------	------

-	-	-
-	-	-
-	-	-
-	-	-
-	-	-

project	102 NESTLES AVENUE, HAYES, MIDDX., UB3 4DD
---------	---

title	SITE PLAN AND BLOCK PLAN
-------	-----------------------------

client	Mr. C. Desai
--------	--------------

scale	AS	date	25 06 21
-------	----	------	----------

dwg no.	1251	A1	SU02	revision	-
---------	------	----	------	----------	---