



DISCLAIMER NOTE:
This drawing is issued for the project listed on the title block only. Any description of items shown on this drawing should be taken as a guide only and not a guarantee of the accuracy of the information shown. The client is responsible for the accuracy of the information shown and for the accuracy of the information shown. The client is responsible for the accuracy of the information shown and for the accuracy of the information shown.

LEGEND:


CONSTRUCTION NOTES:

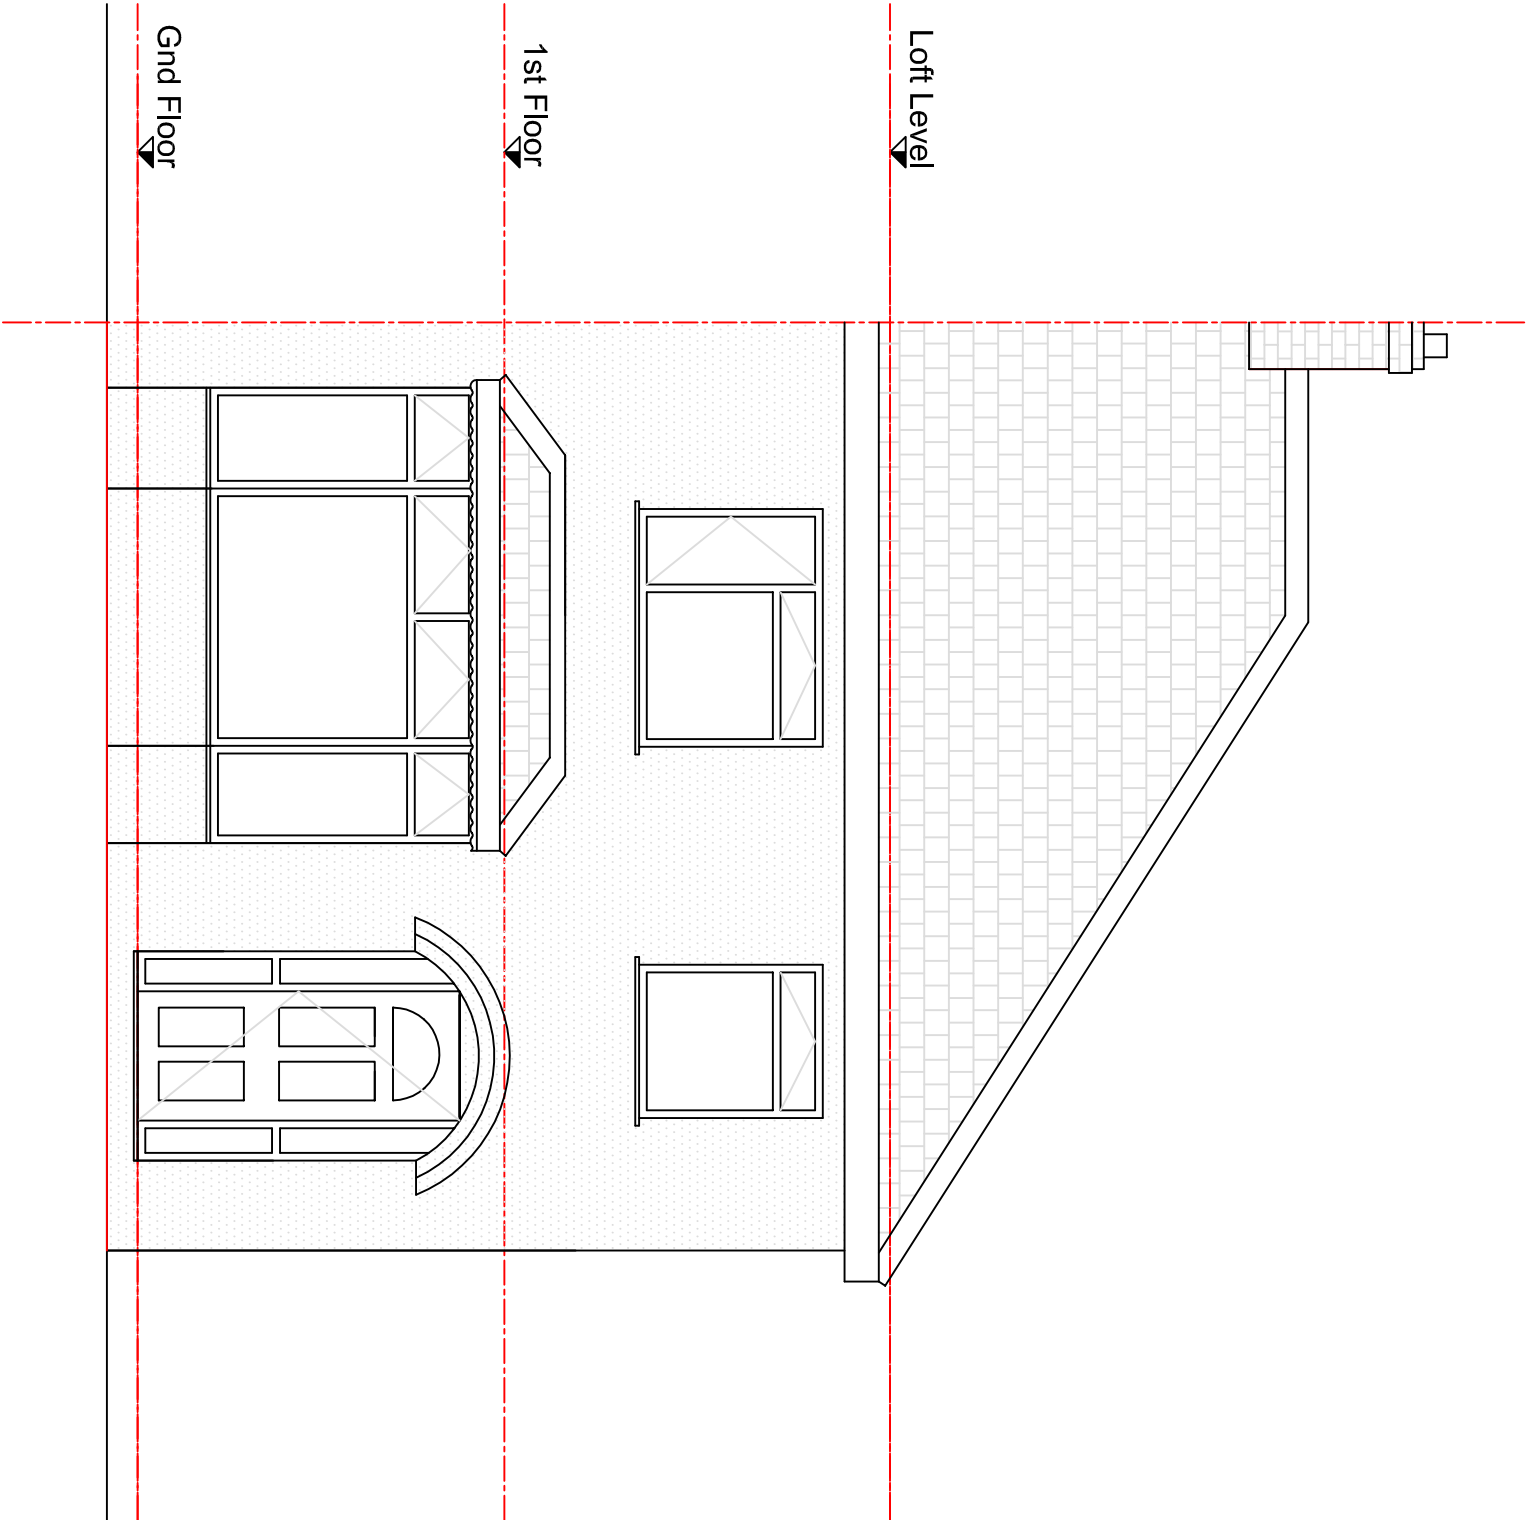


EXISTING FRONT ELEVATION
1:50

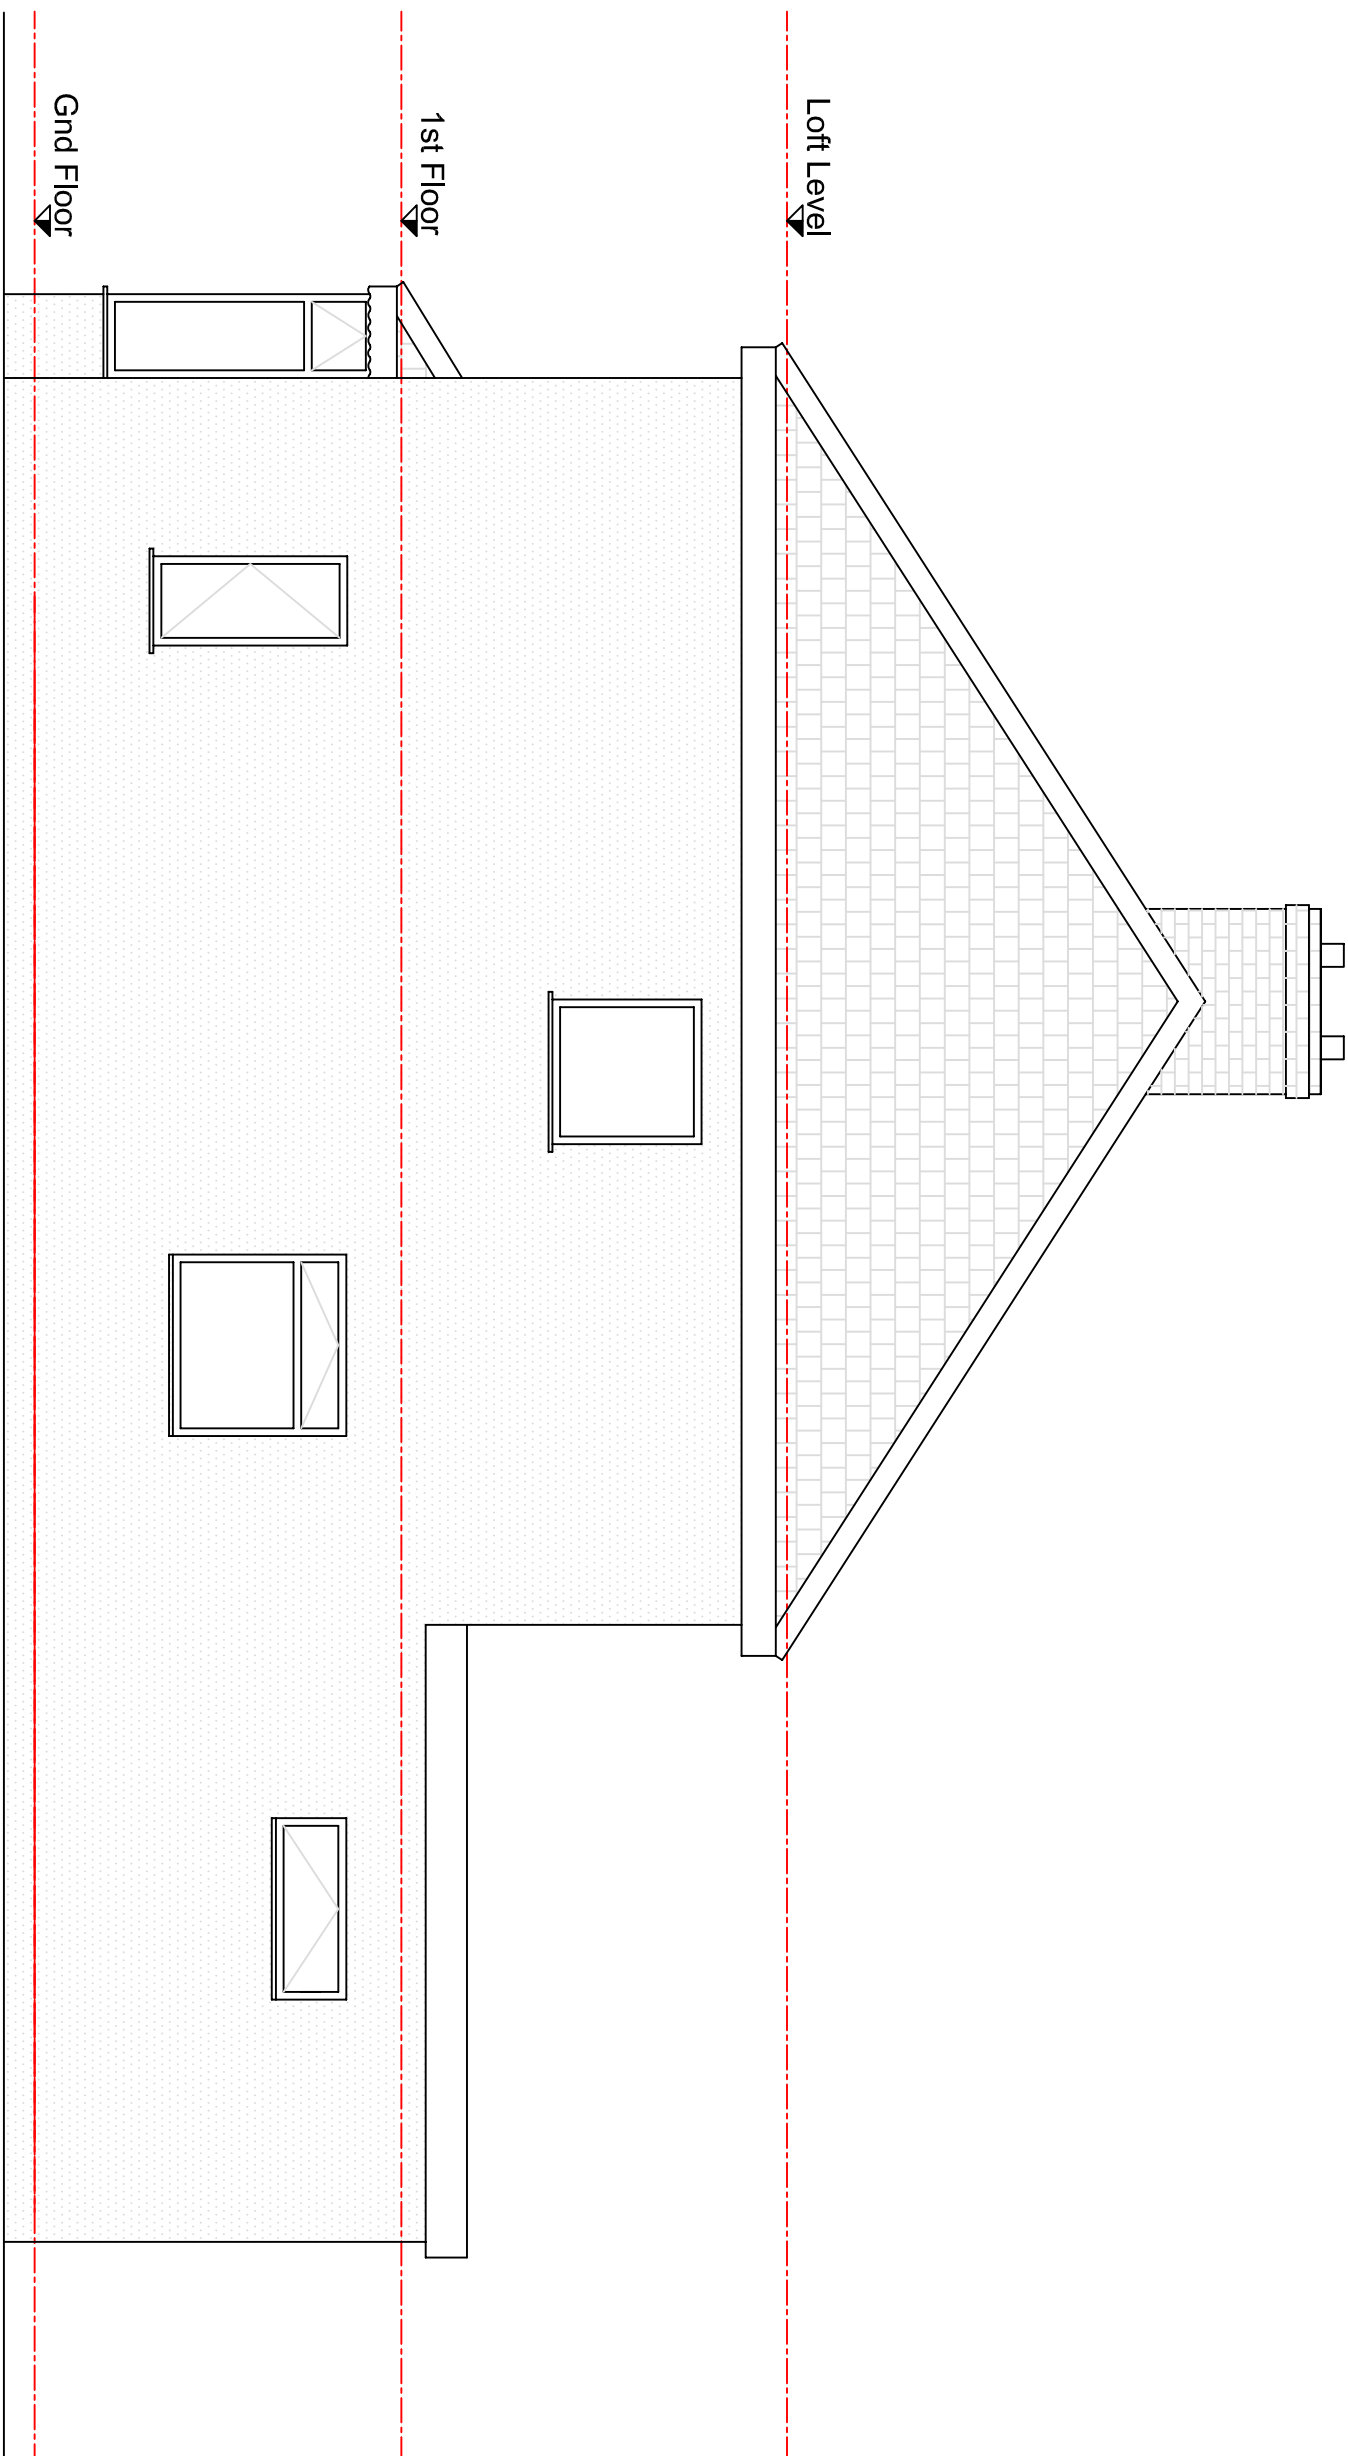

EXISTING SIDE ELEVATION
1:50

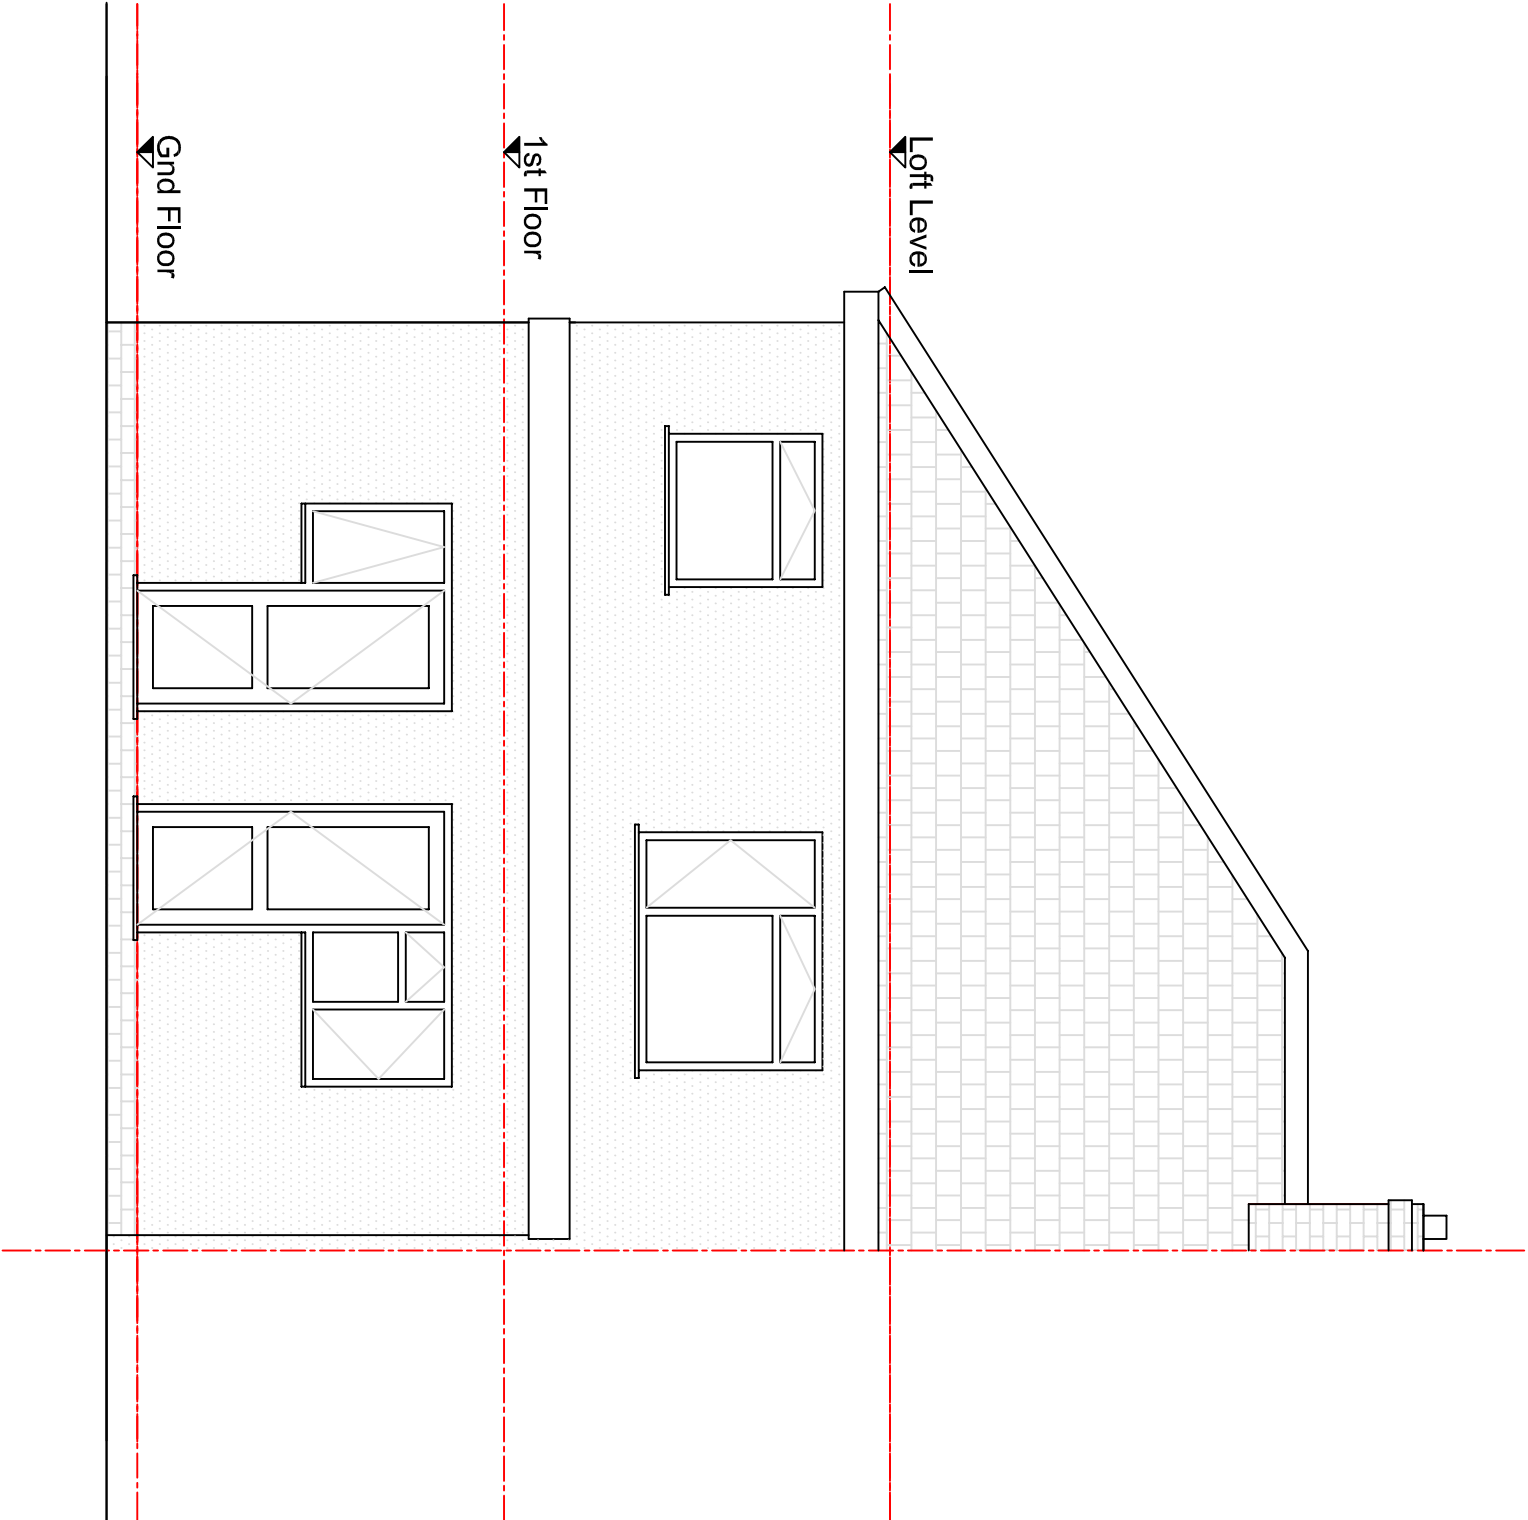

EXISTING REAR ELEVATION
1:50

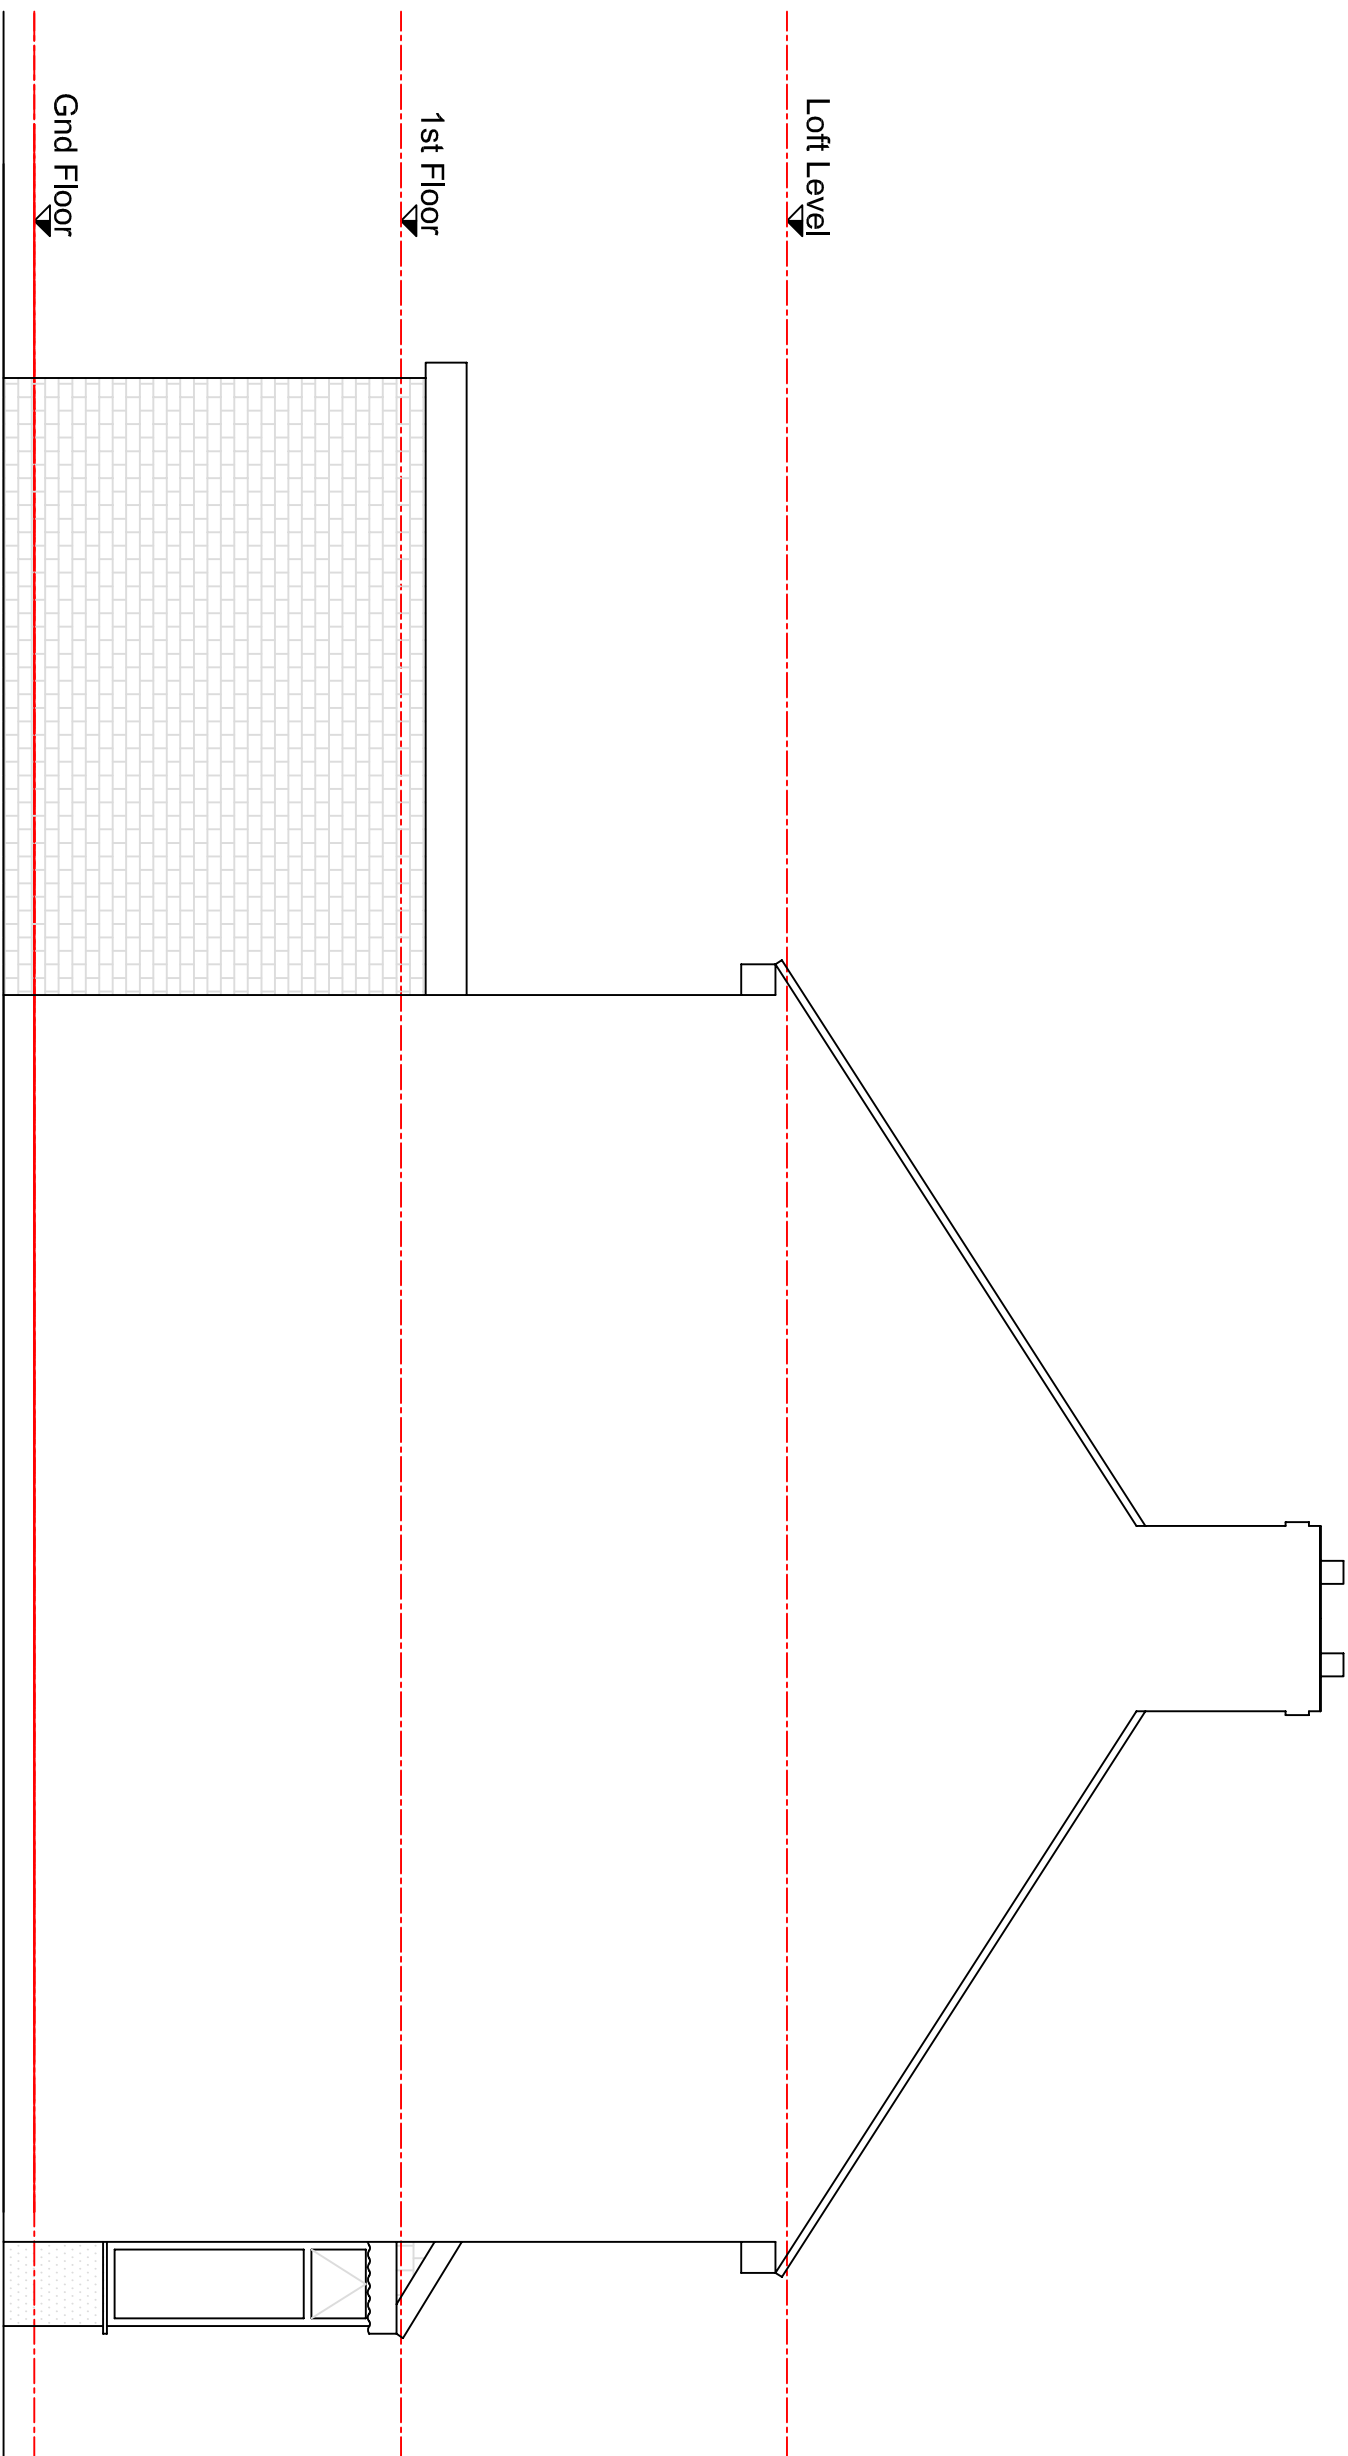

EXISTING SIDE ELEVATION
1:50



rev.	description	date
------	-------------	------

-	-	-
1	50	25
2	50	25
3	50	25
4	50	25
5	50	25

project	102 NESTLES AVENUE, HAYES, MIDDX., UB3 4DD
---------	---

title	EXISTING ELEVATIONS
-------	---------------------

client	Mr. C. Desai
--------	--------------

scale	1	50	25	06	21
-------	---	----	----	----	----

dwg. no.	1251	A1	SU03	-
----------	------	----	------	---

REN	8 HAWKINS ROAD, 1, 01856 461 888 COMLEY, T. 01856 464 471 DESIGN & PROJECT, URBAN MANAGEMENT
-----	---