



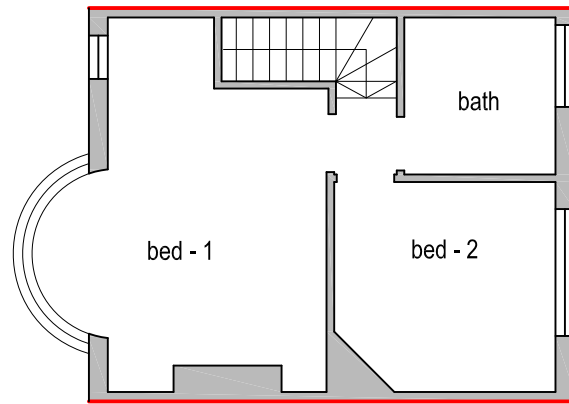


Existing First Floor Plan




Existing Front Elevation

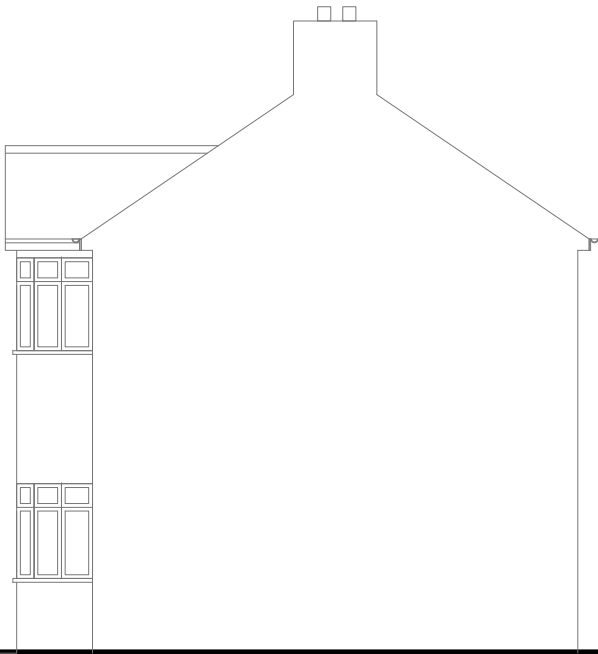

Existing Side Elevation

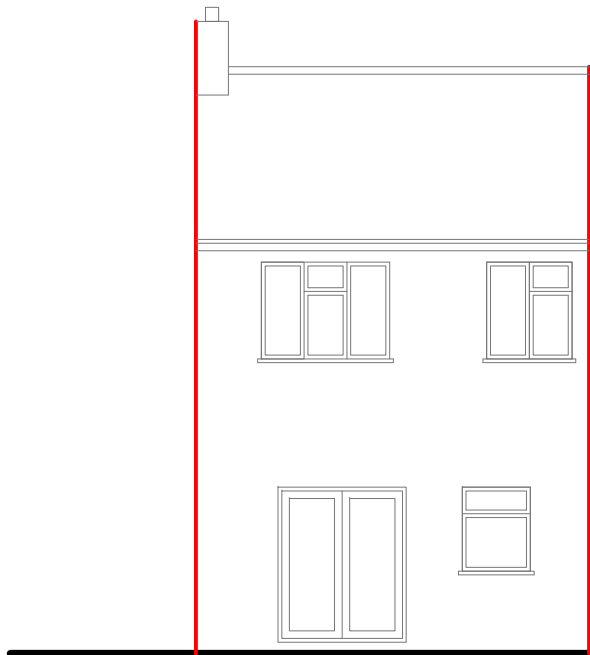

Existing Rear Elevation

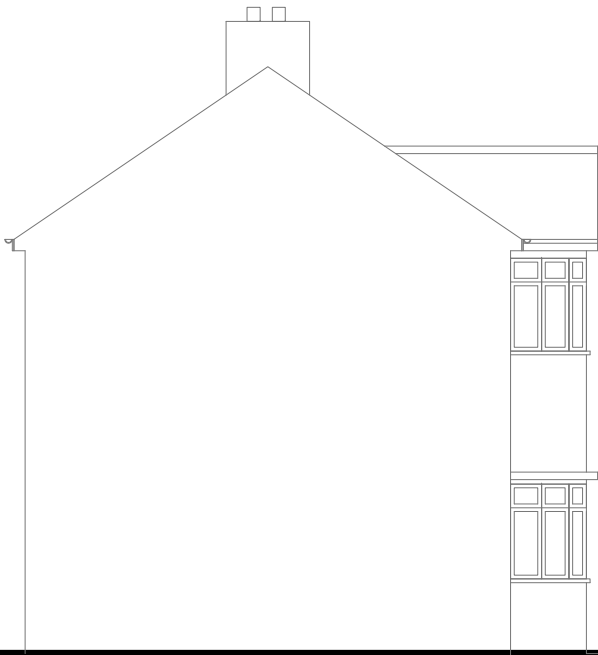

Existing Side Elevation

Rev Date Comments



Dimensions to be verified on site  
DO NOT SCALE FROM THIS DRAWING.  
Any areas indicated on this drawing are for guidance only.  
No responsibility is taken for their accuracy.

This drawing is the property of **V-DESIGN CAD Services Ltd** Copyright is reserved by them and the drawing is issued on the condition that it is not copied, reproduced, retained or disclosed to any unauthorized person, either wholly or in part without the consent in writing of **V-DESIGN CAD Services Ltd**

Email: [vishal.p@vdesigncad.co.uk](mailto:vishal.p@vdesigncad.co.uk) Mobile: 07971083395

Site Address:

61, Seaton Gardens  
Ruislip  
HA4 0BB

Title:

Existing First Floor Plan & Elevations

0 1 2 3 4 5  
metres 1:100 scale


Scale: 1:100 Paper Size: A3

Drawn By: VP


Job Ref: 18037

Date: Apr 2018

Drawing No. LW - 01

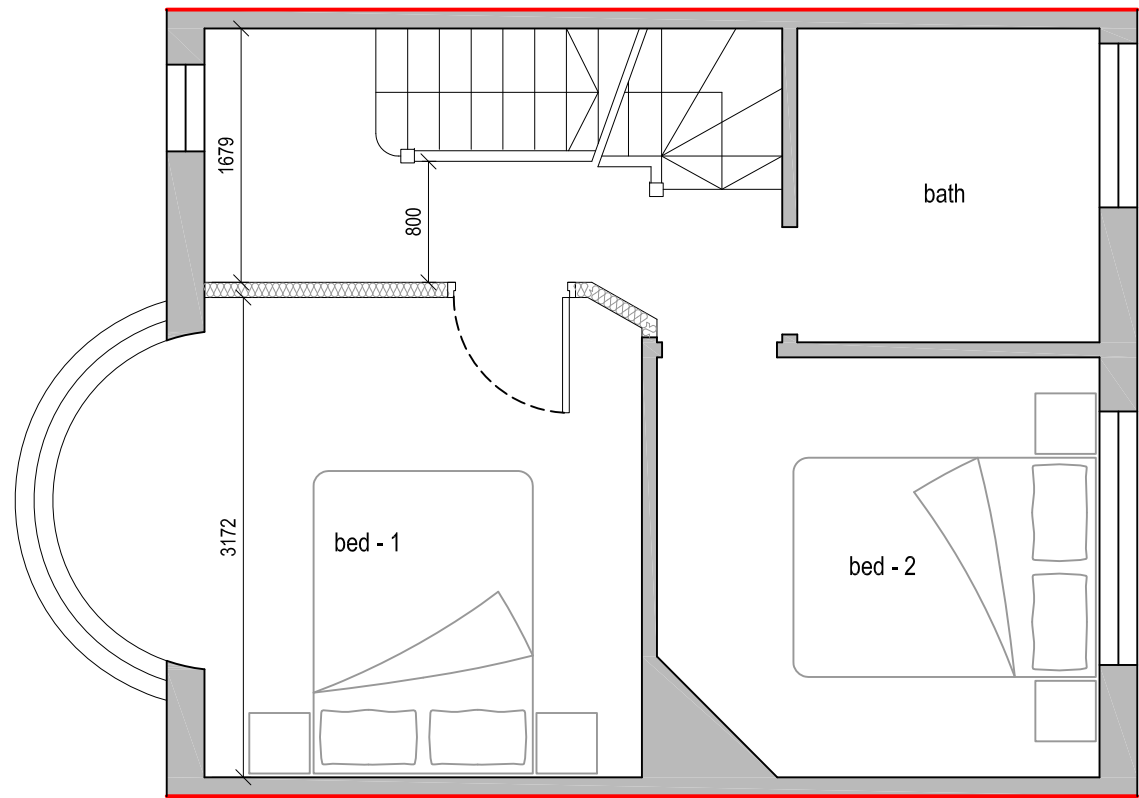

Proposed First Floor Plan

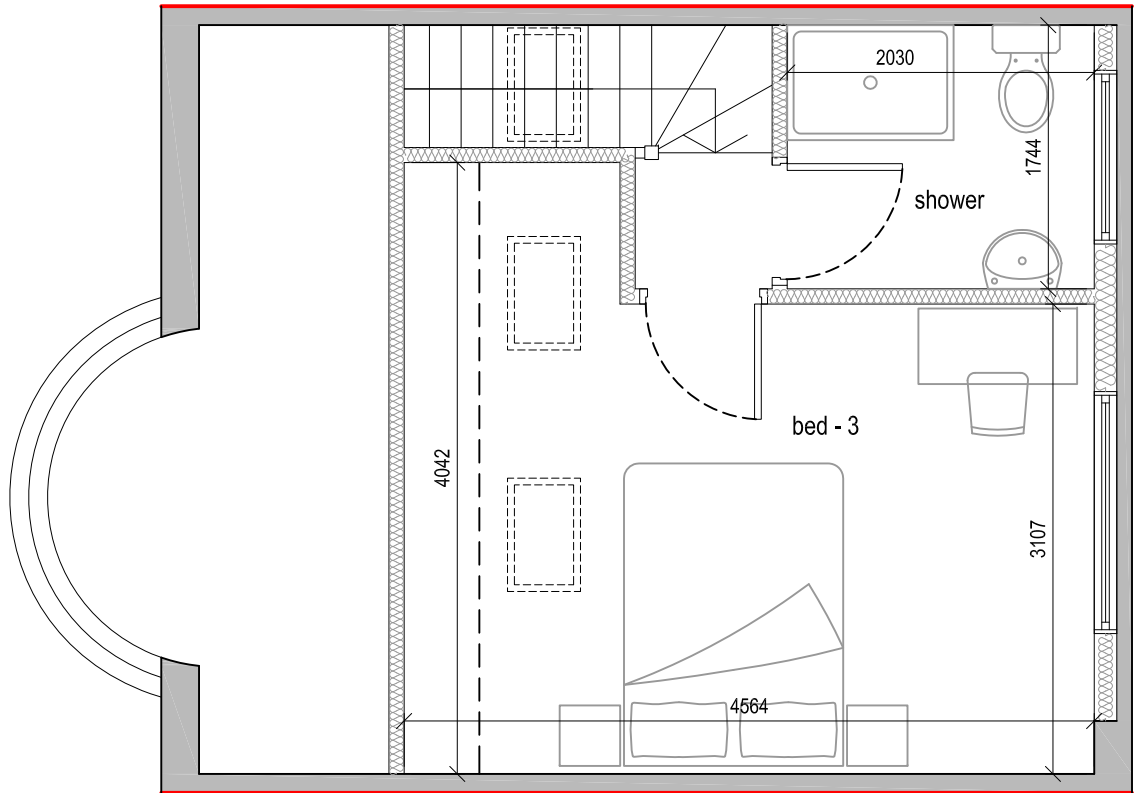

Proposed Loft Plan

Rev Date Comments



Dimensions to be verified on site  
DO NOT SCALE FROM THIS DRAWING.  
Any areas indicated on this drawing are for guidance only.  
No responsibility is taken for their accuracy.

This drawing is the property of **V-DESIGN CAD Services Ltd** Copyright is reserved by them and the drawing is issued on the condition that it is not copied, reproduced, retained or disclosed to any unauthorized person, either wholly or in part without the consent in writing of **V-DESIGN CAD Services Ltd**

Email: vishal.p@vdesigncad.co.uk Mobile: 07971083395

Site Address:

61, Seaton Gardens  
Ruislip  
HA4 0BB

Title:

Proposed First Floor & Loft Plans

0 0.5 1.0 1.5 2.0 2.5  
metres 1:50 scale

Scale: 1:50 Paper Size: A3

Drawn By: VP


Job Ref: 18037

Date: Apr 2018

Drawing No. LW - 02



Proposed Front Elevation

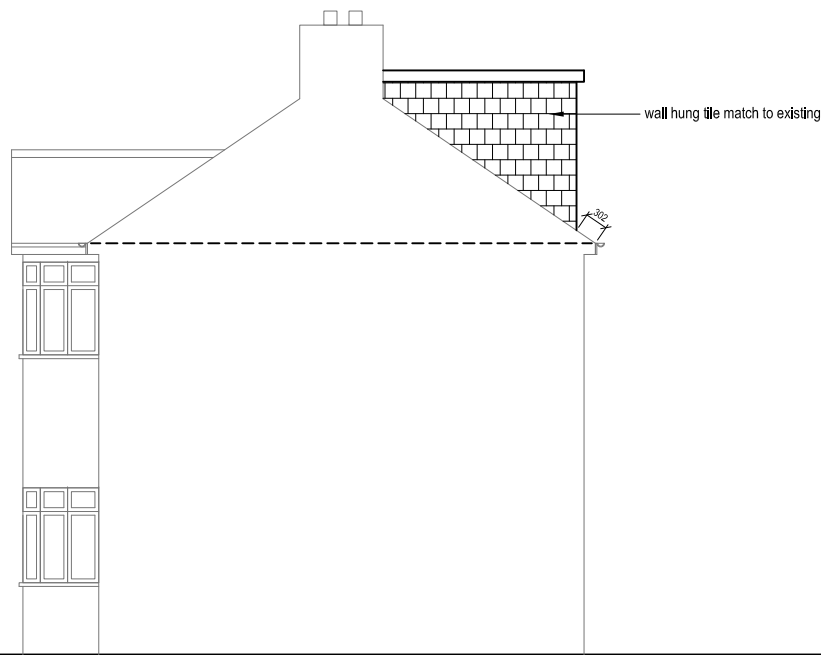

Proposed Side Elevation

VOLUME CALCUATION :-


DORMER :-

$A-4.60 \times B-2.11 \times C-3.11 \times \frac{1}{2} = 15.09 \text{ M3}$


Maximum volume allowed is 40 m3

NOTE:

1. FRONT SLOPING WINDOWS WILL NOT PROTRUDE MORE THAN 150MM

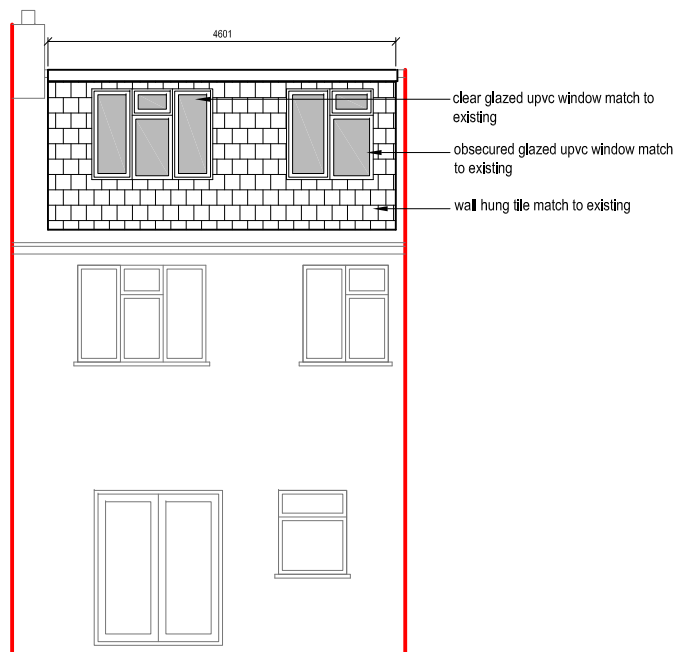

Proposed Rear Elevation

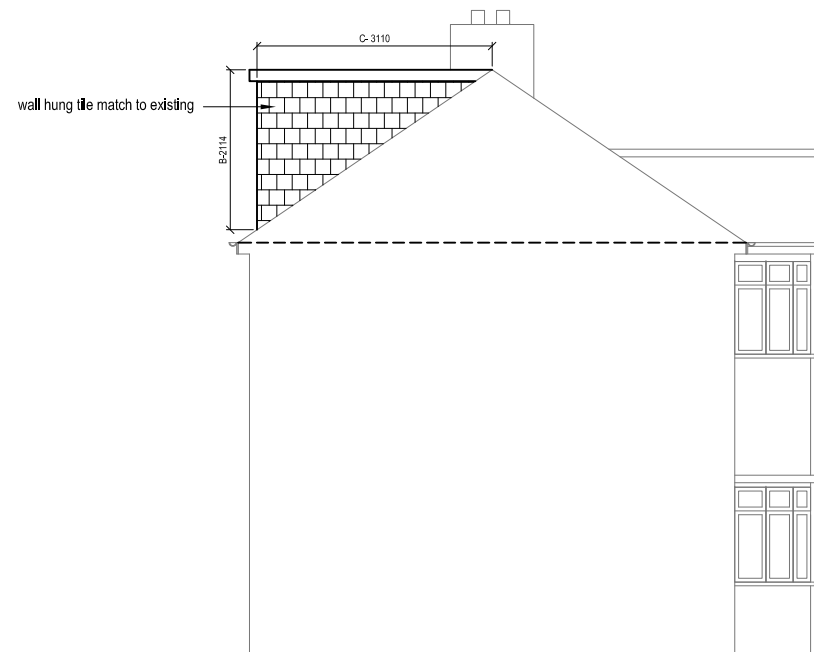

Proposed Side Elevation


Rev Date Comments



Dimensions to be verified on site  
DO NOT SCALE FROM THIS DRAWING.  
Any areas indicated on this drawing are for guidance only.  
No responsibility is taken for their accuracy.

This drawing is the property of **V-DESIGN CAD Services Ltd** Copyright is reserved by them and the drawing is issued on the condition that it is not copied, reproduced, retained or disclosed to any unauthorized person, either wholly or in part without the consent in writing of **V-DESIGN CAD Services Ltd**

Email: vishal.p@vdesigncad.co.uk Mobile: 07971083395
 
|                                          |   |       |             |    |             |          |
|------------------------------------------|---|-------|-------------|----|-------------|----------|
| Site Address:                            | Title:   |       |             |    | Drawn By:   | VP       |
| 61, Seaton Gardens<br>Ruislip<br>HA4 0BB | Proposed Elevations<br> |       |             |    | Job Ref:    | 18037    |
|                                          | Scale:   | 1:100 | Paper Size: | A3 | Date:       | Apr 2018 |
|                                          |   |       |             |    | Drawing No. | LW - 03  |



Dimensions to be verified on site  
DO NOT SCALE FROM THIS DRAWING.  
Any areas indicated on this drawing are for guidance only.  
No responsibility is taken for their accuracy.


This drawing is the property of **V-DESIGN CAD Services Ltd** Copyright is reserved by them and the drawing is issued on the condition that it is not copied, reproduced, retained or disclosed to any unauthorized person, either wholly or in part without the consent in writing of **V-DESIGN CAD Services Ltd**

Email: vishal.p@vdesigncad.co.uk Mobile: 07971083395

Site Address:

61, Seaton Gardens  
Ruislip  
HA4 0BB

| Title:                 |              |                |
|------------------------|--------------|----------------|
| Block & Location Plans |              |                |
| Scale:                 | 1:500,1:1250 | Paper Size: A3 |

 

|             |          |
|-------------|----------|
| Drawn By:   | VP       |
| Job Ref:    | 18037    |
| Date:       | Apr 2018 |
| Drawing No. | LW - 04  |