
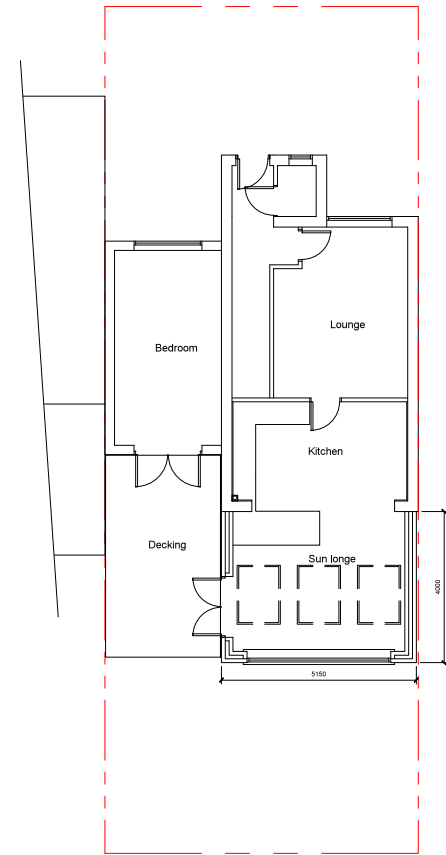
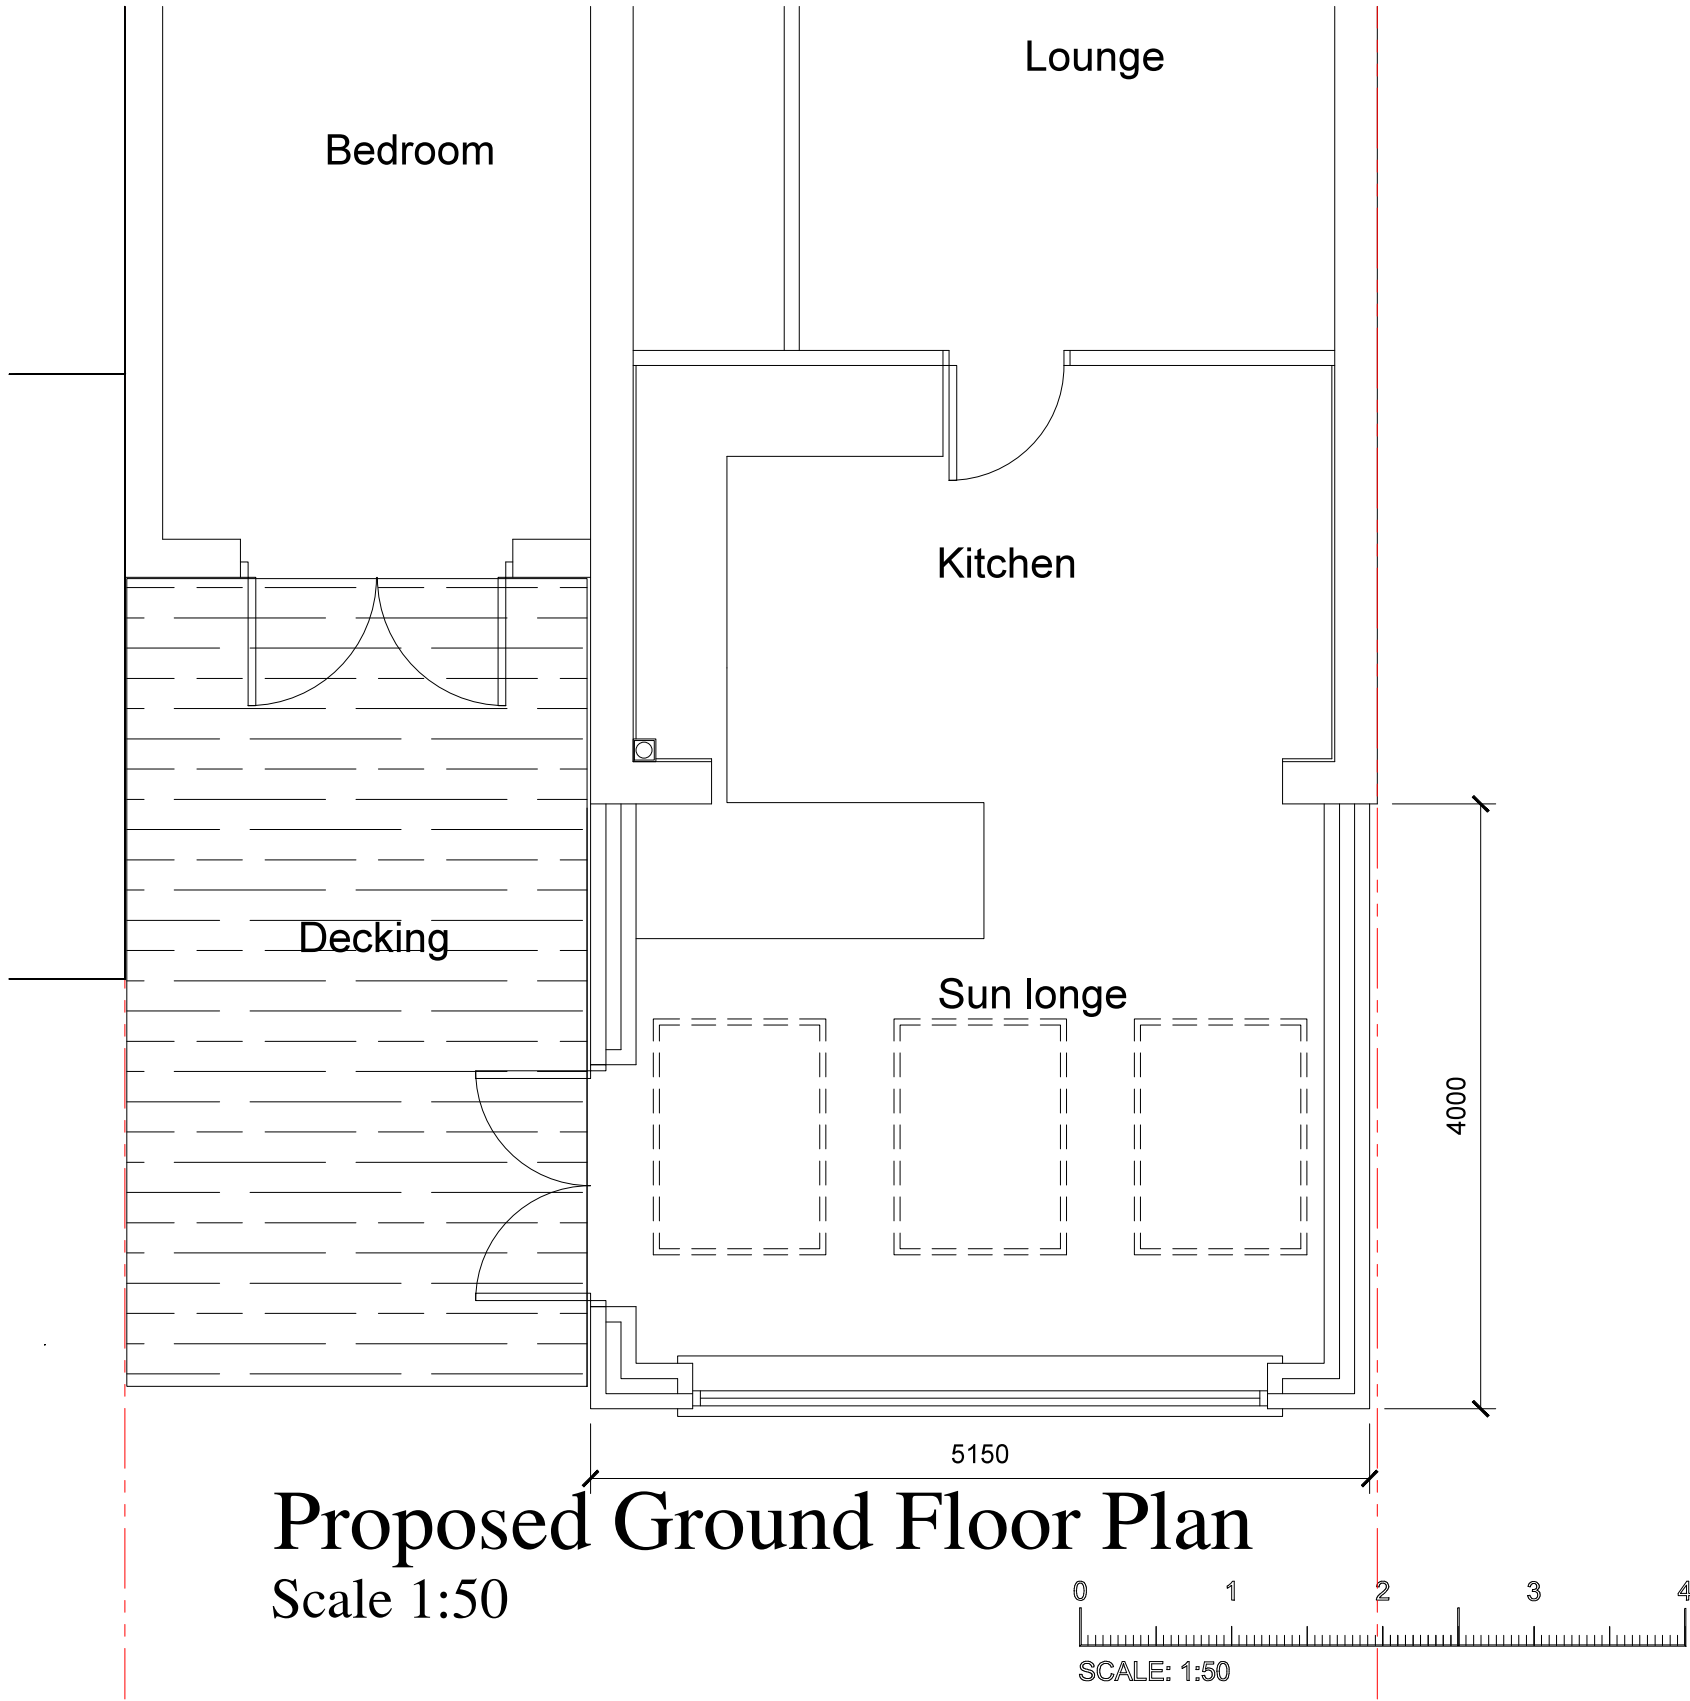
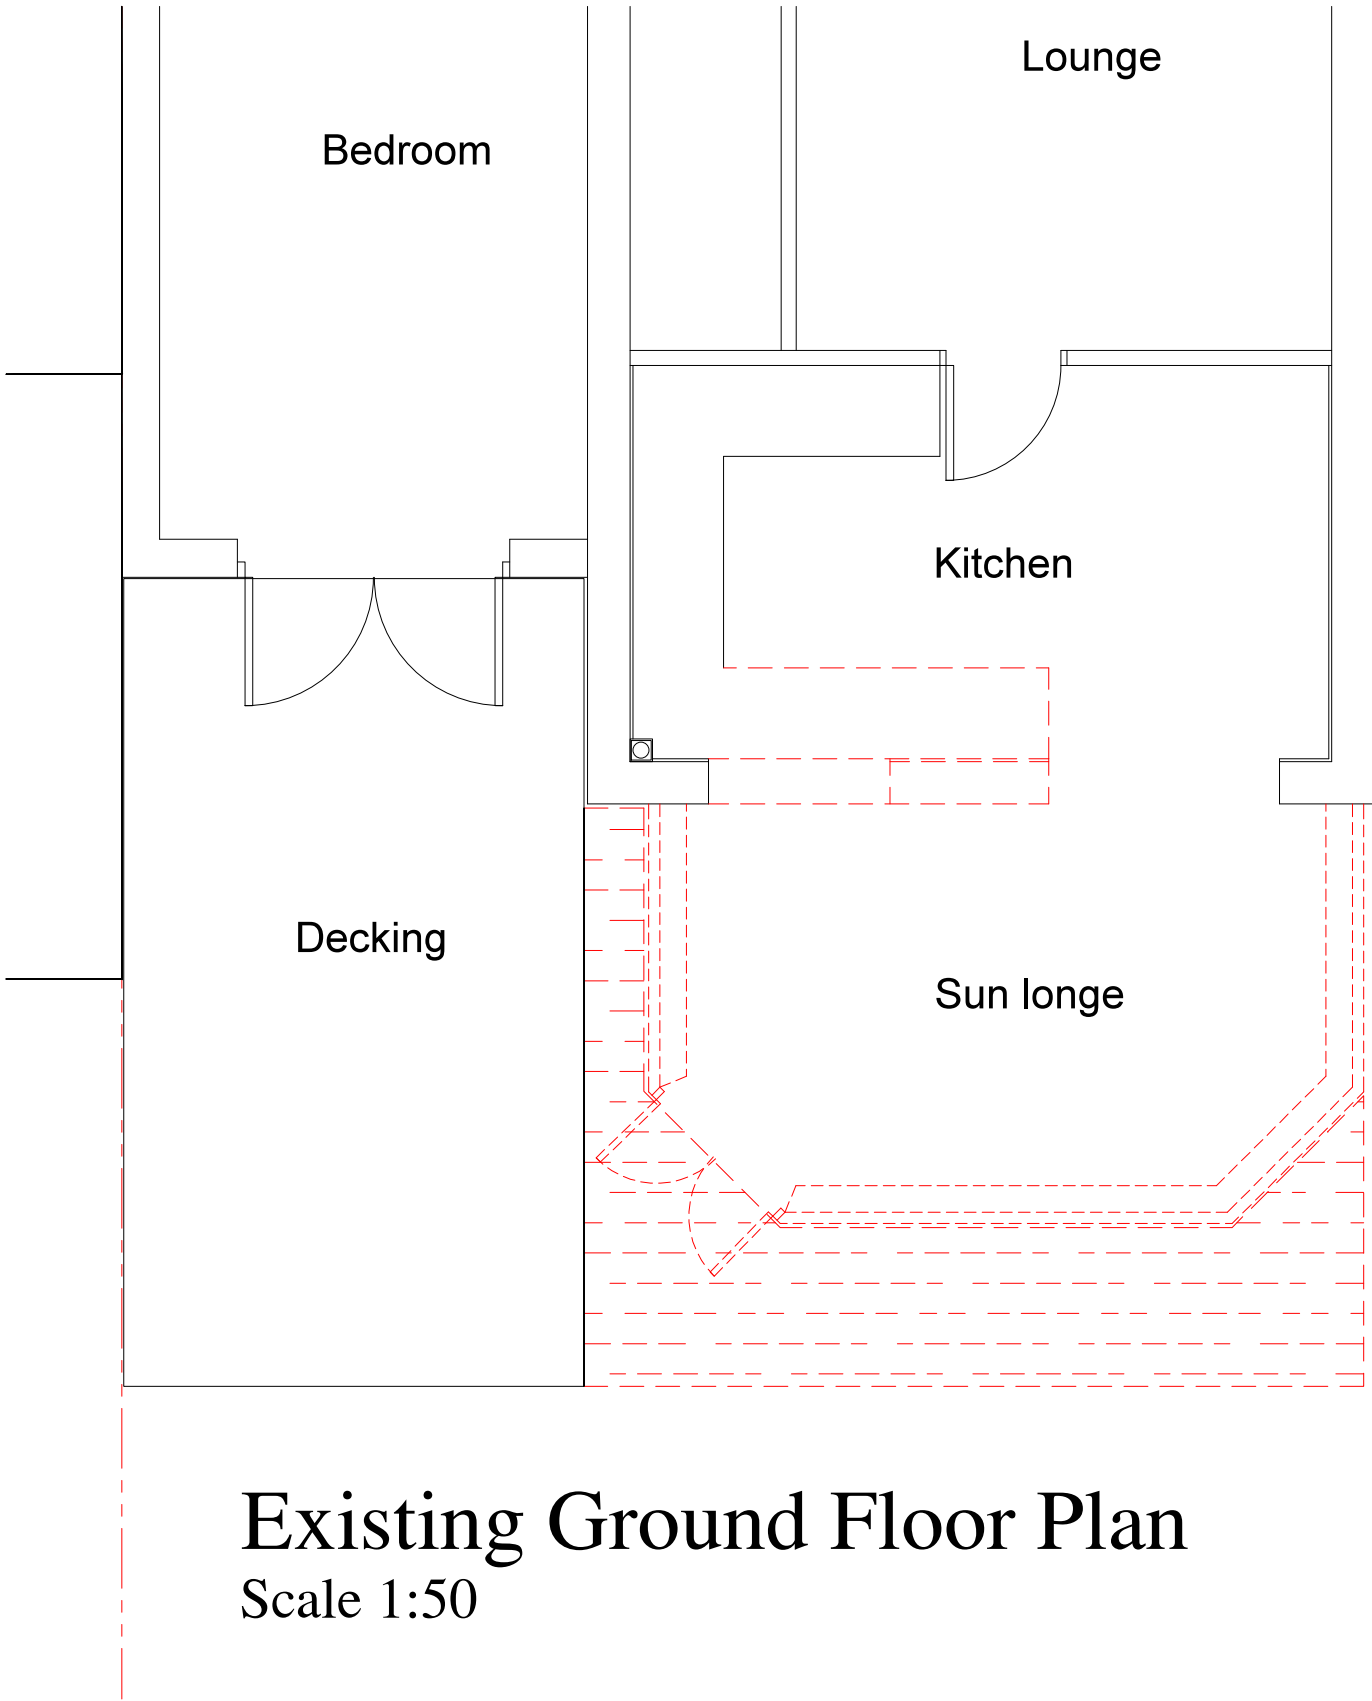


Note: All dimensions must be checked on site and not scaled from this drawing.

~ NOTES ~

THE BUILDING IS NOT WITHIN A CONSERVATION AREA OR AREA OF SPECIAL LOCAL CHARACTER.
NO ALTERATIONS / NEW ROOF TO BE HIGHER THAN THE HIGHEST PART OF THE EXISTING ROOF.
NEW ROOF AND WALLS ARE TO BE CONSTRUCTED FROM MATERIALS TO MATCH EXISTING.
ALL NEW WINDOWS AND DOORS ARE TO BE DOUBLE GLAZED UPVC & SIDE FACING WINDOW TO BE OBSCURE GLASS UON-OPENING BELOW 1.7M
ALL WORKS TO BE TO CLIENTS AND LOCAL AUTHORITY APPROVAL.
THE CONTRACTOR IS TO INSURE THAT ALL WORKING RESTRICTIONS AND CONDITIONS LAID DOWN BY THE PLANNING APPROVAL NOTICE, ARE COMPLIED WITH.

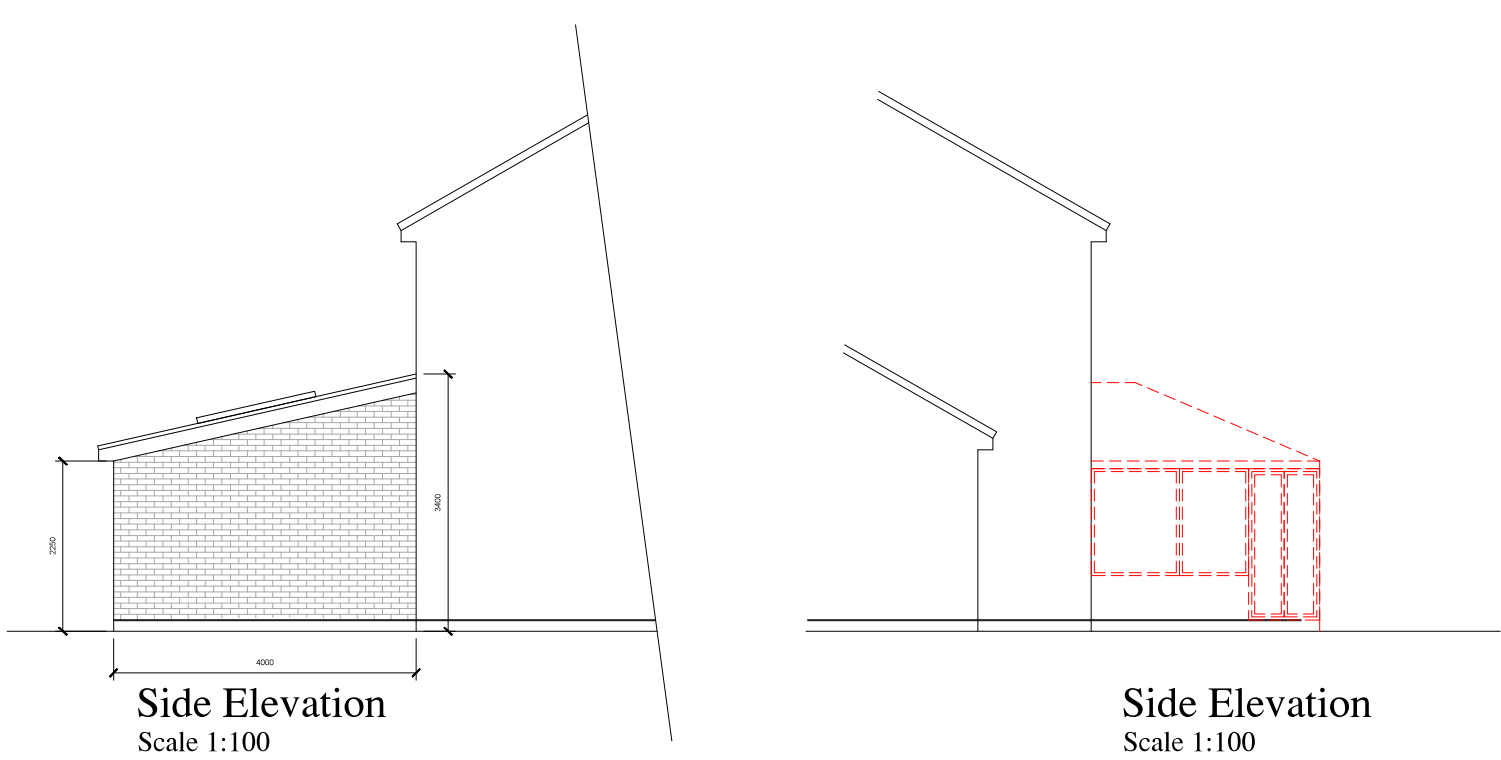

SITE PLAN Scale 1:200
0 4 8 12 16
SCALE: 1:200

PRELIMINARY ISSUE

Client:	Mr & Mrs T TWINING 132 Glencore Road Yeading Middlesex	Scale: 1:50-1:200 A2 Date: Nov'15
Job:	EXISTING & PROPOSED NEW LAYOUTS	Drawn: Drawing No: 1115-01
INTERIOR DESIGN & REFURBISHMENT LTD		
4 Gledwood Avenue Hayes Middlesex UB4 0AN Tel:07740 641934 E-mail: nimmoo@yahoo.com		
THIS DRAWING IS THE COPYRIGHT OF IDR SERVICES & MAY NOT BE USED WITHOUT WRITTEN CONSENT FROM THE ABOVE.©		