


SITE LOCATION



Reproduced by permission of Ordnance Survey on behalf of the Controller of Her Majesty's Stationary Office
All rights reserved. © Crown Copyright licence no. 100022432


SITE AREA PLAN

 

SITE PHOTOGRAPH




PARKING LOCATION

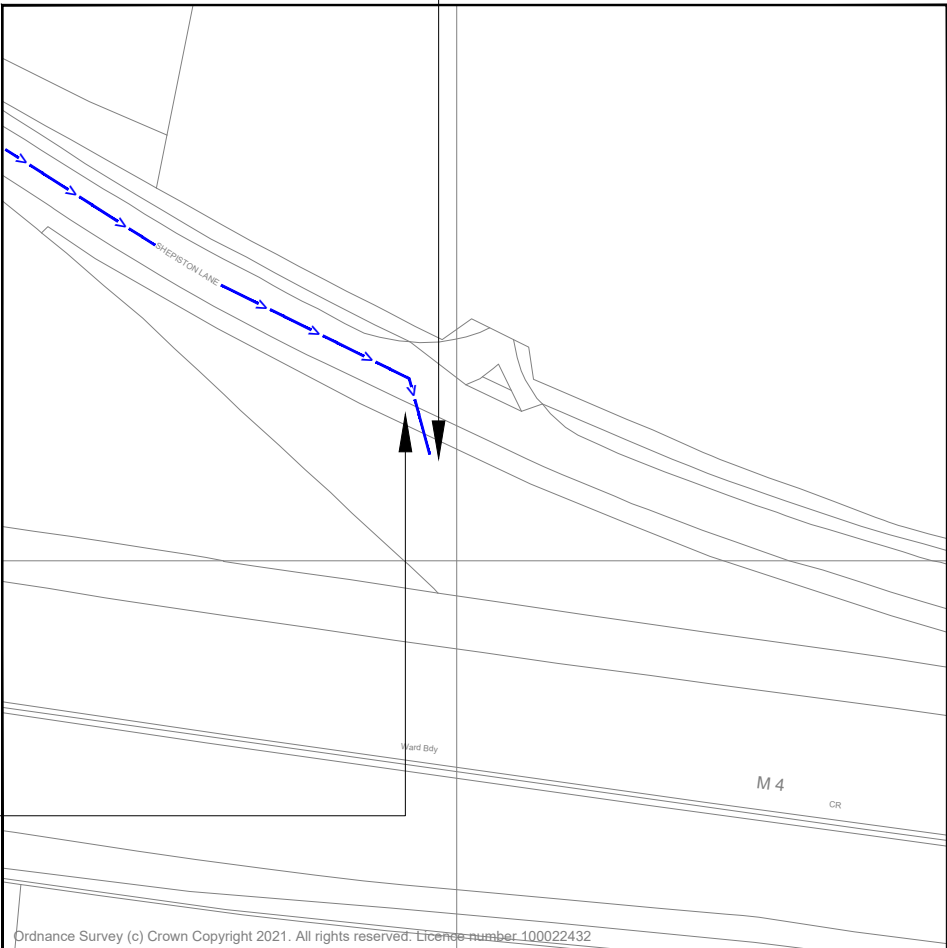

Reproduced by permission of Ordnance Survey on behalf of
the Controller of Her Majesty's Stationary Office
All rights reserved. © Crown Copyright licence no. 100022432

NGR E: 508197 N: 178516

SITE LOCATION PLAN

 

GOOGLE MAPS QR CODE

GOOGLE MAPS - <https://goo.gl/maps/veSP7eBaagx16oU4A>

STREETVIEW - <https://goo.gl/maps/HfUryLvJhPCWL7q96>

NOTES:

1. ALL DIMENSIONS IN MM UNLESS OTHERWISE NOTED.

Access Route To Site:

A	Issued for Planning	TCL	MT	15.06.21
REV	MODIFICATION	BY	CH	DATE

CK Hutchison
Networks (UK)
Limited

Great Brighams Mead,
Vastern Road, Reading,
Berkshire, England,
RG1 8DJ

Design Consultant & Principal Contractor:



Great British Communications
Lapwing House, Block 3 Forward Point,
Tan House Lane, Widnes, Cheshire, WAB 0SL
t. 44 (0)151 420 4128
www.gbcservices.co.uk

Site Name: SHEPISTON LANE

3UK Cell ID: HGN18002

Address: SHEPISTON LANE
WEST DRAYTON
LONDON BOROUGH OF
HILLINGDON
UB3 1RW

Title: 002 SITE LOCATION PLAN


Project: UNILATERAL SW

Purpose of Issue: PLANNING

Site ID: HGN18002

Drawing No: HGN18002 _PLANNING_REV_A

Issue: A

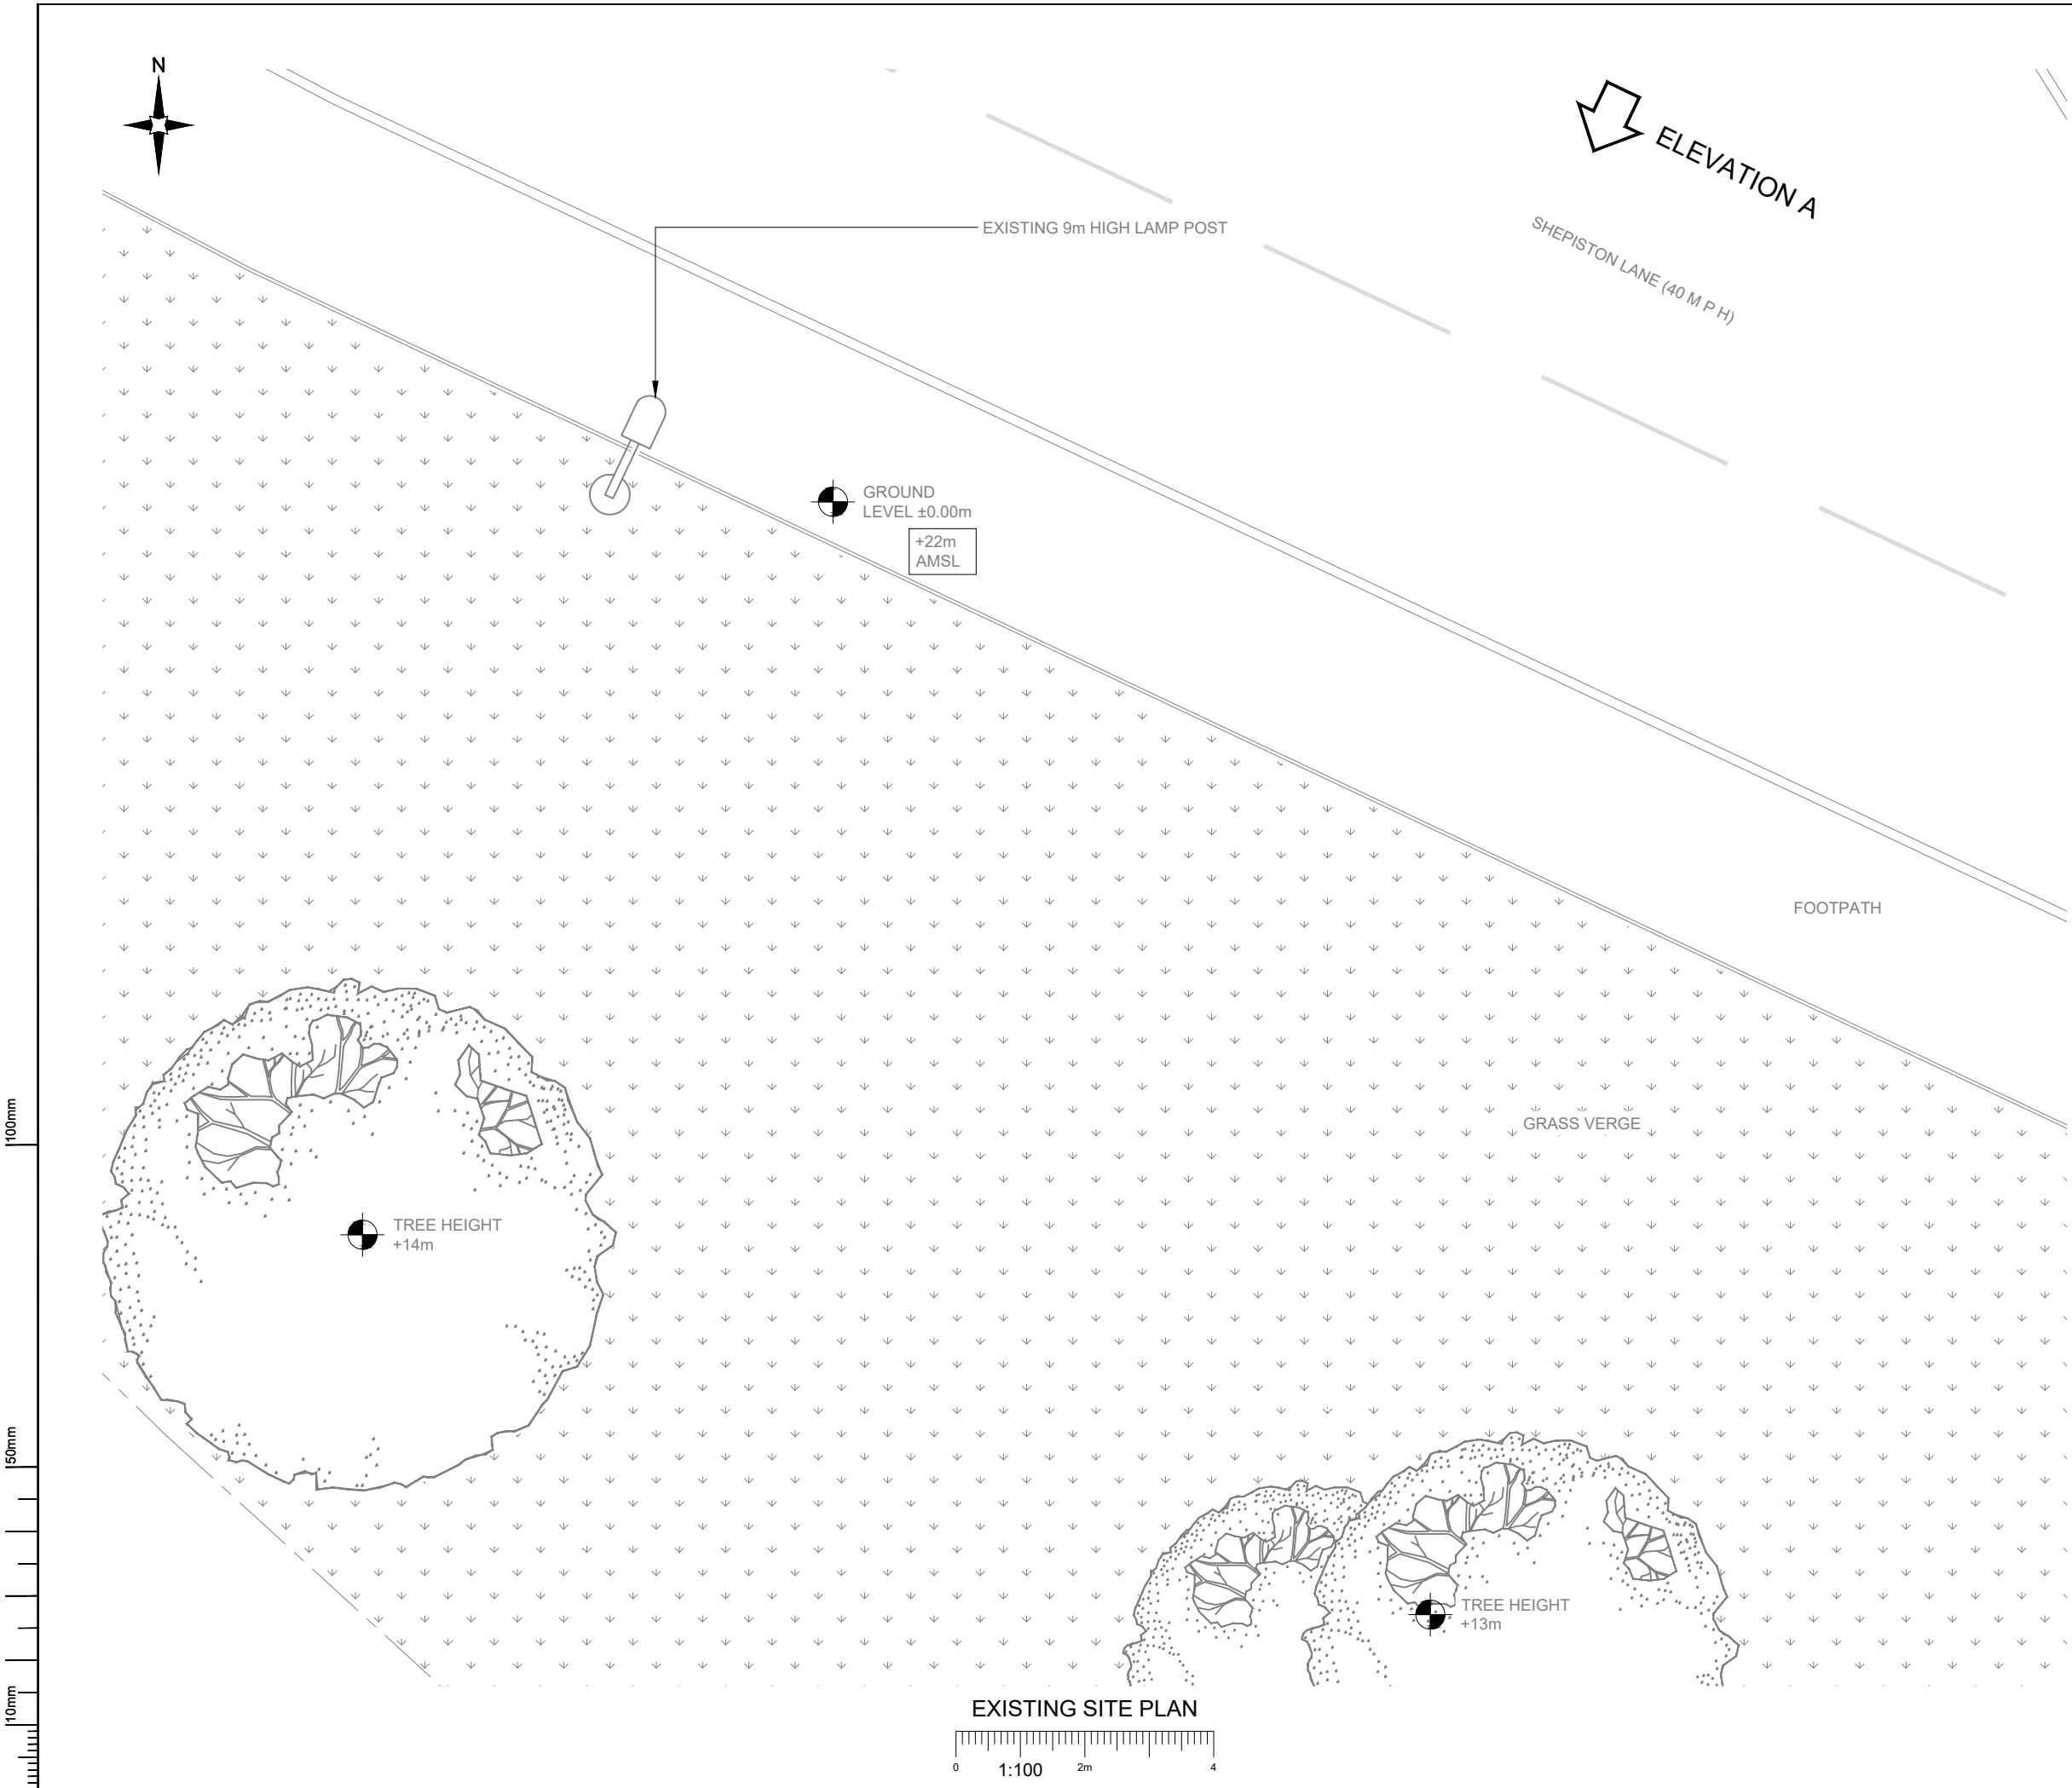

- NOTES:
1. ALL DIMENSIONS IN MM UNLESS OTHERWISE NOTED.

A	Issued for Planning	TCL	MT	15.06.21
REV	MODIFICATION	BY	CH	DATE

**CK Hutchison
Networks (UK)
Limited**
Great Brighams Mead,
Vastern Road, Reading,
Berkshire, England,
RG1 8DJ

Design Consultant & Principal Contractor:

GBC


Great British Communications
Lapwing House, Block 3 Forward Point,
Ton House Lane, Widnes, Cheshire, WAB 0SL
t. 44 (0)151 420 4128
www.gbcservices.co.uk

Site Name:	SHEPISTON LANE
3UK Cell ID:	HGN18002
Address:	SHEPISTON LANE WEST DRAYTON LONDON BOROUGH OF HILLINGDON UB3 1RW
Title:	100 EXISTING SITE PLAN
Project:	UNILATERAL SW
Purpose of Issue:	PLANNING
Site ID:	HGN18002
Drawing No:	HGN18002_PLANNING_REV_A
Issue:	A


100mm

50mm

10mm

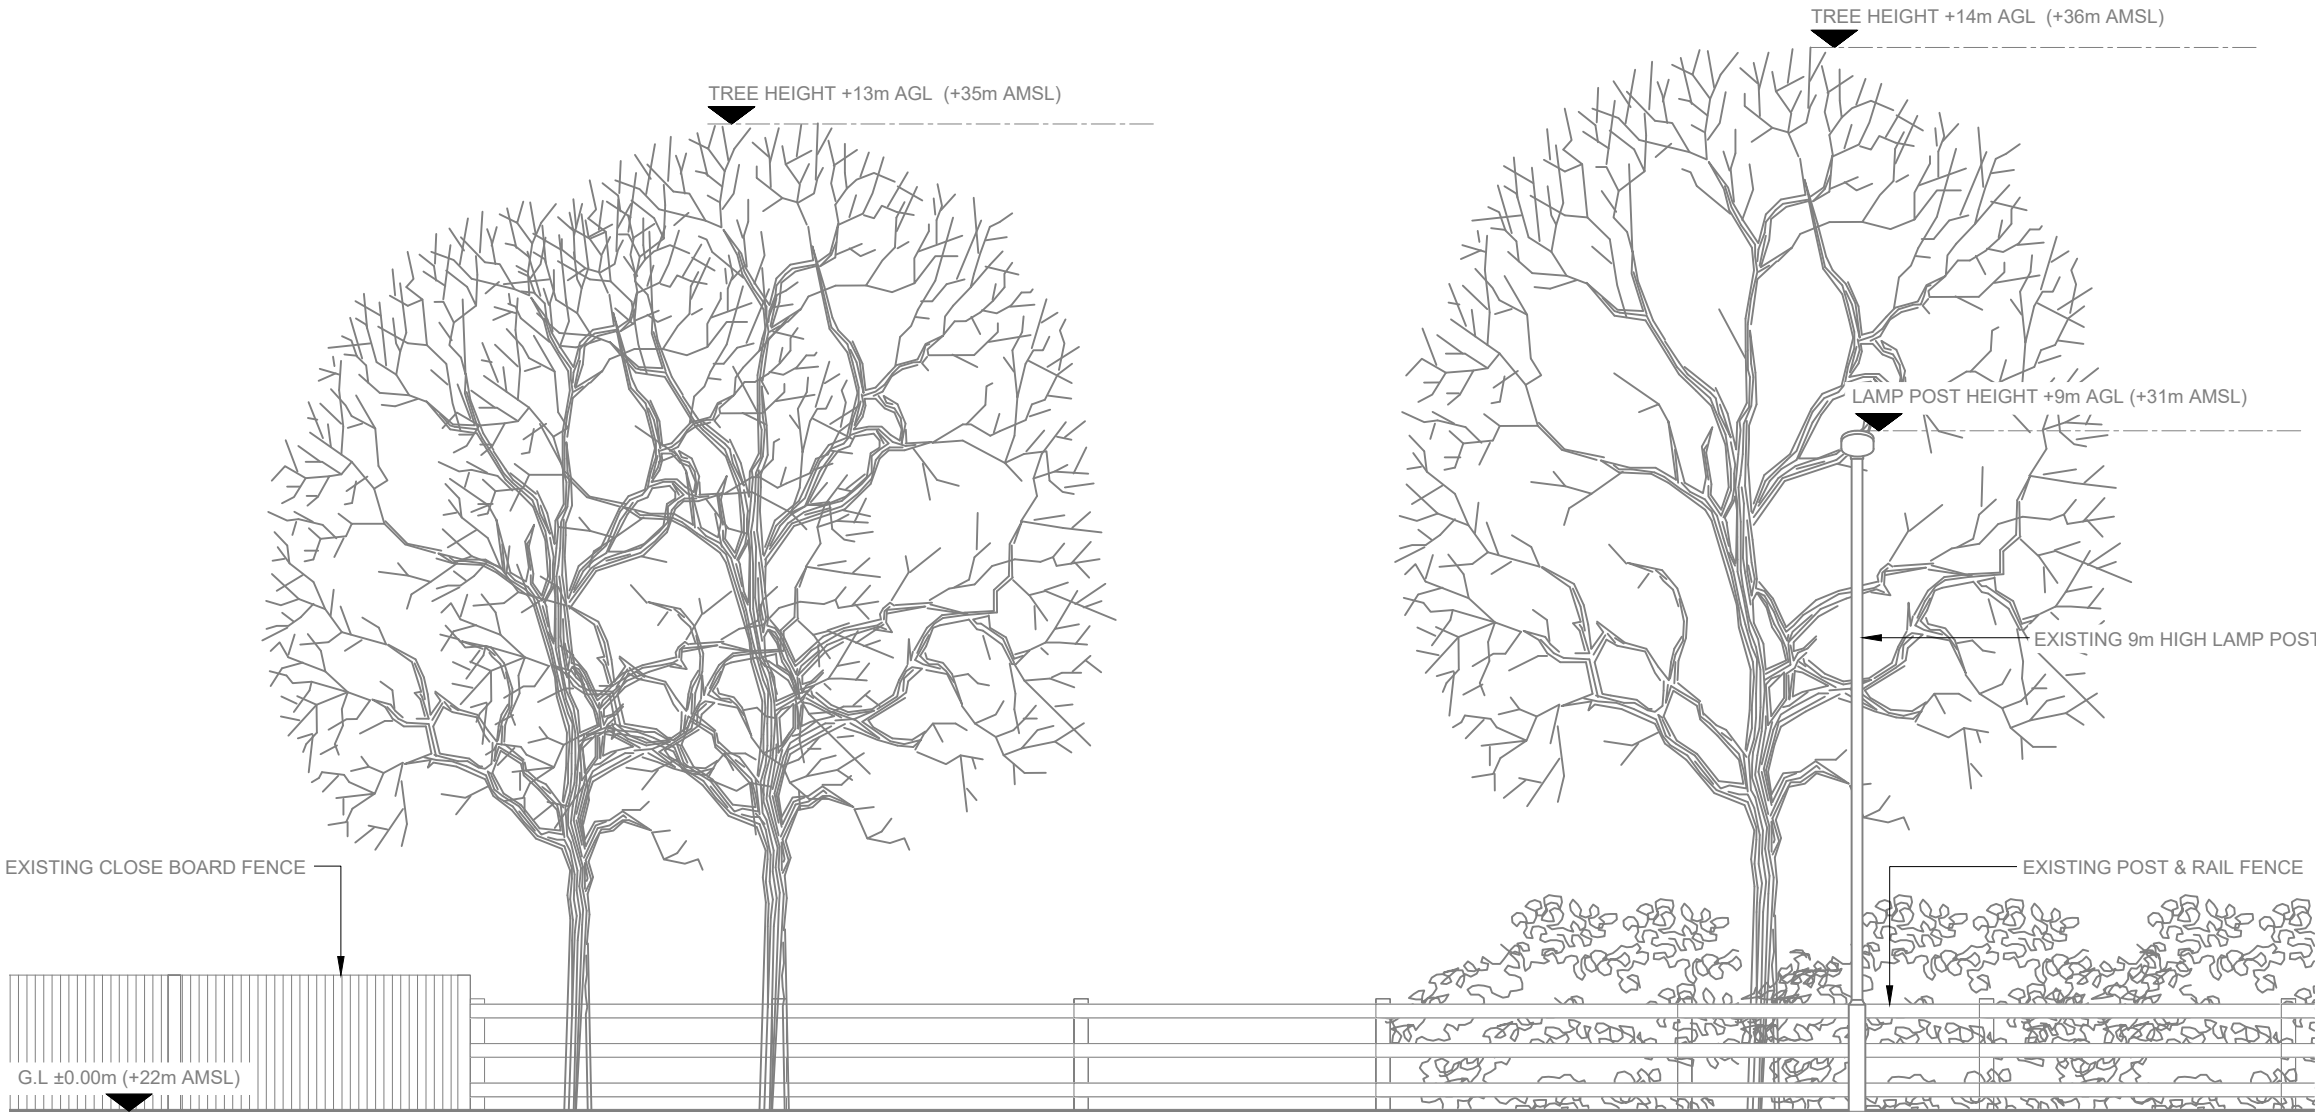

EXISTING ELEVATION A

 

- NOTES:
- ALL DIMENSIONS IN MM UNLESS OTHERWISE NOTED.

A	Issued for Planning	TCL	MT	15.06.21
REV	MODIFICATION	BY	CH	DATE

**CK Hutchison
Networks (UK)
Limited**
Great Brighams Mead,
Vastern Road, Reading,
Berkshire, England,
RG1 8DJ

Design Consultant & Principal Contractor:

GBC
Great British Communications
Lapwing House, Block 3 Forward Point,
Tan House Lane, Widnes, Cheshire, WAB 0SL
t. 44 (0)151 420 4128
www.gbcservices.co.uk

Site Name: **SHEPISTON LANE**

3UK Cell ID: **HGN18002**

Address: **SHEPISTON LANE
WEST DRAYTON
LONDON BOROUGH OF
HILLINGDON
UB3 1RW**

Title: **150 EXISTING SITE ELEVATION**


Project: **UNILATERAL SW**

Purpose of Issue: **PLANNING**

Site ID:
HGN18002

Drawing No: **HGN18002 _PLANNING_REV_A**

Issue:
A

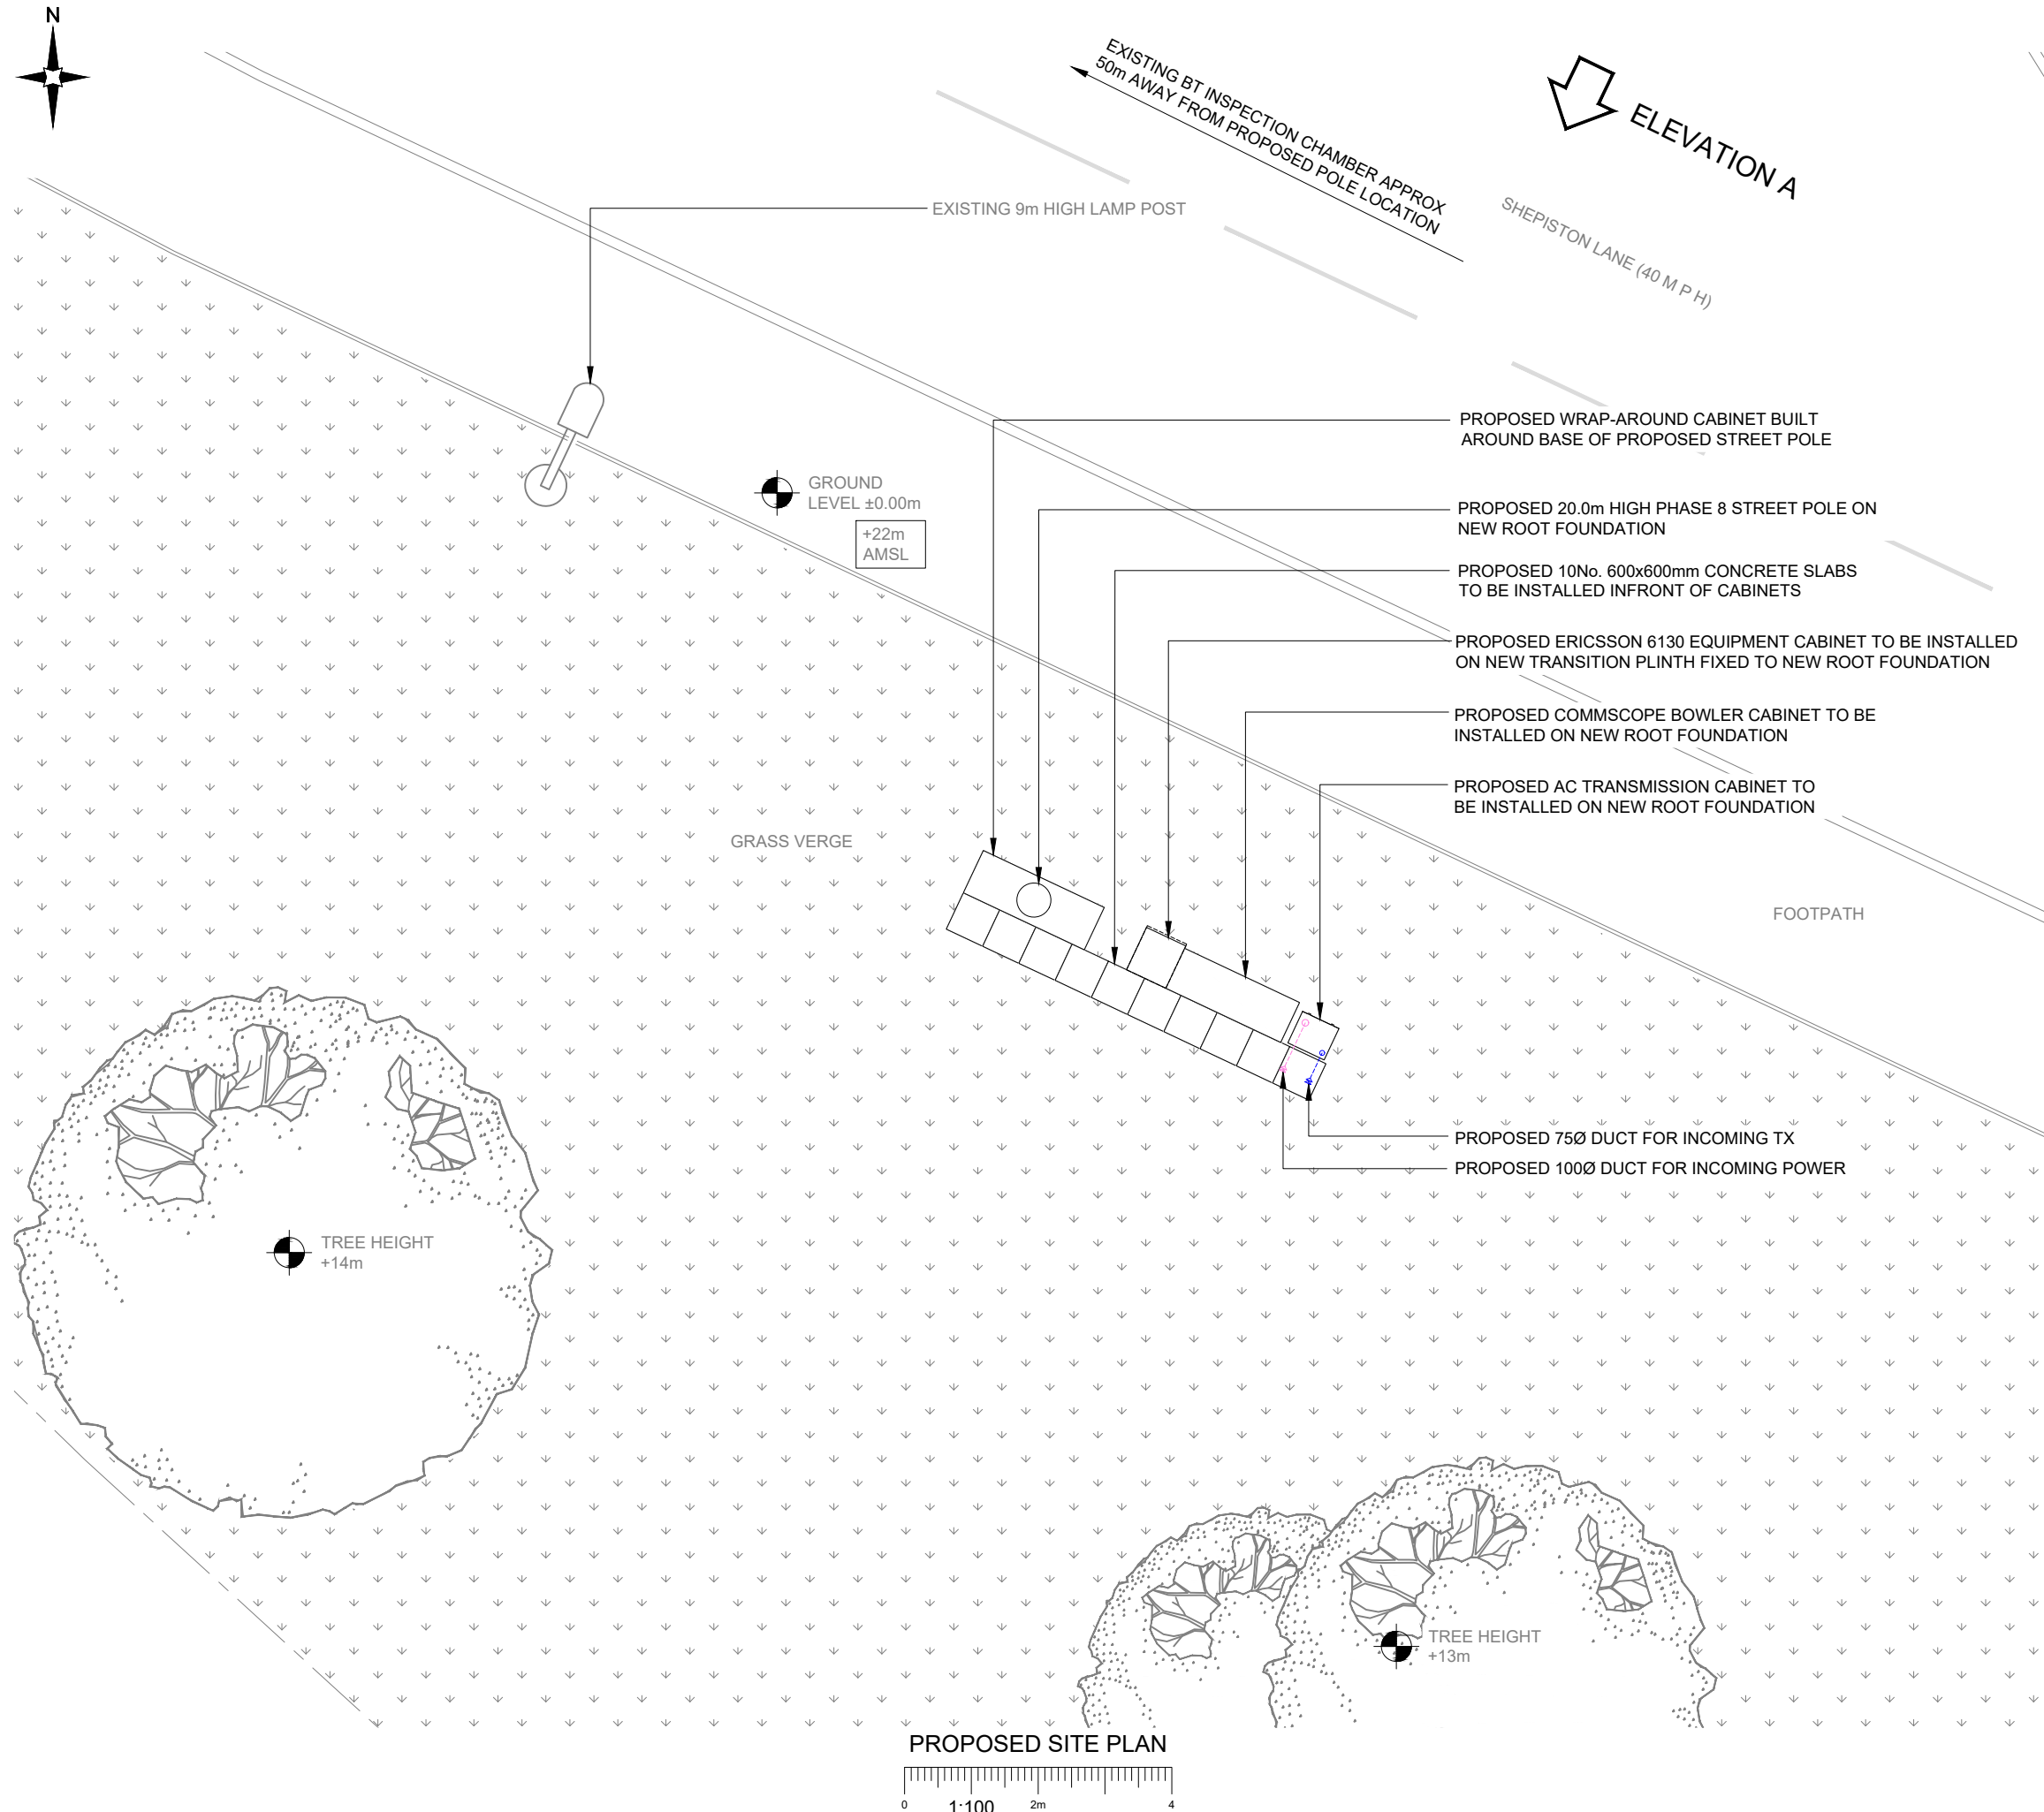

1. ALL DIMENSIONS IN MM UNLESS OTHERWISE NOTED.

A	Issued for Planning	TCL	MT	15.06.21
REV	MODIFICATION	BY	CH	DATE

Great Brighams Mead,
Vastern Road, Reading,
Berkshire, England,
RG1 8DJ



Great British Communications
Lapwing House, Block 3 Forward Point,
Tan House Lane, Widnes, Cheshire, WAB 0SL
t. 44 (0)151 420 4128
www.gbcservices.co.uk

SHEPISTON LANE

HGN18002


SHEPISTON LANE
WEST DRAYTON
LONDON BOROUGH OF
HILLINGDON
UB3 1RW

215 PROPOSED SITE PLAN

UNILATERAL SW

PLANNING

A

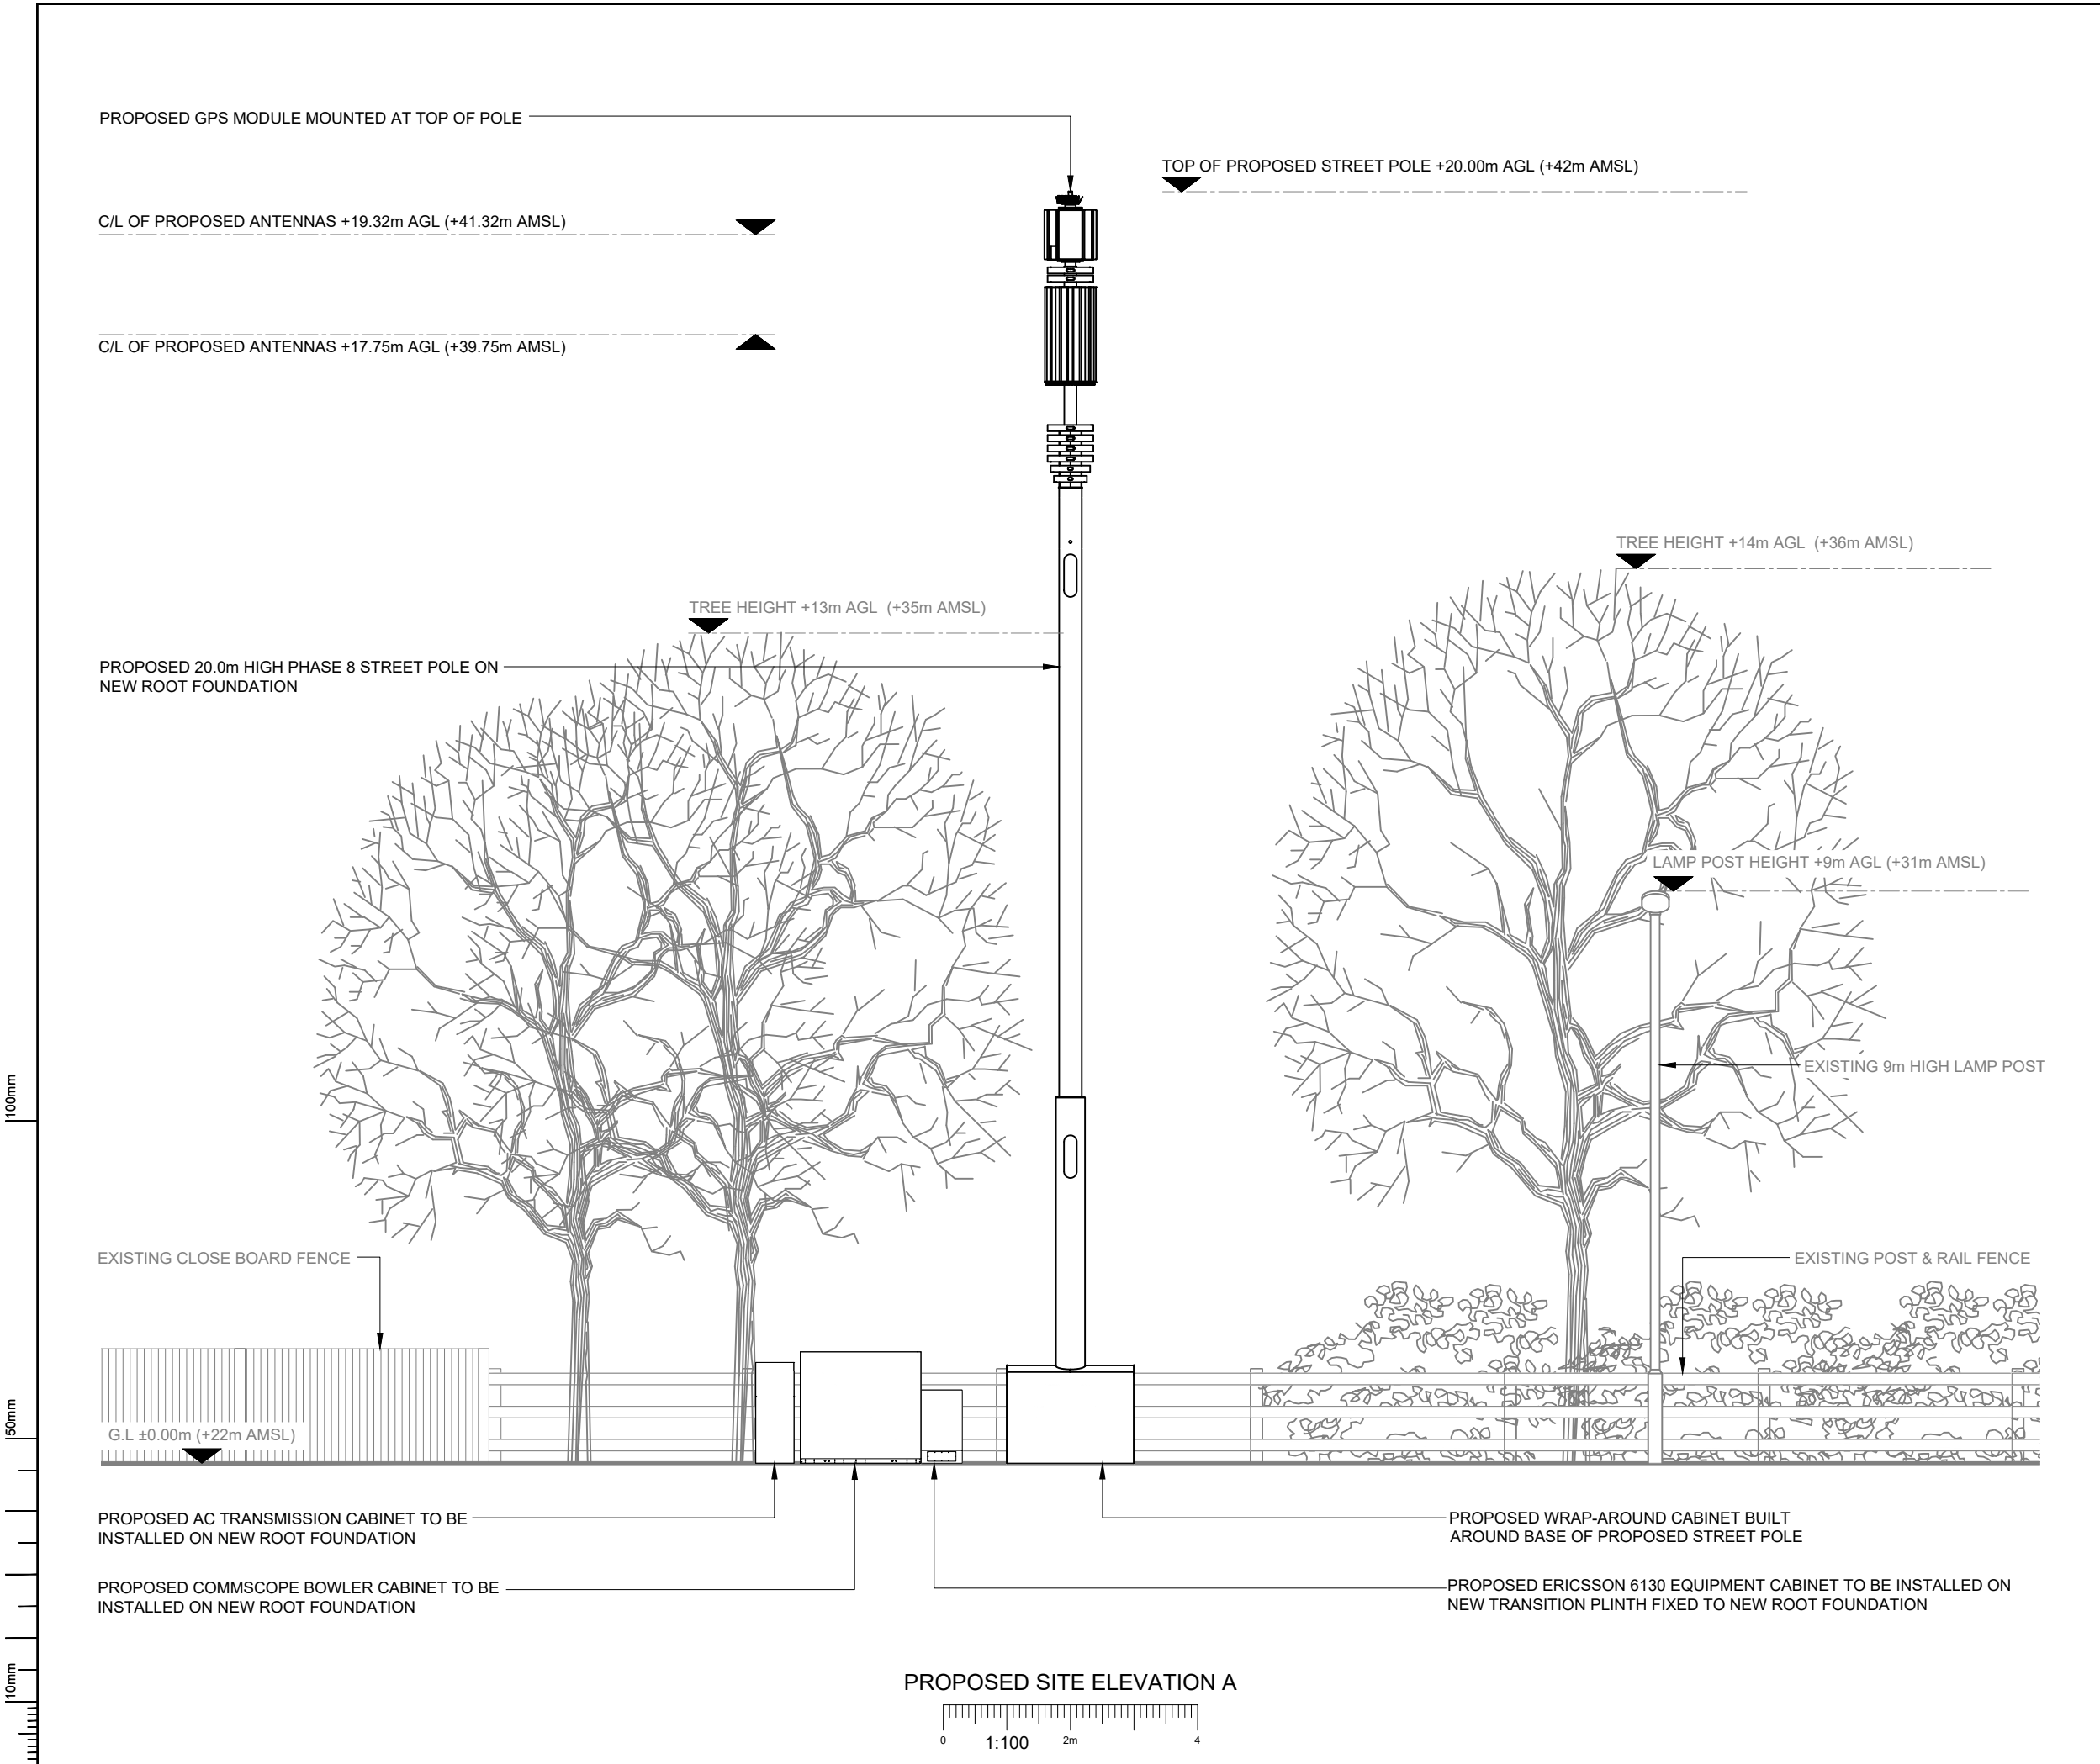

NOTES:
1. ALL DIMENSIONS IN MM UNLESS OTHERWISE NOTED.

A	Issued for Planning	TCL	MT	15.06.21
REV	MODIFICATION	BY	CH	DATE

CK Hutchison Networks (UK) Limited
Great Brighams Mead,
Vastern Road, Reading,
Berkshire, England,
RG1 8DJ

Design Consultant & Principal Contractor:

GBC
Great British Communications
Lapwing House, Block 3 Forward Point,
Tan House Lane, Widnes, Cheshire, WAB 0SL
t. 44 (0)151 420 4128
www.gbcservices.co.uk

Site Name:
SHEPISTON LANE

3UK Cell ID:
HGN18002

Address:
**SHEPISTON LANE
WEST DRAYTON
LONDON BOROUGH OF
HILLINGDON
UB3 1RW**

Title:
265 PROPOSED SITE ELEVATION

Project:
UNILATERAL SW

Purpose of Issue:
PLANNING

Site ID:
HGN18002

Drawing No:
HGN18002_PLANNING_REV_A

Issue:
A

PROPOSED ANTENNA & RF EQUIPMENT SCHEDULE																					
EXISTING/PROPOSED		ANTENNA REFERENCE	FUNCTION	FEEDER/FIBRE								BIAS T's/RRU's			ANTENNAS						
				LENGTH(m) & DIAMETER (SEE GUIDANCE NOTES BELOW)			TYPE (COAX OR FIBRE)	FEEDERS QTY	FIBRE QTY	FIBRE LENGTH	FILTER	DIPLEXER	BIAS T	RRU QTY (HL= HIGH LEVEL, E= ENCLOSURE)	ANT. REF.	ANTENNA MANUFACTURERS PART No.	BRG°	HEIGHT TO TOP (m)	HEIGHT TO C/L (m)	HEIGHT TO U/S (m)	LOCATION (POLE MOUNTED, HEADFRAME, WITHIN SHROUD ETC)
				MF1	MF(J1)	TOTAL															
SECTOR 1	PROPOSED	A1	5G	-	-	-	DC FIBRE	-	3	24m	-	-	-	-	A1a	AIR 6488	100°	19.72	19.32	18.92	UPPER HEADFRAME
		A2	800	1⁄2"=17	1⁄2"=7m(2)	24m	DC FIBRE+COAX	4	-	-	-	-	-	E	A2a	HUAWEI AHP4517R12v06	100°	18.50	17.75	17.00	LOWER HEADFRAME
			1400	1⁄2"=17	1⁄2"=7m(2)	24m	DC FIBRE+COAX	4	-	-	1	-	E	A2c							
											1			A2d							
			1800 /2100	1⁄2"=17	1⁄2"=7m(2)	24m	DC FIBRE+COAX	4	-	-	-	-	E	A2e							
											-			A2f							
			-	-	-	-	-	-	-	-	-	-	-	-	A2g						
		SECTOR 2	PROPOSED	B1	5G	-	-	-	DC FIBRE	-	3	24m	-	-	-						
B2	800			1⁄2"=17	1⁄2"=7m(2)	24m	DC FIBRE+COAX	4	-	-	-	-	-	E	B2a	HUAWEI AHP4517R12v06	280°	18.50	17.75	17.00	LOWER HEADFRAME
	1400			1⁄2"=17	1⁄2"=7m(2)	24m	DC FIBRE+COAX	4	-	-	1	-	E	B2c							
											1			B2d							
	1800 /2100			1⁄2"=17	1⁄2"=7m(2)	24m	DC FIBRE+COAX	4	-	-	-	-	E	B2e							
											-			B2f							
	-			-	-	-	-	-	-	-	-	-	-	-	B2g						

GPS LINE KEY			
SECTOR ID	NODE TYPE	NODE C/L (m) AGL	GPS NODE CABLE LENGTH (m)
1	GPS	20.00m	35m

A	Issued for Planning			TCL	MT	15.06.21
REV	MODIFICATION			BY	CH	DATE
CK Hutchison Networks (UK) Limited Great Brighams Mead, Vastern Road, Reading, Berkshire, England, RG1 8DJ						
Design Consultant & Principal Contractor: GBC Great British Communications Lapwing House, Block 3 Forward Point, Tan House Lane, Widnes, Cheshire, WAB 0SL t. 44 (0)151 420 4128 www.gbcservices.co.uk						
Site Name:				SHEPISTON LANE		
3UK Cell ID:				HGN18002		
Address:				SHEPISTON LANE WEST DRAYTON LONDON BOROUGH OF HILLINGDON UB3 1RW		
Title:				304 PROPOSED CONFIGURATION ANTENNA SCHEDULE		
Project:				UNILATERAL SW		
Purpose of Issue:				PLANNING		
Site ID:				HGN18002		
Drawing No:					HGN18002 _PLANNING_REV_A	
					Issue: A	

100mm

50mm

10mm

DEPENDENCY	STATUS
RF Compliance	Sector A - Step 1.0 SW Sector B - Step 1.0 SW
Building Regulations Approval	N/A
Asbestos	N/A
Planning Conditions	TBC by Local Authority
Geotech Report	N/A
Structural Calculations	N/A
Intrusive Building Survey	N/A
Global Design Check	N/A
Rigging Survey	N/A
FIXITS	N/A
Power	Proposed 1 phase 100A supply - DNO Quote Approval Required
Transmission Solution	Fibre only
Cooling Solution	Manufacturers Cooling
Line of Site Survey	N/A
Services Search	Completed - 26.05.21
Trial Hole Report	Completed - 04.06.21 Clear
RRRAP Report	Required

A	Issued for Planning					TCL	MT	15.06.21	
REV	MODIFICATION					BY	CH	DATE	
CK Hutchison Networks (UK) Limited Great Brighams Mead, Vastern Road, Reading, Berkshire, England, RG1 8DJ									
Design Consultant & Principal Contractor:  Great British Communications Lapwing House, Block 3 Forward Point, Ton House Lane, Widnes, Cheshire, WAB 0SL t. 44 (0)151 420 4128 www.gbcservices.co.uk									
Site Name: SHEPISTON LANE									
3UK Cell ID: HGN18002									
Address: SHEPISTON LANE WEST DRAYTON LONDON BOROUGH OF HILLINGDON UB3 1RW									
Title: 307 EQUIPMENT SCHEDULES & DEPENDENCIES									
Project: UNILATERAL SW									
Purpose of Issue: PLANNING									
Site ID: HGN18002									
Drawing No: HGN18002_PLANNING_REV_A								Issue: A	