


SITE LOCATION



Reproduced by permission of Ordnance Survey on behalf of the Controller of Her Majesty's Stationary Office
All rights reserved. © Crown Copyright licence no. 100022432


SITE AREA PLAN

 

SITE PHOTOGRAPH




PARKING LOCATION

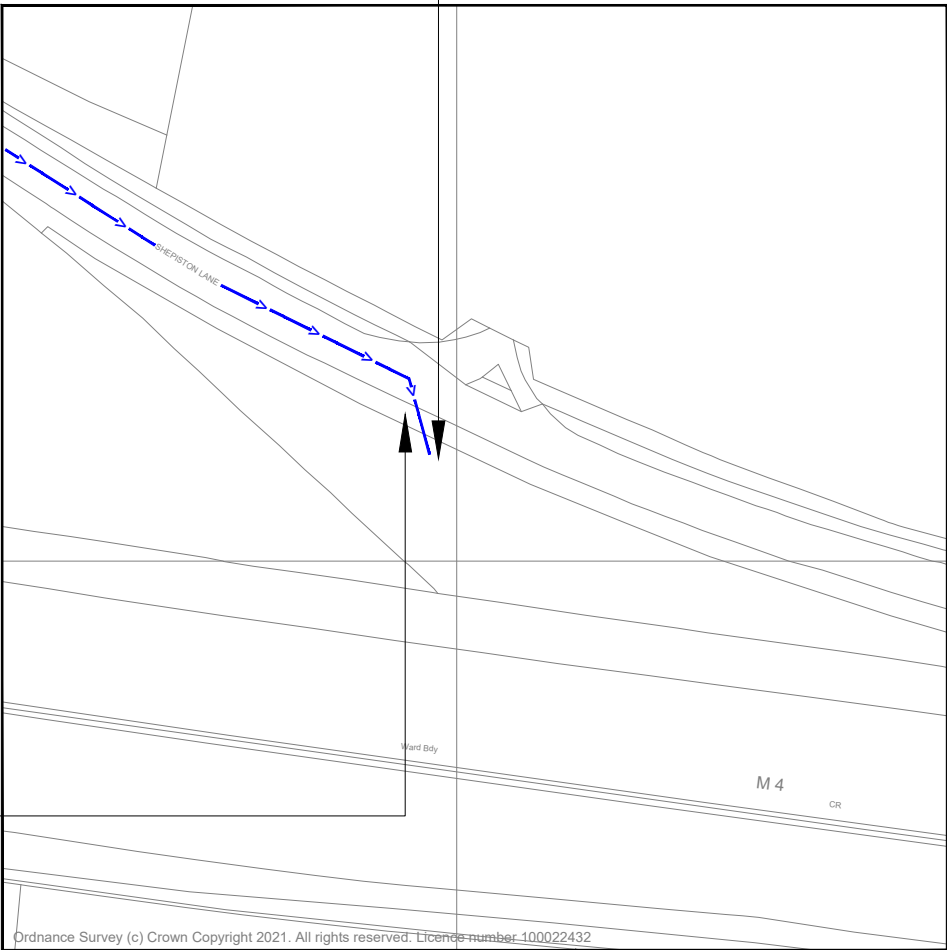

Reproduced by permission of Ordnance Survey on behalf of
the Controller of Her Majesty's Stationary Office
All rights reserved. © Crown Copyright licence no. 100022432

NGR E: 508197 N: 178516

SITE LOCATION PLAN

 

GOOGLE MAPS QR CODE

GOOGLE MAPS - <https://goo.gl/maps/veSP7eBaagx16oU4A>

STREETVIEW - <https://goo.gl/maps/HfUryLvJhPCWL7q96>

NOTES:

1. ALL DIMENSIONS IN MM UNLESS OTHERWISE NOTED.

Access Route To Site:



REV	MODIFICATION	BY	CH	DATE
B	Colour Amended to RAL 6009	MS	GBC	19.08.21
A	Issued for Planning	TCL	MT	15.06.21

**CK Hutchison
Networks (UK)
Limited**
Great Brighams Mead,
Vastern Road, Reading,
Berkshire, England,
RG1 8DJ

Design Consultant & Principal Contractor:



Great British Communications
Lapwing House, Block 3 Forward Point,
Tan House Lane, Widnes, Cheshire, WAB OSL
t. 44 (0)151 420 4128
www.gbcservices.co.uk

Site Name: SHEPISTON LANE

3UK Cell ID: HGN18002

Address: SHEPISTON LANE
WEST DRAYTON
LONDON BOROUGH OF
HILLINGDON
UB3 1RW

Title: 002 SITE LOCATION PLAN


Project: UNILATERAL SW

Purpose of Issue: PLANNING

Site ID: HGN18002

Drawing No: HGN18002 _PLANNING_REV_B

Issue: B

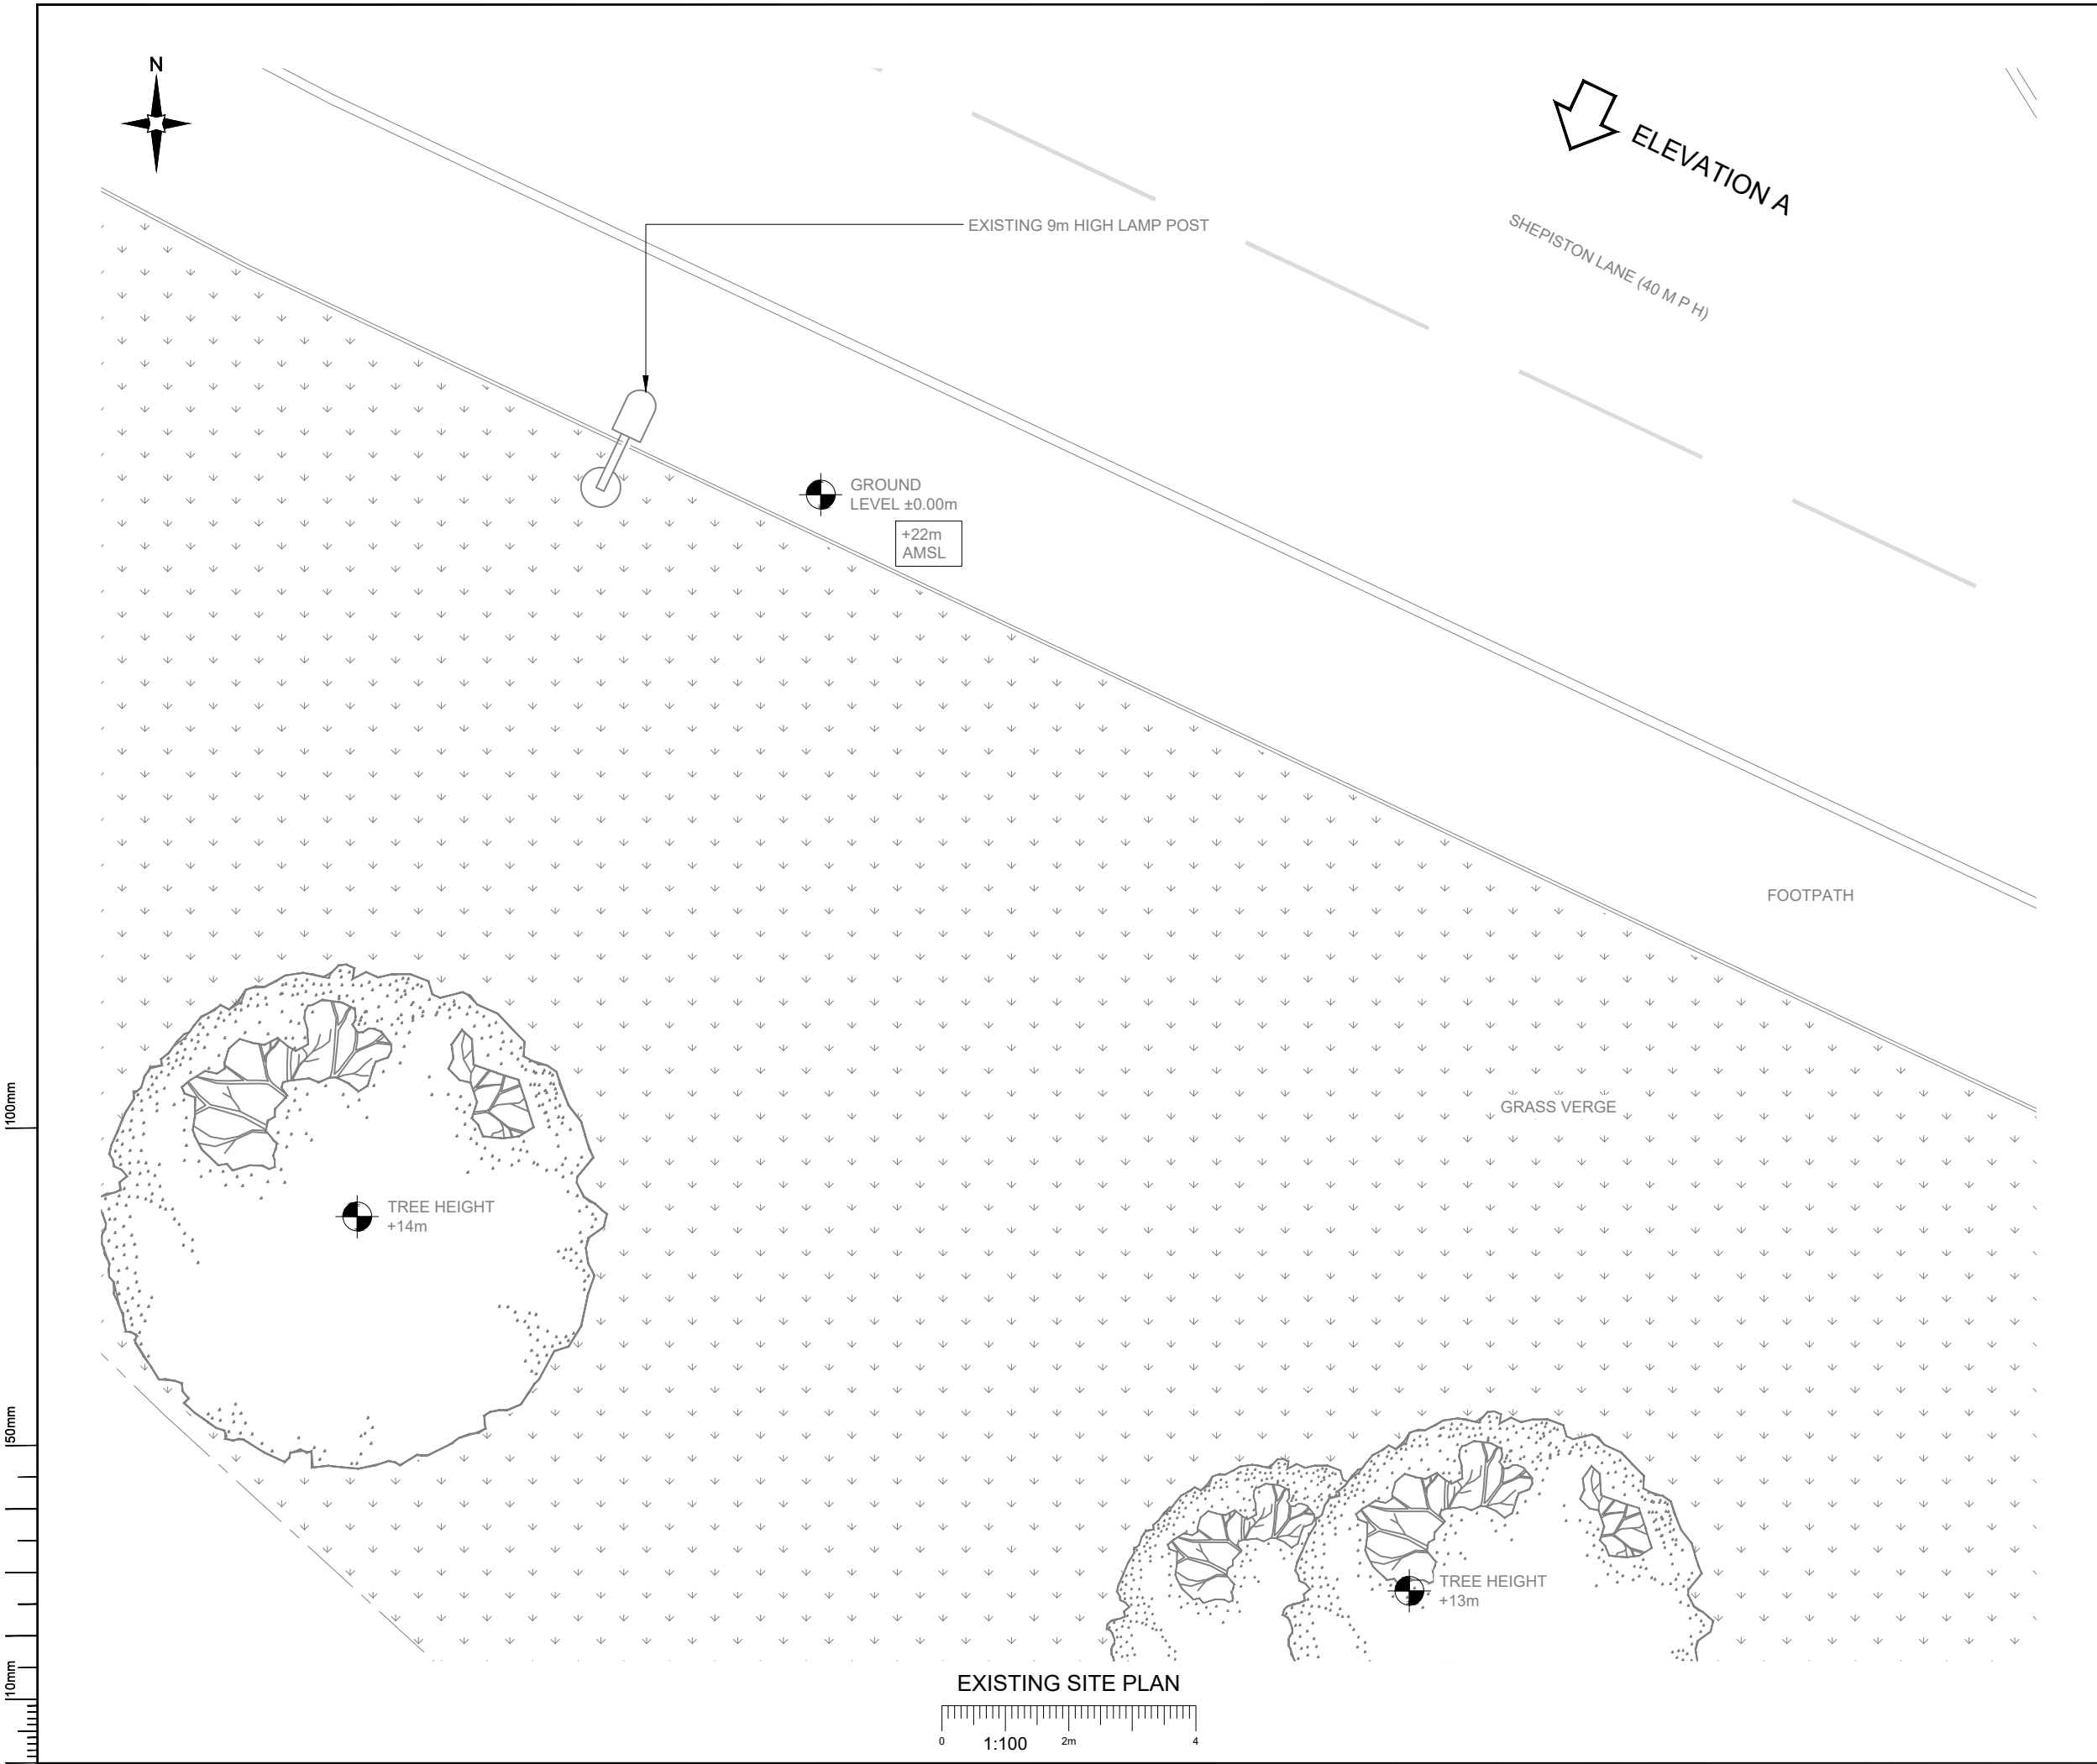

NOTES:
1. ALL DIMENSIONS IN MM UNLESS OTHERWISE NOTED.

B	Colour Amended to RAL 6009	MS	GBC	19.08.21
A	Issued for Planning	TCL	MT	15.06.21
REV	MODIFICATION	BY	CH	DATE

CK Hutchison Networks (UK) Limited
Great Brighams Mead,
Vastern Road, Reading,
Berkshire, England,
RG1 8DJ

Design Consultant & Principal Contractor:

Great British Communications
Lapwing House, Block 3 Forward Point,
Tan House Lane, Widnes, Cheshire, WAB 0SL
t. 44 (0)151 420 4128
www.gbcservices.co.uk

Site Name: SHEPISTON LANE

3UK Cell ID: HGN18002

Address: SHEPISTON LANE
WEST DRAYTON
LONDON BOROUGH OF HILLINGDON
UB3 1RW

Title: 100 EXISTING SITE PLAN

Project: UNILATERAL SW

Purpose of Issue: PLANNING

Site ID: HGN18002


Drawing No: HGN18002 _PLANNING_REV_B

Issue: B


100mm

50mm

10mm

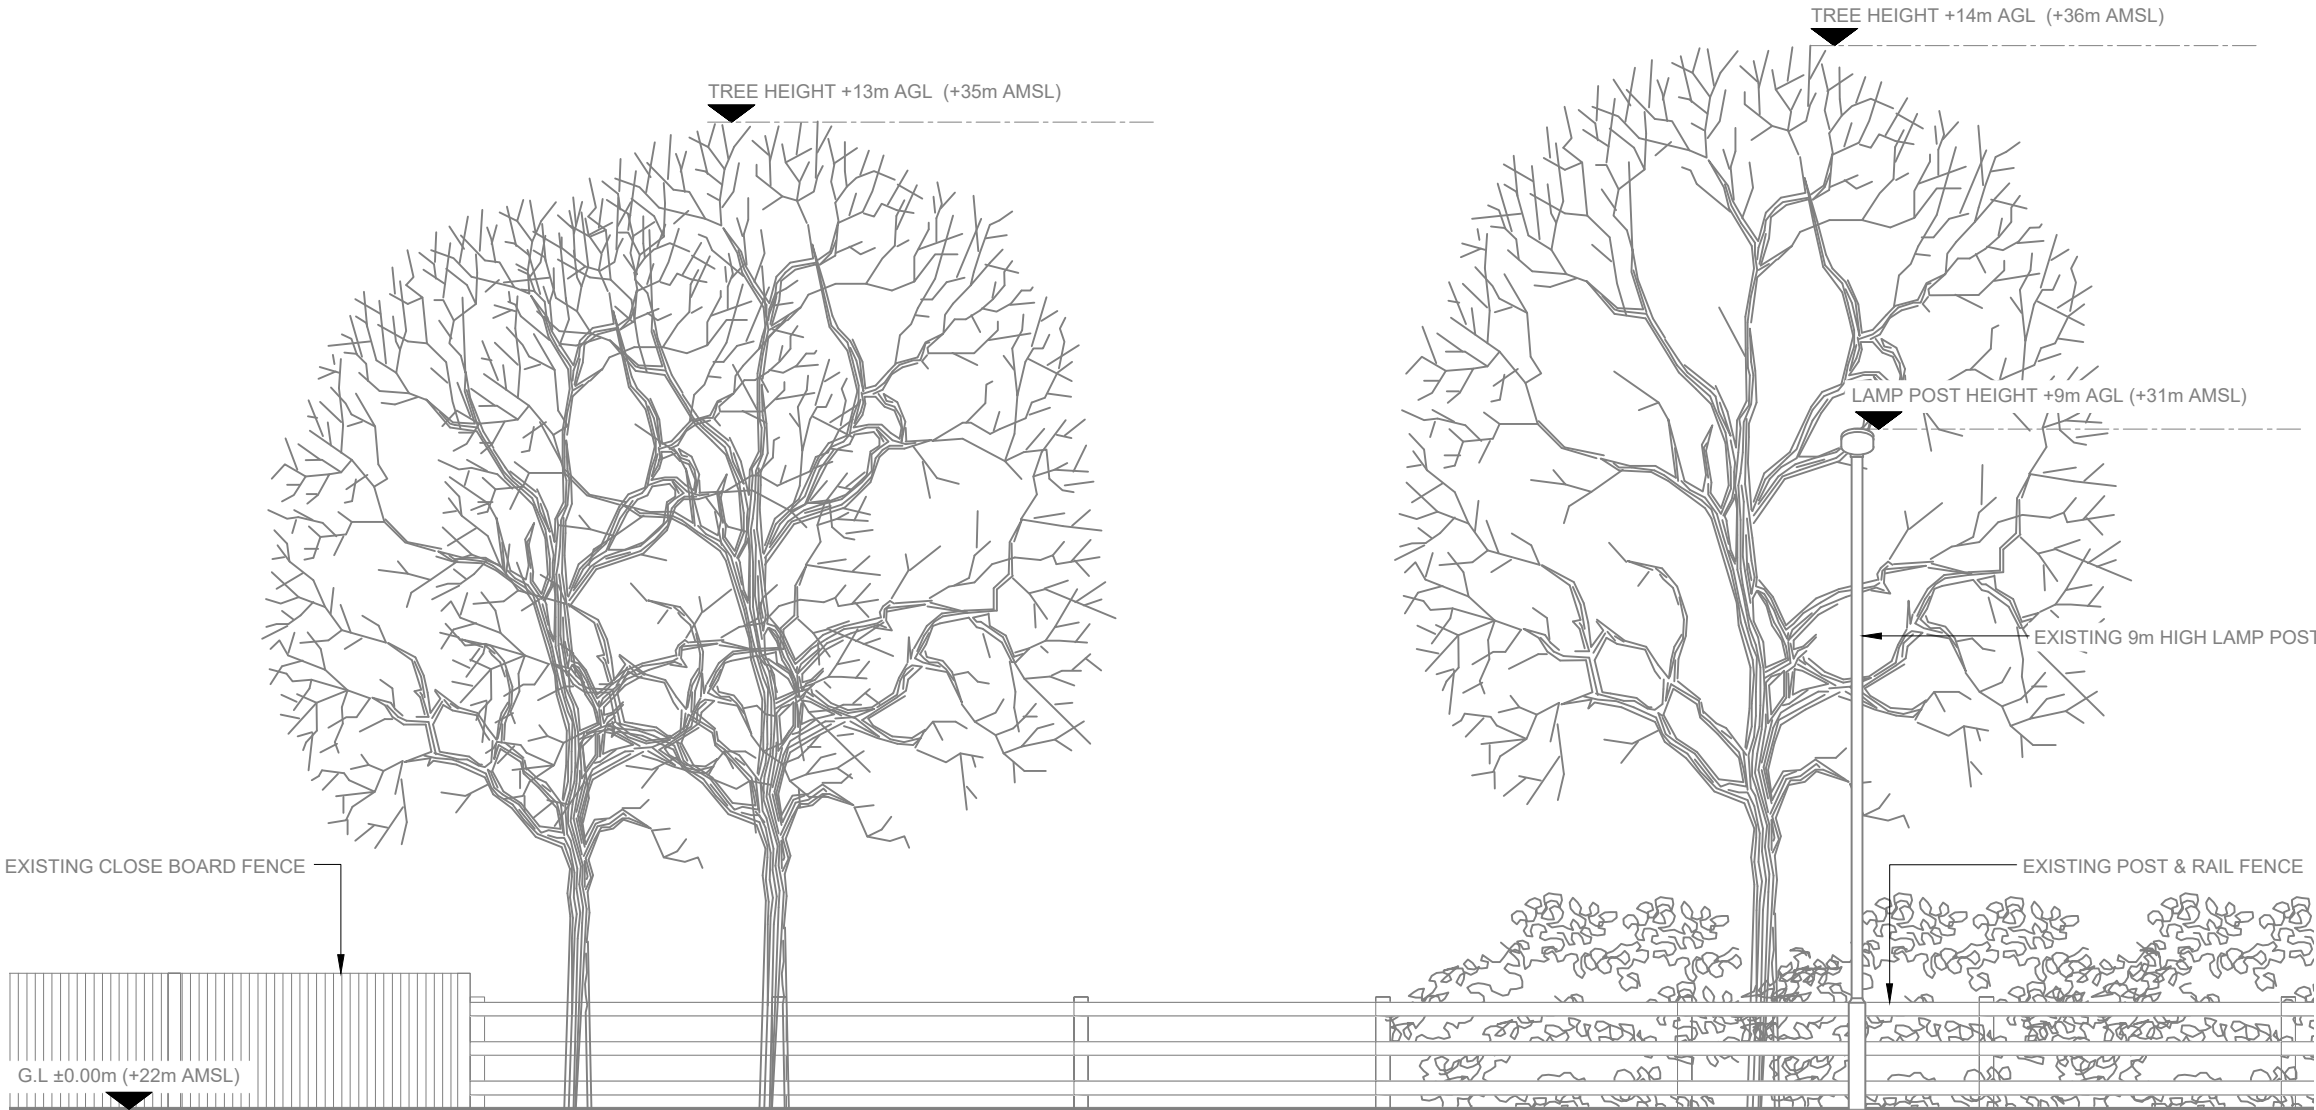

EXISTING ELEVATION A

 

- NOTES:
- ALL DIMENSIONS IN MM UNLESS OTHERWISE NOTED.

REV	MODIFICATION	BY	CH	DATE
B	Colour Amended to RAL 6009	MS	GBC	19.08.21
A	Issued for Planning	TCL	MT	15.06.21

CK Hutchison
Networks (UK)
Limited

Great Brighams Mead,
Vastern Road, Reading,
Berkshire, England,
RG1 8DJ

Design Consultant & Principal Contractor:



Great British Communications
Lapwing House, Block 3 Forward Point,
Tan House Lane, Widnes, Cheshire, WAB 0SL
t. 44 (0)151 420 4128
www.gbcservices.co.uk

Site Name:
SHEPISTON LANE

3UK Cell ID:
HGN18002

Address:
SHEPISTON LANE
WEST DRAYTON
LONDON BOROUGH OF
HILLINGDON
UB3 1RW

Title:
150 EXISTING SITE ELEVATION


Project:
UNILATERAL SW

Purpose of Issue:
PLANNING

Site ID:
HGN18002

Drawing No:
HGN18002 _PLANNING_ REV _B

Issue:
B

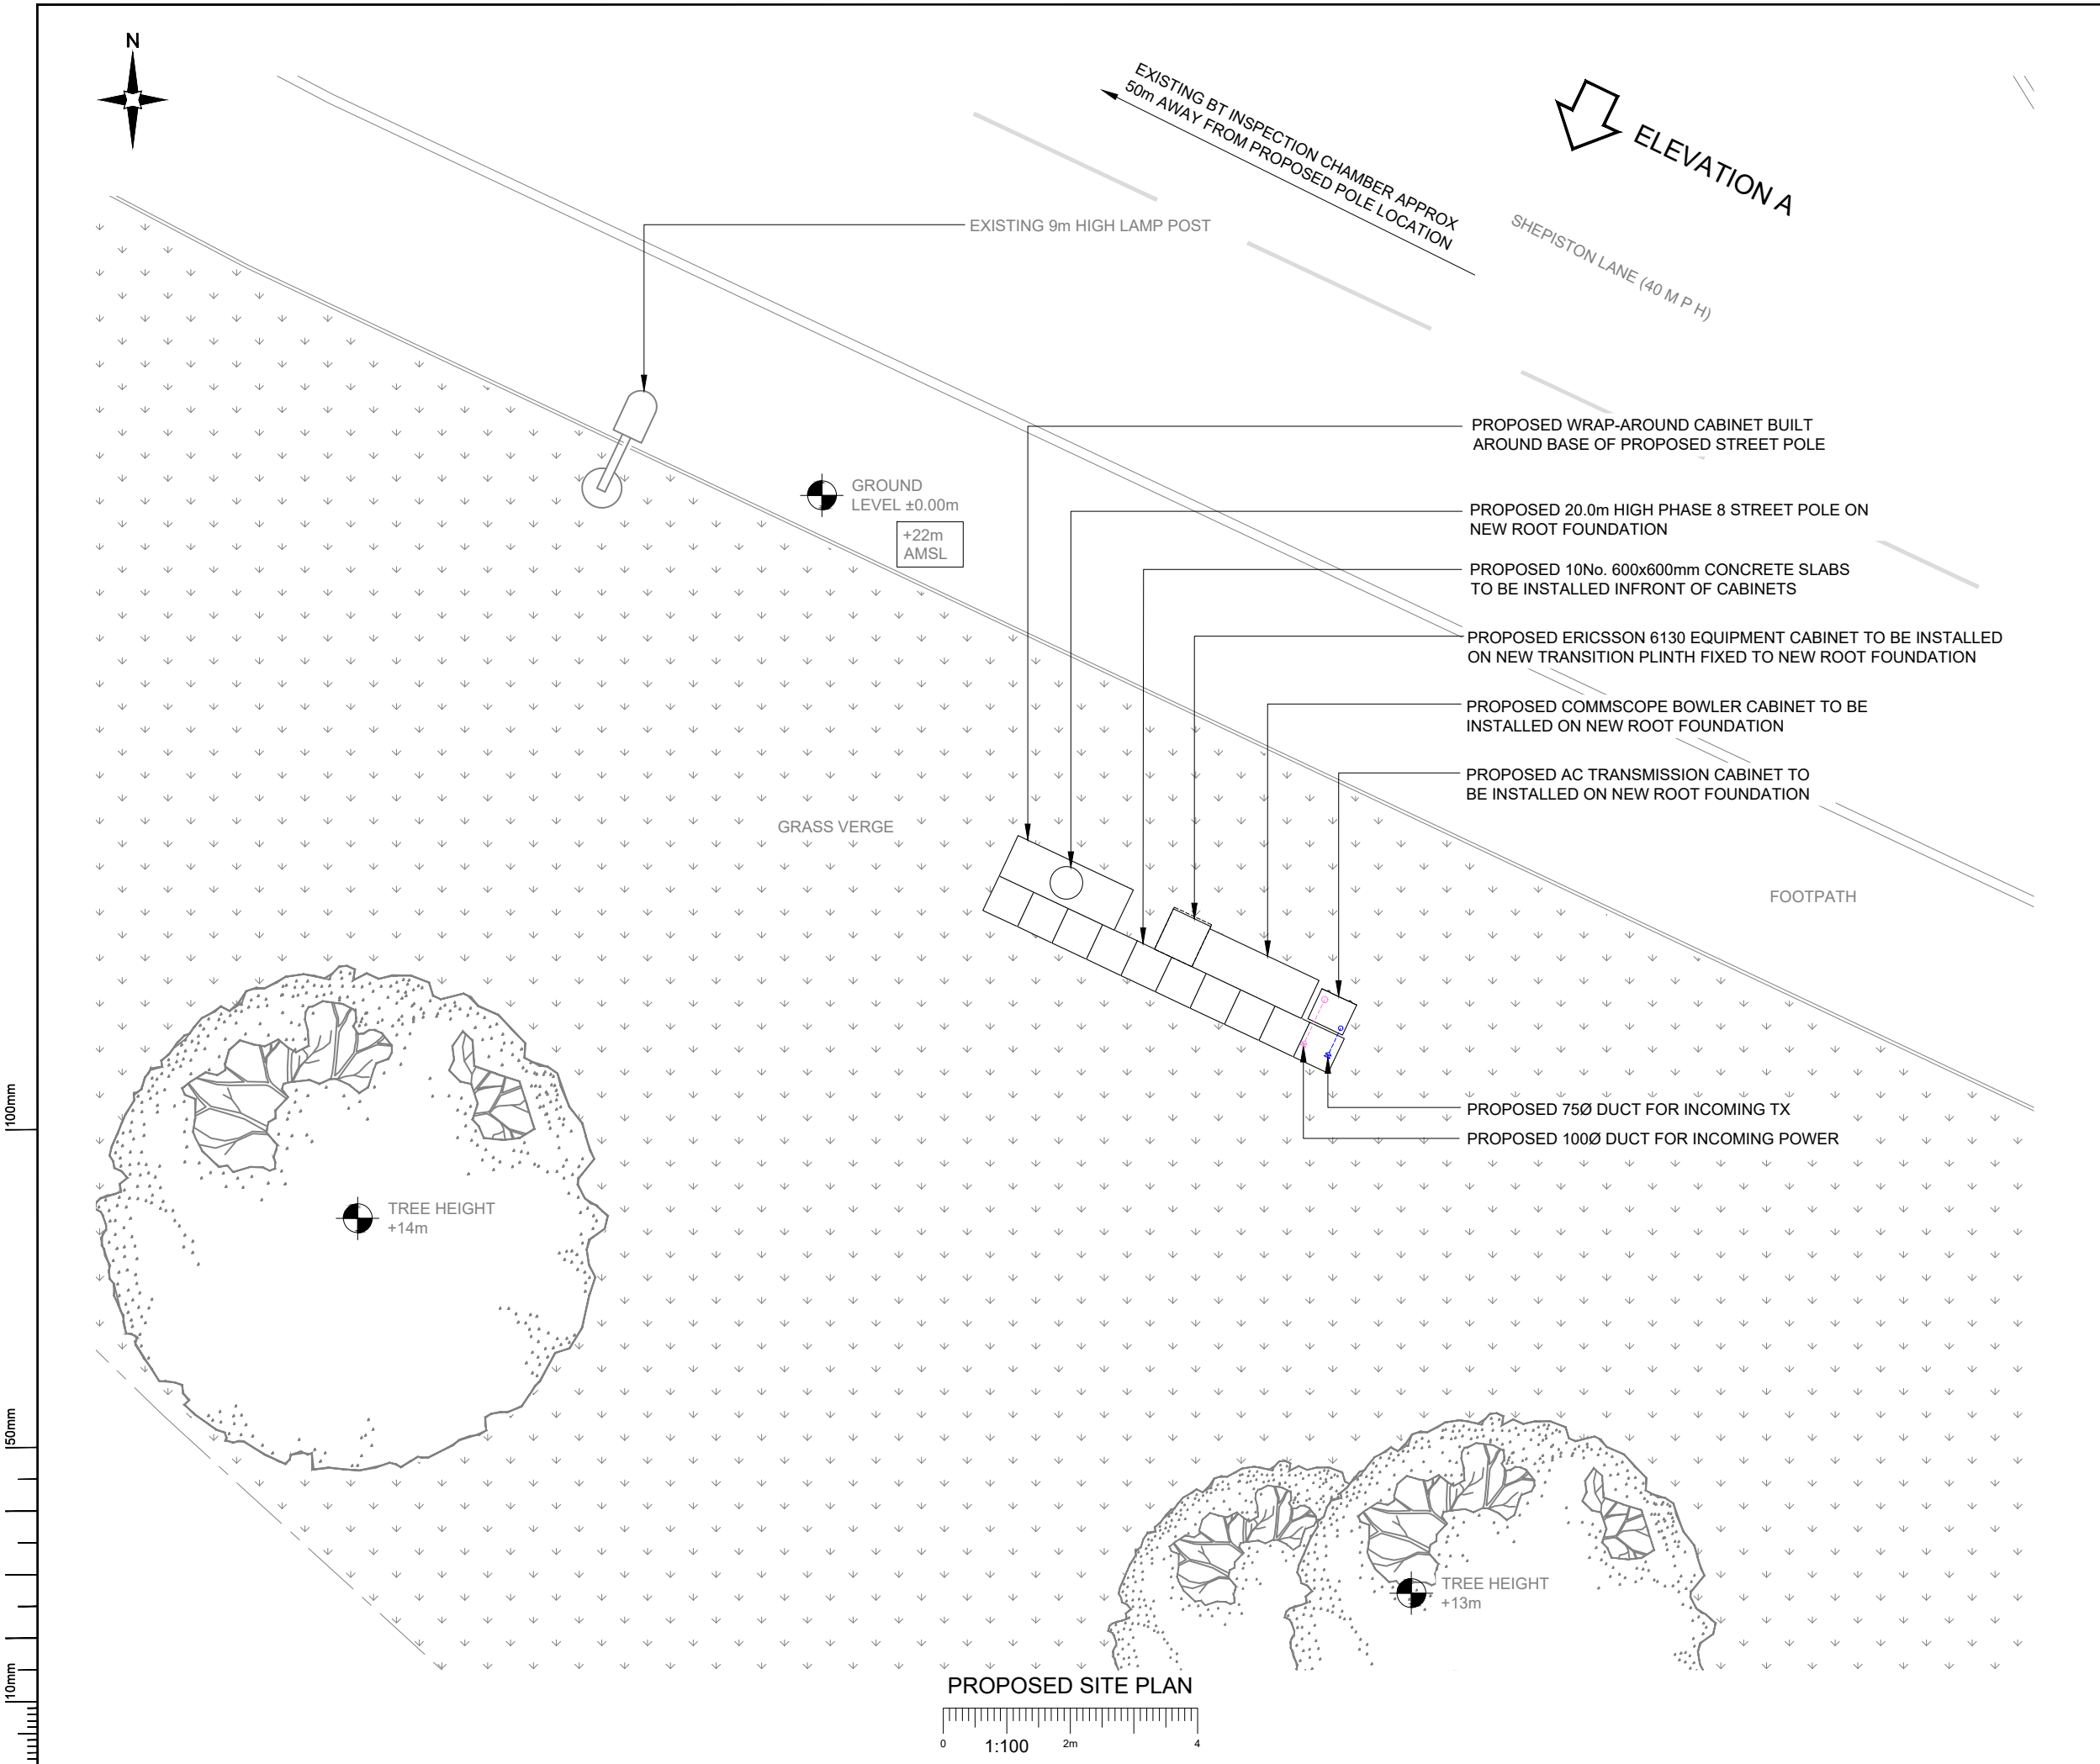

NOTES:
1. ALL DIMENSIONS IN MM UNLESS OTHERWISE NOTED.


B	Colour Amended to RAL 6009	MS	GBC	19.08.21
A	Issued for Planning	TCL	MT	15.06.21
REV	MODIFICATION	BY	CH	DATE

CK Hutchison Networks (UK) Limited
Great Brighams Mead,
Vastern Road, Reading,
Berkshire, England,
RG1 8DJ

Design Consultant & Principal Contractor:

GBC
Great British Communications
Lapwing House, Block 3 Forward Point,
Tan House Lane, Widnes, Cheshire, WAB 0SL
t. 44 (0)151 420 4128
www.gbcservices.co.uk

Site Name:	SHEPISTON LANE
3UK Cell ID:	HGN18002
Address:	SHEPISTON LANE WEST DRAYTON LONDON BOROUGH OF HILLINGDON UB3 1RW
Title:	215 PROPOSED SITE PLAN
Project:	UNILATERAL SW
Purpose of Issue:	PLANNING
Site ID:	HGN18002
Drawing No:	HGN18002_PLANNING_REV_B
Issue:	B

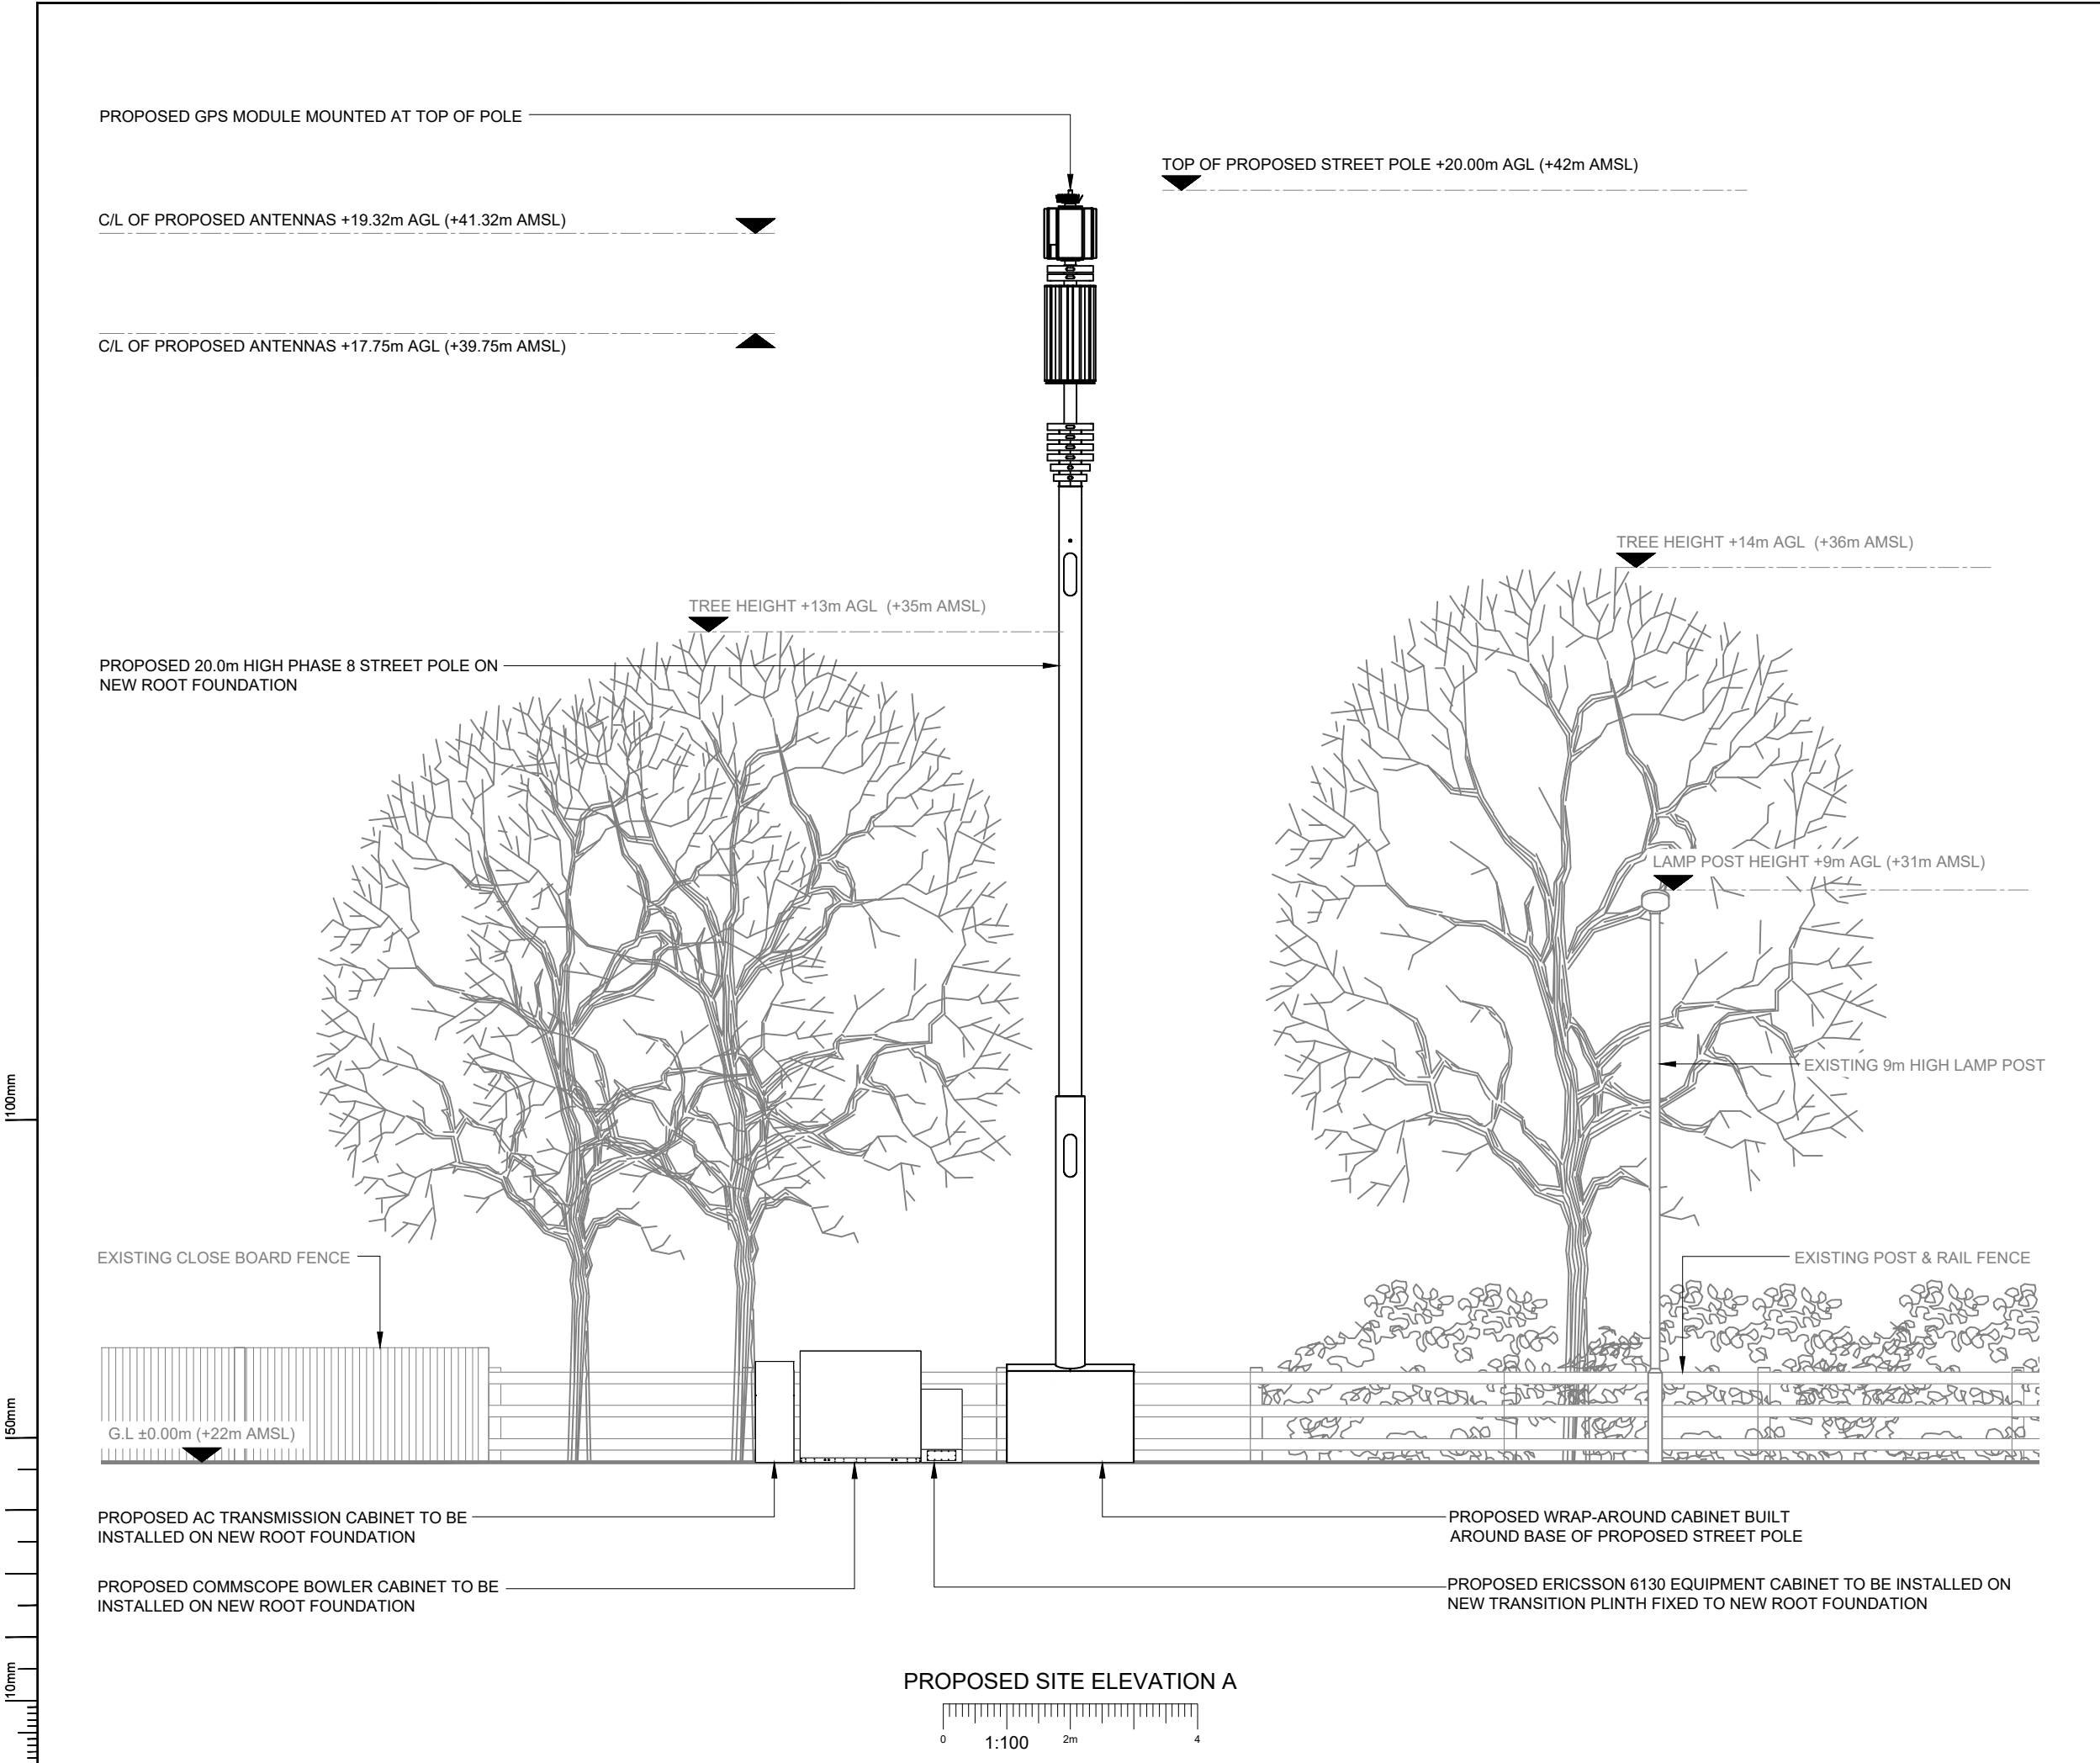

NOTES:
1. ALL DIMENSIONS IN MM UNLESS OTHERWISE NOTED.

B	Colour Amended to RAL 6009	MS	GBC	19.08.21
A	Issued for Planning	TCL	MT	15.06.21
REV	MODIFICATION	BY	CH	DATE

CK Hutchison Networks (UK) Limited
Great Brighams Mead,
Vastern Road, Reading,
Berkshire, England,
RG1 8DJ

Design Consultant & Principal Contractor:

GBC
Great British Communications
Lapwing House, Block 3 Forward Point,
Tan House Lane, Widnes, Cheshire, WAB 0SL
t. 44 (0)151 420 4128
www.gbcservices.co.uk

Site Name:

SHEPISTON LANE

3UK Cell ID:

HGN18002

Address:

**SHEPISTON LANE
WEST DRAYTON
LONDON BOROUGH OF
HILLINGDON
UB3 1RW**

Title:

265 PROPOSED SITE ELEVATION

Project:

UNILATERAL SW

Purpose of Issue:

PLANNING

Site ID:

HGN18002

Drawing No:
HGN18002 _PLANNING_REV_B

Issue:
B

PROPOSED ANTENNA & RF EQUIPMENT SCHEDULE																					
EXISTING/PROPOSED	ANTENNA REFERENCE	FUNCTION	FEEDER/FIBRE									BIAS T's/RRU's			ANTENNAS						
			LENGTH(m) & DIAMETER (SEE GUIDANCE NOTES BELOW)			TYPE (COAX OR FIBRE)	FEEDERS QTY	FIBRE QTY	FIBRE LENGTH	FILTER	DIPLEXER	BIAS T	RRU QTY (HL= HIGH LEVEL, E= ENCLOSURE)	ANT. REF.	ANTENNA MANUFACTURERS PART No.	BRG°	HEIGHT TO TOP (m)	HEIGHT TO C/L (m)	HEIGHT TO U/S (m)	LOCATION (POLE MOUNTED, HEADFRAME, WITHIN SHROUD ETC)	
			MF1	MF(J1)	TOTAL																
SECTOR 1	PROPOSED	A1	5G	-	-	-	DC FIBRE	-	3	24m	-	-	-	-	A1a	AIR 6488	100°	19.72	19.32	18.92	UPPER HEADFRAME
		A2	800	$\frac{1}{2}"=17$	$\frac{1}{2}"=7m^{(2)}$	24m	DC FIBRE+COAX	4	-	-	-	-	E	A2a	HUAWEI AHP4517R12v06	100°	18.50	17.75	17.00	LOWER HEADFRAME	
			1400	$\frac{1}{2}"=17$	$\frac{1}{2}"=7m^{(2)}$	24m	DC FIBRE+COAX	4	-	-	1	-	E	A2c							
											1			A2d							
			1800 /2100	$\frac{1}{2}"=17$	$\frac{1}{2}"=7m^{(2)}$	24m	DC FIBRE+COAX	4	-	-	-	-	1	E							A2e
													-								A2f
			-	-	-	-	-	-	-	-	-	-	-	-							A2g
SECTOR 2	PROPOSED	B1	5G	-	-	-	DC FIBRE	-	3	24m	-	-	-	-	B1a	AIR 6488	280°	19.72	19.32	18.92	UPPER HEADFRAME
		B2	800	$\frac{1}{2}"=17$	$\frac{1}{2}"=7m^{(2)}$	24m	DC FIBRE+COAX	4	-	-	-	-	E	B2a	HUAWEI AHP4517R12v06	280°	18.50	17.75	17.00	LOWER HEADFRAME	
			1400	$\frac{1}{2}"=17$	$\frac{1}{2}"=7m^{(2)}$	24m	DC FIBRE+COAX	4	-	-	1	-	E	B2c							
											1			B2d							
			1800 /2100	$\frac{1}{2}"=17$	$\frac{1}{2}"=7m^{(2)}$	24m	DC FIBRE+COAX	4	-	-	-	-	1	E							B2e
													-								B2f
			-	-	-	-	-	-	-	-	-	-	-	-							B2g

GPS LINE KEY			
SECTOR ID	NODE TYPE	NODE C/L (m) AGL	GPS NODE CABLE LENGTH (m)
1	GPS	20.00m	35m

B	Colour Amended to RAL 6009	MS	GBC	19.08.21
A	Issued for Planning	TCL	MT	15.06.21
REV	MODIFICATION	BY	CH	DATE

CK Hutchison Networks (UK) Limited

Great Brighams Mead,
Vastern Road, Reading,
Berkshire, England,
RG1 8DJ

Design Consultant & Principal Contractor:



Great British Communications
Lapwing House, Block 3 Forward Point,
Tan House Lane, Widnes, Cheshire, WAB 0SL
t. 44 (0)151 420 4128
www.gbcservices.co.uk

Site Name: SHEPISTON LANE

3UK Cell ID: HGN18002

Address: SHEPISTON LANE
WEST DRAYTON
LONDON BOROUGH OF HILLINGDON
UB3 1RW

Title: 304 PROPOSED CONFIGURATION
ANTENNA SCHEDULE

Project: UNILATERAL SW

Purpose of Issue: PLANNING

Site ID: HGN18002

Drawing No: HGN18002 _PLANNING_ REV_ B Issue: B

100mm

50mm

10mm



DEPENDENCY	STATUS
RF Compliance	Sector A - Step 1.0 SW Sector B - Step 1.0 SW
Building Regulations Approval	N/A
Asbestos	N/A
Planning Conditions	TBC by Local Authority
Geotech Report	N/A
Structural Calculations	N/A
Intrusive Building Survey	N/A
Global Design Check	N/A
Rigging Survey	N/A
FIXITS	N/A
Power	Proposed 1 phase 100A supply - DNO Quote Approval Required
Transmission Solution	Fibre only
Cooling Solution	Manufacturers Cooling
Line of Site Survey	N/A
Services Search	Completed - 26.05.21
Trial Hole Report	Completed - 04.06.21 Clear
RRRAP Report	Required

B	Colour Amended to RAL 6009		MS	GBC	19.08.21
A	Issued for Planning		TCL	MT	15.06.21
REV	MODIFICATION		BY	CH	DATE
CK Hutchison Networks (UK) Limited Great Brighams Mead, Vastern Road, Reading, Berkshire, England, RG1 8DJ					
Design Consultant & Principal Contractor:  Great British Communications Lapwing House, Block 3 Forward Point, Ton House Lane, Widnes, Cheshire, WAB 0SL t. 44 (0)151 420 4128 www.gbcservices.co.uk					
Site Name: SHEPSTON LANE					
3UK Cell ID: HGN18002					
Address: SHEPSTON LANE WEST DRAYTON LONDON BOROUGH OF HILLINGDON UB3 1RW					
Title: 307 EQUIPMENT SCHEDULES & DEPENDENCIES					
Project: UNILATERAL SW					
Purpose of Issue: PLANNING					
Site ID: HGN18002					
Drawing No: HGN18002_PLANNING_REV_B					Issue: B