


MICHAEL OAKES ARCHITECTS LTD.


Michael Oakes (Director) B.A. Hons Arch, Dipl. Arch, Registered Architect
Liam Whitfield B.A. Hons Arch, M.A. Arch

REGISTERED ARCHITECTS, DESIGNERS + ILLUSTRATORS
Telephone: 01895 235089 - E-mail: michaeloakesarchitect@googlemail.com

Copyright © Michael Oakes Architects Ltd. 2018

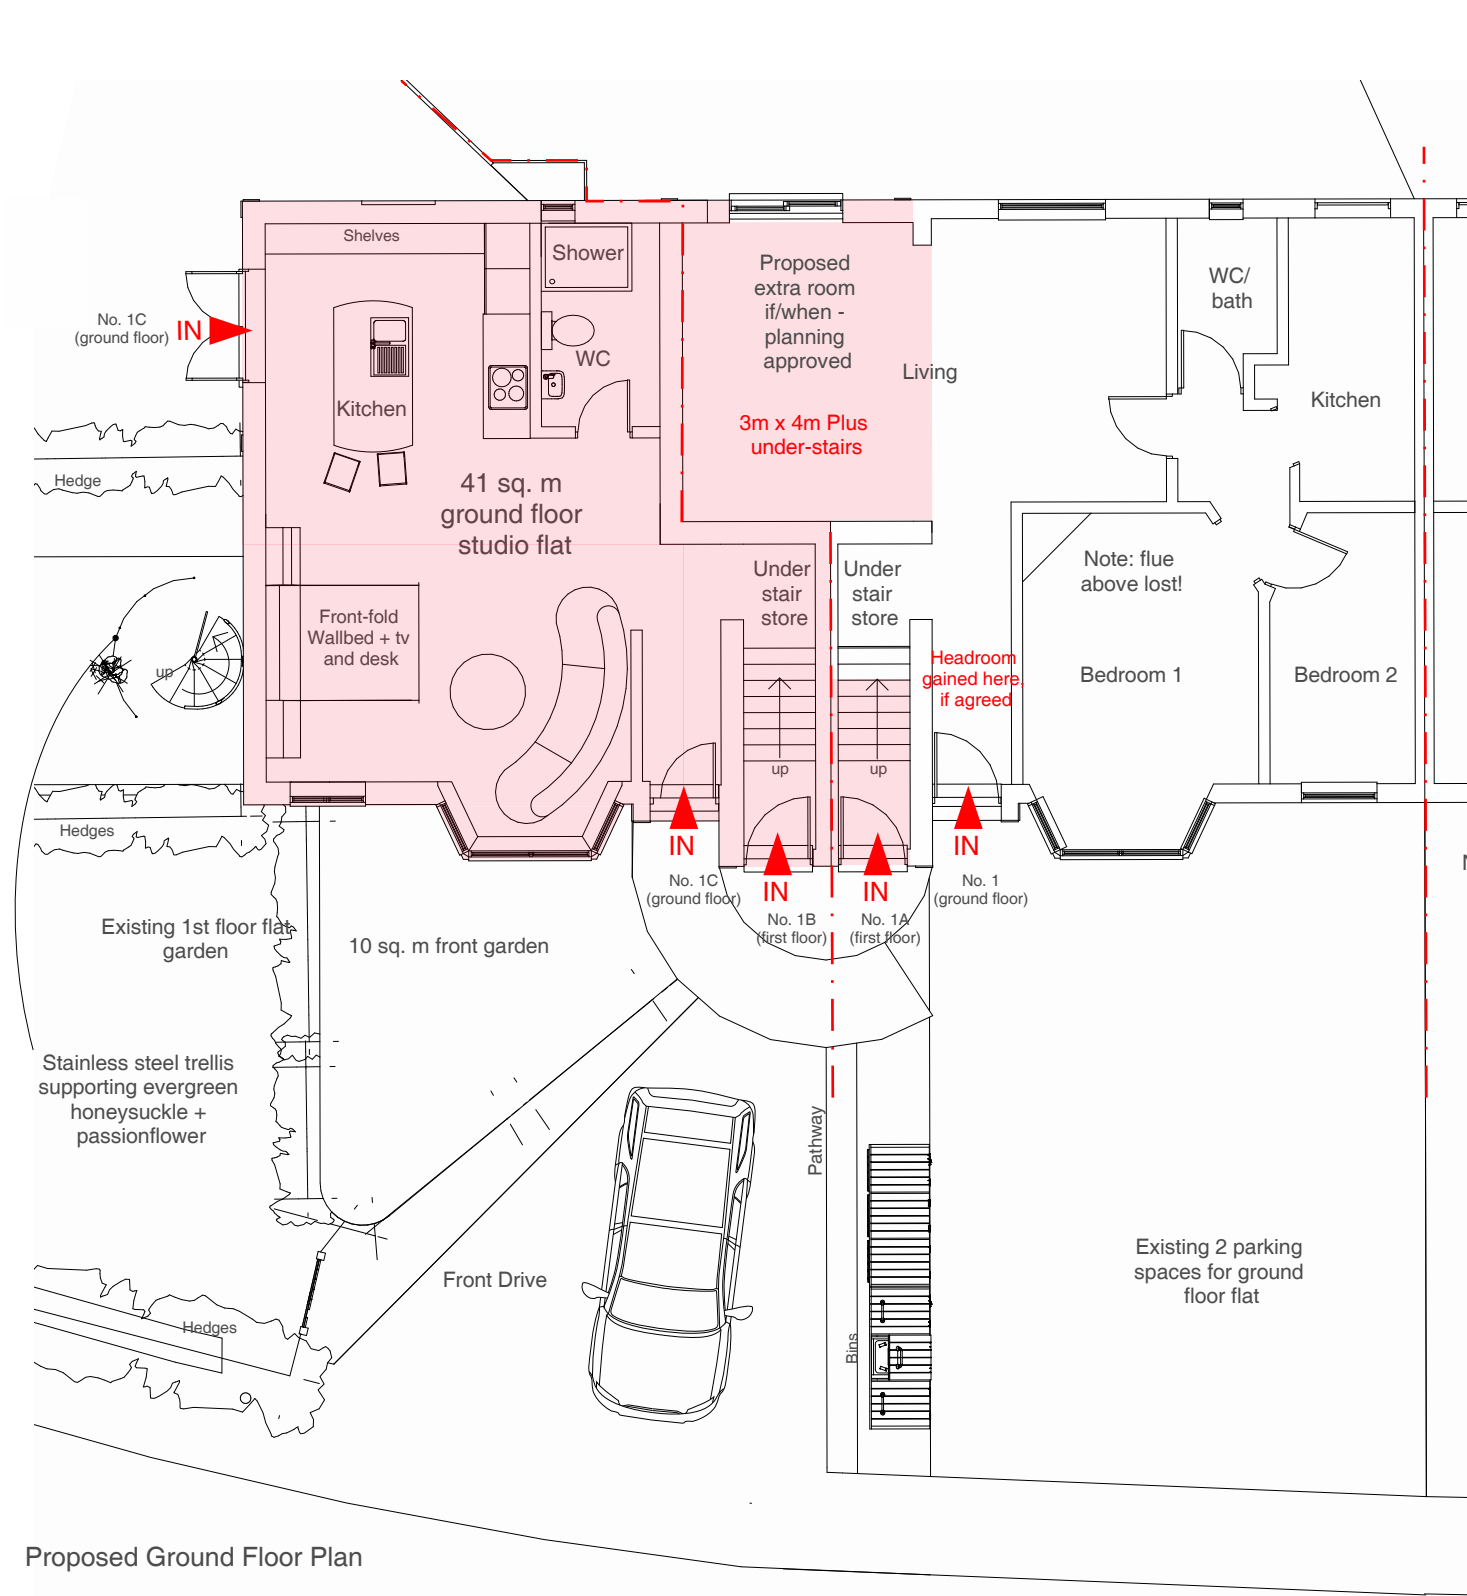


Proposed Ground Floor Plan

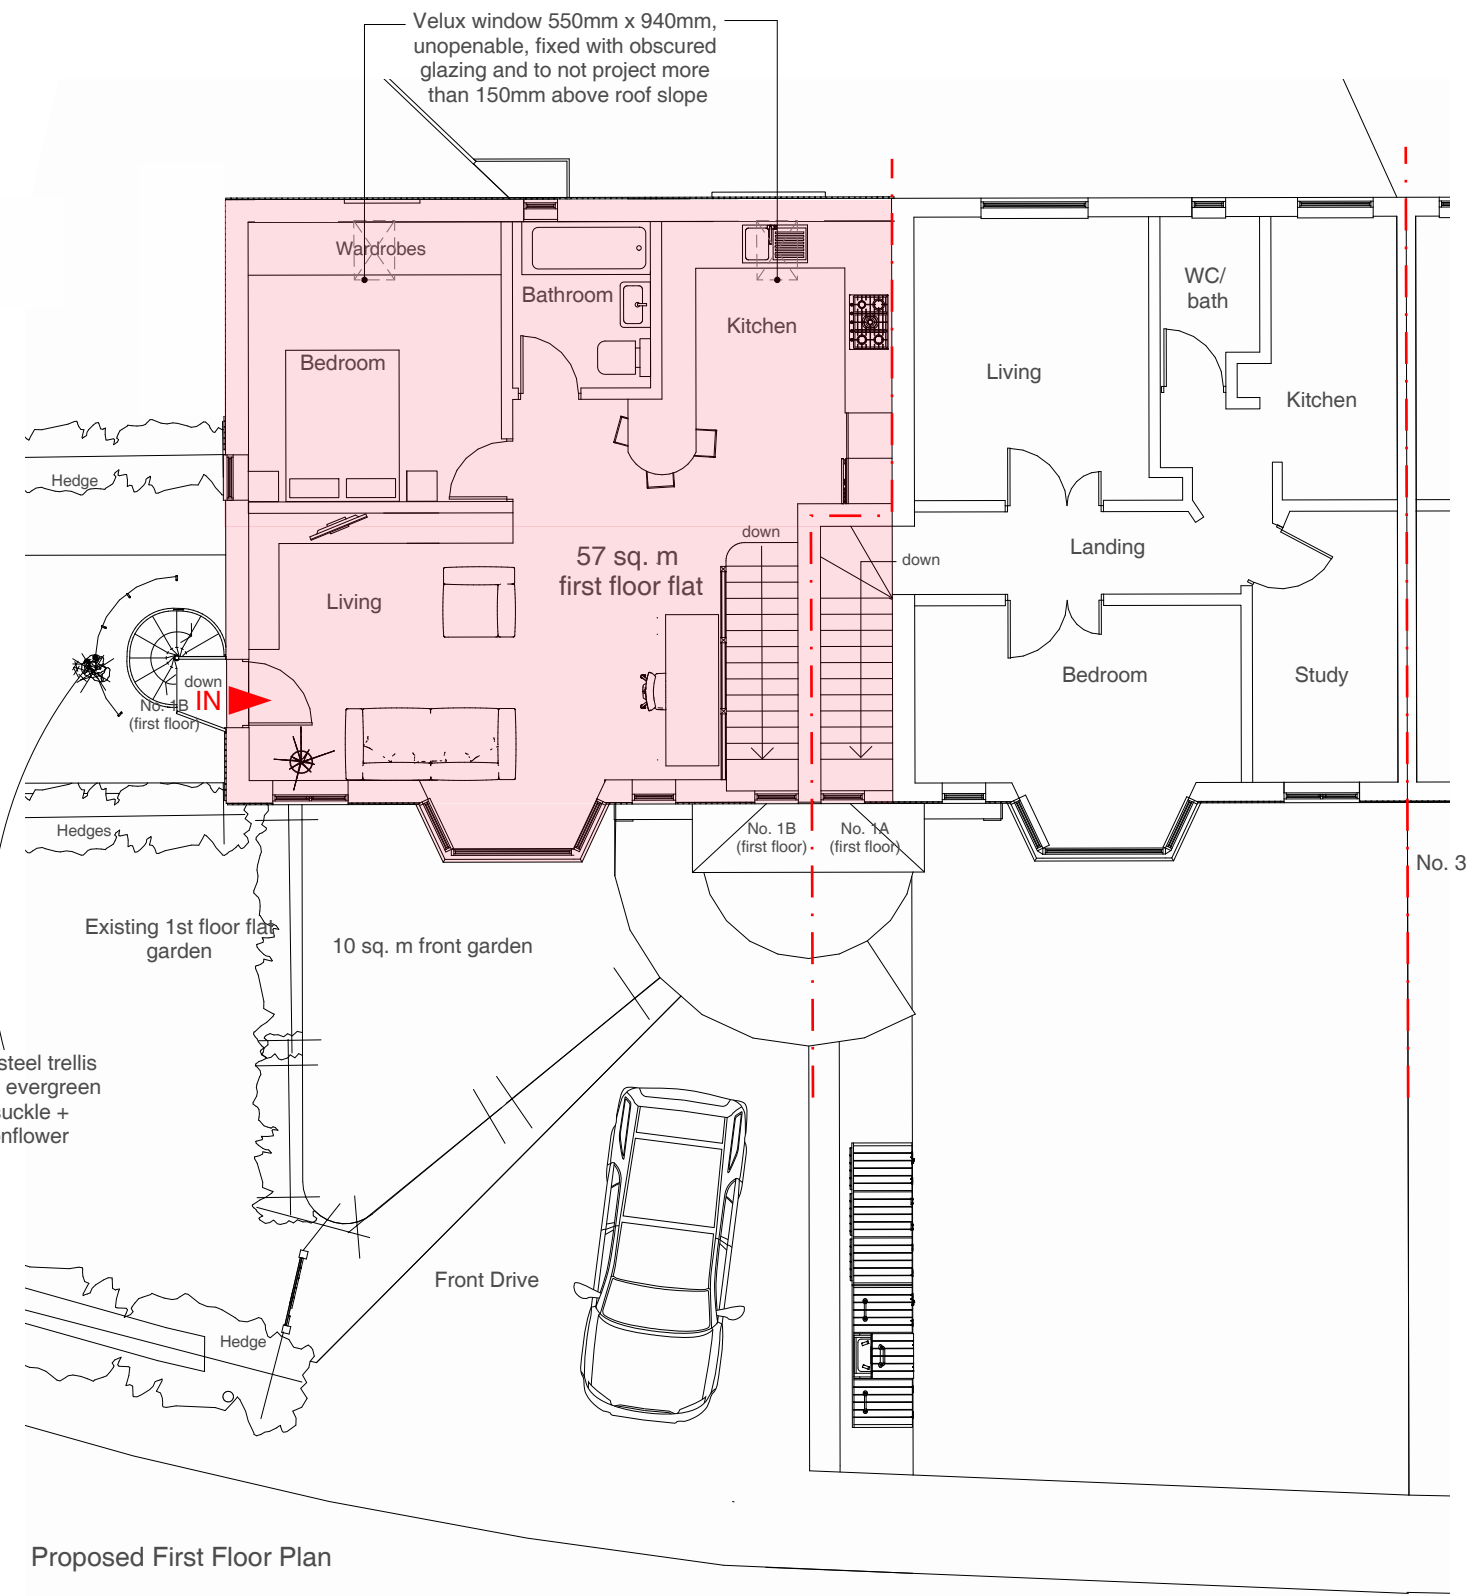

Proposed First Floor Plan

Address: 1A Barnard Gardens, Hayes, UB4 9ER
Client: Ms Lisa O'Neill, Mr Trevor Gledhill
Date: March 2018

 

Drawing Title: Floor Plans
Project no. / Stage / Drawing no. / Revision: 0183- PLA- 51_A
Revision notes: A - First Issue
Drawn by: IR

Planning Application for a new built house to the corner plot site adjacent to 1 Barnard Gardens


MICHAEL OAKES ARCHITECTS LTD.

Michael Oakes (Director) B.A. Hons Arch, Dipl. Arch, Registered Architect
Liam Whitfield B.A. Hons Arch, M.A. Arch

REGISTERED ARCHITECTS, DESIGNERS + ILLUSTRATORS


Telephone: 01895 235089 - E-mail: michaeloakesarchitect@googlemail.com

Copyright © Michael Oakes Architects Ltd. 2018

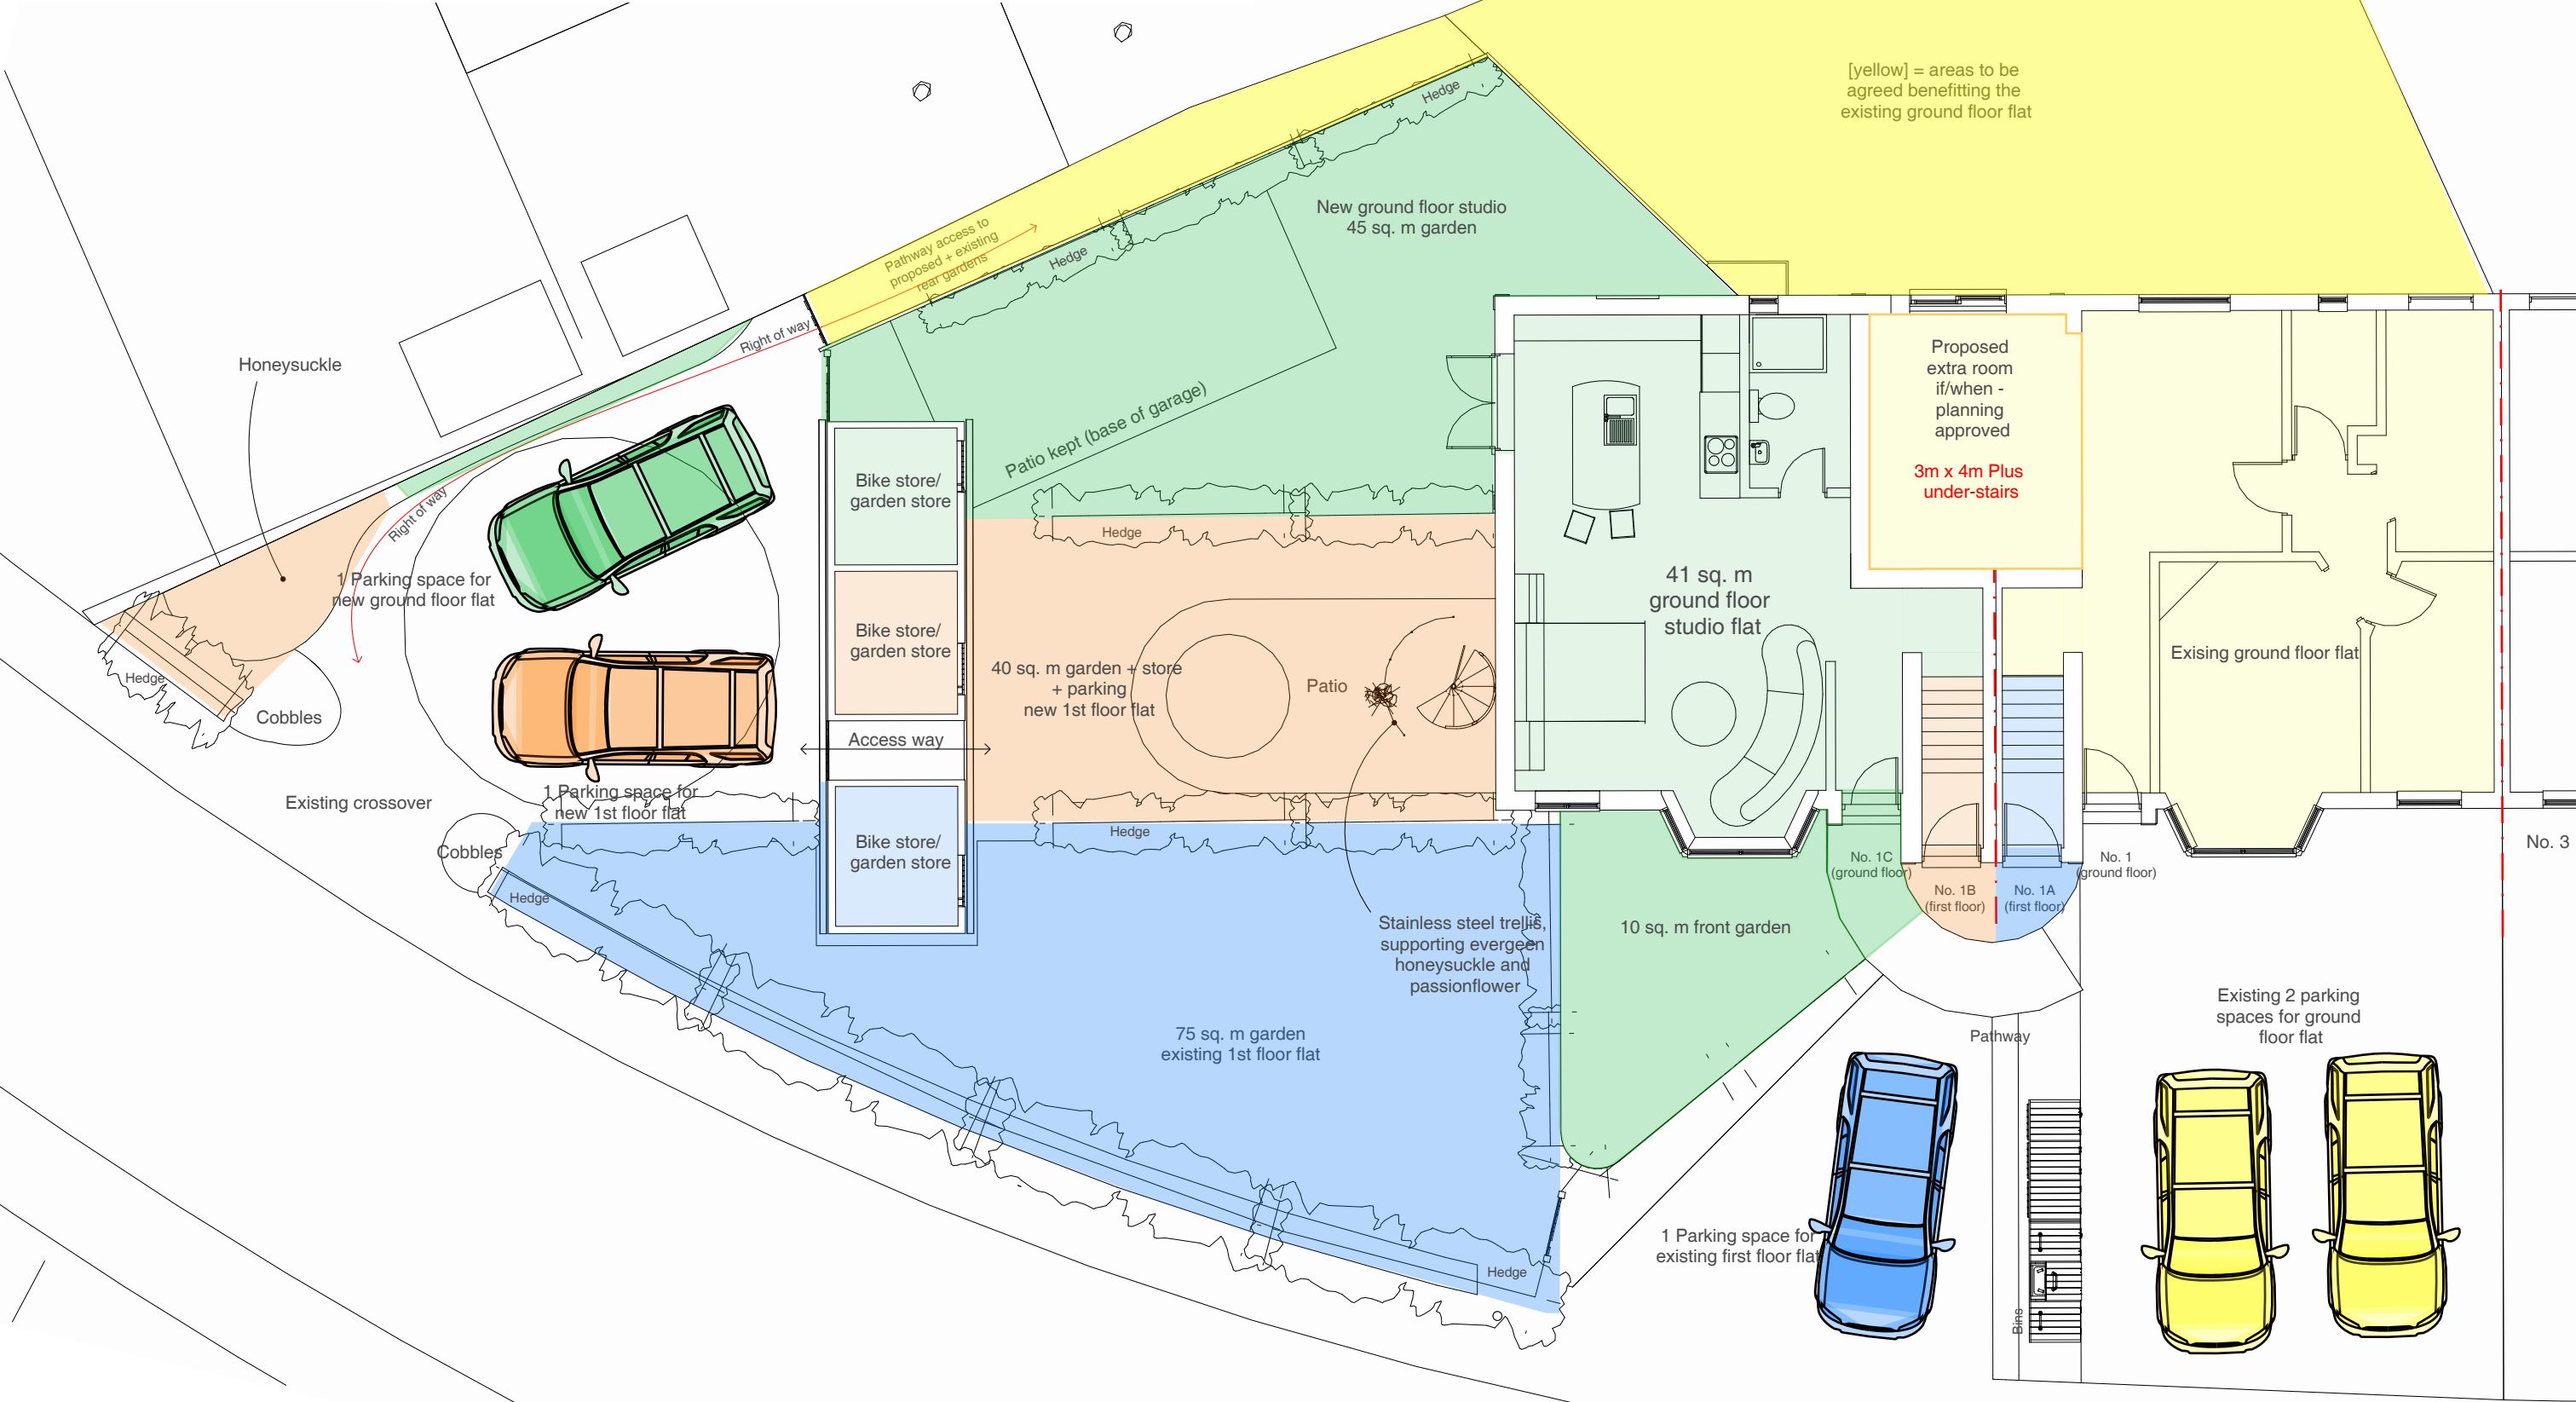

Proposed Ground Floor Plan

Address	Client	Date
1A Barnard Gardens, Hayes, UB4 9ER	Ms Lisa O'Neill Mr Trevor Gledhill	March 2018

 

Drawing Title	Project no. / Stage /	Drawing no. / Revision
Site Plan	0183- PLA-	52_A
Diagrams	Revision notes:	Drawn by: IR
	A - First Issue	

Planning Application for a new built house to the corner plot site adjacent to 1 Barnard Gardens


MICHAEL OAKES ARCHITECTS LTD.

Michael Oakes (Director) B.A. Hons Arch, Dipl. Arch, Registered Architect
Liam Whitfield B.A. Hons Arch, M.A. Arch

REGISTERED ARCHITECTS, DESIGNERS + ILLUSTRATORS


Telephone: 01895 235089 - E-mail: michaeloakesarchitect@googlemail.com

Copyright © Michael Oakes Architects Ltd. 2018

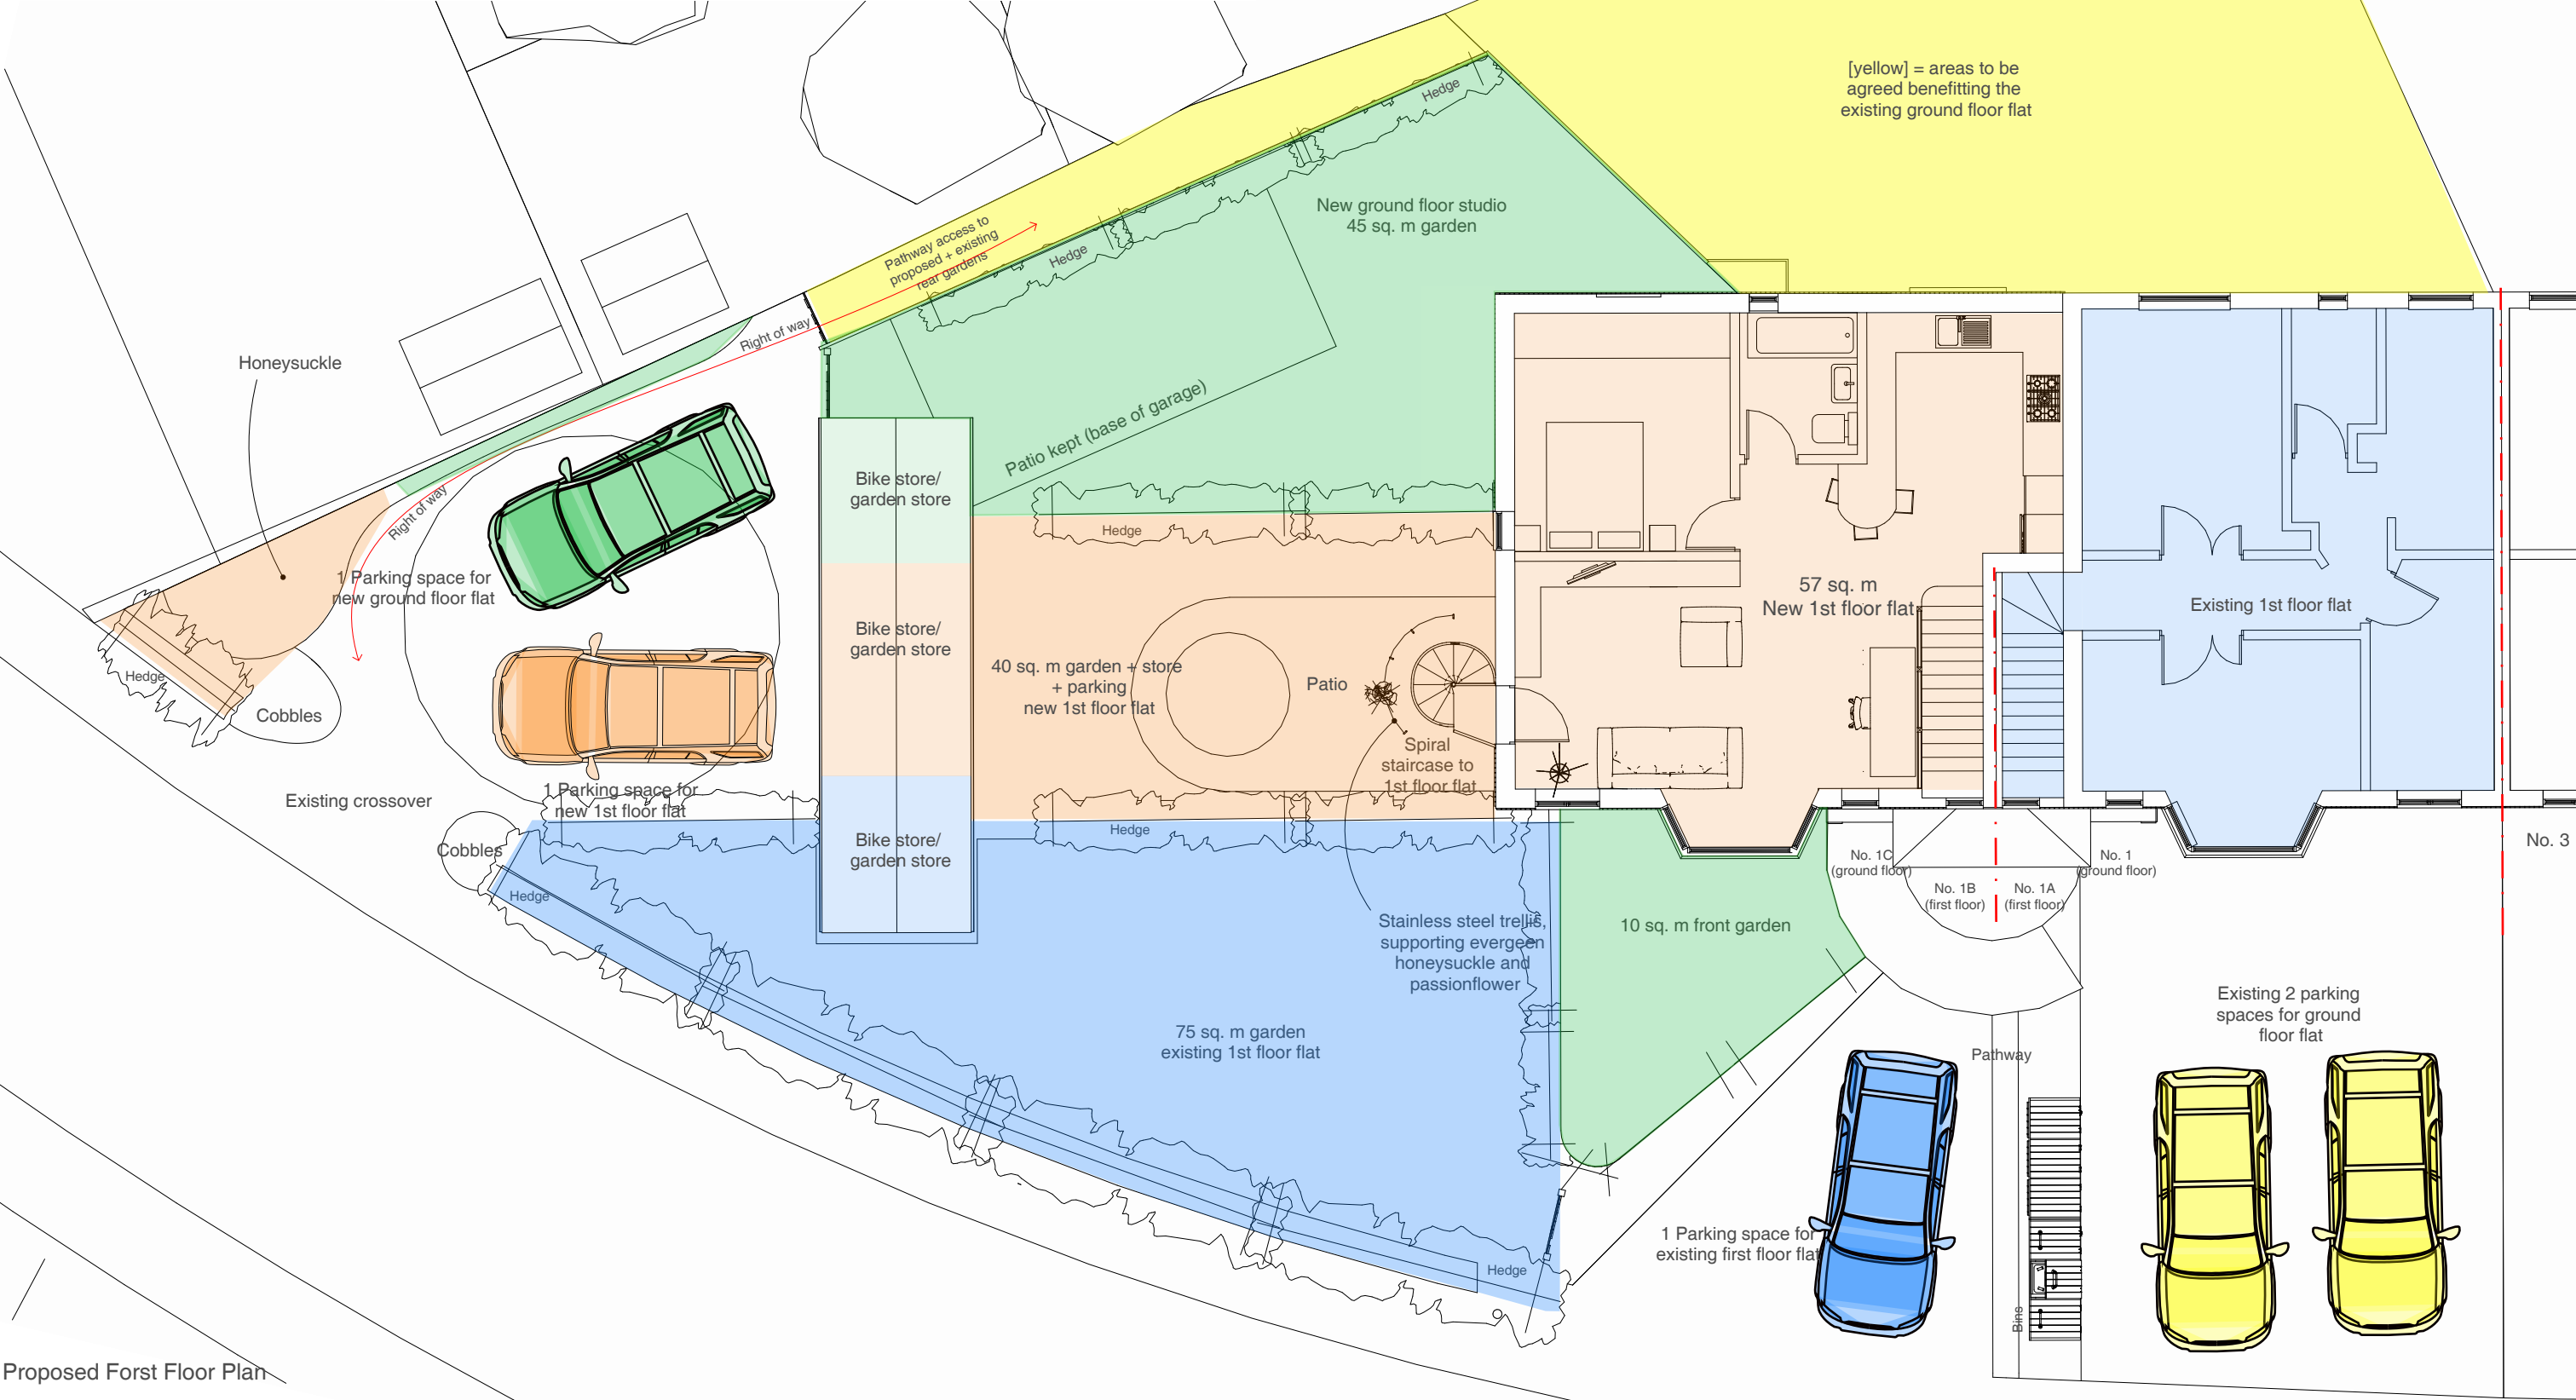

Proposed Forst Floor Plan

Address	Client	Date
1A Barnard Gardens, Hayes, UB4 9ER	Ms Lisa O'Neill Mr Trevor Gledhill	March 2018

 

Drawing Title	Project no. / Stage /	Drawing no. / Revision
Site Plan Diagrams	0183- PLA-	53_A
Revision notes:	Drawn by: IR	
A - First Issue		

Planning Application for a new built house to
the corner plot site adjacent to 1 Barnard
Gardens

Michael Oakes (Director) B.A. Hons Arch, Dipl. Arch, Registered Architect
Liam Whitfield B.A. Hons Arch, M.A. Arch

Copyright © Michael Oakes Architects Ltd. 2018




Copyright © Michael Oakes Architects Ltd. 2018
Print all drawings in full colour at A3 size - Do not scale drawings

MICHAEL OAKES ARCHITECTS LTD.

Michael Oakes (Director) B.A. Hons Arch, Dipl. Arch, Registered Architect
Liam Whitfield B.A. Hons Arch, M.A. Arch

REGISTERED ARCHITECTS, DESIGNERS + ILLUSTRATORS
Telephone: 01895 235089 - E-mail: michaeloakesarchitect@googlemail.com

Copyright © Michael Oakes Architects Ltd. 2018

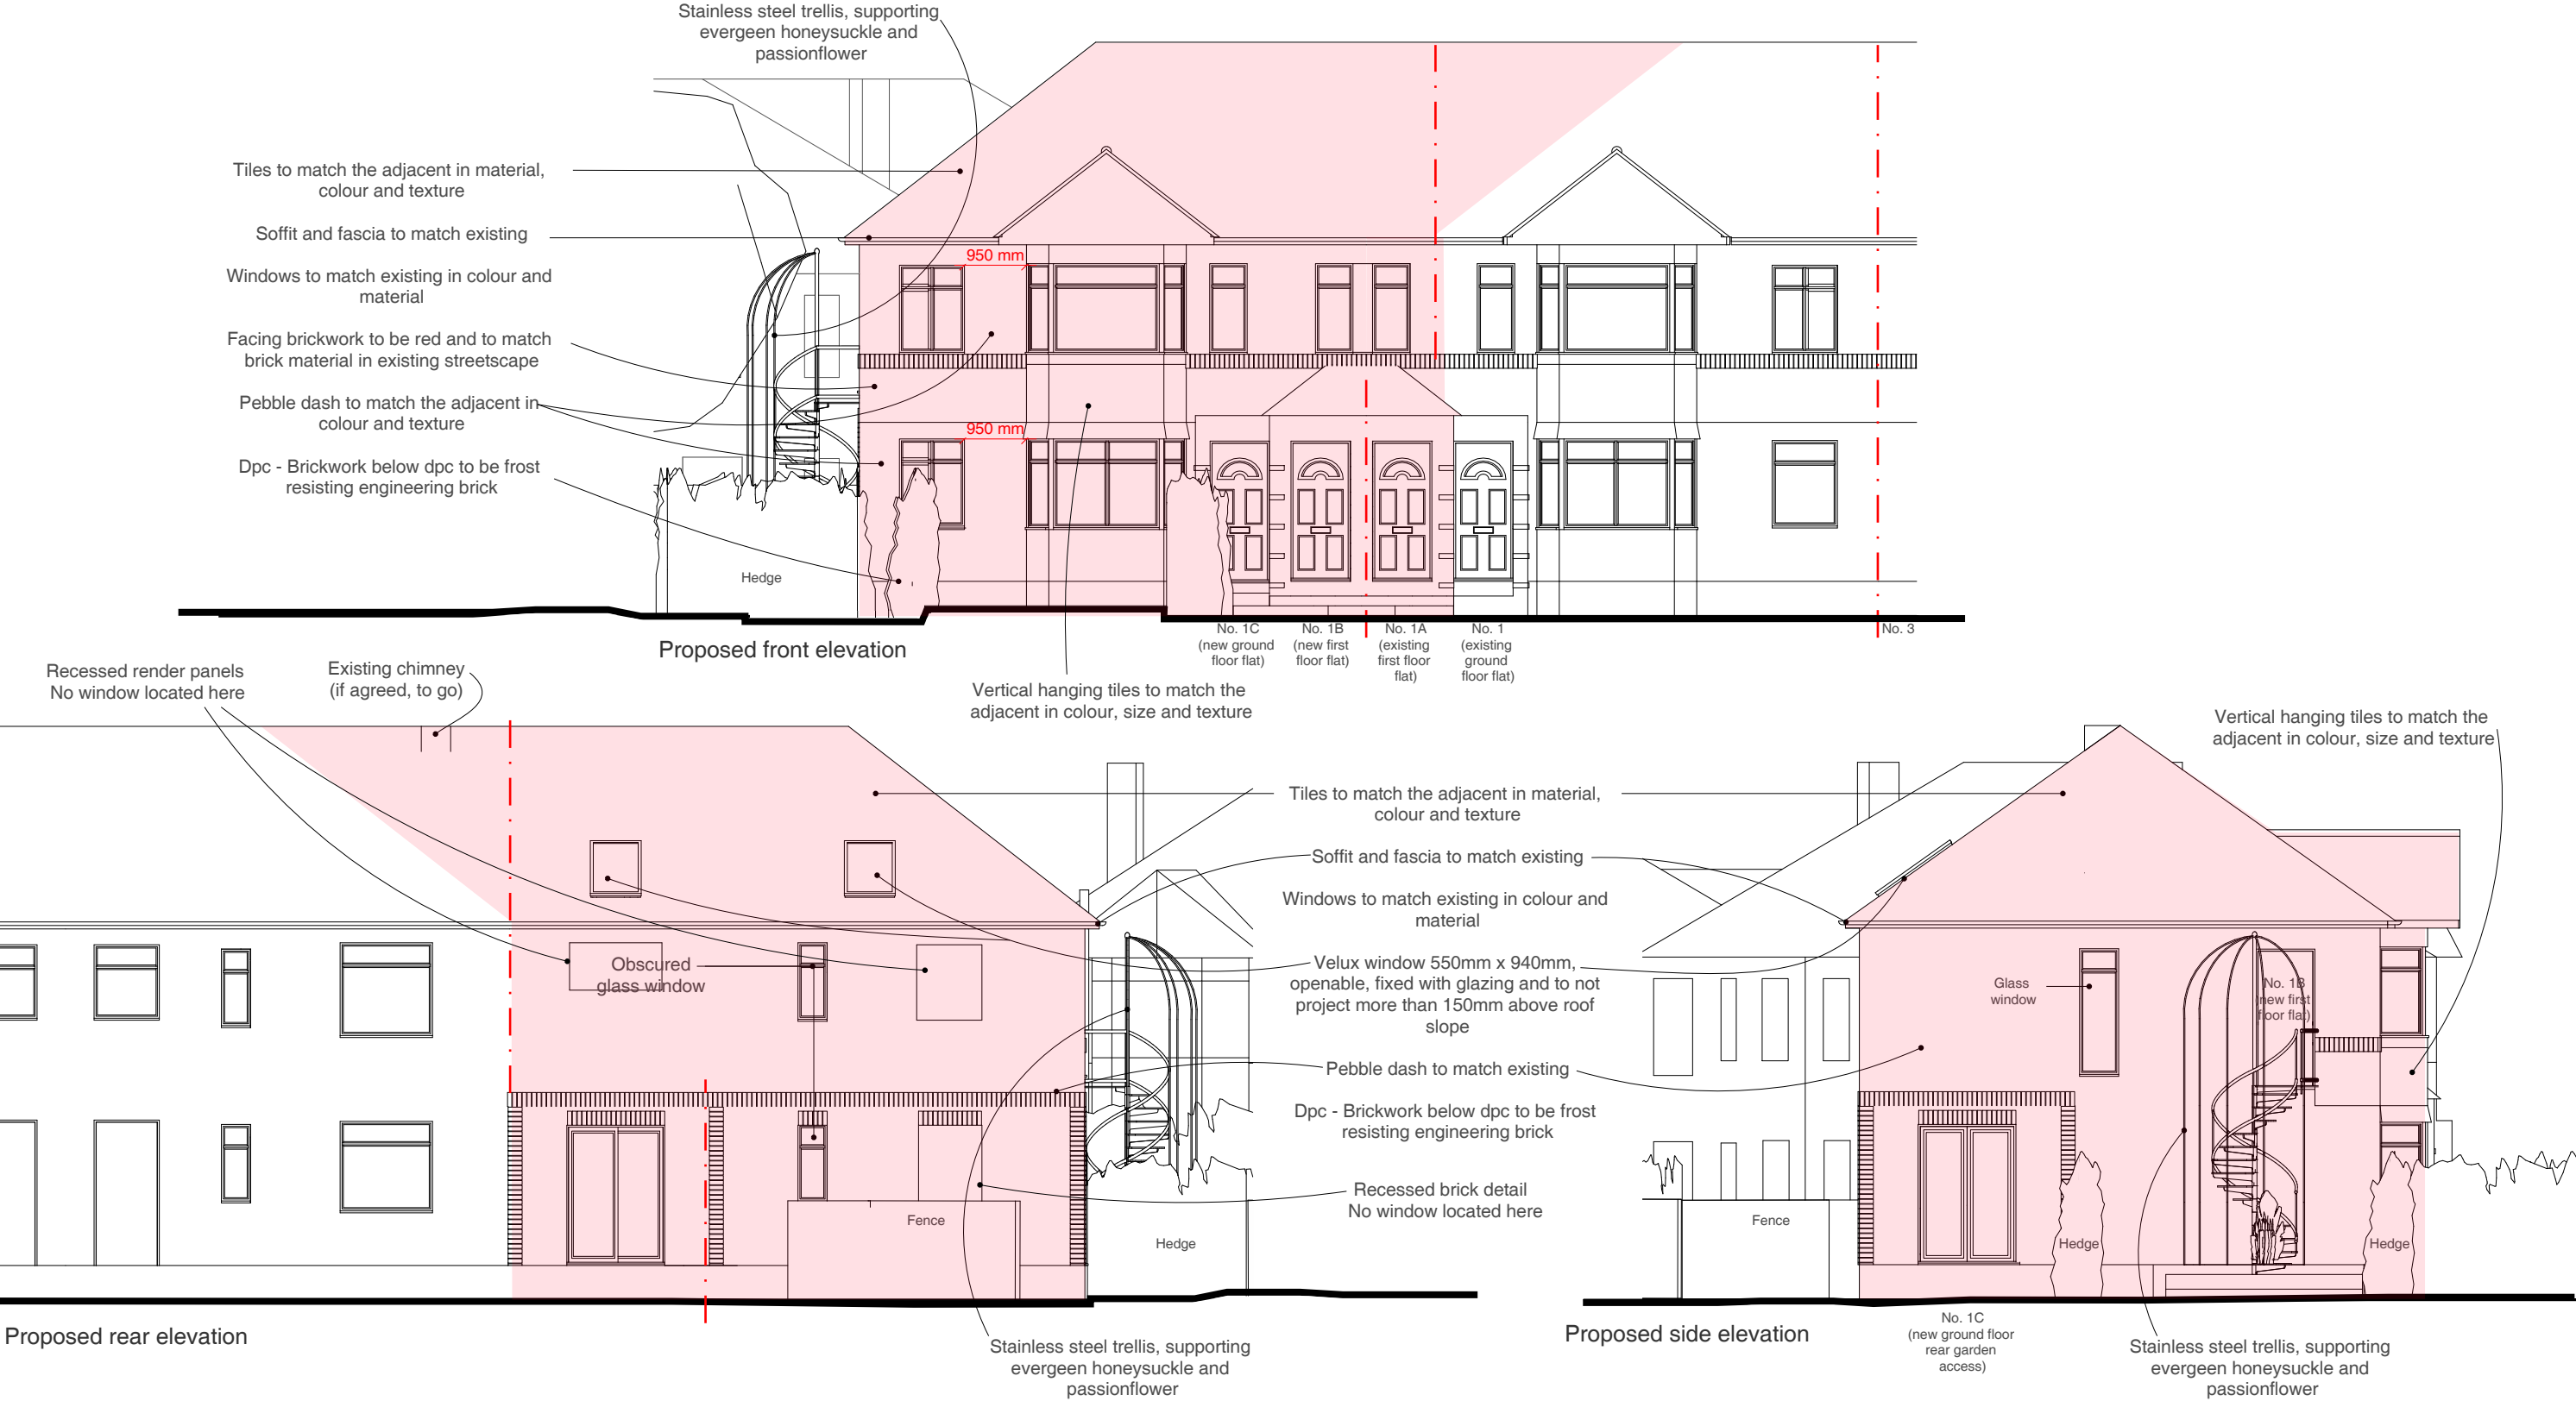

Address	Client	Date
1A Barnard Gardens, Hayes, UB4 9ER	Ms Lisa O'Neill Mr Trevor Gledhill	March 2018



Drawing Title

As Proposed
Elevations

Project no. / Stage /	Drawing no. / Revision
0183- PLA-	55_A
Revision notes:	Drawn by: IR
A - First Issue	

MICHAEL OAKES ARCHITECTS LTD.

Michael Oakes (Director) B.A. Hons Arch, Dipl. Arch, Registered Architect
Liam Whitfield B.A. Hons Arch, M.A. Arch

REGISTERED ARCHITECTS, DESIGNERS + ILLUSTRATORS
Telephone: 01895 235089 - E-mail: michaeloakesarchitect@googlemail.com

Copyright © Michael Oakes Architects Ltd. 2018



Address	Client	Date
1A Barnard Gardens, Hayes, UB4 9ER	Ms Lisa O'Neill Mr Trevor Gledhill	March 2018

1:100 @ A3

0 1 2 3 4 5 10m

Drawing Title

As Proposed
Elevations

Project no. / Stage /	Drawing no. / Revision
0183- PLA-	56_A
Revision notes:	Drawn by: IR
A - First Issue	

MICHAEL OAKES ARCHITECTS LTD.

Michael Oakes (Director) B.A. Hons Arch, Dipl. Arch, Registered Architect
Liam Whitfield B.A. Hons Arch, M.A. Arch

REGISTERED ARCHITECTS, DESIGNERS + ILLUSTRATORS
Telephone: 01895 235089 - E-mail: michaeloakesarchitect@googlemail.com

Copyright © Michael Oakes Architects Ltd. 2018



Section A



Section B

Address	Client	Date
1A Barnard Gardens, Hayes, UB4 9ER	Ms Lisa O'Neill Mr Trevor Gledhill	March 2018

10 Parkfield Avenue, Hillingdon, Middlesex, UB10 0DF, Great Britain



Drawing Title
As Proposed Sections
Planning Application for a new built house to the corner plot site adjacent to 1 Barnard Gardens

Project no. / Stage /	Drawing no. / Revision
0183- PLA-	57_A
Revision notes:	Drawn by: IR
A - First Issue	

Copyright © Michael Oakes Architects Ltd. 2018
Print all drawings in full colour at A3 size - Do not scale drawings

MICHAEL OAKES ARCHITECTS LTD.

Michael Oakes (Director) B.A. Hons Arch, Dipl. Arch, Registered Architect
Liam Whitfield B.A. Hons Arch, M.A. Arch

REGISTERED ARCHITECTS, DESIGNERS + ILLUSTRATORS
Telephone: 01895 235089 - E-mail: michaeloakesarchitect@googlemail.com

Copyright © Michael Oakes Architects Ltd. 2018



Proposed birds eye 3D view from Barnard Gardens of main access onto the site




Proposed birds eye 3D view from Barnard Gardens of the access to 1 Barnard Gardens



Proposed perspective view from Barnard Gardens of corner access onto the site



Proposed perspective view from Barnard Gardens of the access to 1 Barnard Gardens

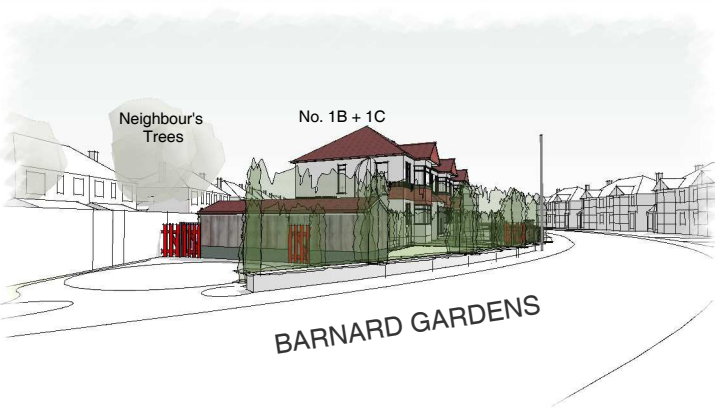

Proposed perspective view from Barnard Gardens of corner access onto the site from opposite house



Proposed perspective view from Barnard Gardens of the whole proposal from first floor window of the opposite house

Address	Client	Date
1A Barnard Gardens, Hayes, UB4 9ER	Ms Lisa O'Neill Mr Trevor Gledhill	March 2018

Drawing Title	Project no. / Stage /	Drawing no. / Revision
As Proposed 3D Views	0183- PLA-	58_A
Revision notes:		Drawn by: IR
A - First Issue		

Planning Application for a new built house to the corner plot site adjacent to 1 Barnard Gardens


MICHAEL OAKES ARCHITECTS LTD.

Michael Oakes (Director) B.A. Hons Arch, Dipl. Arch, Registered Architect
Liam Whitfield B.A. Hons Arch, M.A. Arch

REGISTERED ARCHITECTS, DESIGNERS + ILLUSTRATORS

Telephone: 01895 235089 - E-mail: michaeloakesarchitect@googlemail.com

Copyright © Michael Oakes Architects Ltd. 2018

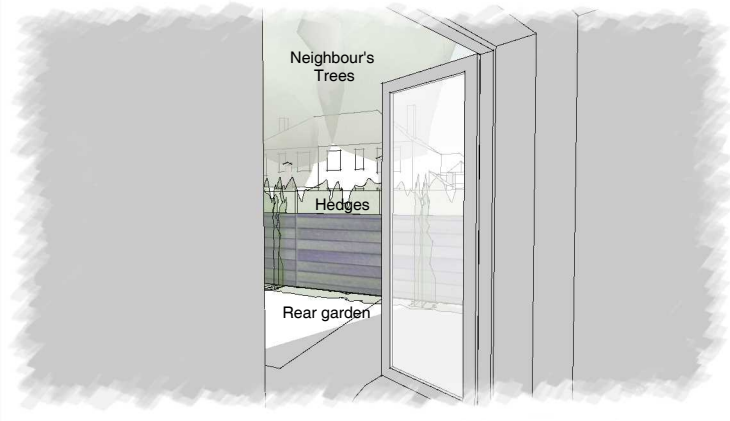


Proposed perspective views of the rear garden from ground floor kitchen doors



Proposed perspective views of the rear garden from outside of ground floor kitchen doors



Proposed 3D view from new ground floor studio garden towards bike/bin stores and access to allocated parking via red gate

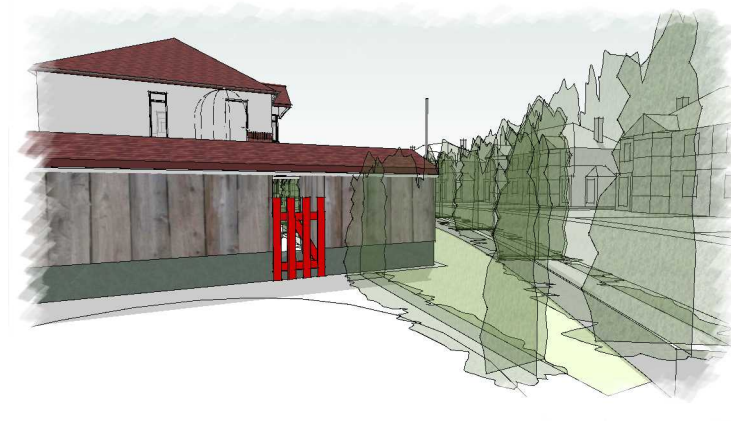

Proposed 3D view from corner parking area towards bike/bin stores and access to new first floor flat + garden via red gate



Proposed perspective view from Stratford Road
Maisonette no. 23A



Proposed perspective view from Stratford Road
Maisonette no. 25A



Proposed perspective view from Stratford Road
Maisonette no. 27A



Proposed perspective view from Stratford Road
Maisonette no. 29A

Address	Client	Date
1A Barnard Gardens, Hayes, UB4 9ER	Ms Lisa O'Neill Mr Trevor Gledhill	March 2018

Drawing Title	Project no. / Stage /	Drawing no. / Revision
As Proposed 3D Views	0183- PLA-	59_A
Revision notes:		Drawn by: IR
A - First Issue		

Planning Application for a new built house to the corner plot site adjacent to 1 Barnard Gardens