


MICHAEL OAKES ARCHITECTS LTD.

Michael Oakes (Director) B.A. Hons Arch, Dipl. Arch, Registered Architect
Liam Whitfield B.A. Hons Arch, M.A. Arch

REGISTERED ARCHITECTS, DESIGNERS + ILLUSTRATORS

Telephone: 01895 235089 - E-mail: michaeloakesarchitect@googlemail.com

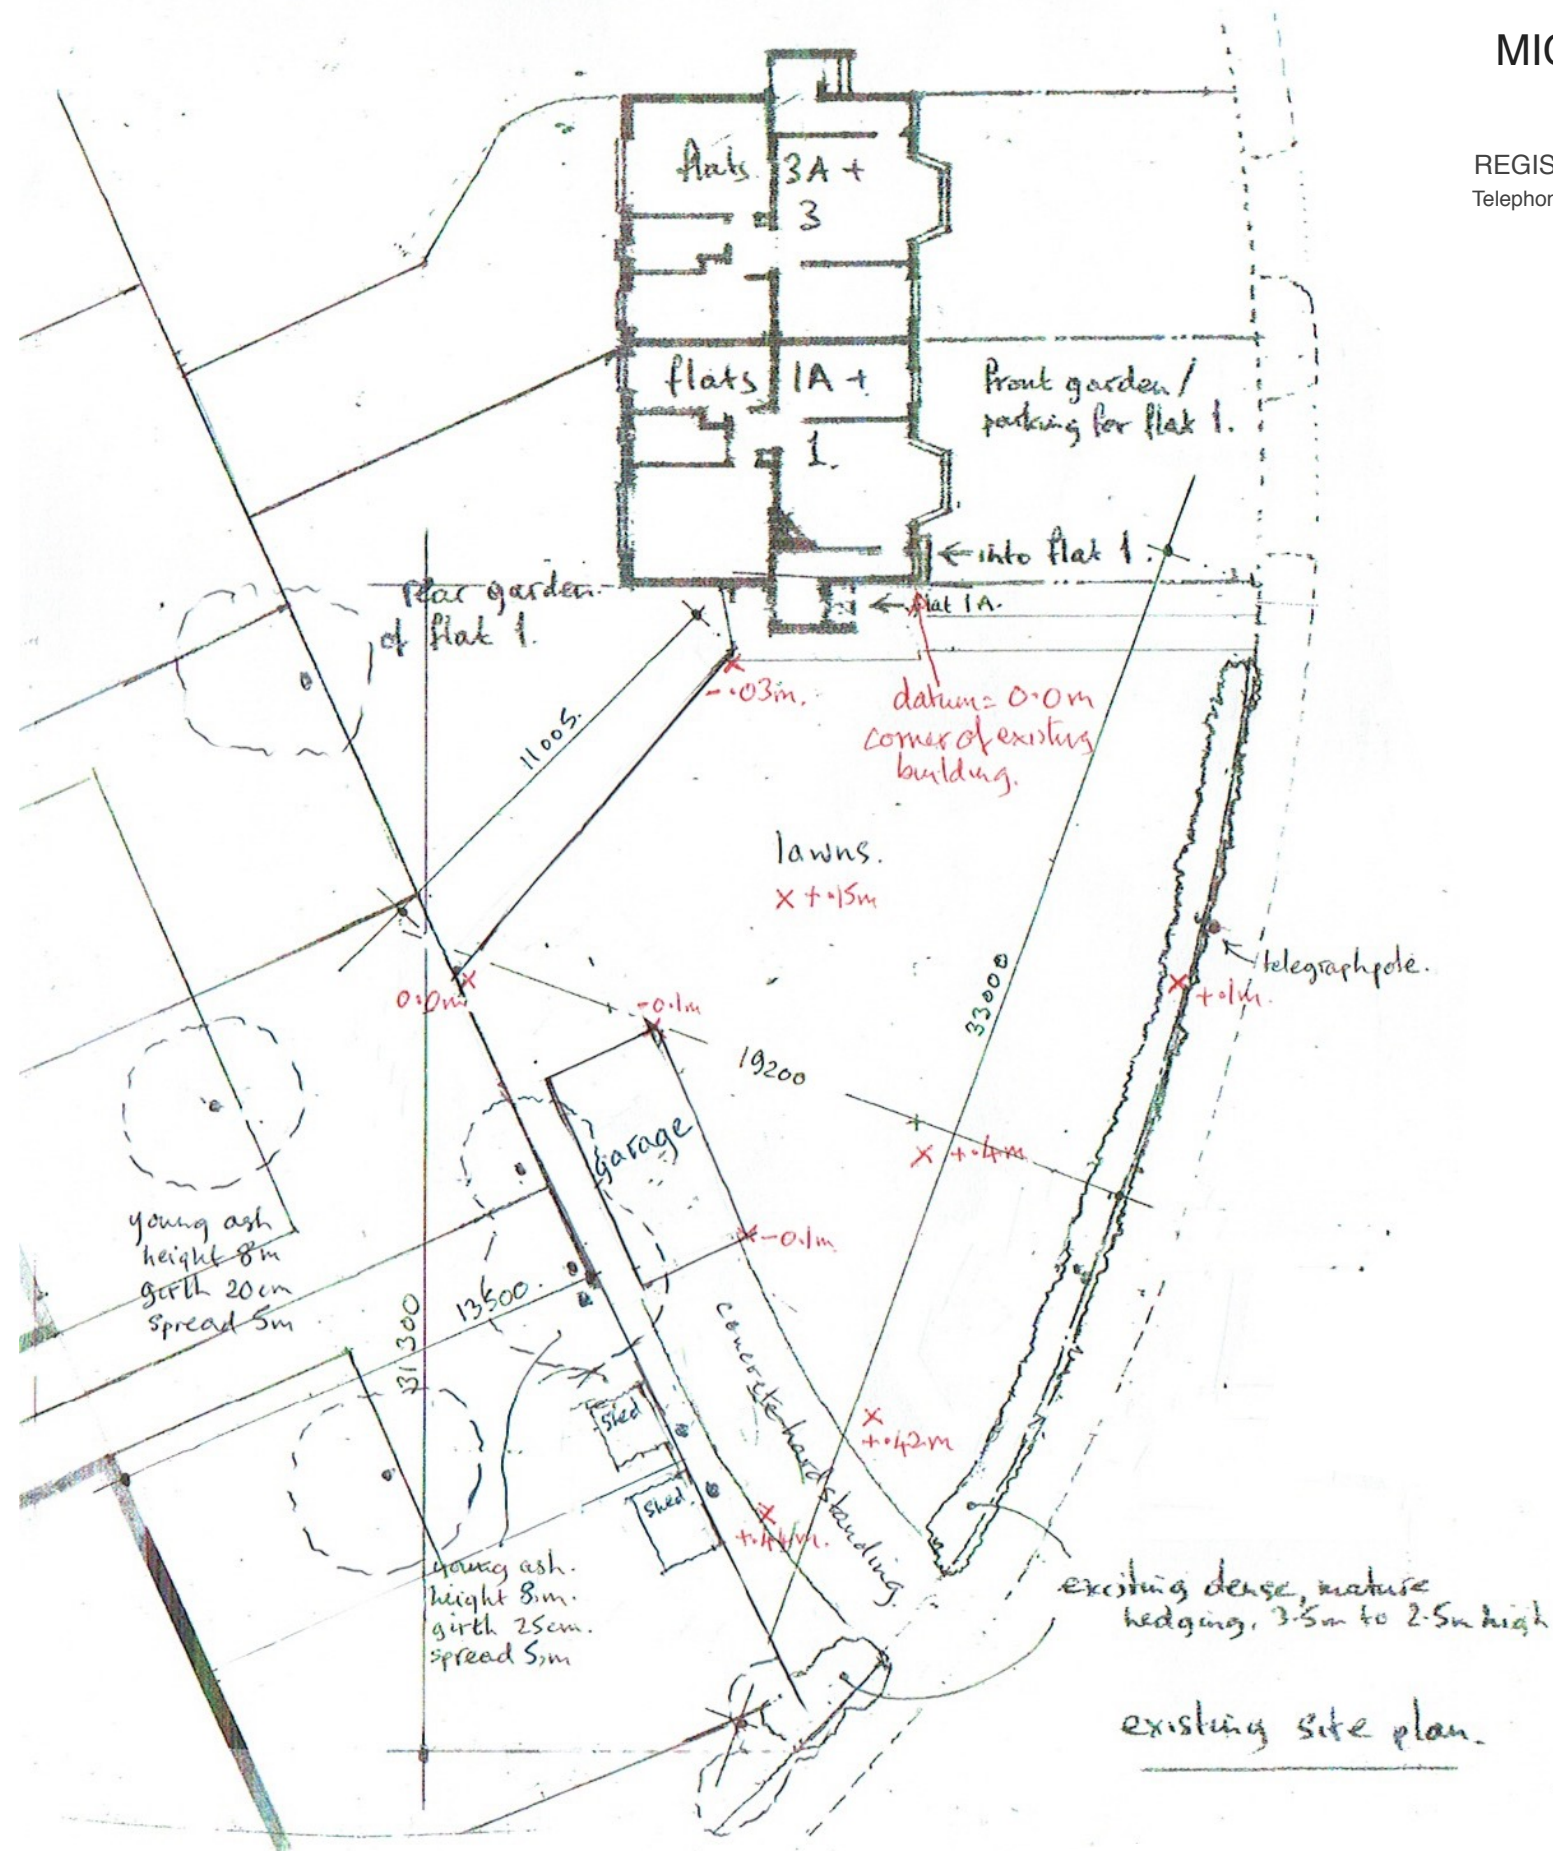

Address

1A Barnard Gardens,
Hayes, UB4 9ER

Client

Ms Lisa O'Neil
Mr Trevor Gledhill

Date

March 2018



1:200 @ A3 (1:100 @ A2)

0 5 10 20m

Drawing Title

As Existing
Ground Floor Plan

Project no. / Stage /

0183- PLA-

Drawing no. / Revision

42_A

Revision notes:

Drawn by: LW

A - First Issue