


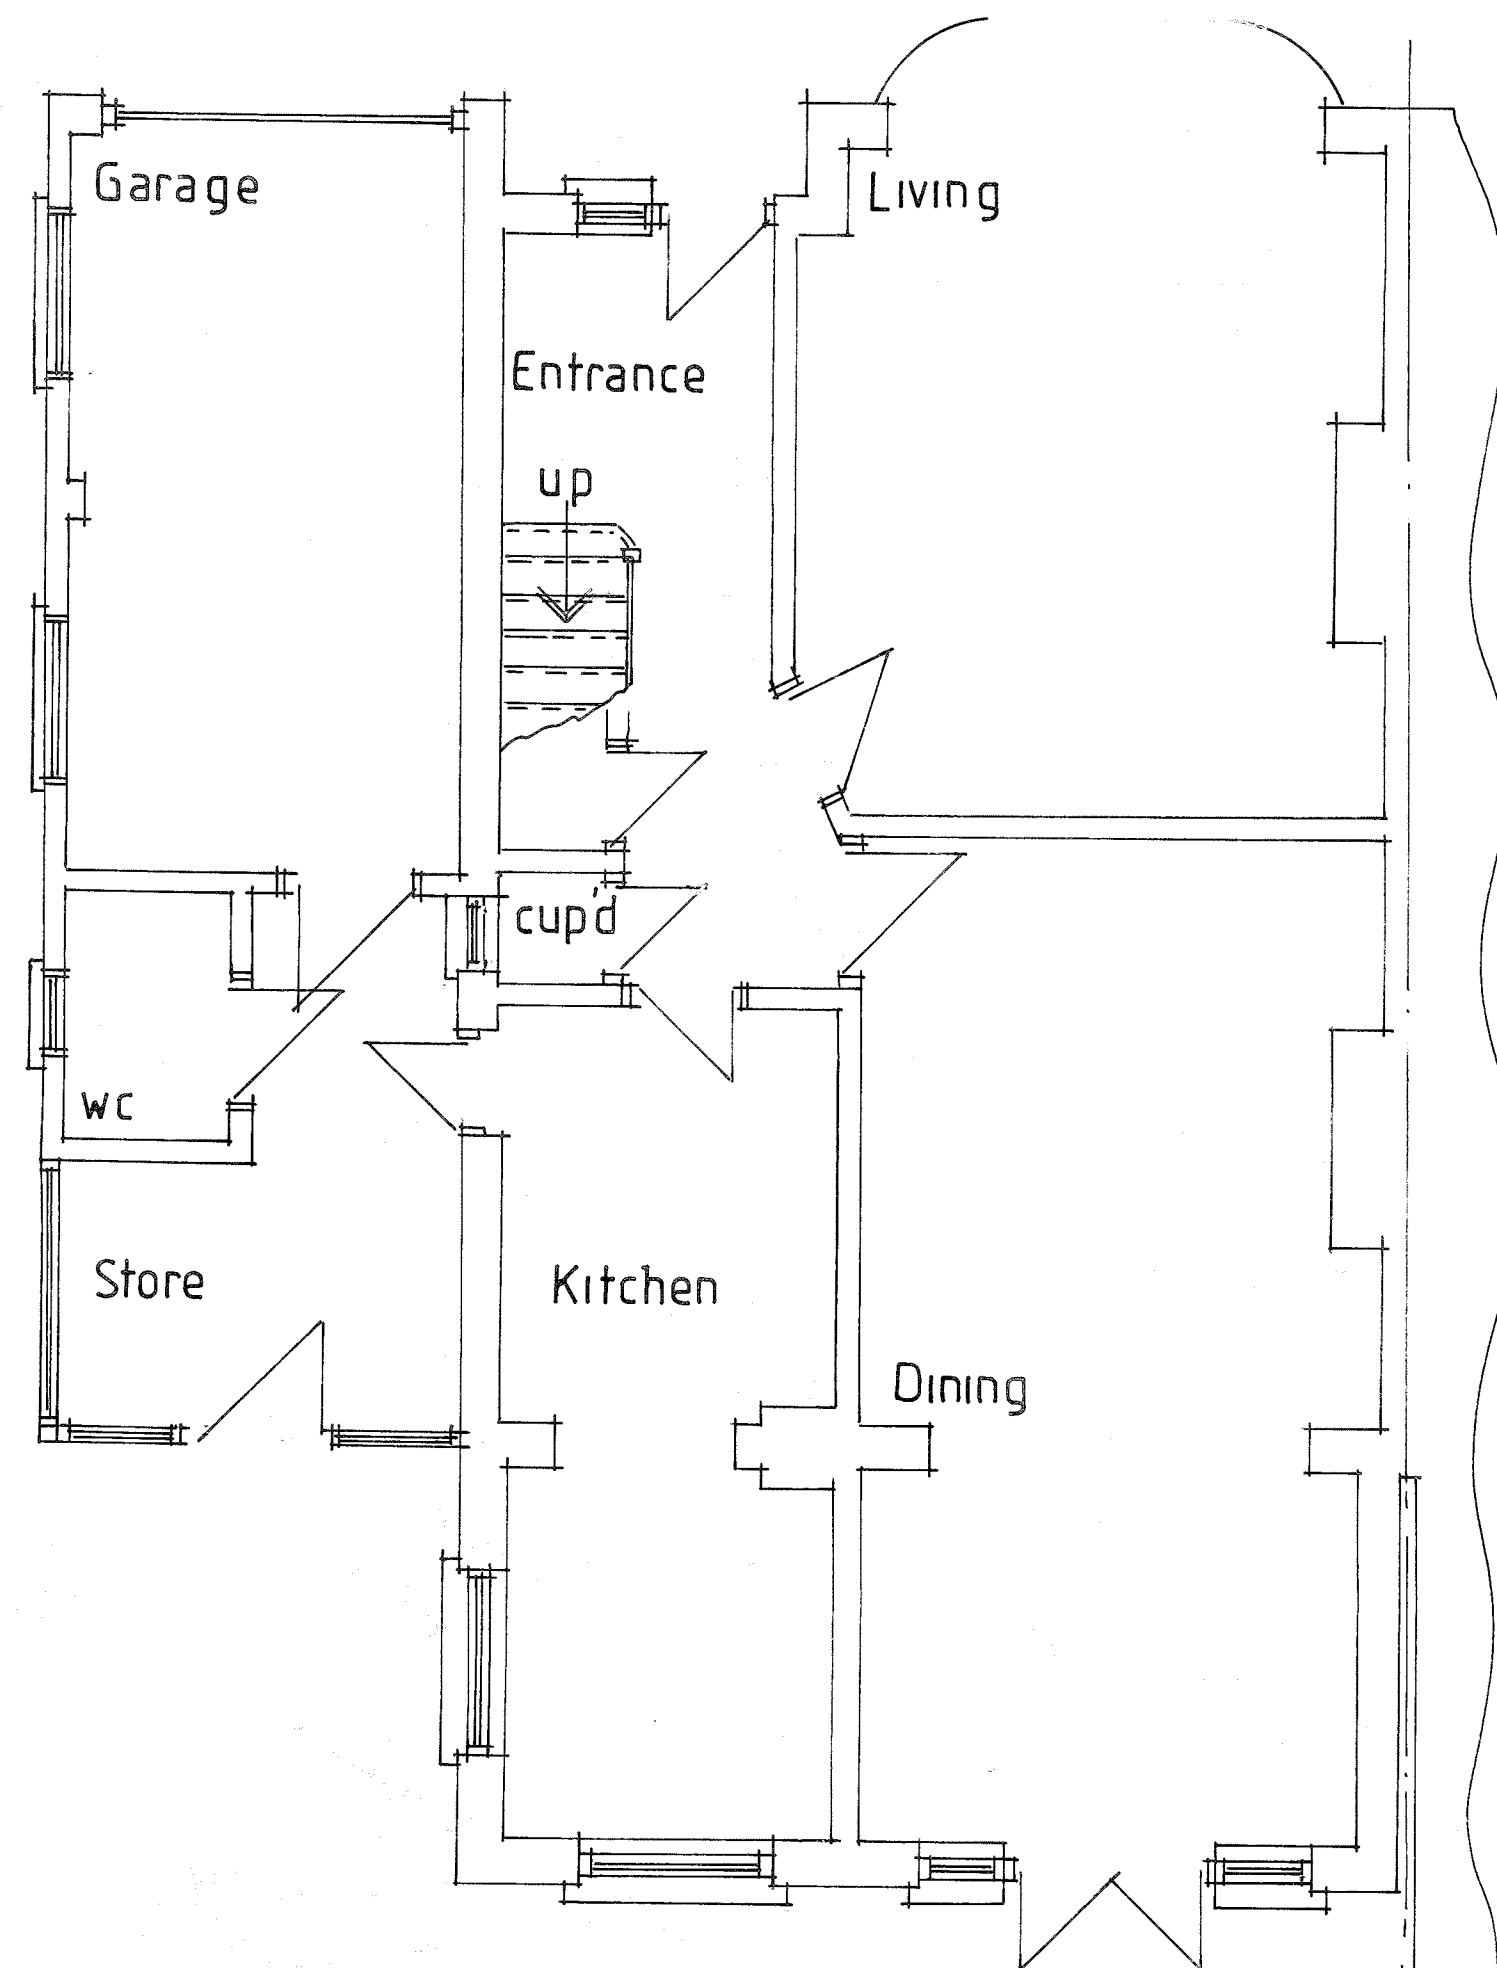


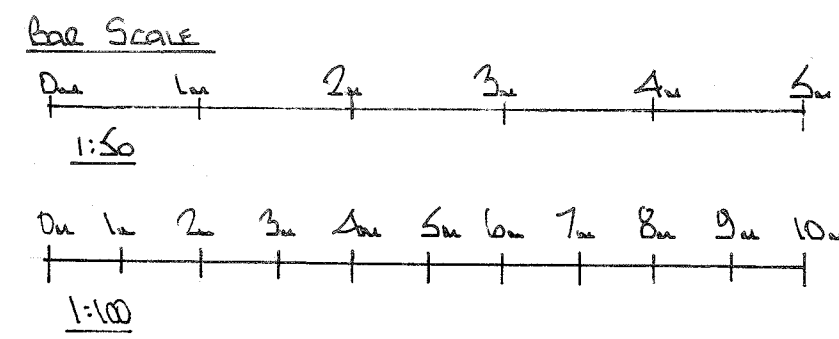


GROUND FLOOR PLAN

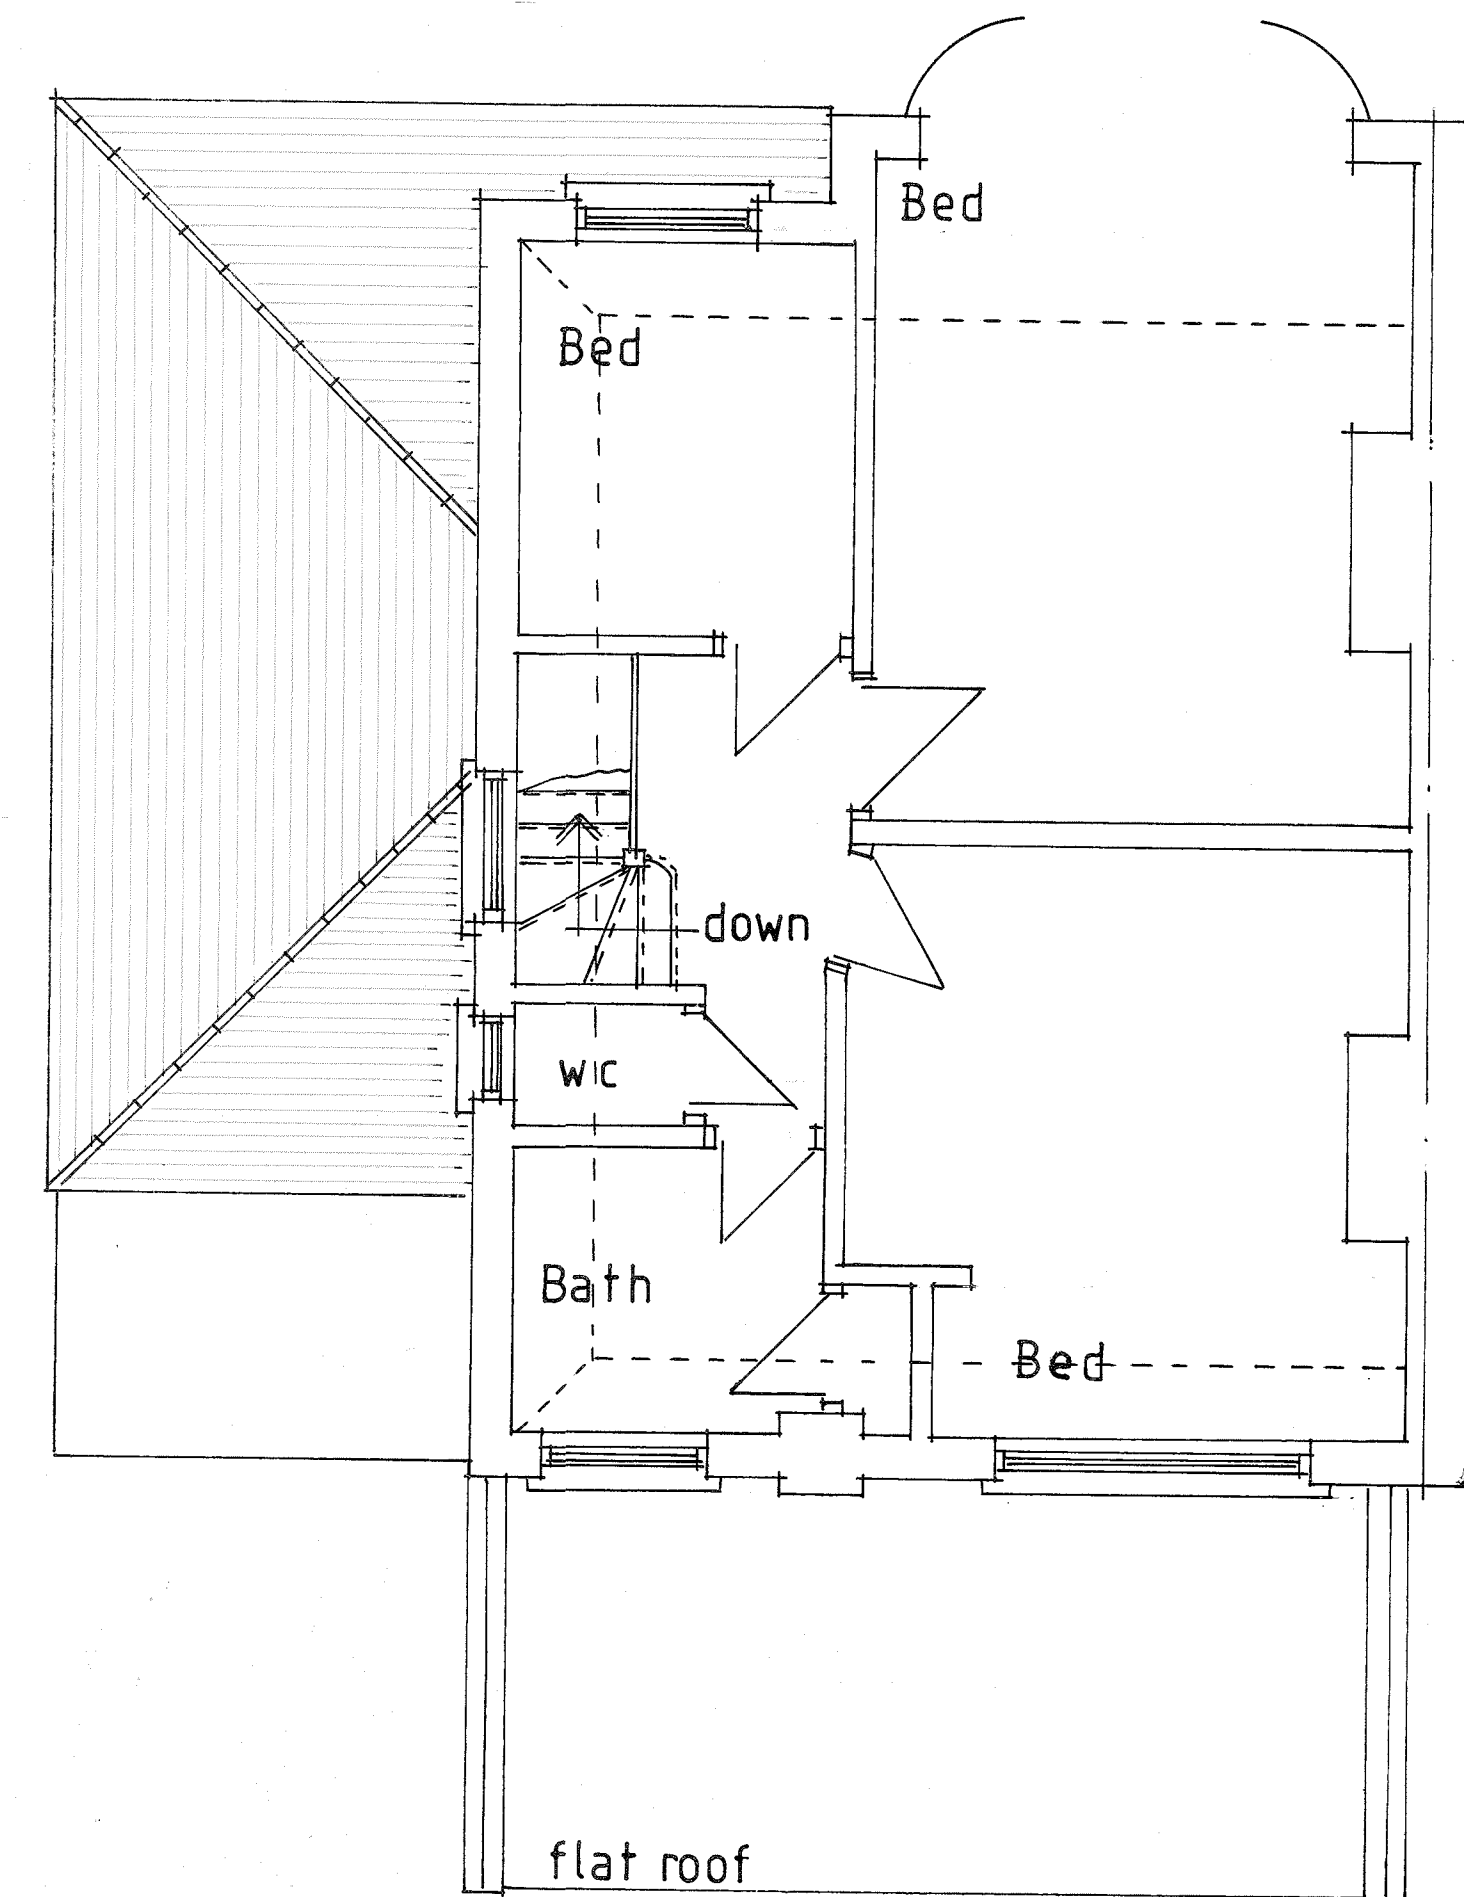


FIRST FLOOR PLAN

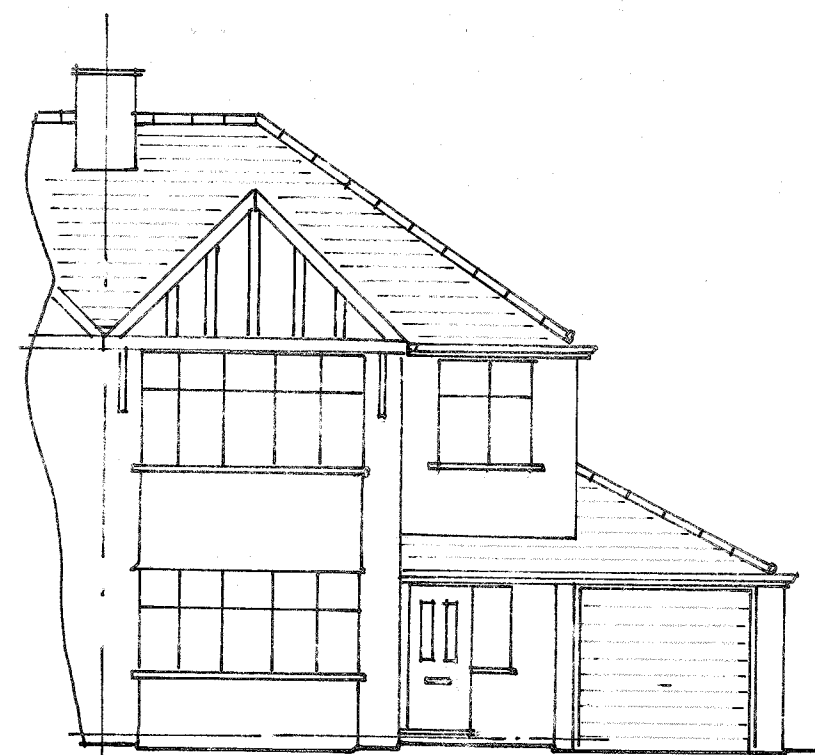

FRONT ELEVATION

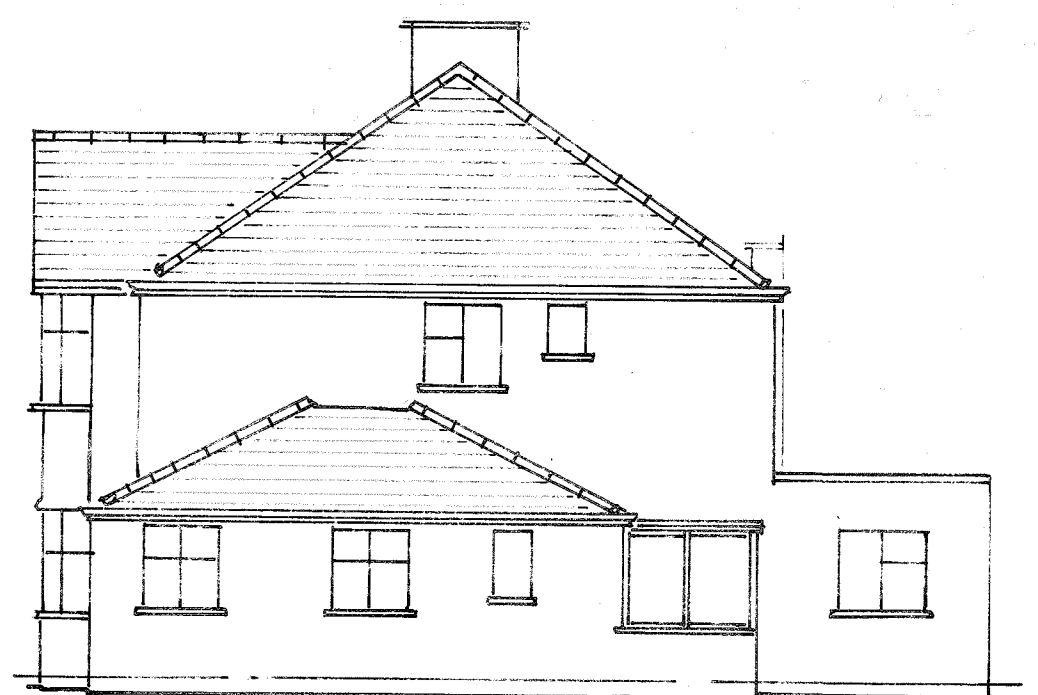

SIDE ELEVATION

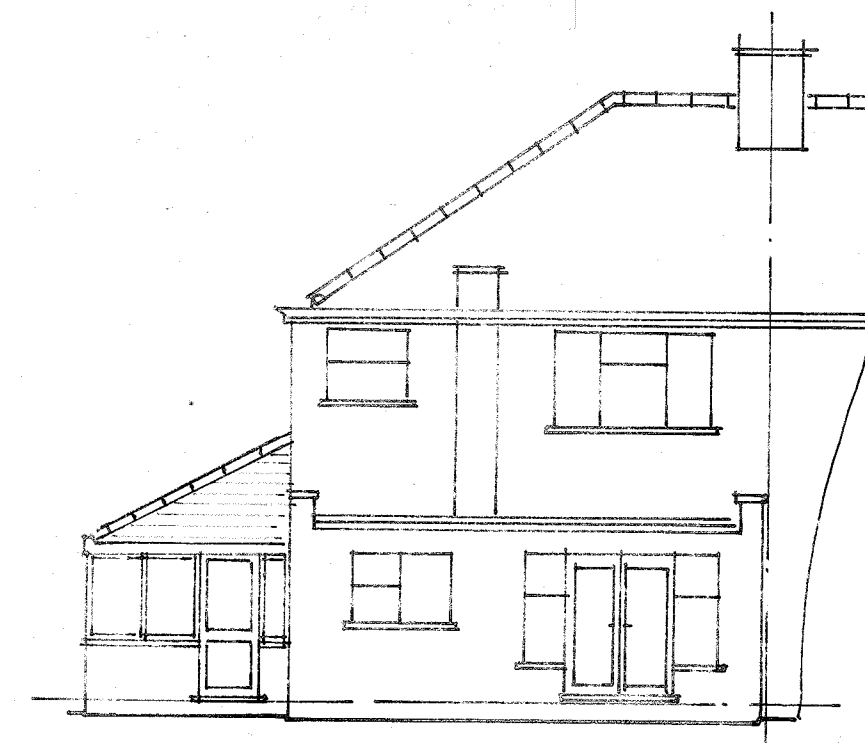

REAR ELEVATION

THIS DRAWING TO BE READ
IN CONJUNCTION WITH DRG
No 4340 /02

NOTES:
All dimensions must be checked on site and not
scaled from this drawing.

A	Date	Revisions

©copyright

Pottle & Co Ltd
Planning & Building Consultants

Suite A, 128 Manor Way
Ruislip, Middlesex, HA4 8HR

Tel: 01895 622800
www.pottle.uk.com

Client
MR MRS WHITEMAN

Job Title
29 COURT ROAD
ICKENHAM
MIDDX

Drawing Title
EXISTING FLOOR
PLANS AND ELEVATIONS

Scale 1:50, 1:100

Date December 2019 Drawn by GEL

Drg No. 4340 /01 Rev.