
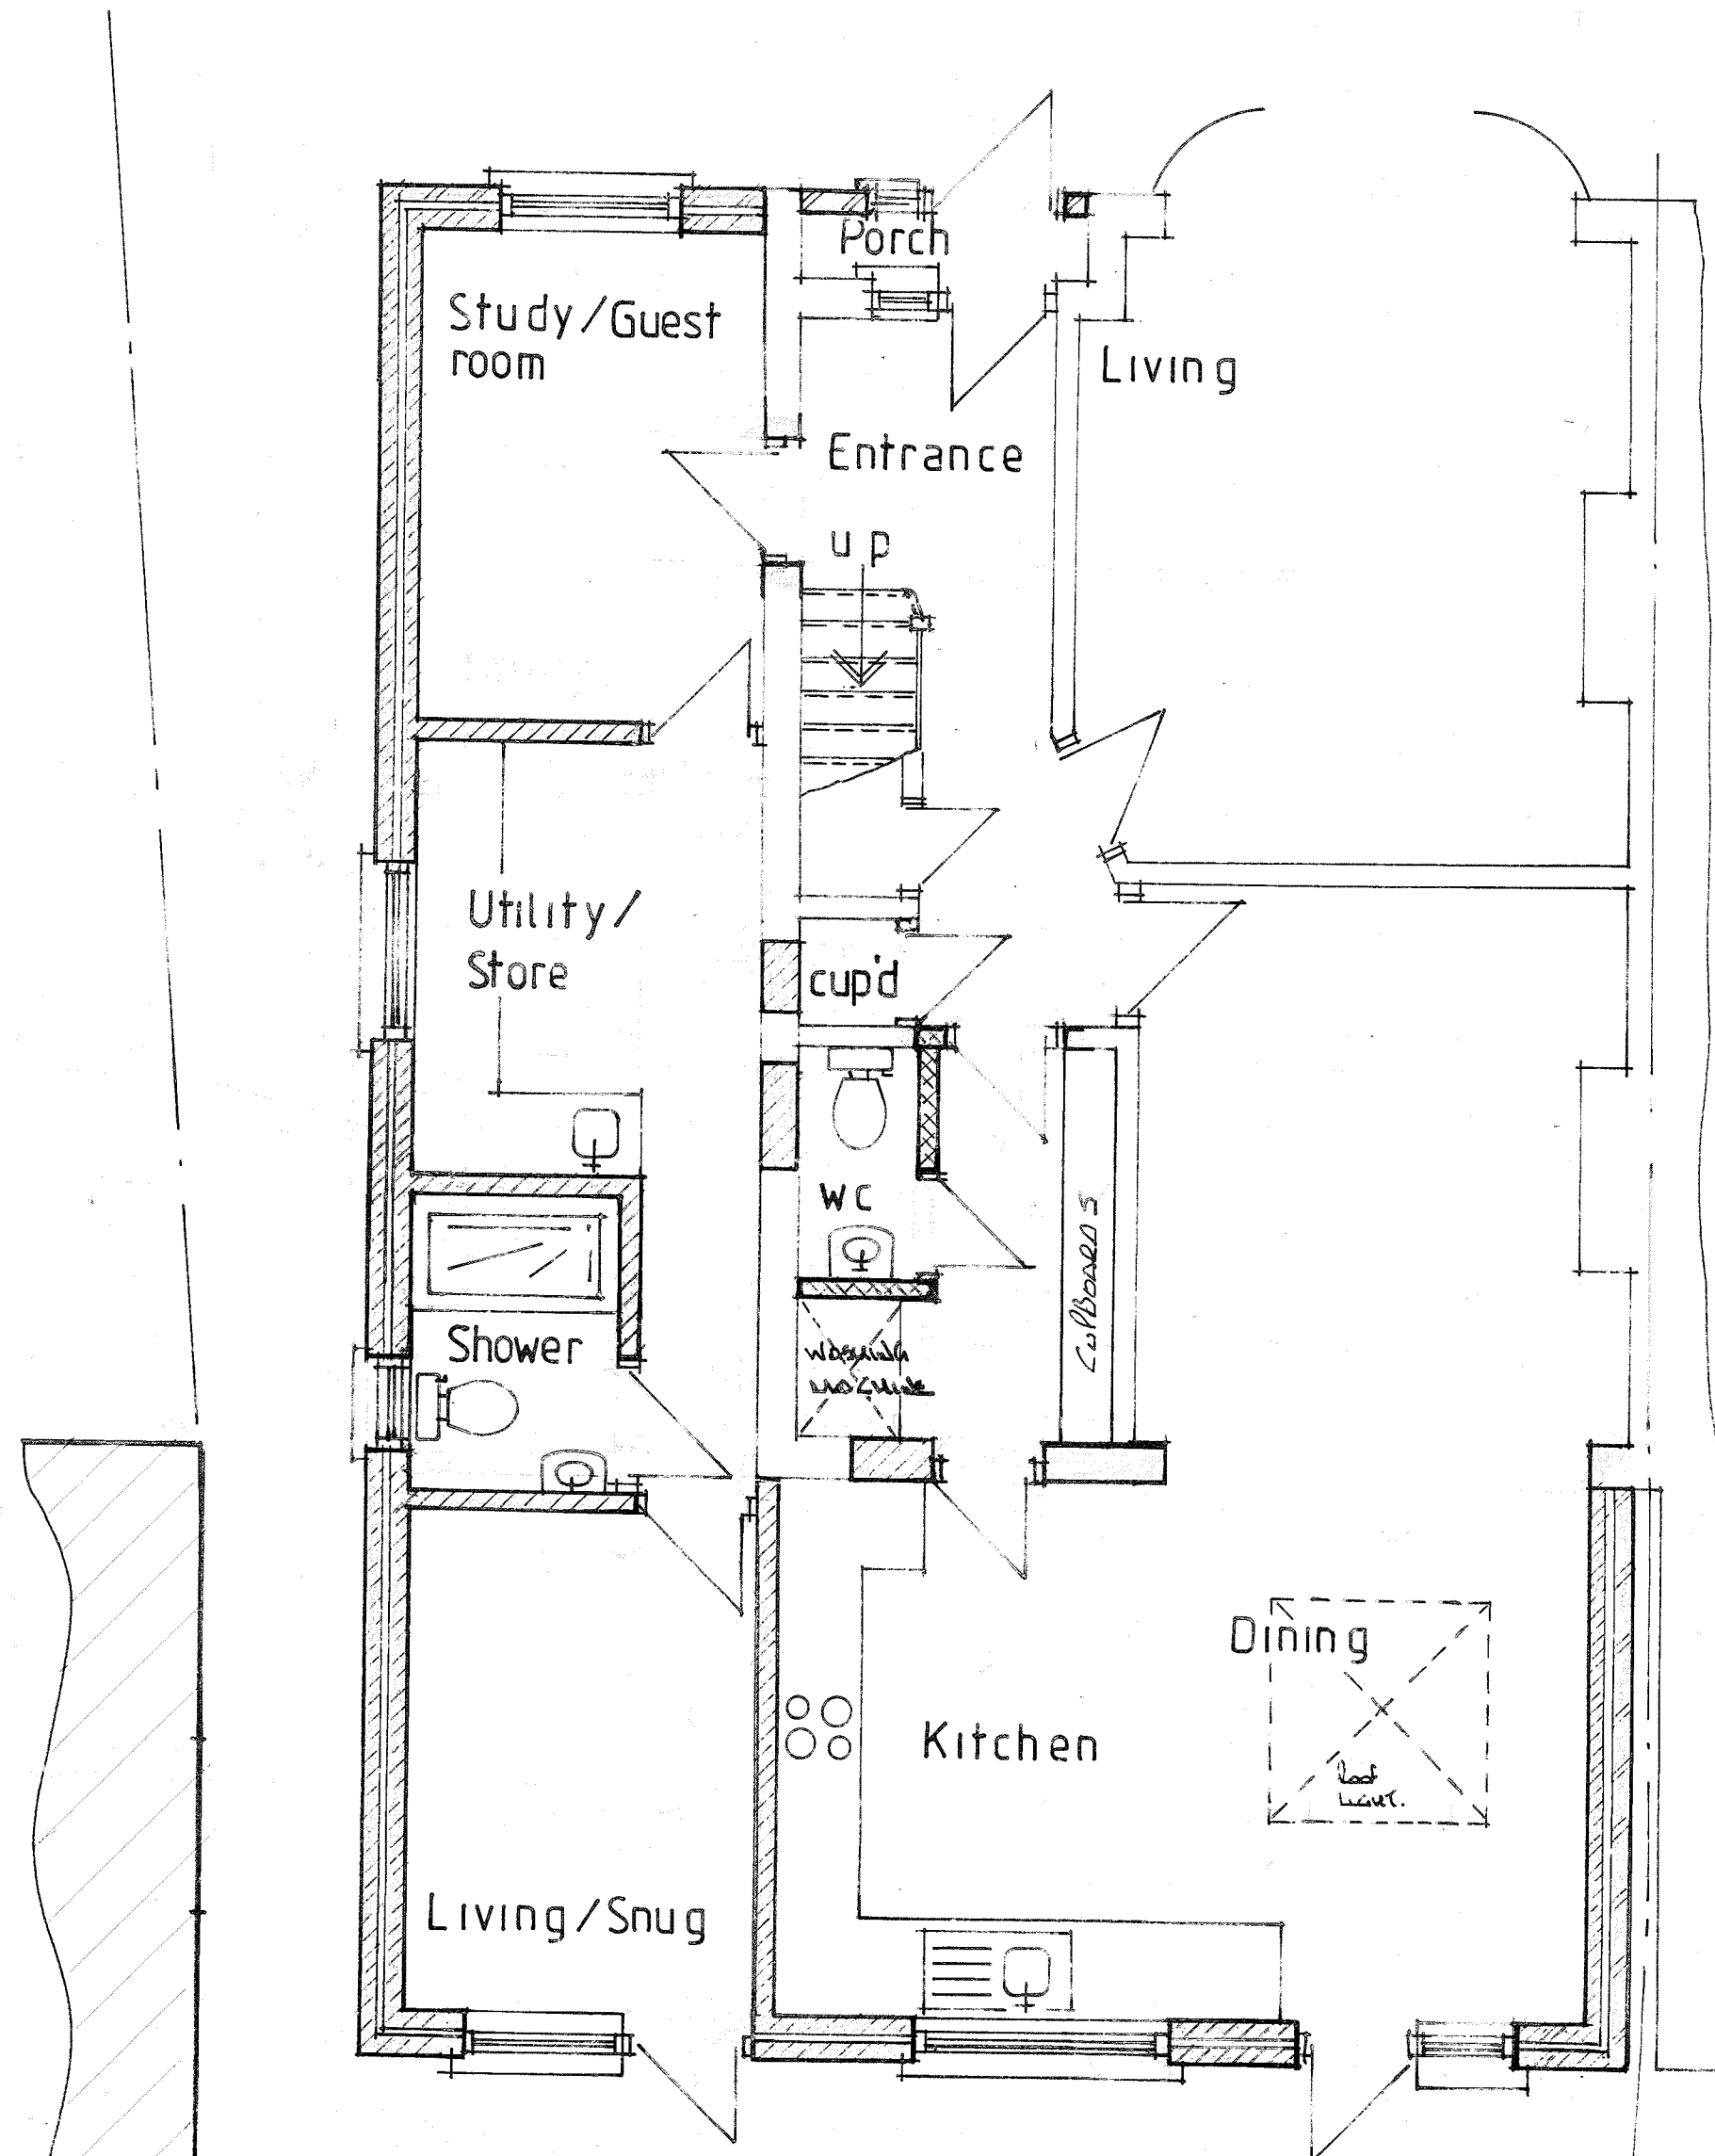


NOTES:
All dimensions must be checked on site and not scaled from this drawing.

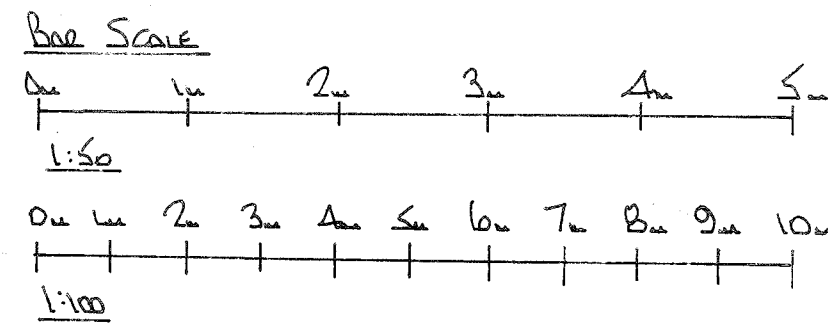


1000
Mm.

PROPOSED GROUND FLOOR PLAN


THIS DRAWING TO BE READ
IN CONJUNCTION WITH DRG
No 4340/01

DEPTH TO MATCH NEIGHBOUR'S
ROOFLINE





ALL MATERIALS TO MATCH EXISTING

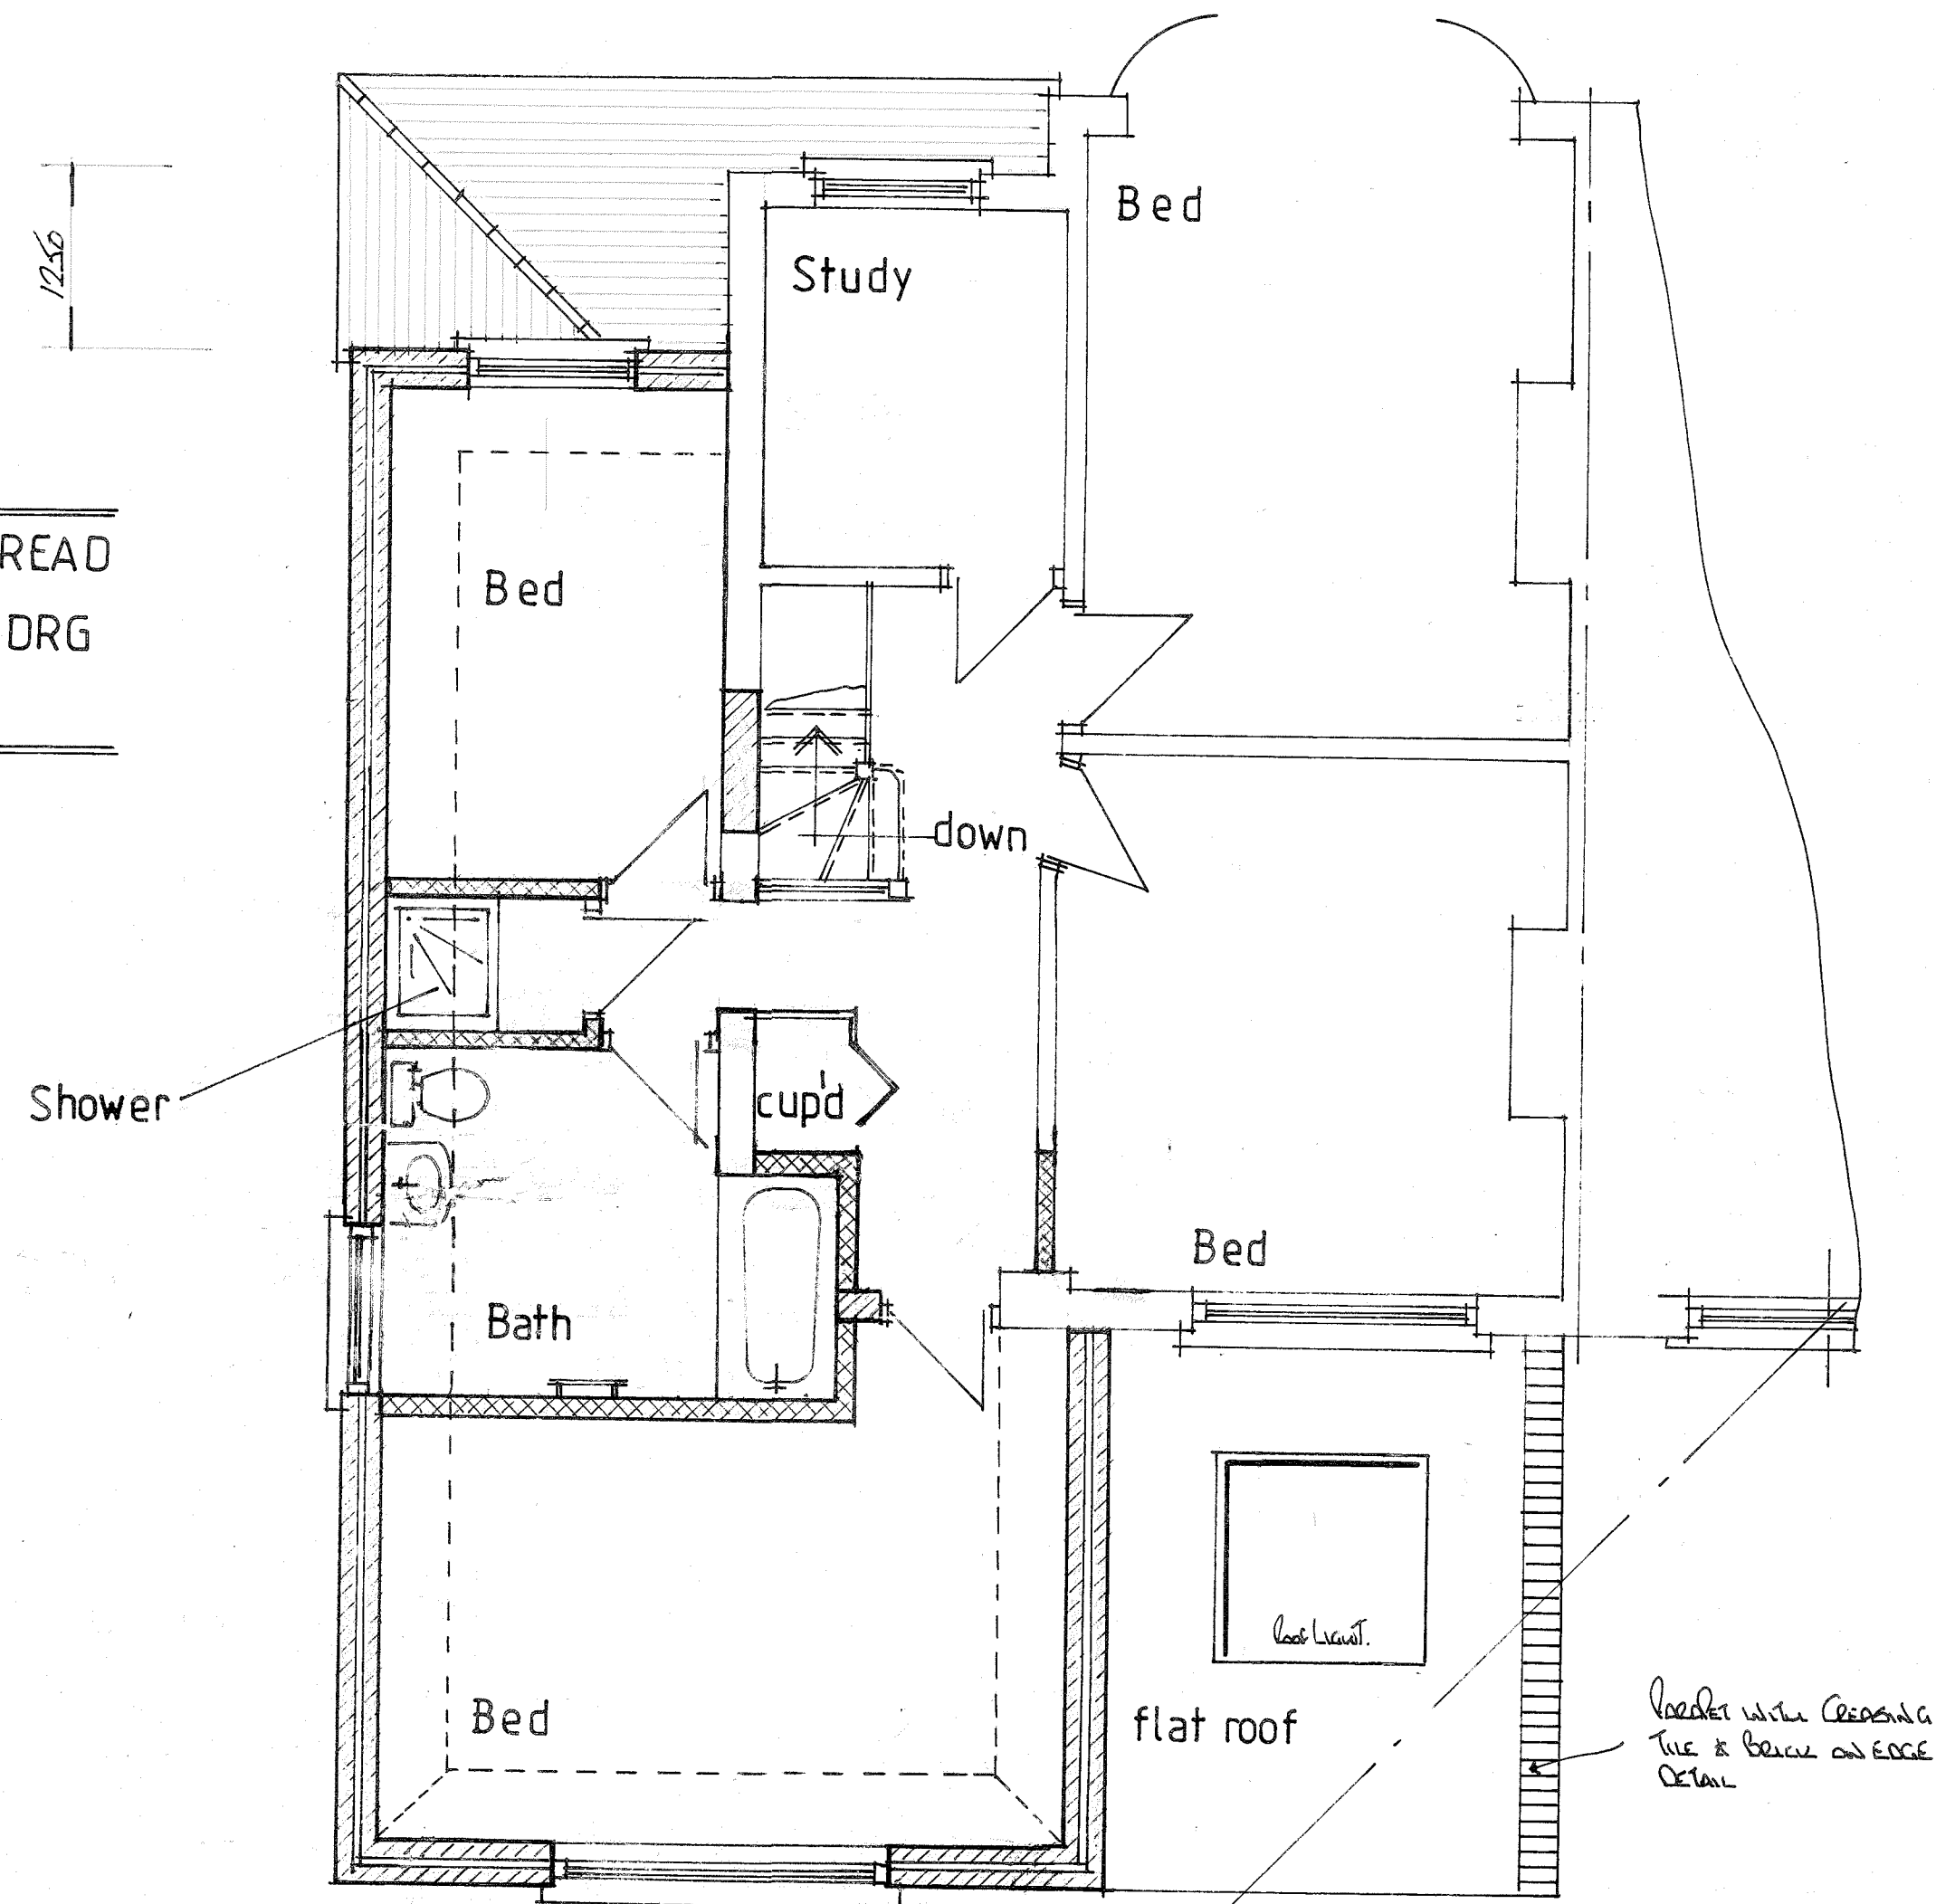

PROPOSED FIRST FLOOR PLAN

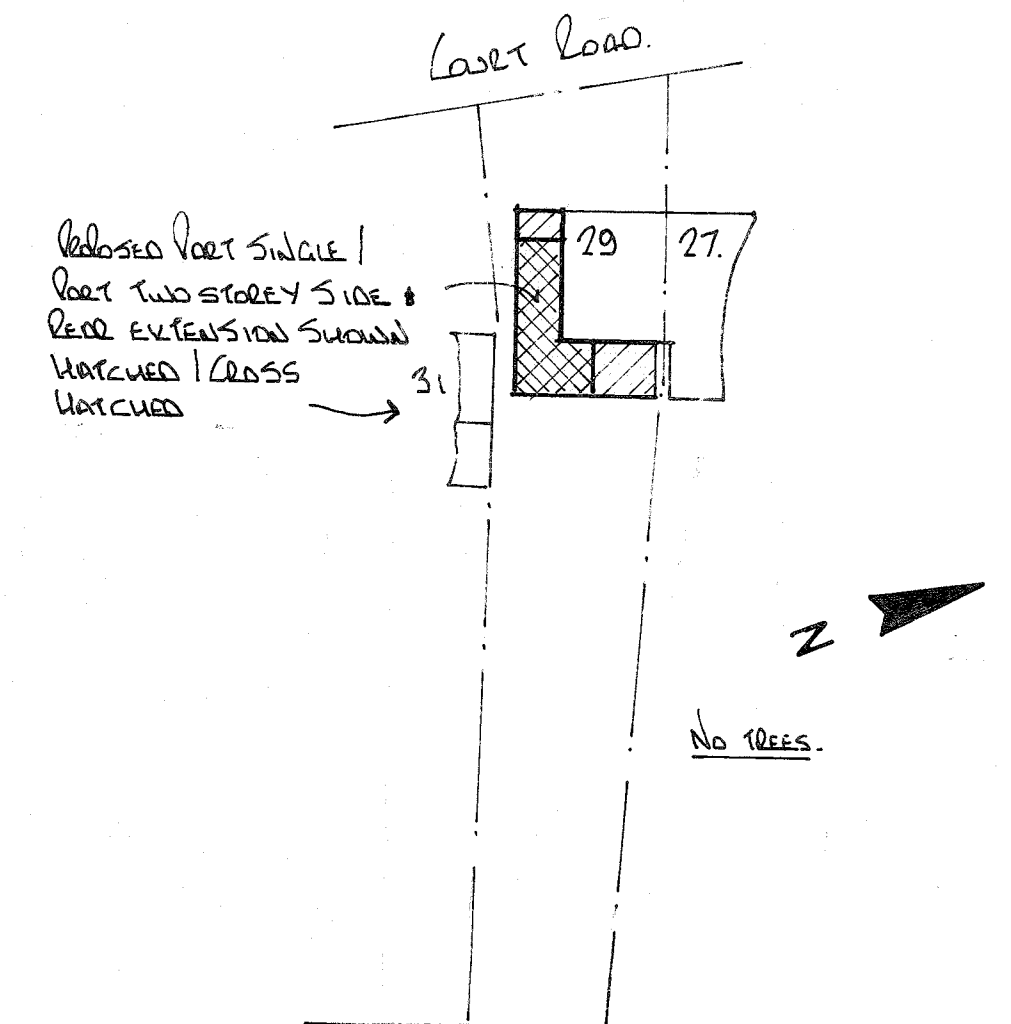

SITE PLAN scale 1:500

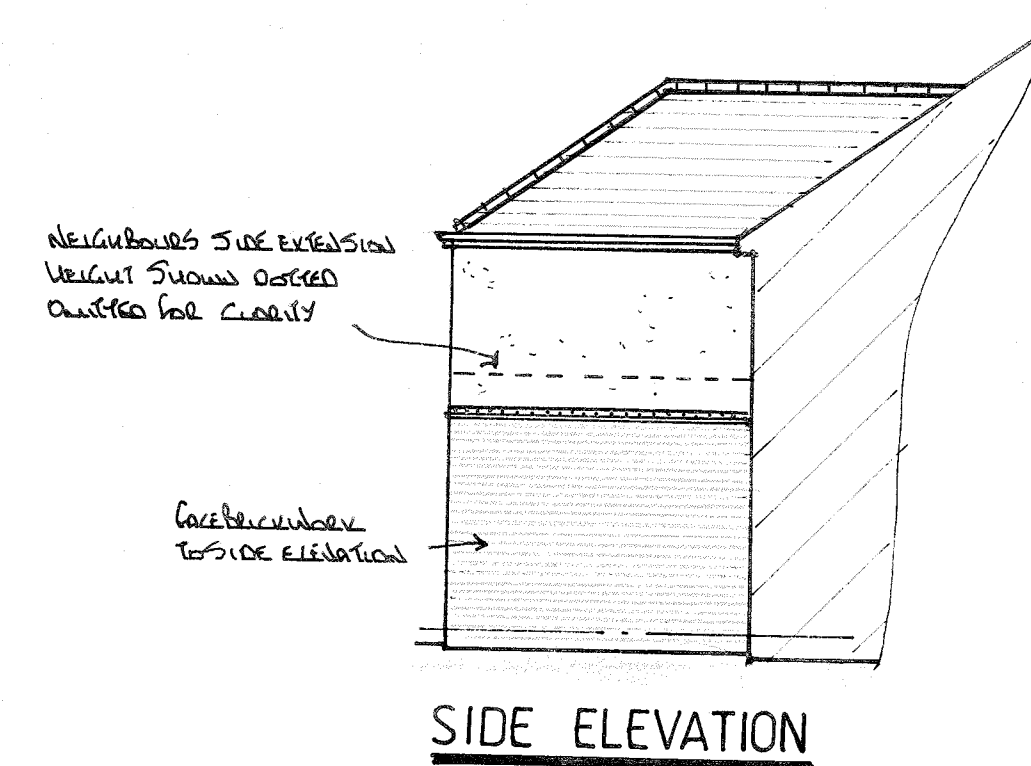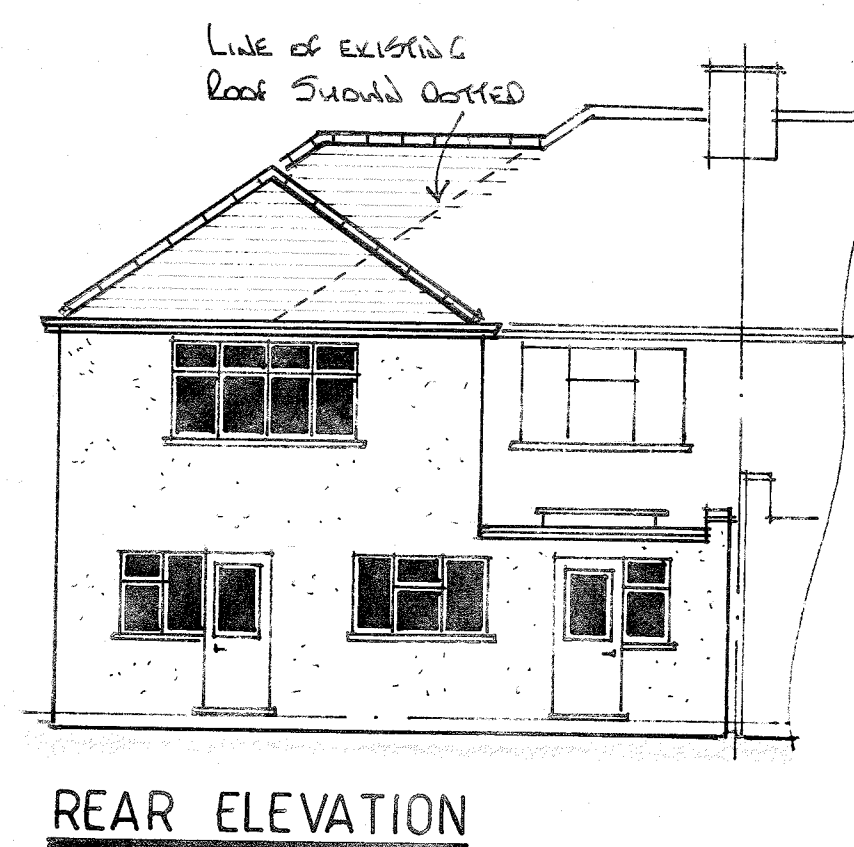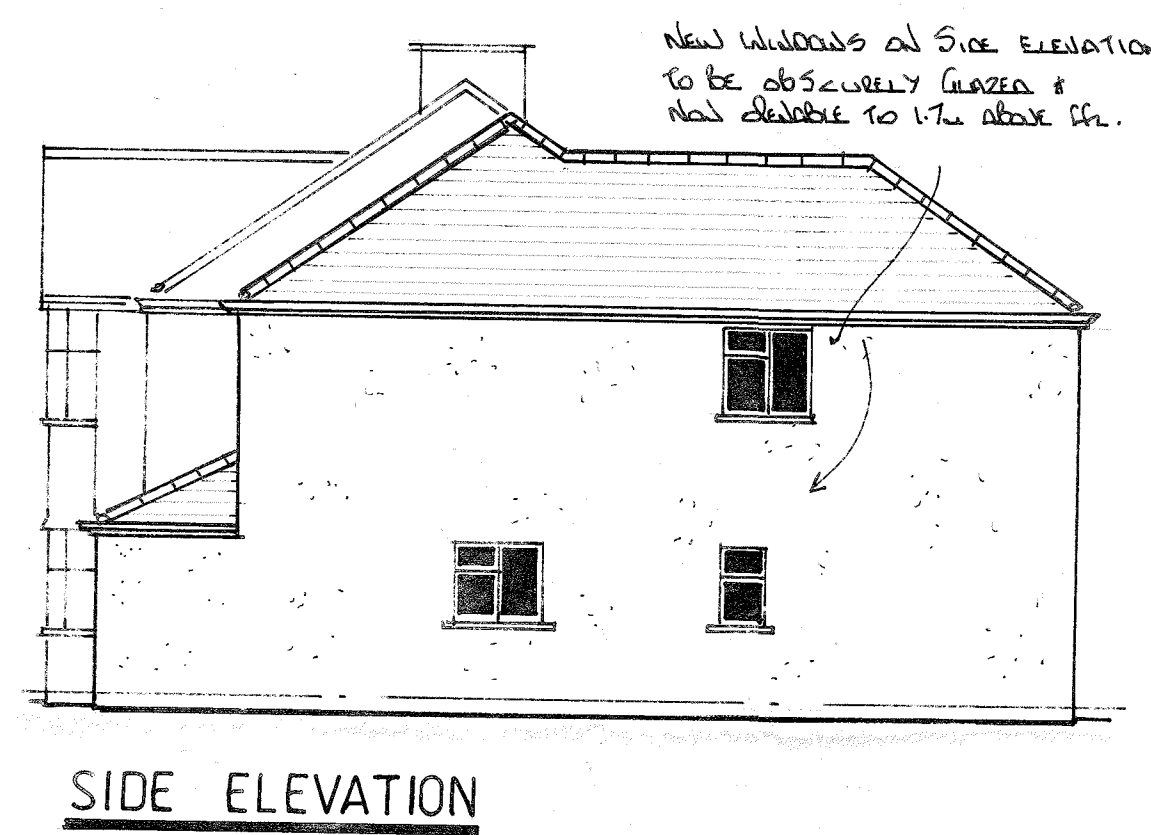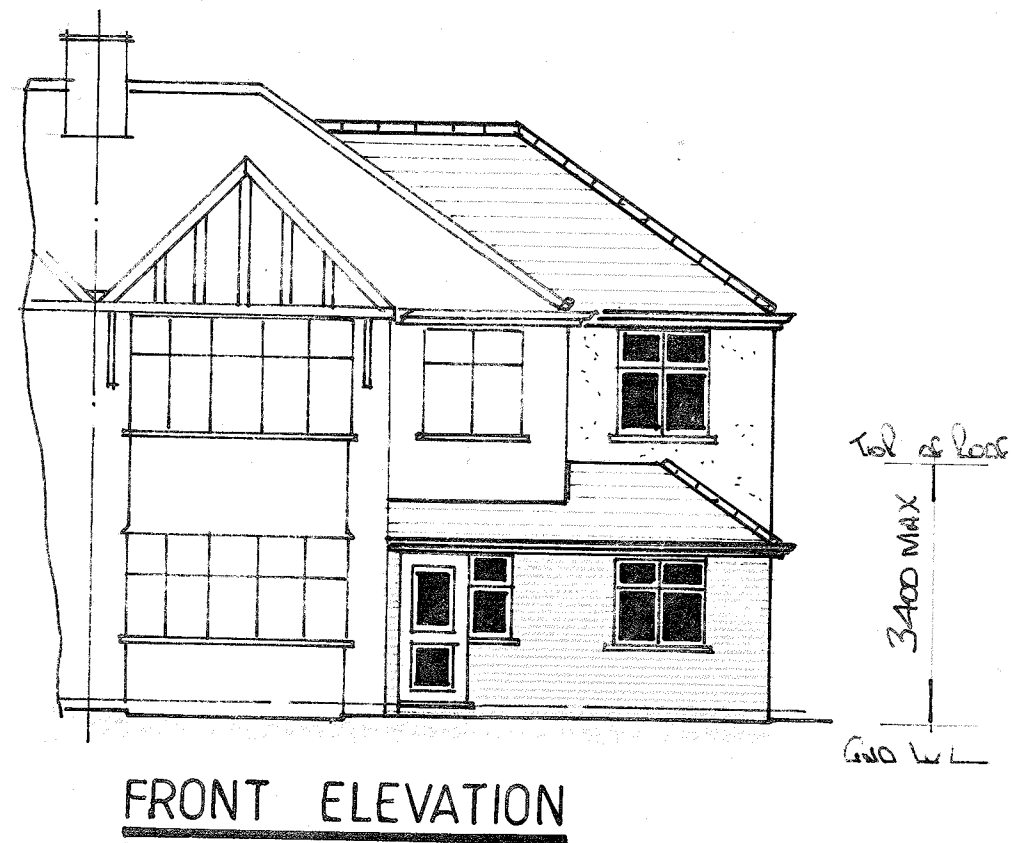

A	Date	Revisions
---	------	-----------

©copyright

Pottle & Co Ltd
Planning & Building Consultants

Suite A, 128 Manor Way
Ruislip, Middlesex, HA4 8HR

Tel: 01895 622800
www.pottle.uk.com

Client
MR MRS WHITEMAN

Job Title
29 COURT ROAD
ICKENHAM
MIDDX

Drawing Title
PART TWO / PART
SINGLE STOREY SIDE/
REAR EXTENSION

Scale 1:50, 1:100

Date December 2019 Drawn by [signature]

Drg No. 4340/02 Rev.