

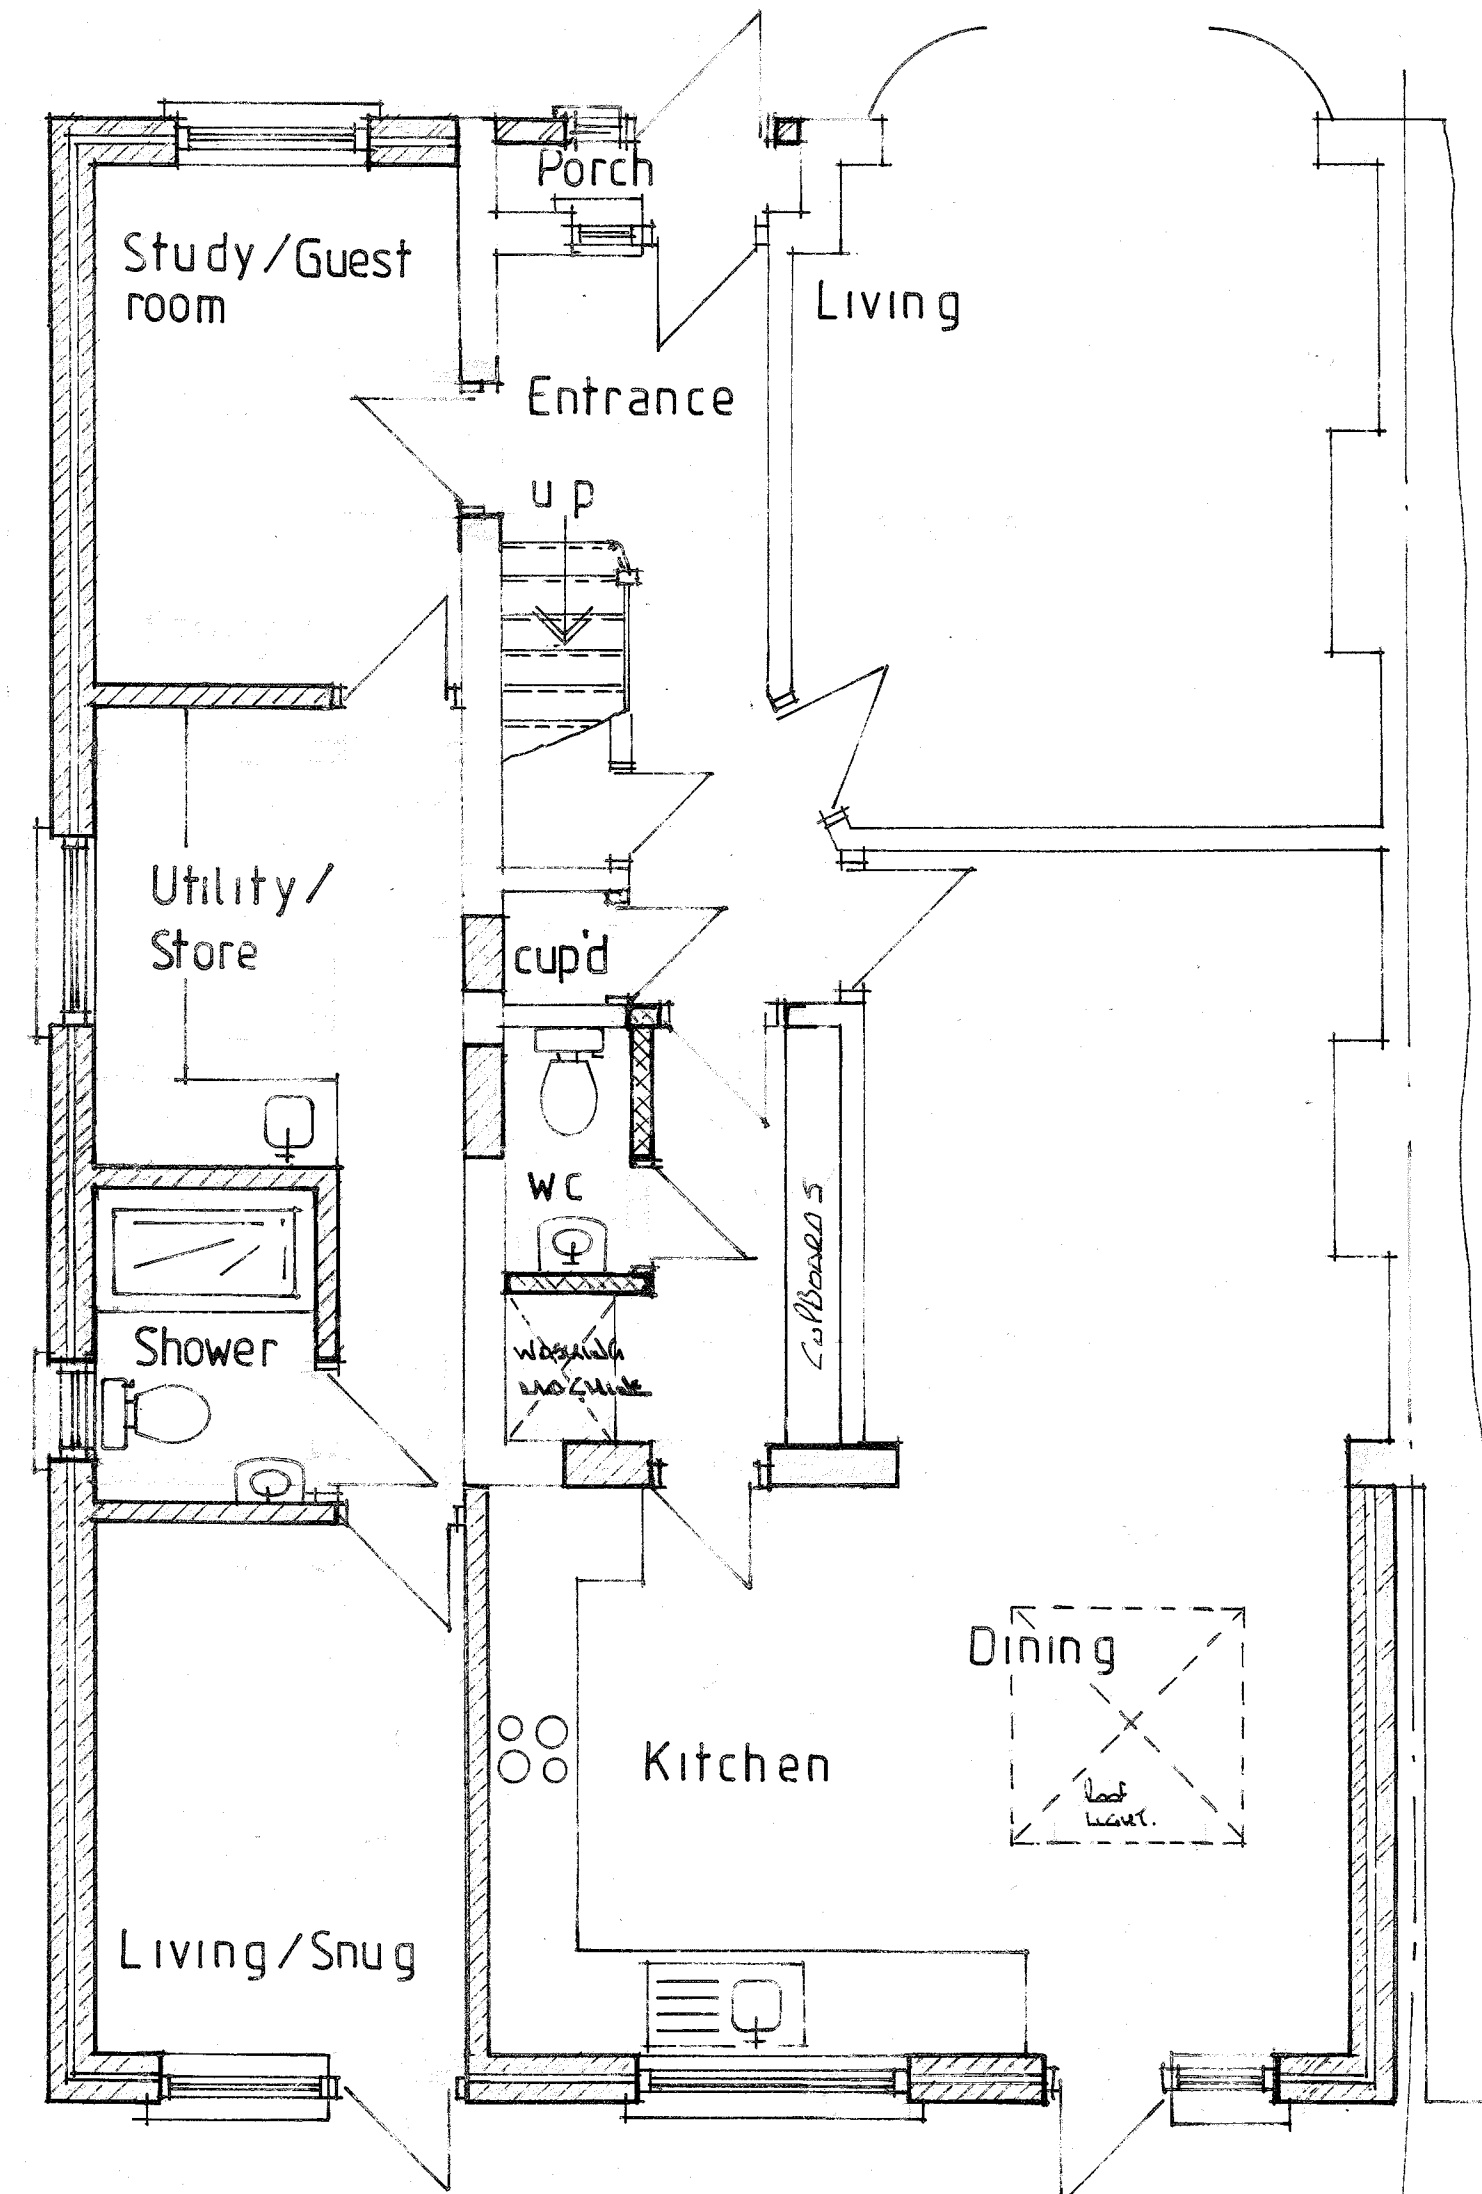


NOTES:
All dimensions must be checked on site and not scaled from this drawing.

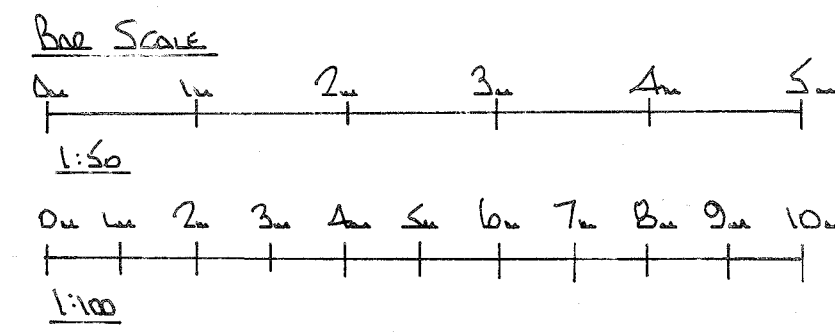






PROPOSED GROUND FLOOR PLAN

THIS DRAWING TO BE READ
IN CONJUNCTION WITH DRG
No 4340/01

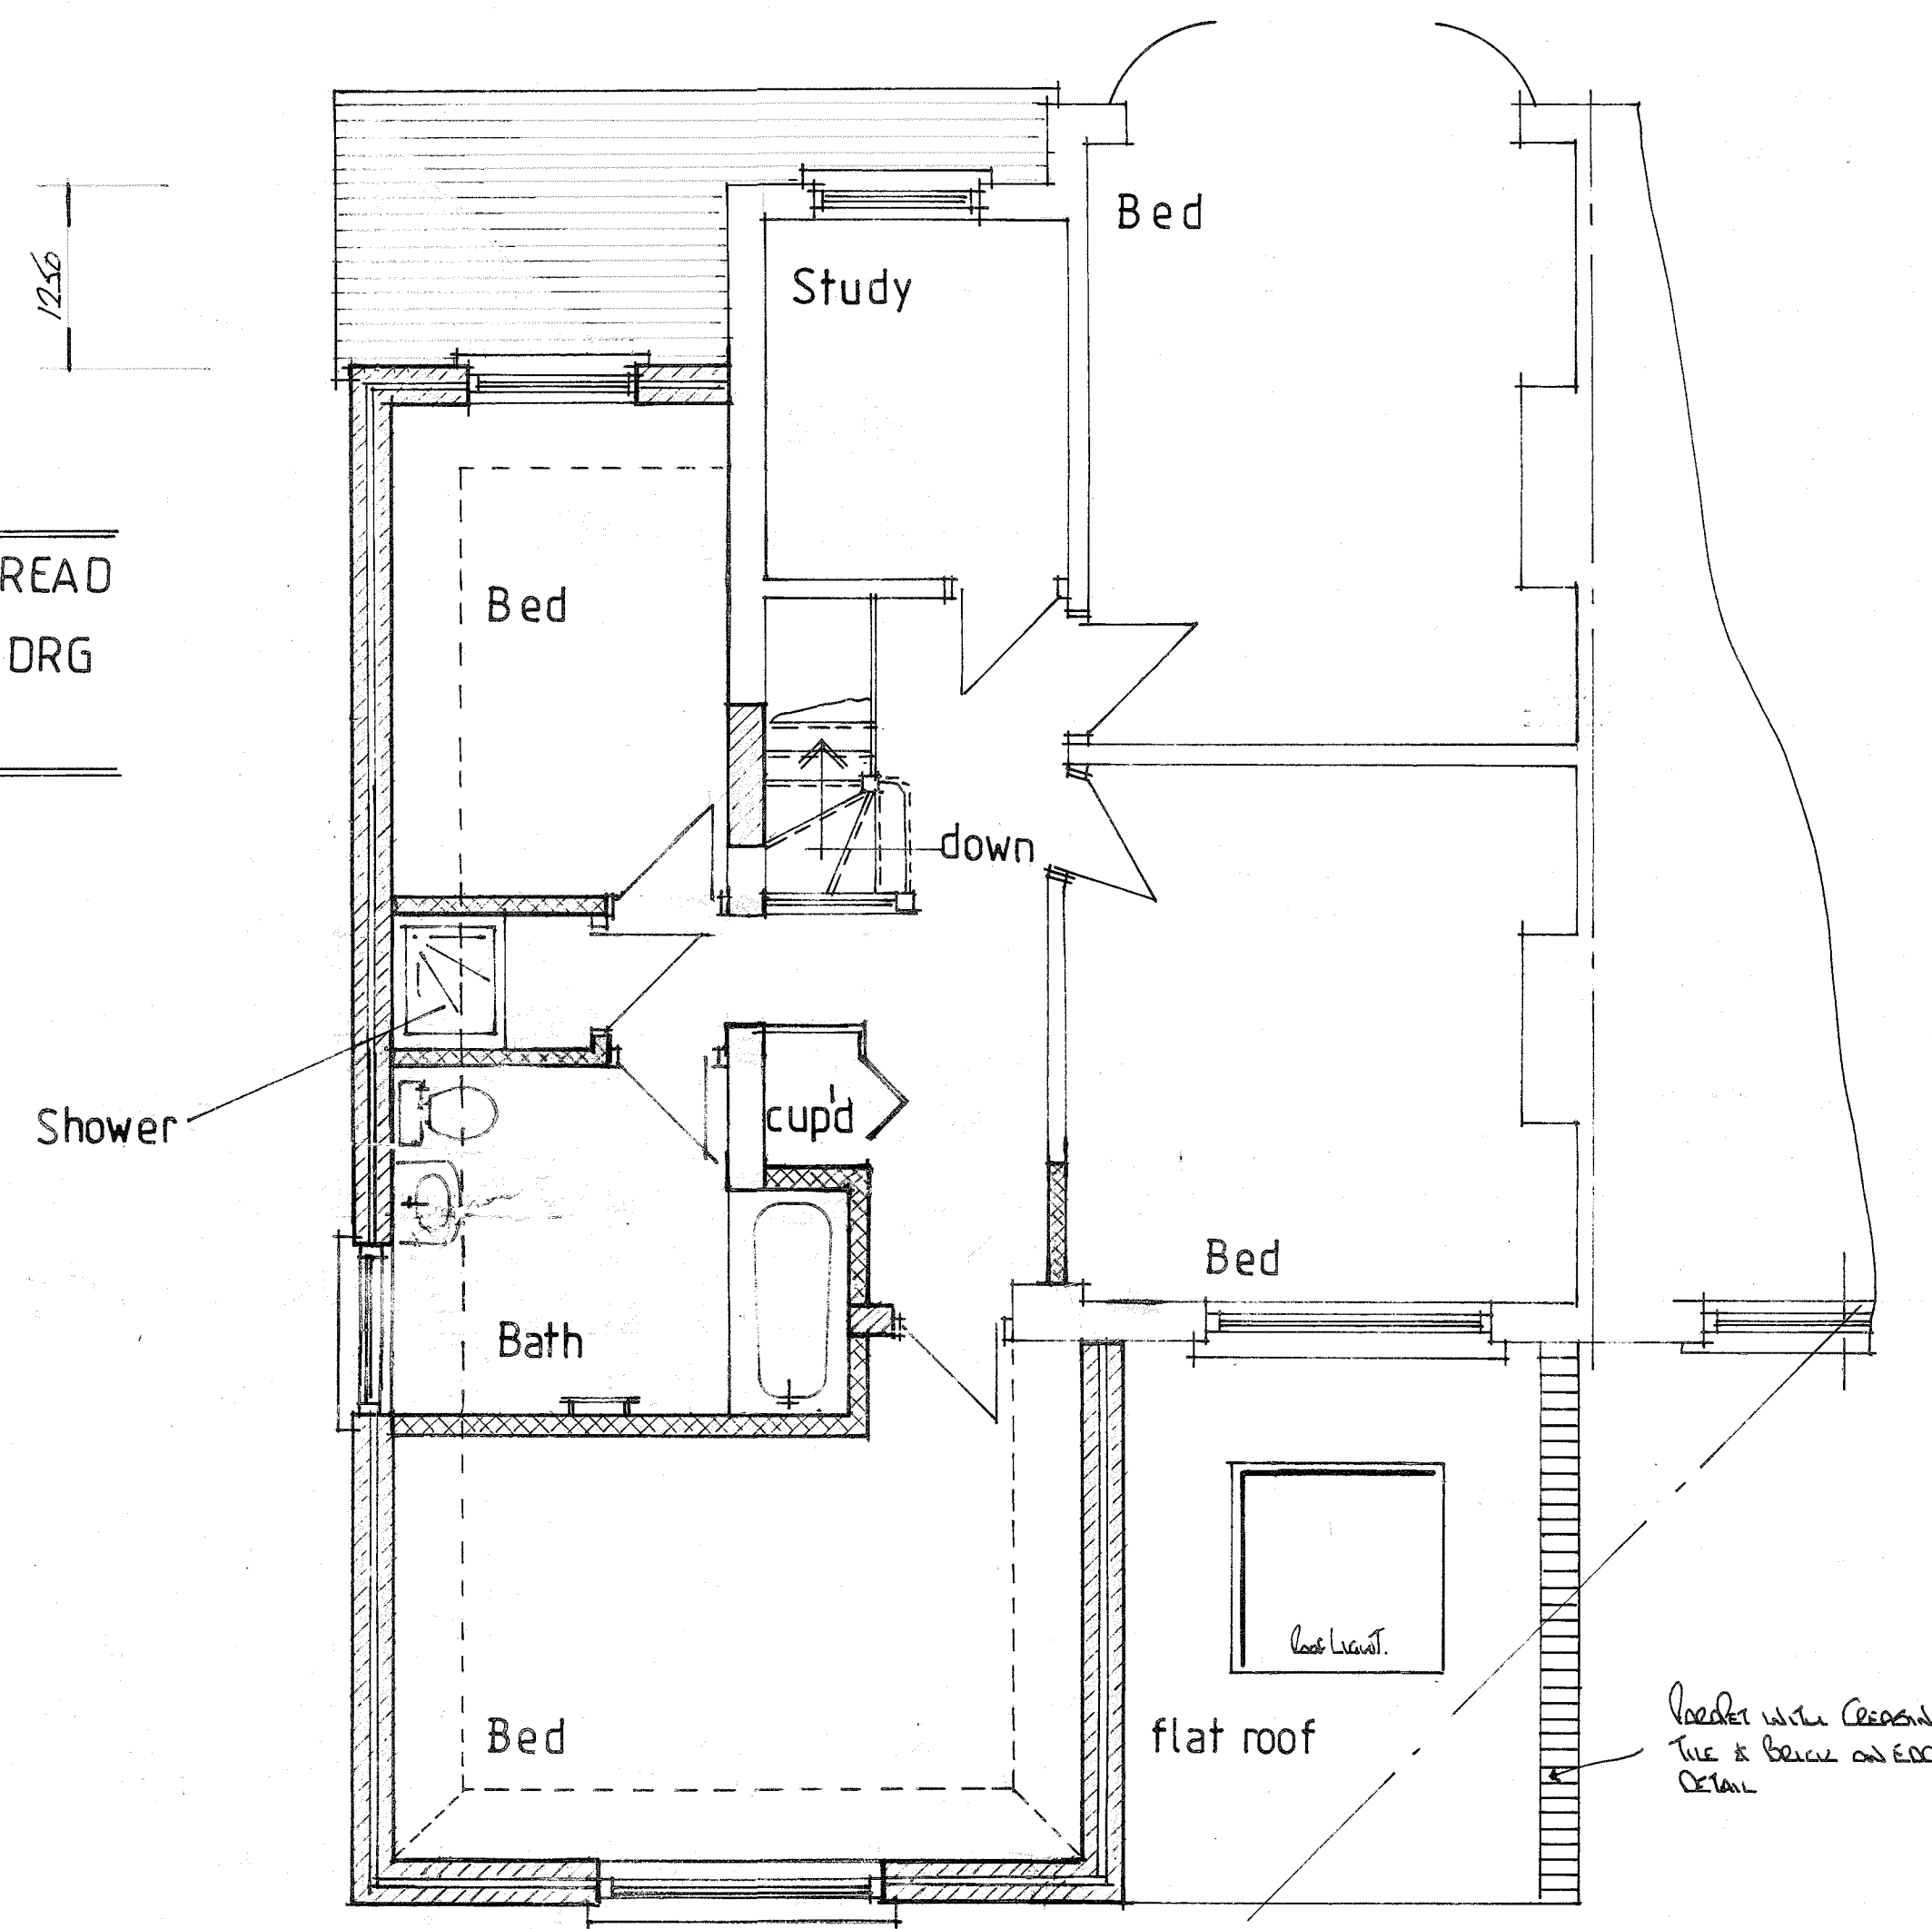

PROPOSED FIRST FLOOR PLAN

ALL MATERIALS TO MATCH EXISTING

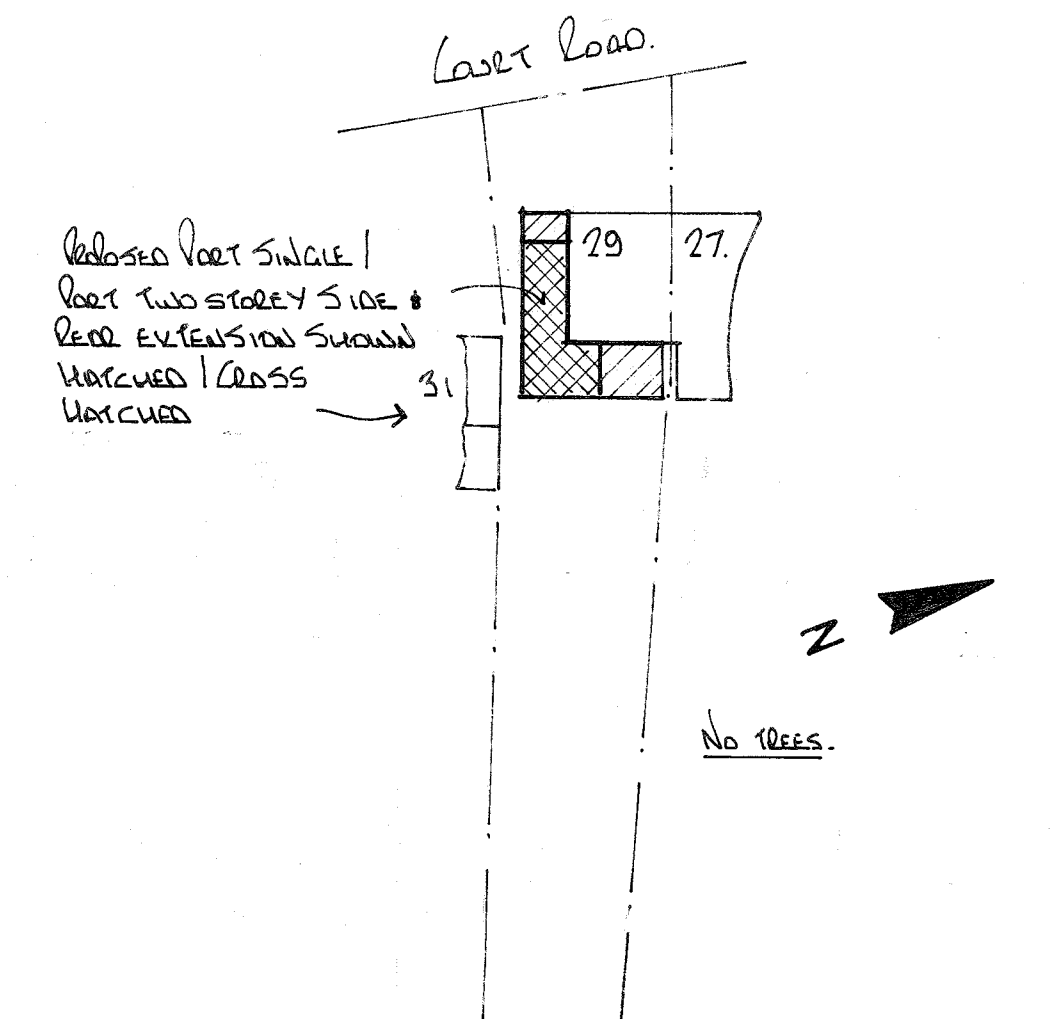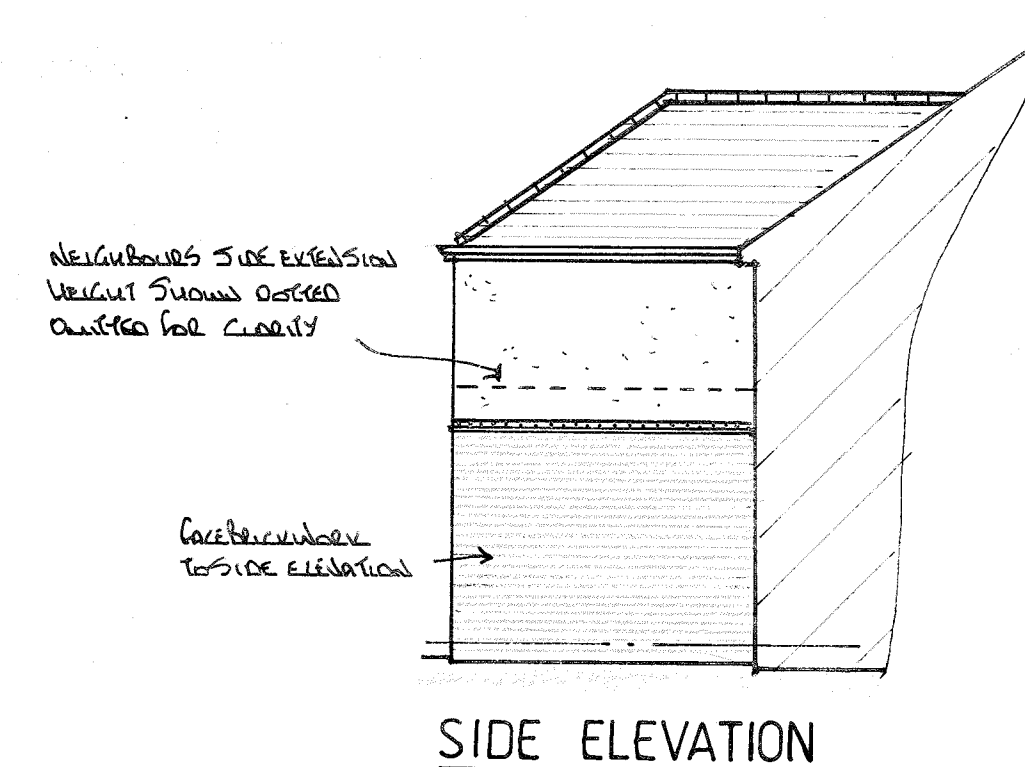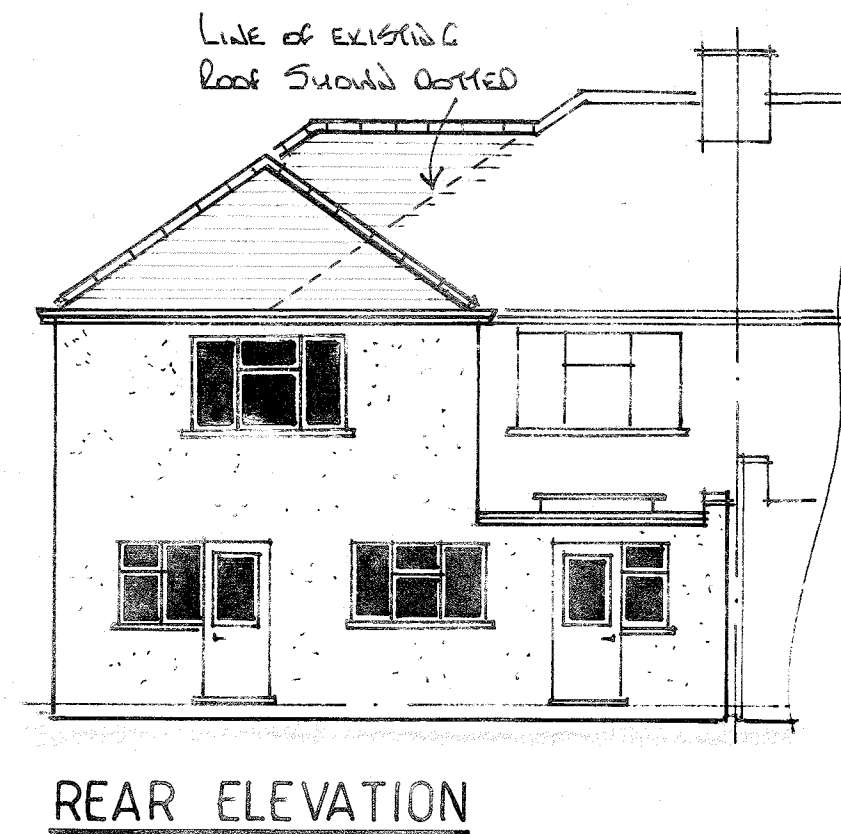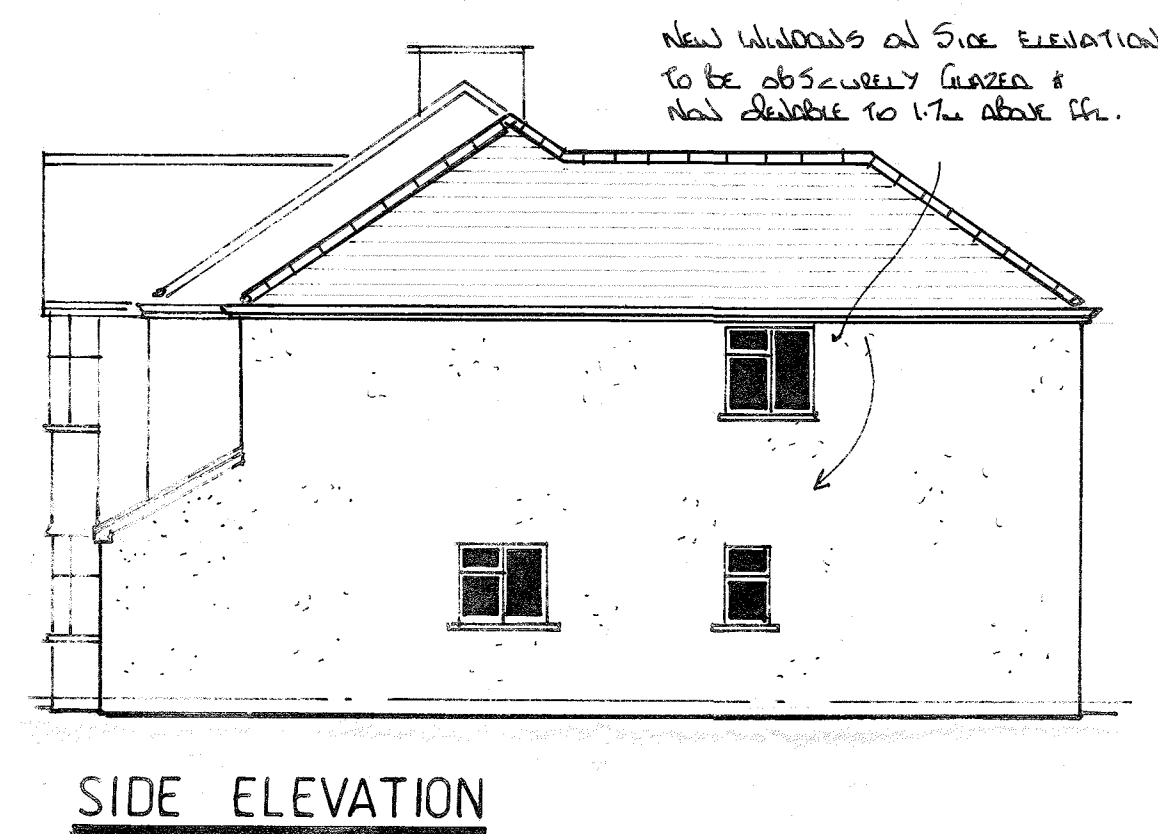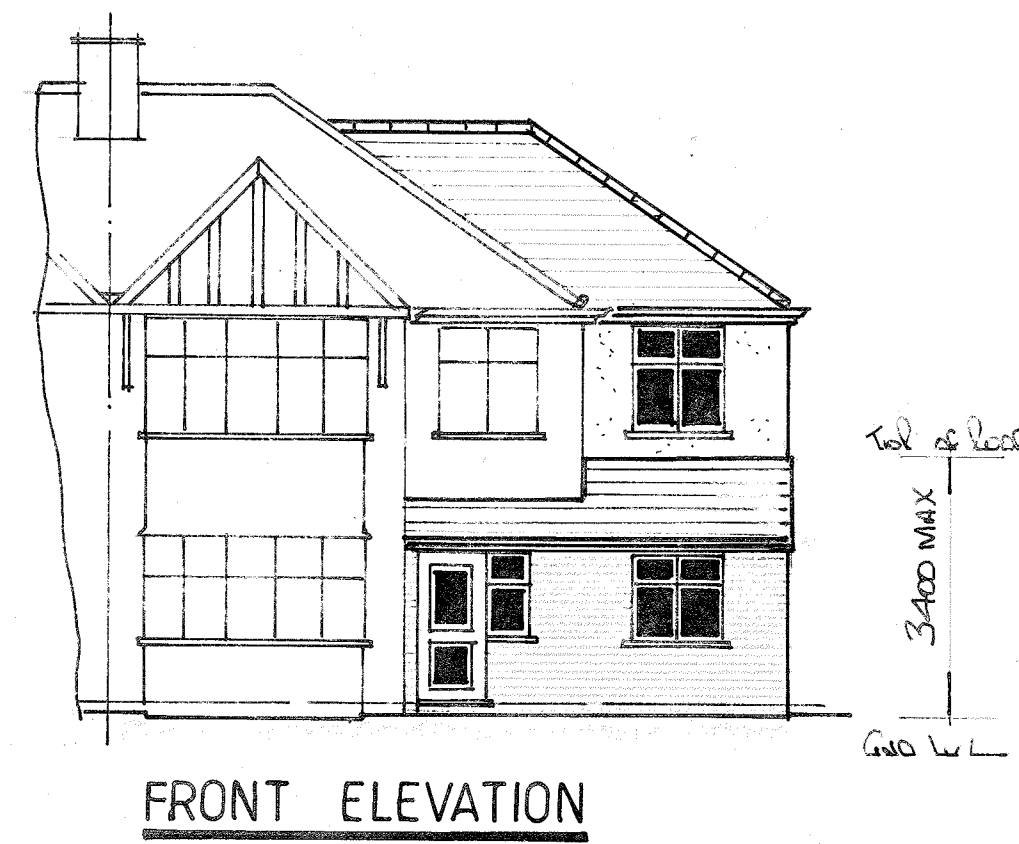

Date	Revisions
12/01/2010	Rev'd to suit planning.
©copyright	
Pottle & Co Ltd Planning & Building Consultants	
Suite A, 128 Manor Way Ruislip, Middlesex, HA4 8HR	
Tel: 01895 622800 www.pottle.uk.com	

Client
MR MRS WHITEMAN

Job Title
29 COURT ROAD
ICKENHAM
MIDOX

Drawing Title
PART TWO / PART
SINGLE STOREY SIDE/
REAR EXTENSION

Scale 1:50, 1:100.

Date December 2010 Drawn by AB

Drg No. 4340/02 Rev. A.