




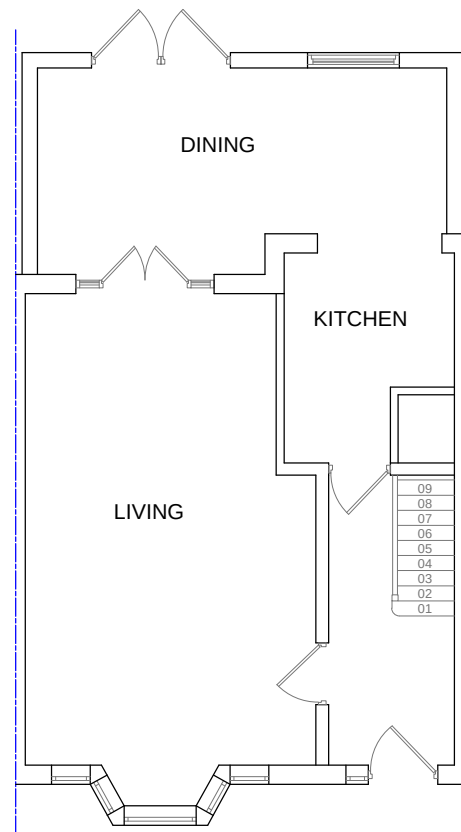


EXISTING GROUND FLOOR PLAN
Scale 1:100

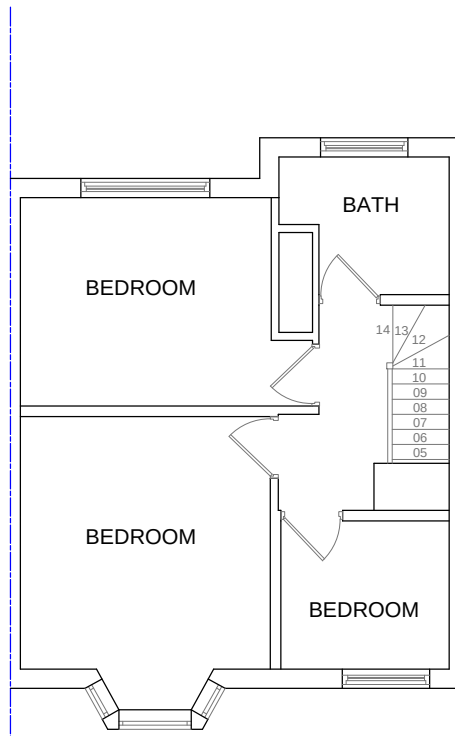


EXISTING FIRST FLOOR PLAN
Scale 1:100

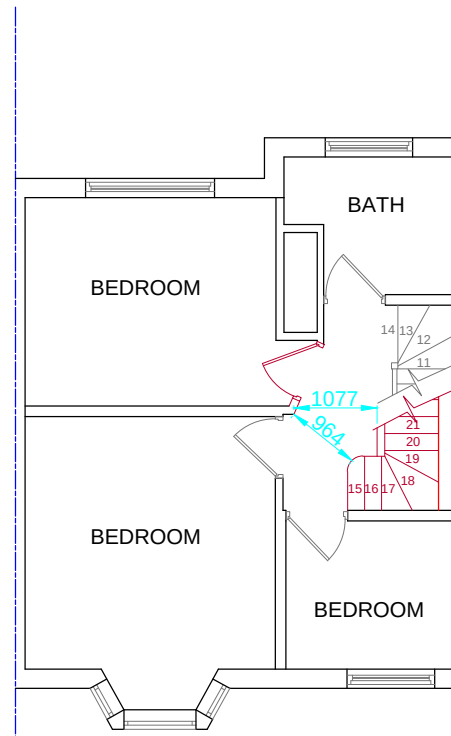

PROPOSED FIRST FLOOR PLAN
Scale 1:100

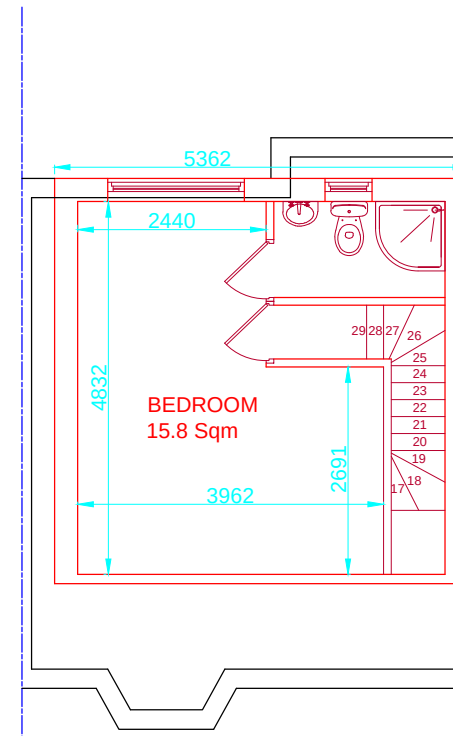


PROPOSED LOFT FLOOR PLAN
Scale 1:100

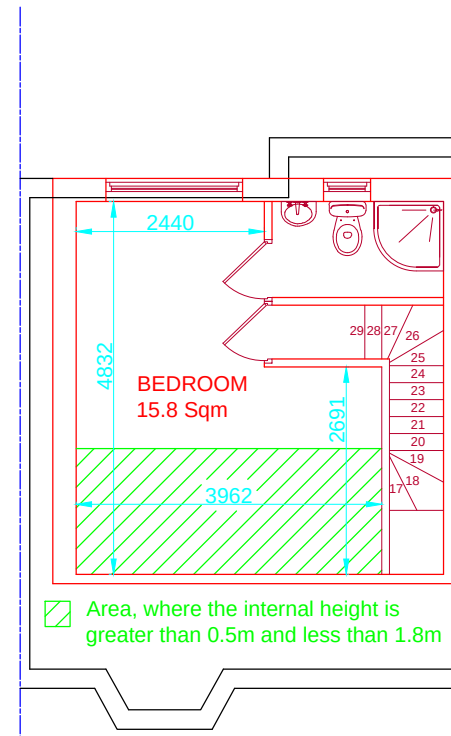


PROPOSED LOFT FLOOR PLAN
Scale 1:100


Area, where the internal height is greater than 0.5m and less than 1.8m

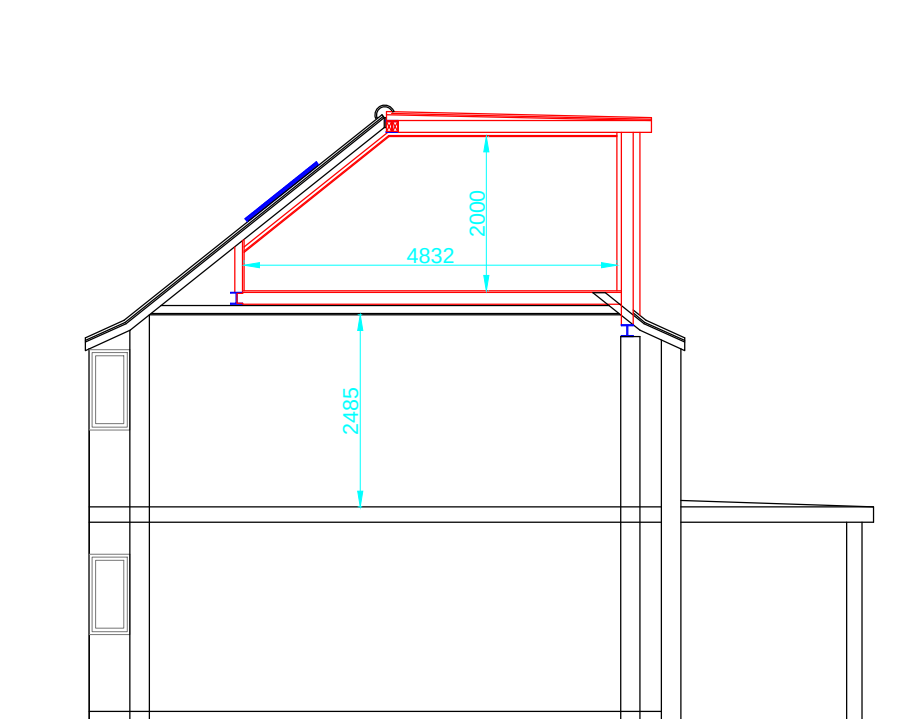

PROPOSED SECTION
Scale 1:100

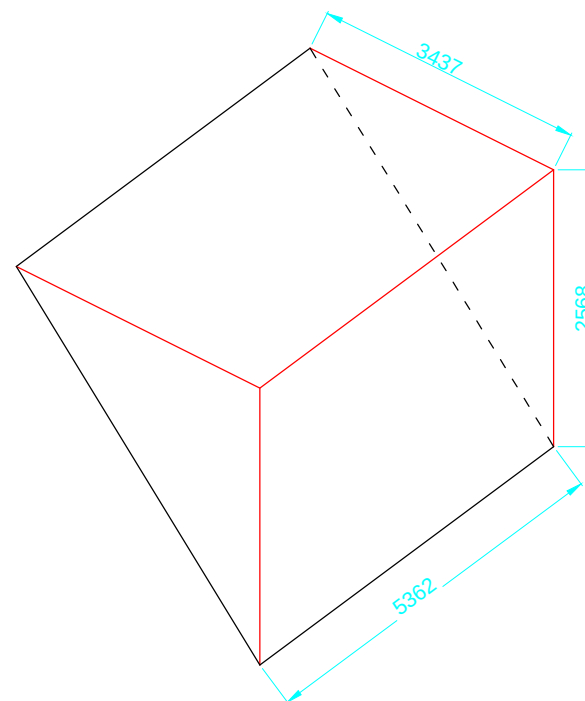

Volume of rear dormer $V_2 = W \times H \times L/2$
 $= 5.362 \times 2.568 \times 3.437/2$
 $= 23.66 \text{ m}^3 < 40 \text{ m}^3$ permitted allowance for terraced properties

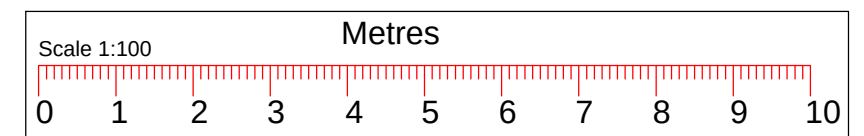

TITLE: LOFT CONVERSION

NAME : MRS PHUL
 ADDRESS : 27 NORTHFIELD PARK
 HAYES
 UB3 4NU

MKM DESIGN & CONSTRUCTION LTD

Contact: M.Mathu (BSc,MSc Civil Engineering)
 Tel : 07515365953
 Email : mathu_eng@yahoo.co.uk
 Web : mkmdesigns.co.uk

NOTE: This Drawing is Copyright of MKM DESIGN AND CONSTRUCTION LTD.
 Contractor/Builder to check all dimensions on site, before commencement of any works. Figured dimensions only to be used.
 All works shall comply with the latest Building Regulations & be to the satisfaction of the Local Authority.
 Materials shall be suitable for the purpose for which they are used & the quality shall not be lower than that defined in the relevant British standards.
 The structural beam sizes shown on this drawing shall be installed once the beam sizes and structural calculations are approved by the Local Authority. Any changes to beam length and bearing plate/ bearing pier sizes to be confirmed with our engineer.

Drg No : MKM/16/NOR27/LC01 Scale : SHOWN@A3 Drwn By: M.MATHU Date : 08/06/2016 Page : 01/02