




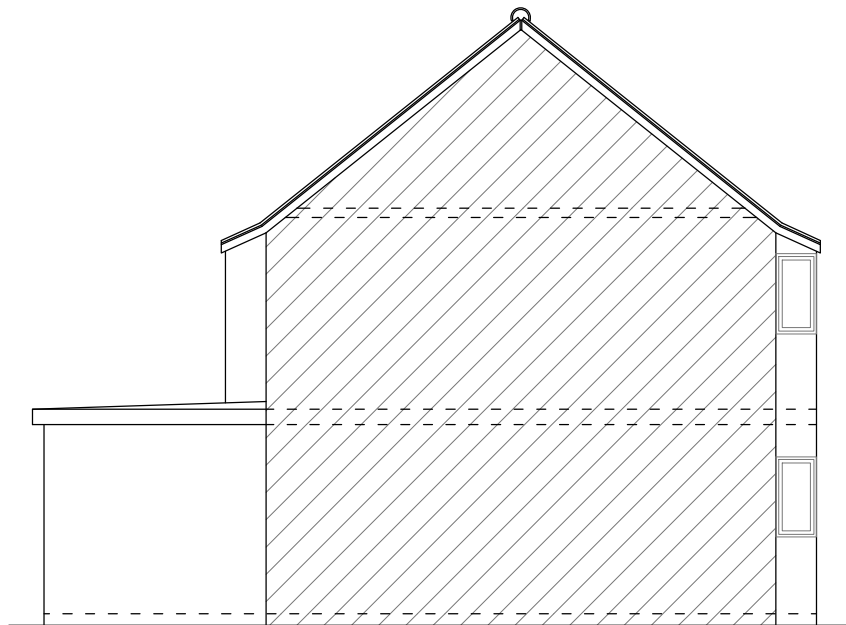


EXISTING SIDE ELEVATION 01  
Scale 1:100

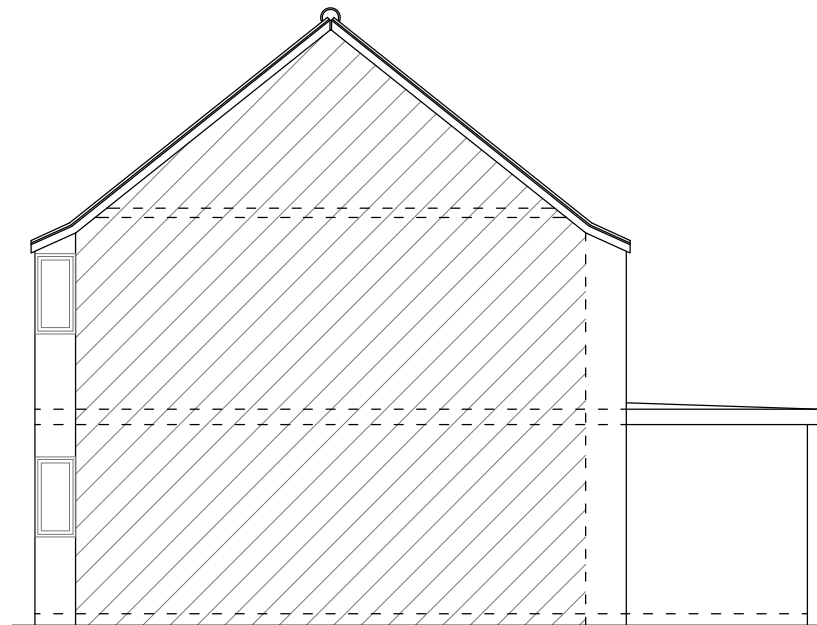


EXISTING SIDE ELEVATION 02  
Scale 1:100

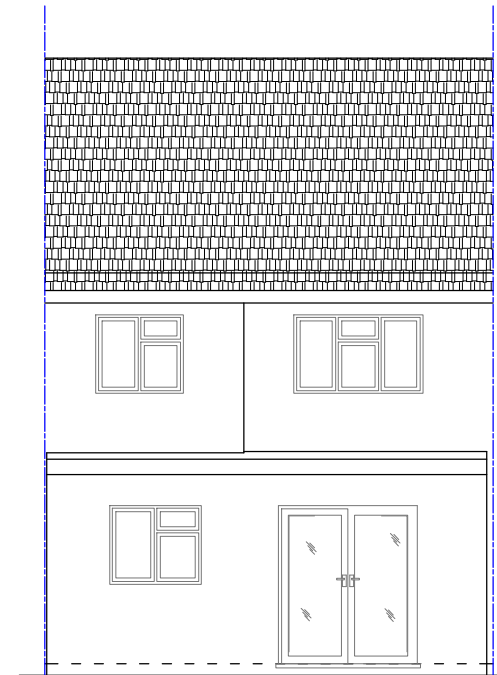

EXISTING REAR ELEVATION  
Scale 1:100

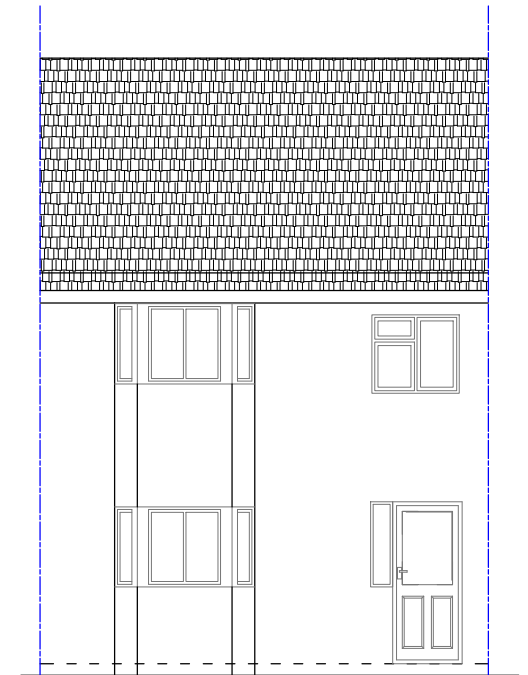


EXISTING FRONT ELEVATION  
Scale 1:100

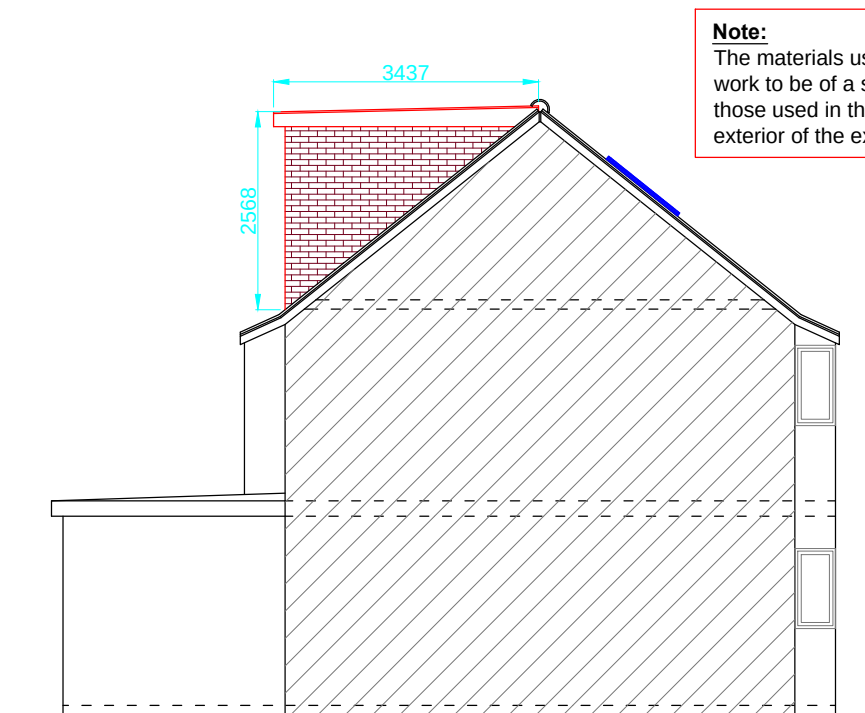


PROPOSED SIDE ELEVATION 01  
Scale 1:100


**Note:**  
The materials used in any exterior work to be of a similar appearance to those used in the construction of the exterior of the existing dwellinghouse

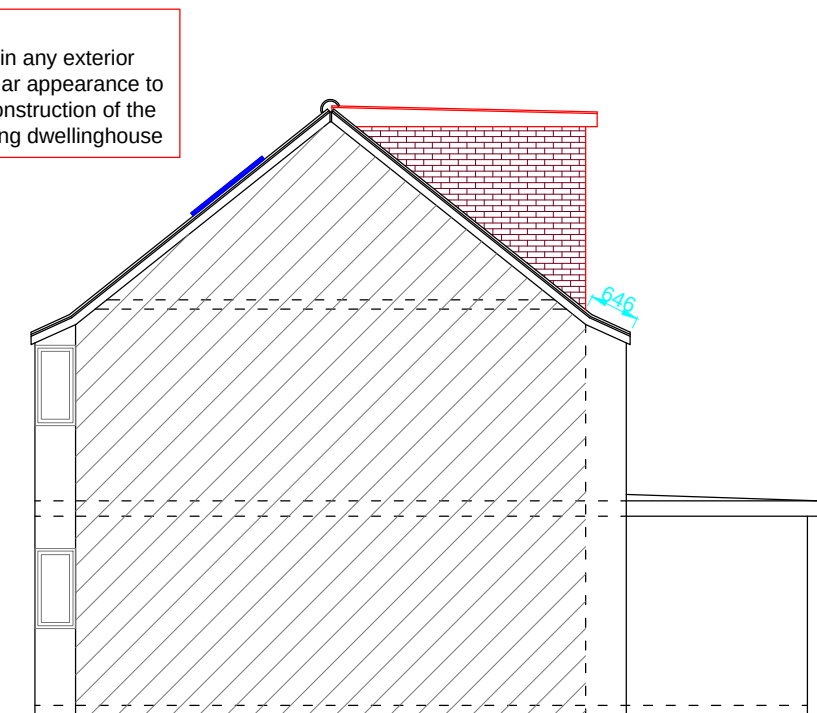


PROPOSED SIDE ELEVATION 02  
Scale 1:100

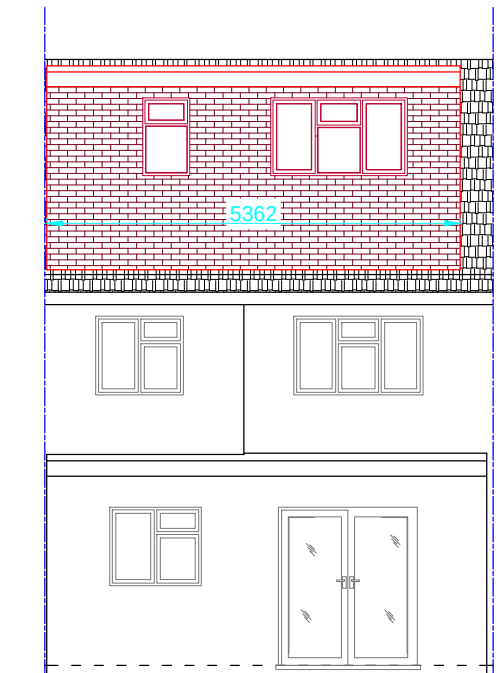

PROPOSED REAR ELEVATION  
Scale 1:100

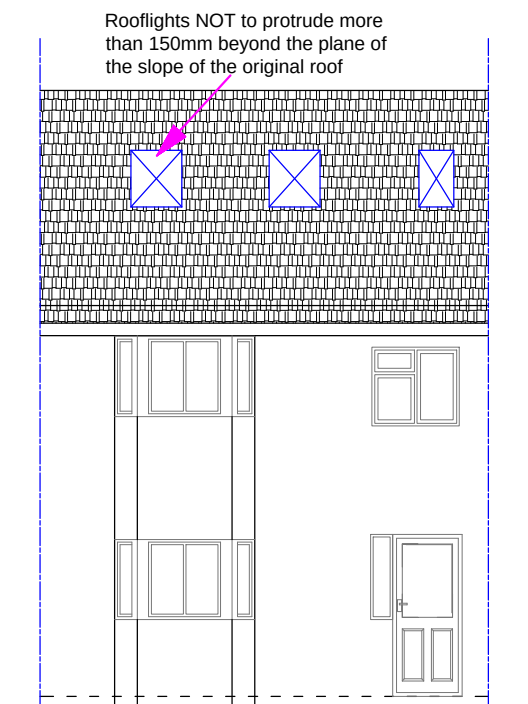

PROPOSED FRONT ELEVATION  
Scale 1:100

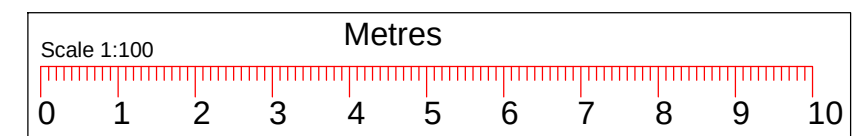

TITLE: LOFT CONVERSION

NAME : MRS PHUL  
ADDRESS : 27 NORTHFIELD PARK  
HAYES  
UB3 4NU

**MKM** DESIGN & CONSTRUCTION LTD

Contact: M.Mathu (BSc,MSc Civil Engineering)  
Tel : 07515365953  
Email : mathu\_eng@yahoo.co.uk  
Web : mkmdesigns.co.uk

NOTE: This Drawing is Copyright of MKM DESIGN AND CONSTRUCTION LTD.  
Contractor/Builder to check all dimensions on site, before commencement of any works.Figured dimensions only to be used.  
All works shall comply with the latest Building Regulations & be to the satisfaction of the Local Authority.  
Materials shall be suitable for the purpose for which they are used & the quality shall not be lower than that defined in the relevant British standards.  
The structural beam sizes shown on this drawing shall be installed once the beam sizes and structural calculations are approved by the Local Authority. Any changes to beam length and bearing plate/ bearing pier sizes to be confirmed with our engineer.

Drg No : MKM/16/NOR27/LC01 Scale : SHOWN@A3 Drwn By: M.MATHU Date : 08/06/2016 Page : 02/02