




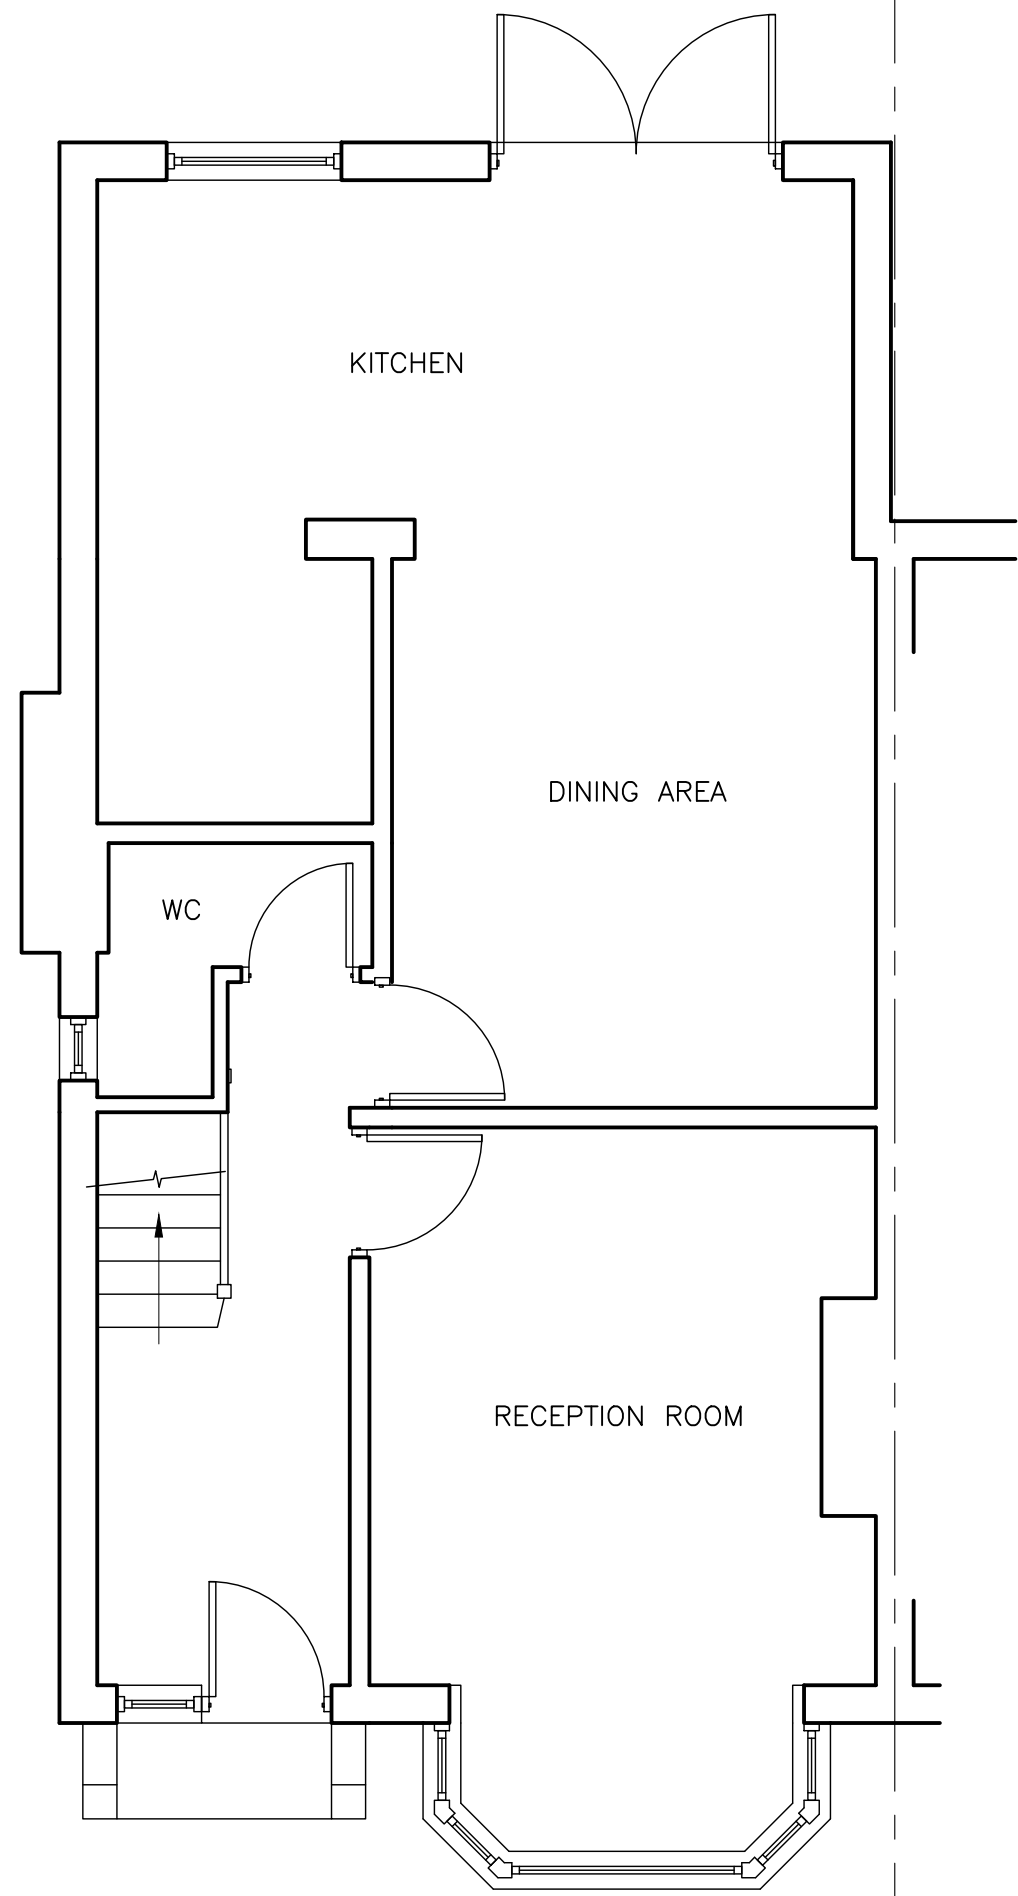


GROUND FLOOR PLAN
(1:50)

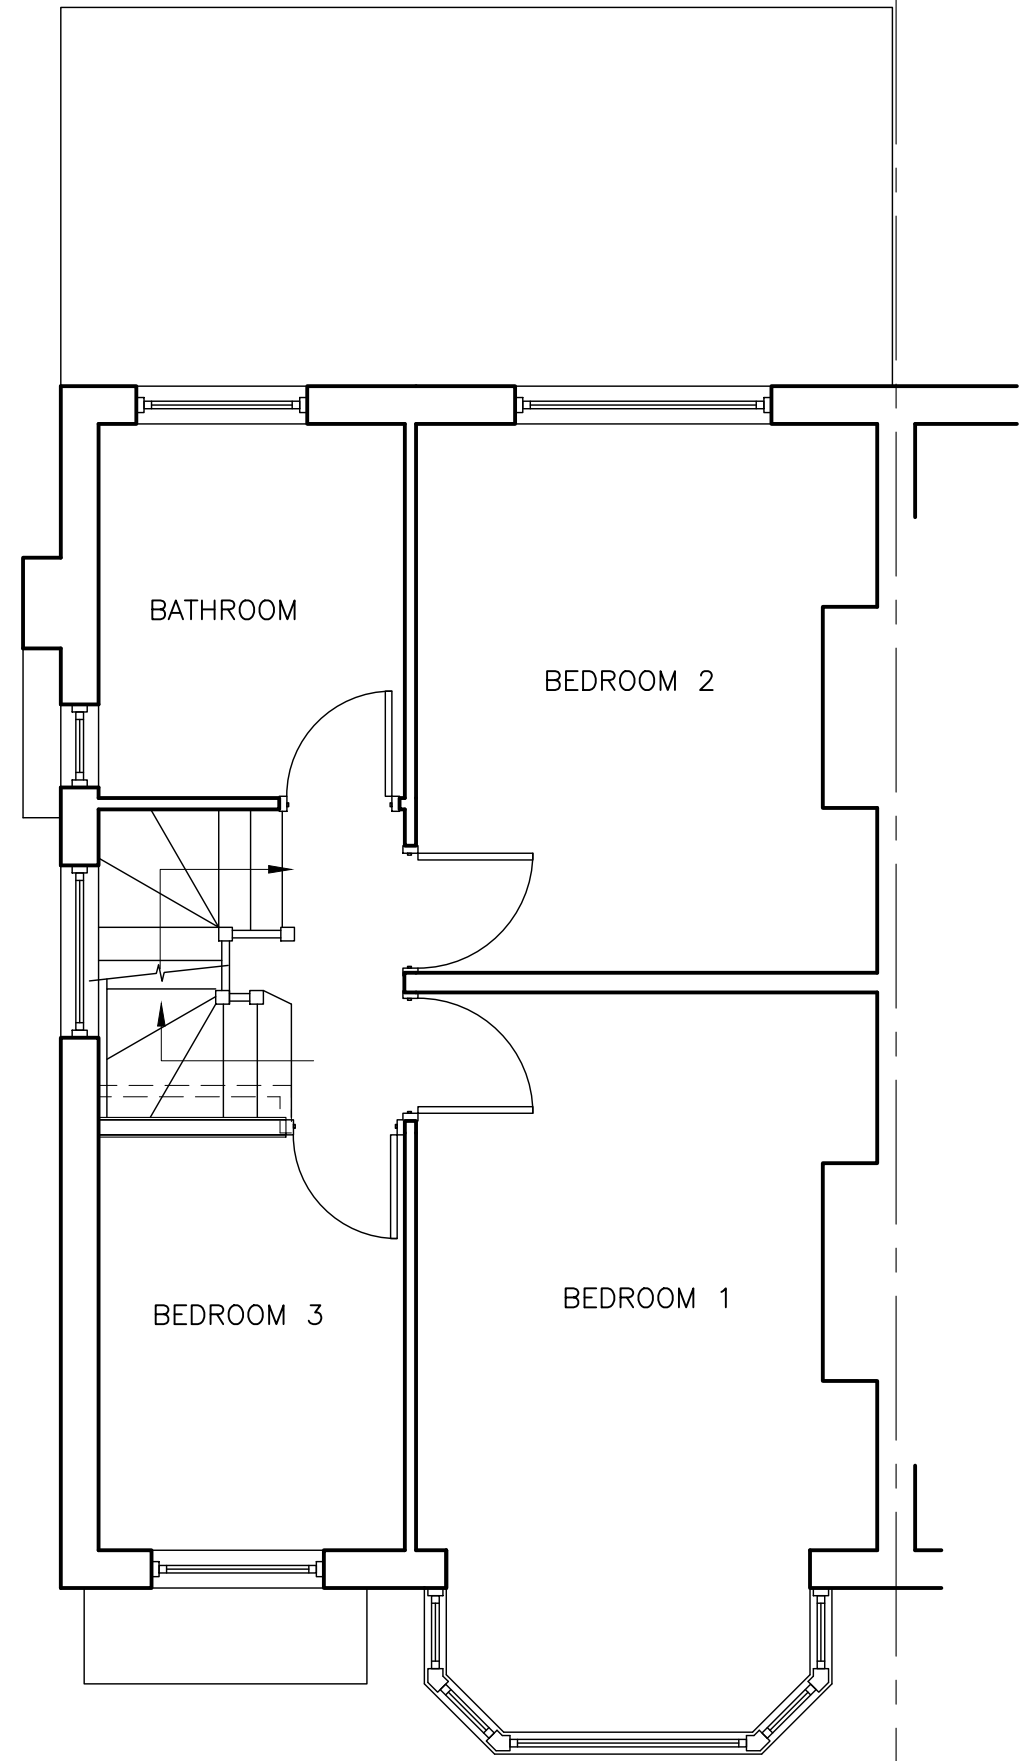

FIRST FLOOR PLAN
(1:50)

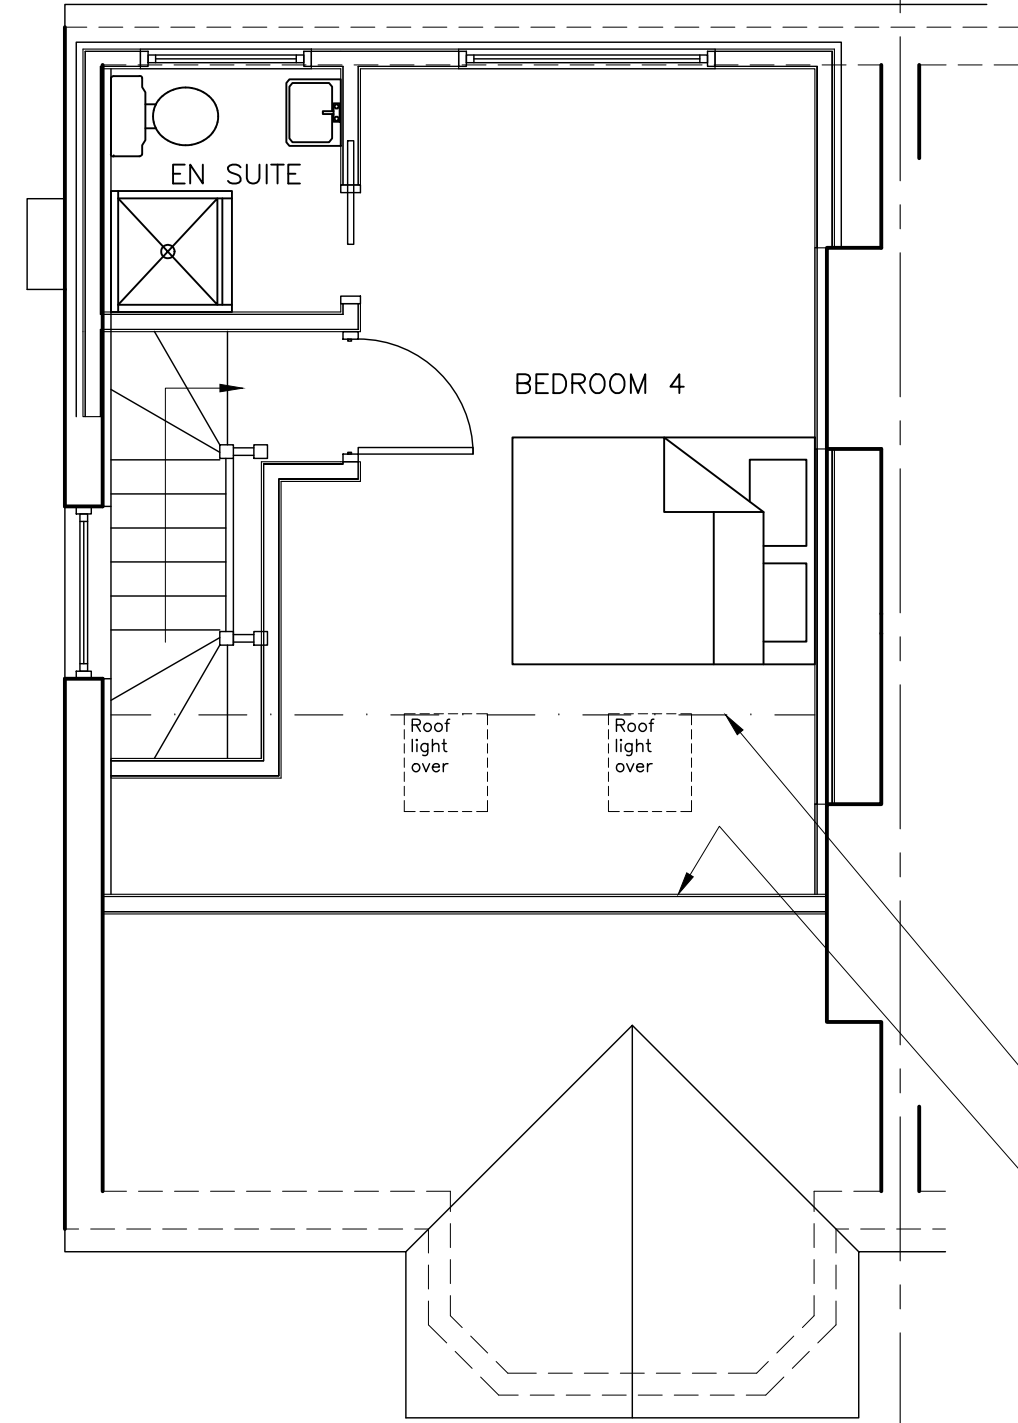


SECOND FLOOR PLAN
(1:50)

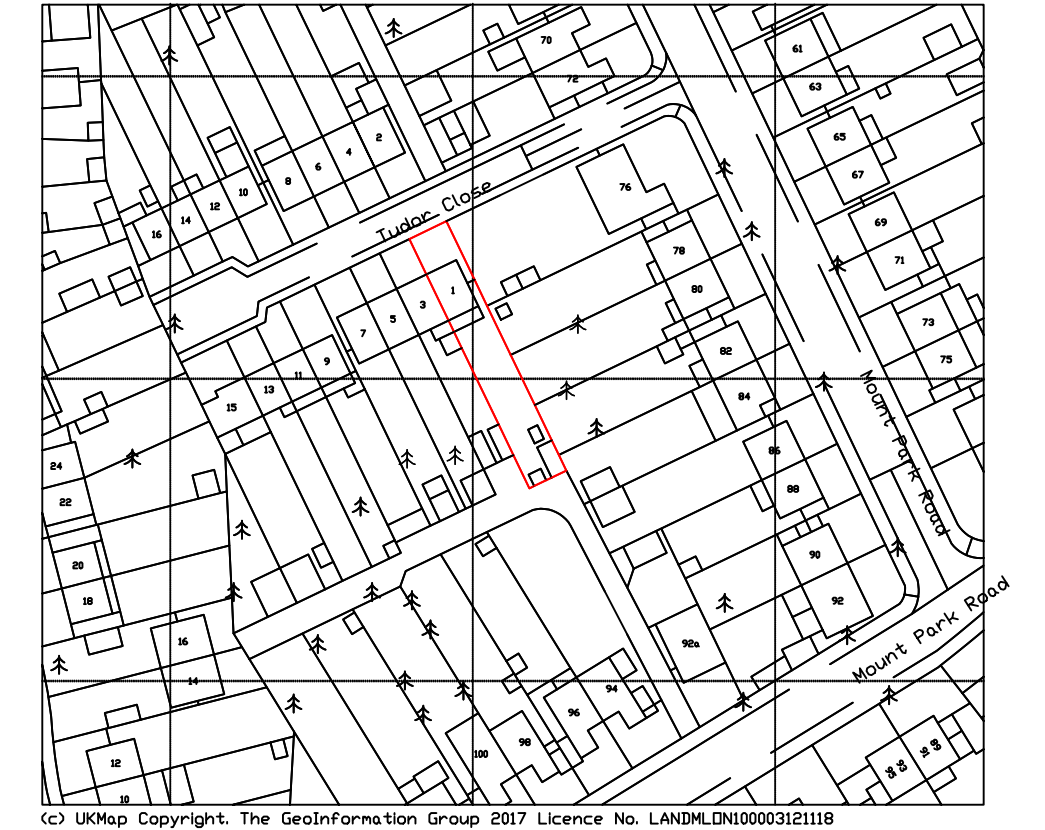


LOCATION PLAN
(1:1250)

Dash-dot line indicates extent of room with a ceiling height greater than 1.8m.
Front wall positioned under sloping roof to have internal height of 1.0m.

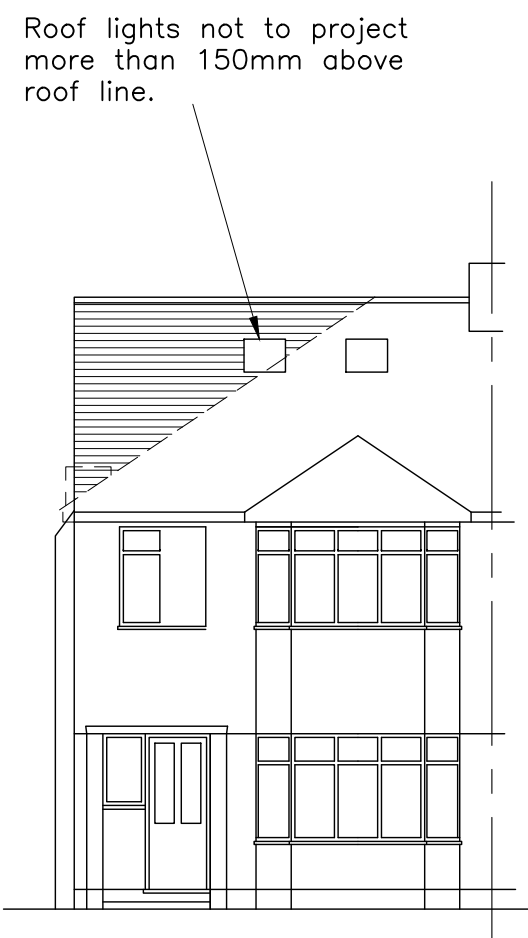


FRONT ELEVATION
(1:100)

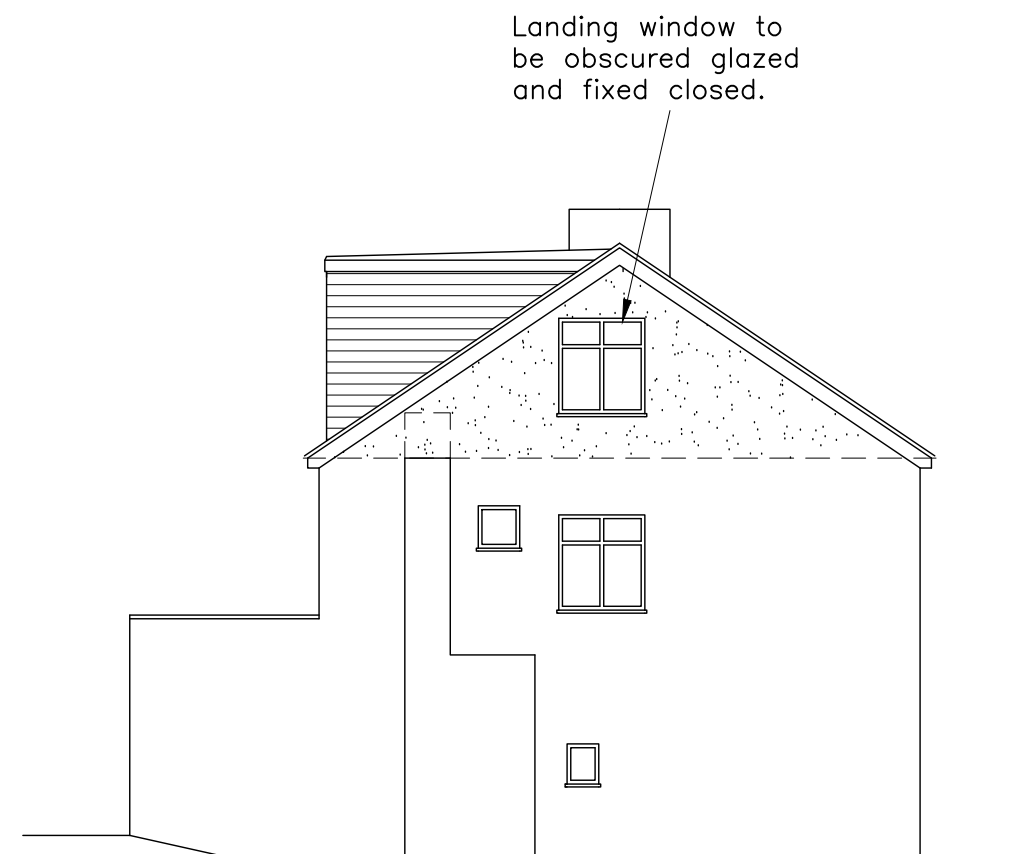


LEFT ELEVATION
(1:100)



REAR ELEVATION
(1:100)

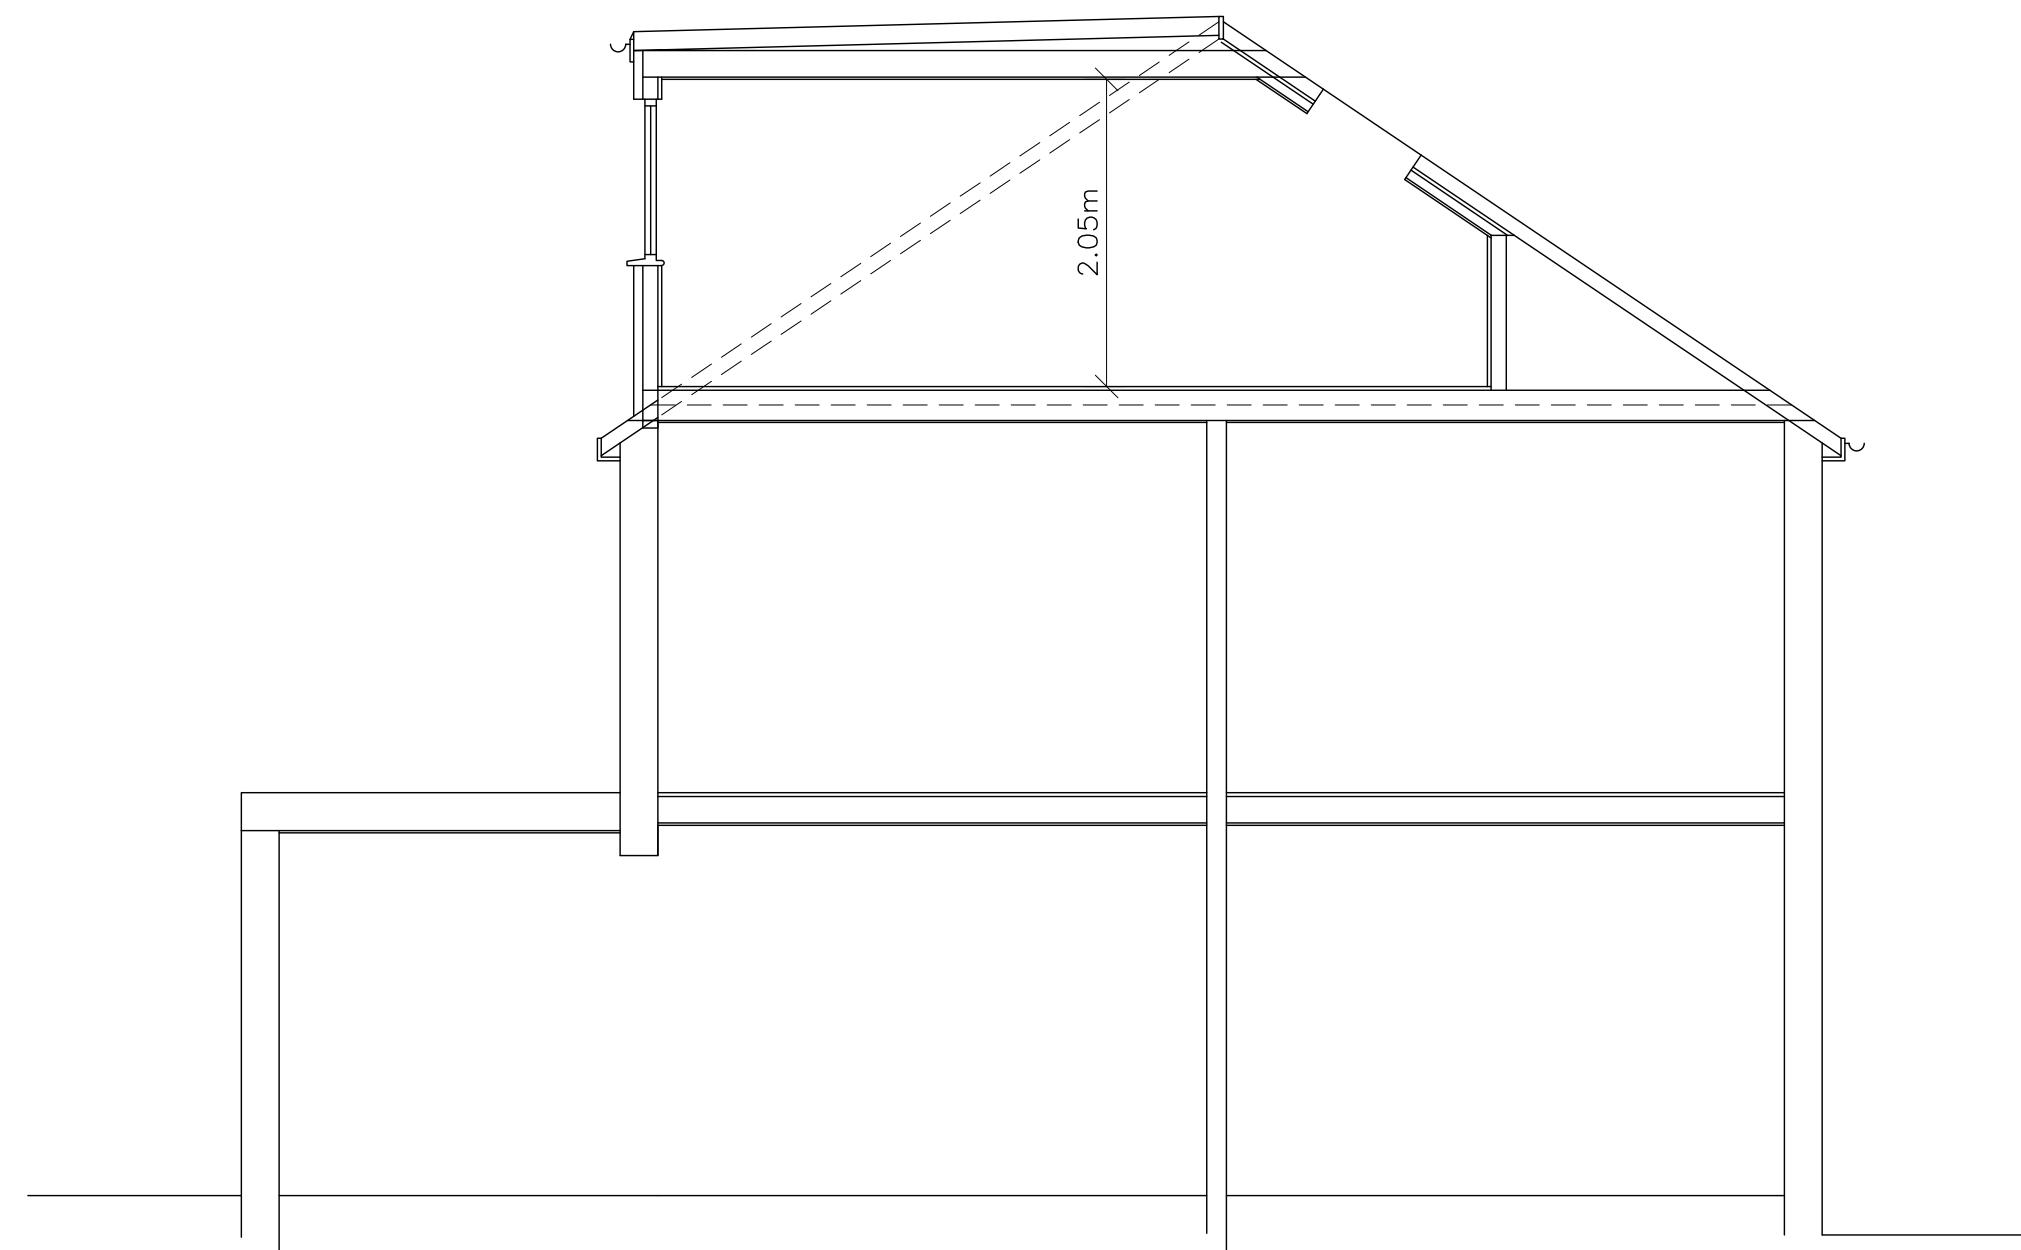

ILLUSTRATIVE SECTION
FRONT TO REAR
(1:50)

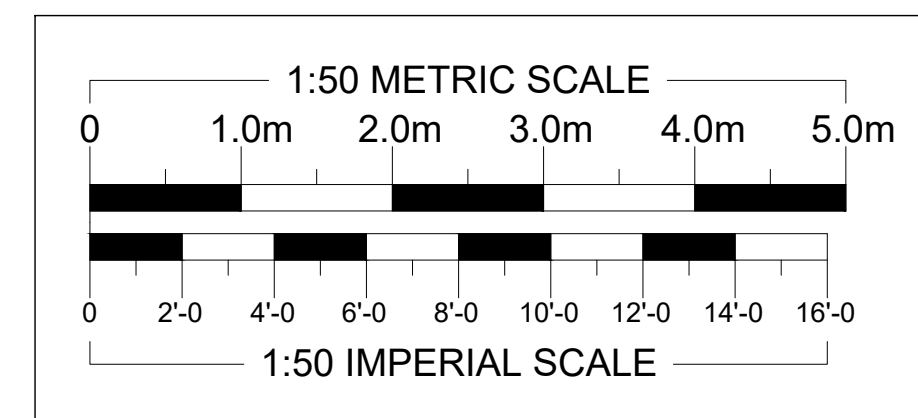

REVISIONS		DATE
ARTHUR J. FERRYMAN & ASSOCIATES ARCHITECTURAL CONSULTANTS • SURVEYORS 128 HIGH STREET • BUSHEY • HERTS • WD23 3DE Tel: 020 8950 0508 Email: office@ajferryman.co.uk		
TITLE PROPOSED LOFT CONVERSION		
ADDRESS 1 TUDOR CLOSE EASTCOTE HA5 2JT		
CLIENT MR R BLENNERHASSETT		
SCALE AS SHOWN @A1	DRAWN	DATE 07/17
DRAWING 217172/02		REV.