



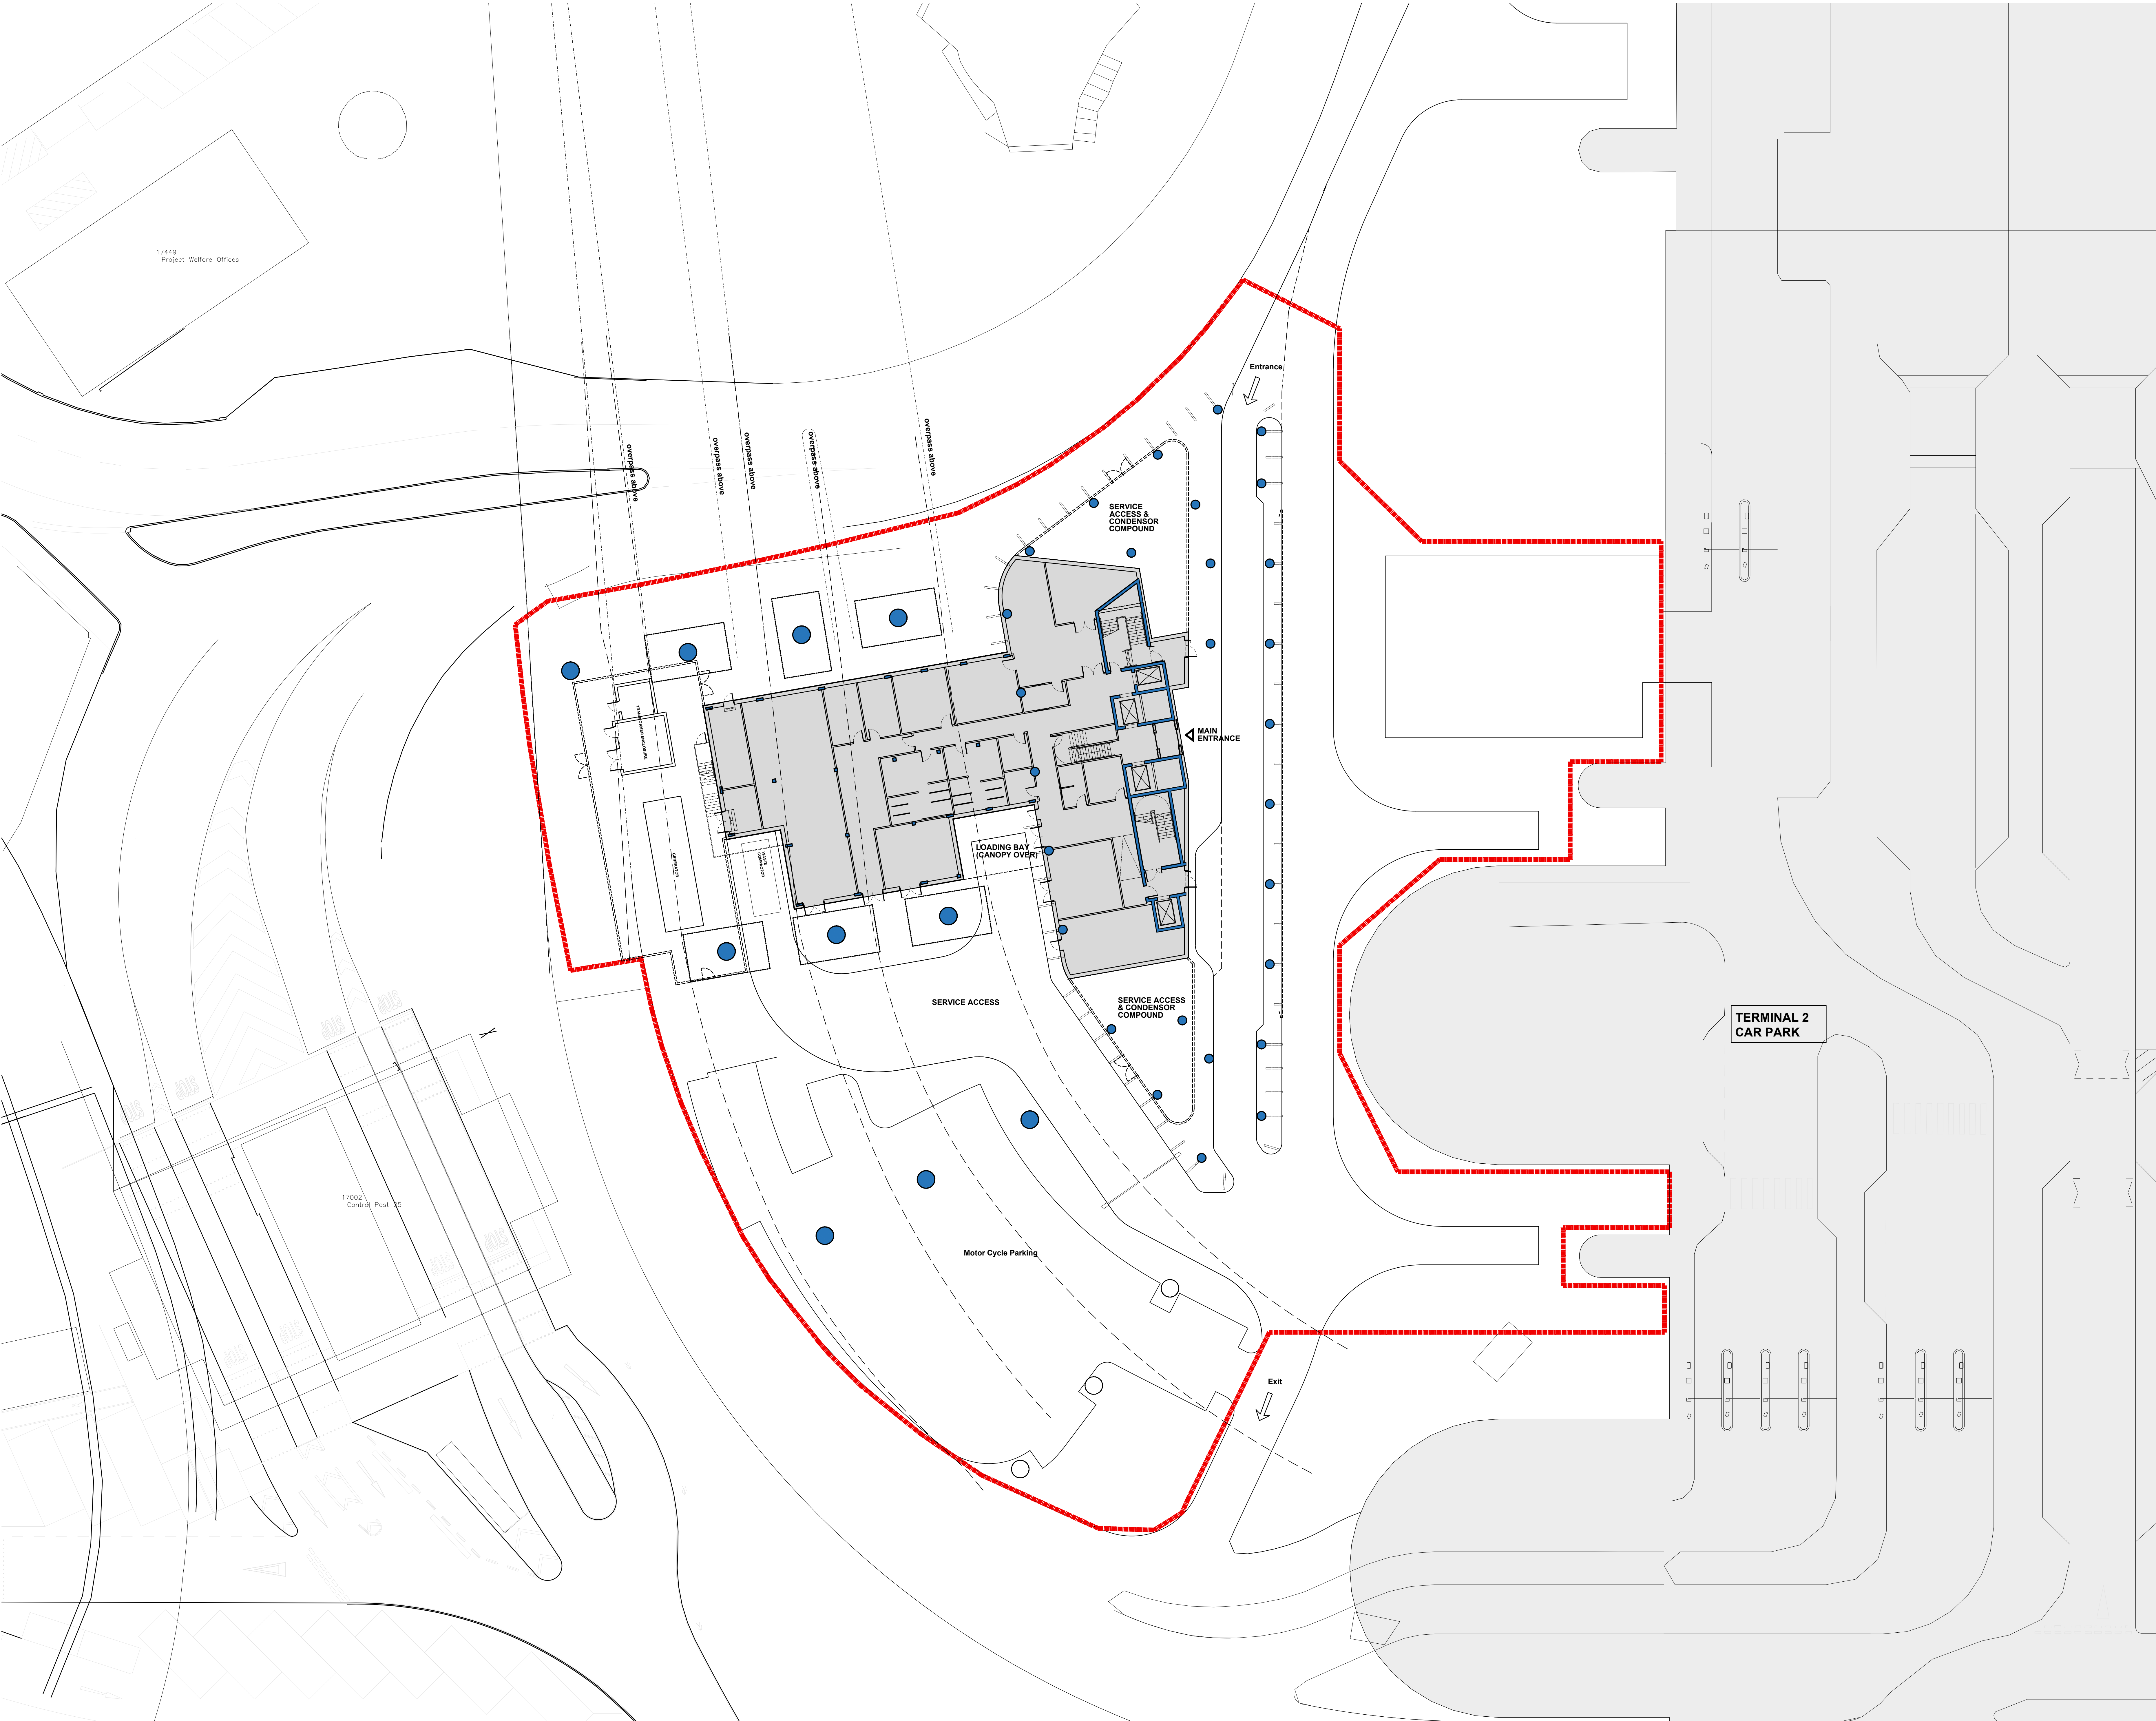

Please do not scale from this drawing. If in doubt, ask. This drawing is the property of UNUM Partnership Ltd. and must not be reproduced, copied or disclosed in any form, other than for the purpose of this project.		
Version	Initials	Date
P1	GB	10.07.17
P1	GB	10.07.17
P2	GB	10.07.17
KEY:

Site boundary

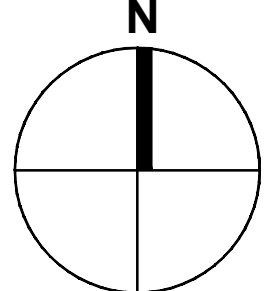

UNUM

UNUM PARTNERSHIP
CHARTERED ARCHITECTS

PLANNING

Client

Grove Developments

Project Title

Proposed Hotel at
T2 Heathrow

Drawing Title

Proposed Site Plan
Showing proposed roads

Date

Scale

Drawn

Checked

Rev

17

1:200

GB

Drawing No.

083-L(PL)-205

P4