




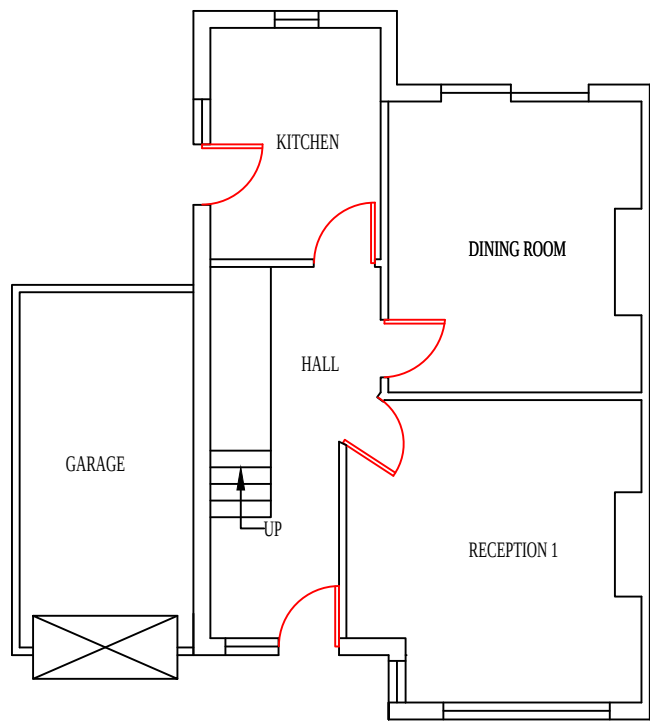


EXISTING GROUND FLOOR PLAN 1:100

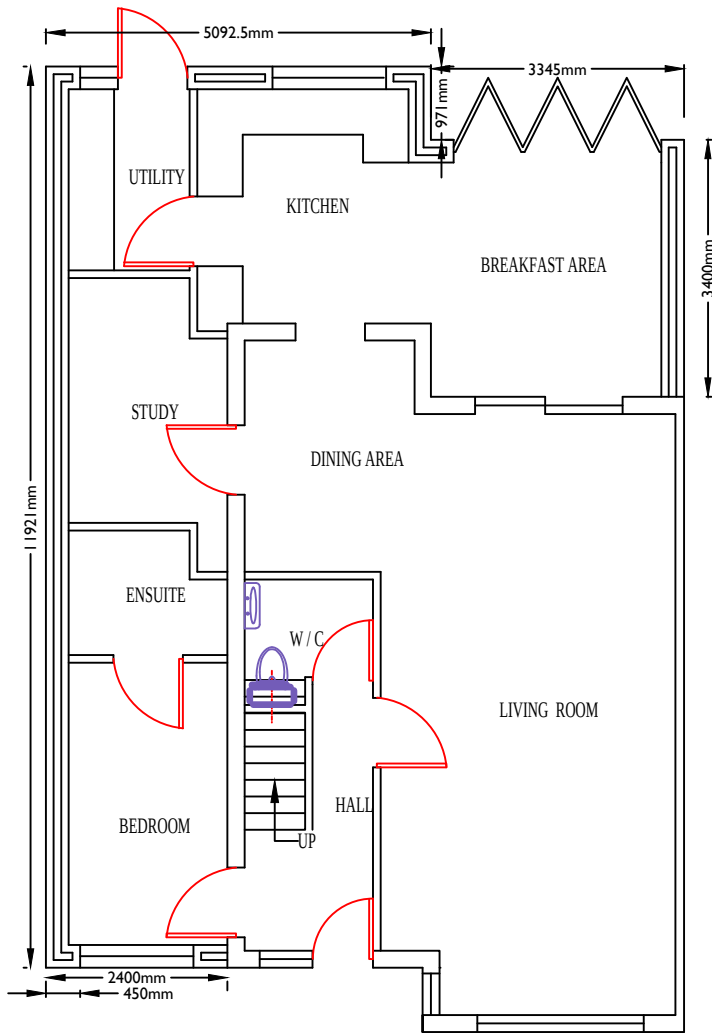

PROPOSED GROUND FLOOR PLAN 1:100

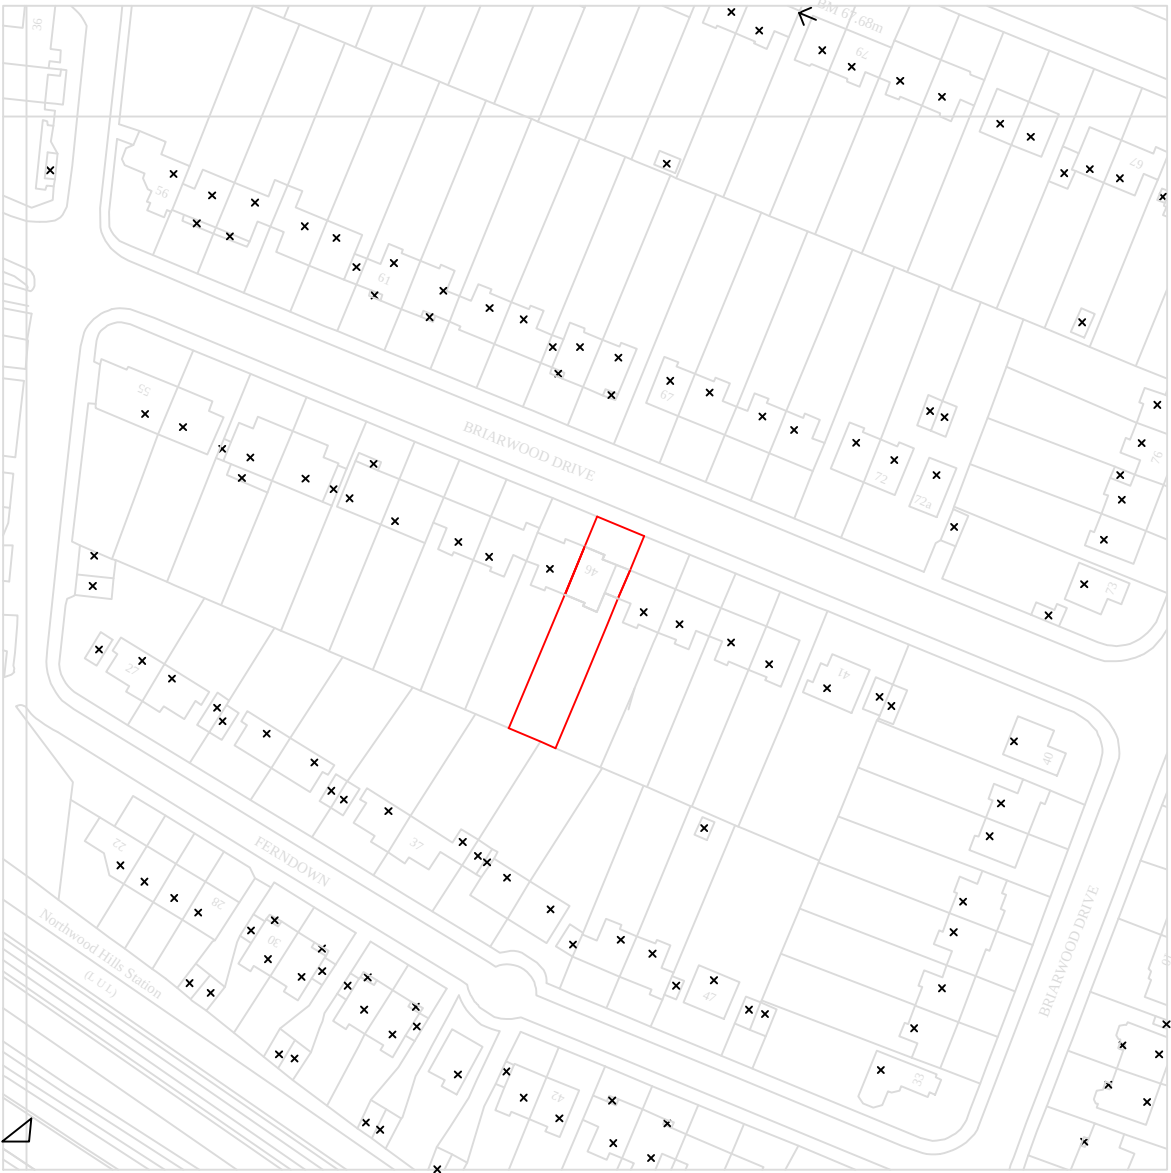

LOCATION PLAN 1:1250

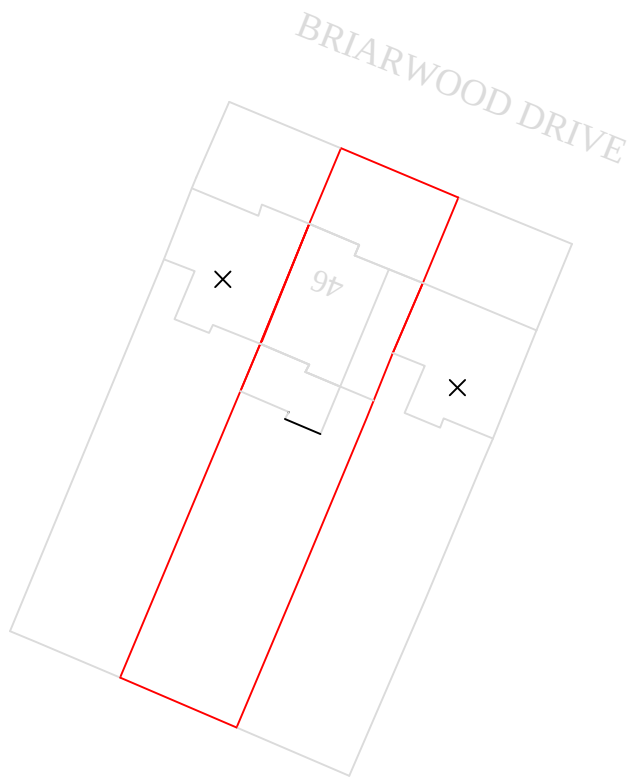


SITE PLAN 1:500




EXISTING FRONT ELEVATION 1:100



EXISTING REAR ELEVATION 1:100

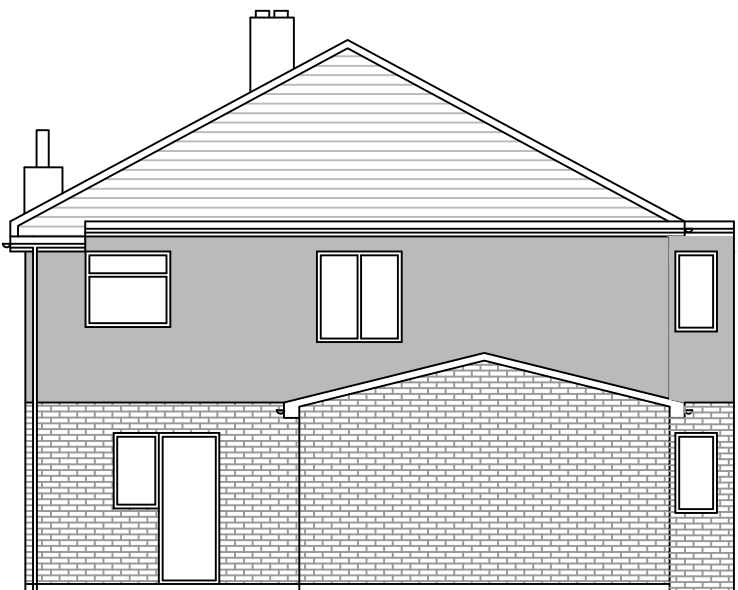

EXISTING SIDE ELEVATION 1:100

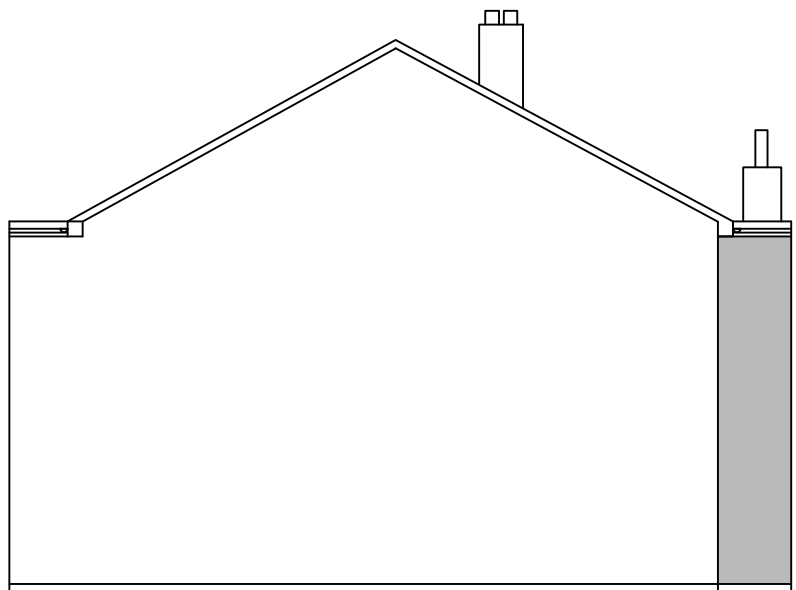


EXISTING SIDE ELEVATION 1:100




PROPOSED FRONT ELEVATION 1:100




PROPOSED REAR ELEVATION 1:100

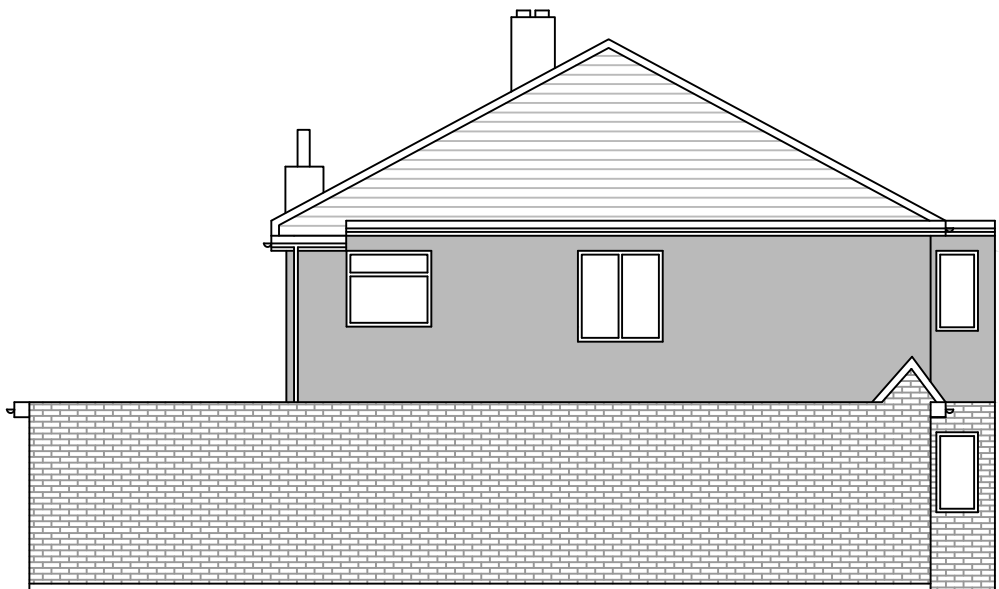

PROPOSED SIDE ELEVATION 1:100

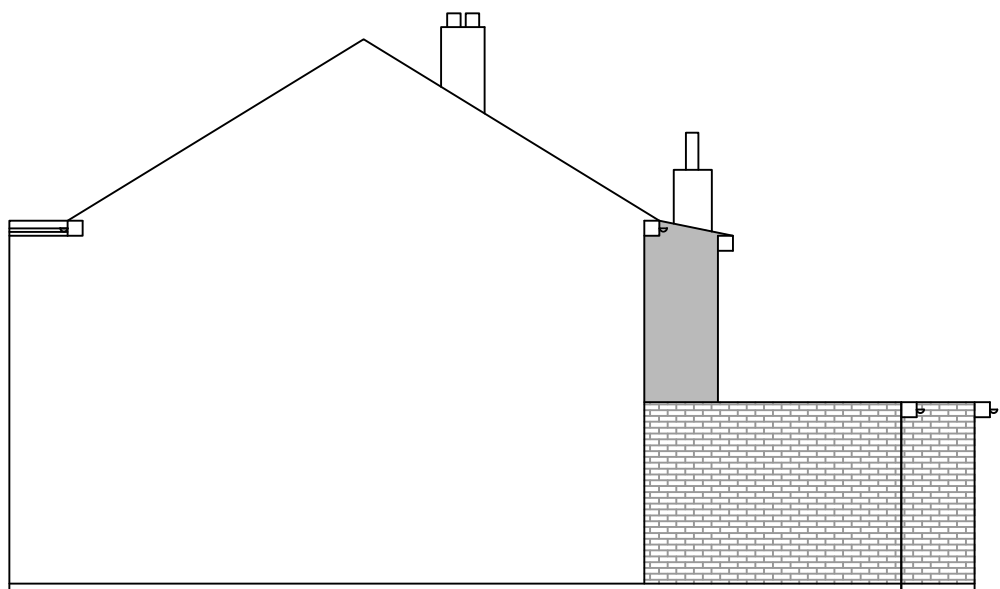

PROPOSED SIDE ELEVATION 1:100

 

THE PILLARS
SLADE OAK LANE,
GERRARDS CROSS
BUCKINGHAMSHIRE, SL9 0QE
TEL : 01895 832 560
FAX : 01895 832 360
EMAIL : INFO@LANDMARK-GROUP.CO.UK

RTPI
Chartered Town Planners

CIOB
THE CHARTERED INSTITUTE OF BUILDING

IN PARTNERSHIP WITH
LABC

CLIENT / JOB ADDRESS:
46 BRIARWOOD DRIVE
NORTHWOOD HILLS
HA6 1PN

DESCRIPTION :
SINGLE STOREY REAR & SIDE EXTENSION
INTERNAL ALTERATIONS

SCALE : 1:100	REVISION	DESCRIPTION	DRAWN BY	DATE
DRAWN BY : SB				
DATE : 22/08/2017				
CHECKED BY : HM				
DRAWING NO. - SB/46/2017FD				

NOTE : ALL MEASUREMENTS TO BE CHECKED ON SITE AND NOT SCALED FROM THIS DRAWING. ANY DISCREPANCIES TO BE REPORTED TO LANDMARK DESIGNS LTD. PARTY WALL (ETC) ACT 1996 TO BE NOT BE USED FOR AGREED WITH ADJOINING NEIGHBOURS PRIOR TO COMMENCEMENT OF WORK TO THE SATISFACTION OF LOCAL AUTHORITY INSPECTOR. NO DEVIATION FROM THESE DRAWINGS FOR ENGINEERING PURPOSE. BUILDING NOTICE. WHAT SO EVER UNLESS AGREED IN WRITING WITH LANDMARK DESIGNS LTD.

DISCLAIMER: THESE ARE THE PLANNING DRAWINGS AND SHOULD NOT BE USED FOR STRUCTURAL CALCULATIONS OR ANY OTHER ENGINEERING PURPOSE. BUILDING NOTICE.

IMPORTANT NOTE: ALL GUTTERS, FOUNDATIONS AND DOWNPIPES TO REMAIN WITHIN THE BOUNDARIES OF THE SUBJECT PROPERTY. ALL PLANS ARE SUBJECT TO FULL PLANNING AND BUILDING APPROVAL BY BUILDING CONTROL.