



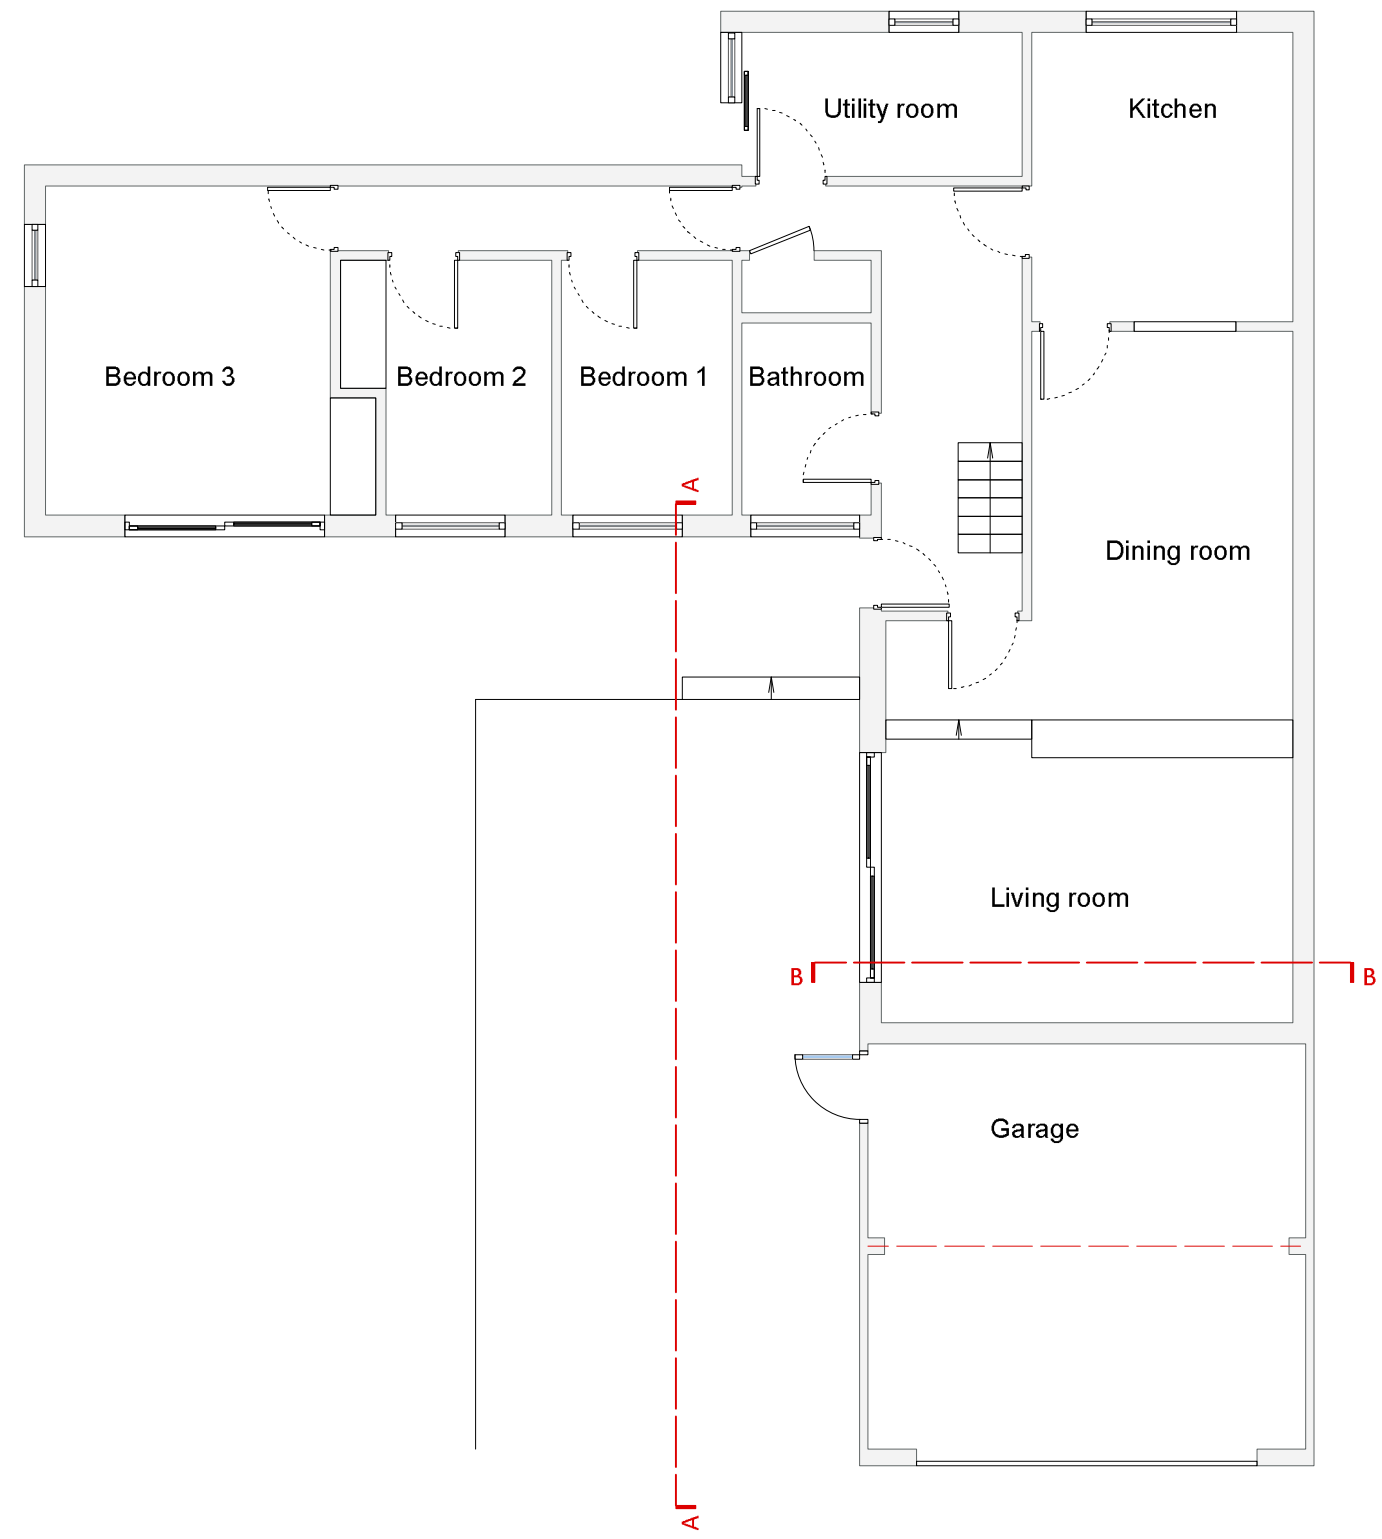

GROUND FLOOR PLAN
EXISTING

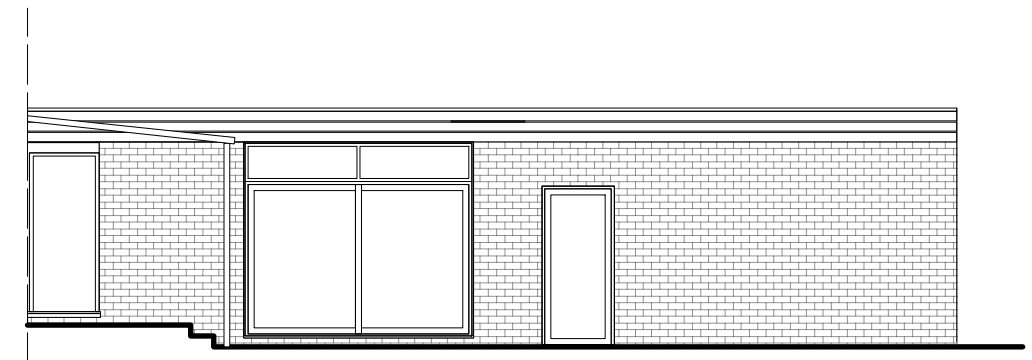


VIEW A- A
EXISTING



VIEW B- B
EXISTING




drawing title Ground floor plan View A- A, View B- B Existing				do not scale dimension from this drawing. all measurements given are indicative. all dimensions to be determined on site prior to purchase and manufacture. all discrepancies between indicative dimensions and those measured on site to be brought to the architect's attention. this drawing is copyright and should not be copied or duplicated in anyway without the consent of the architect.
project 6 Pikes End Pinner HA5 2EX	status Planning	project No 942 drawing No P'X'01 revision	date 08/21 scale 1:100	

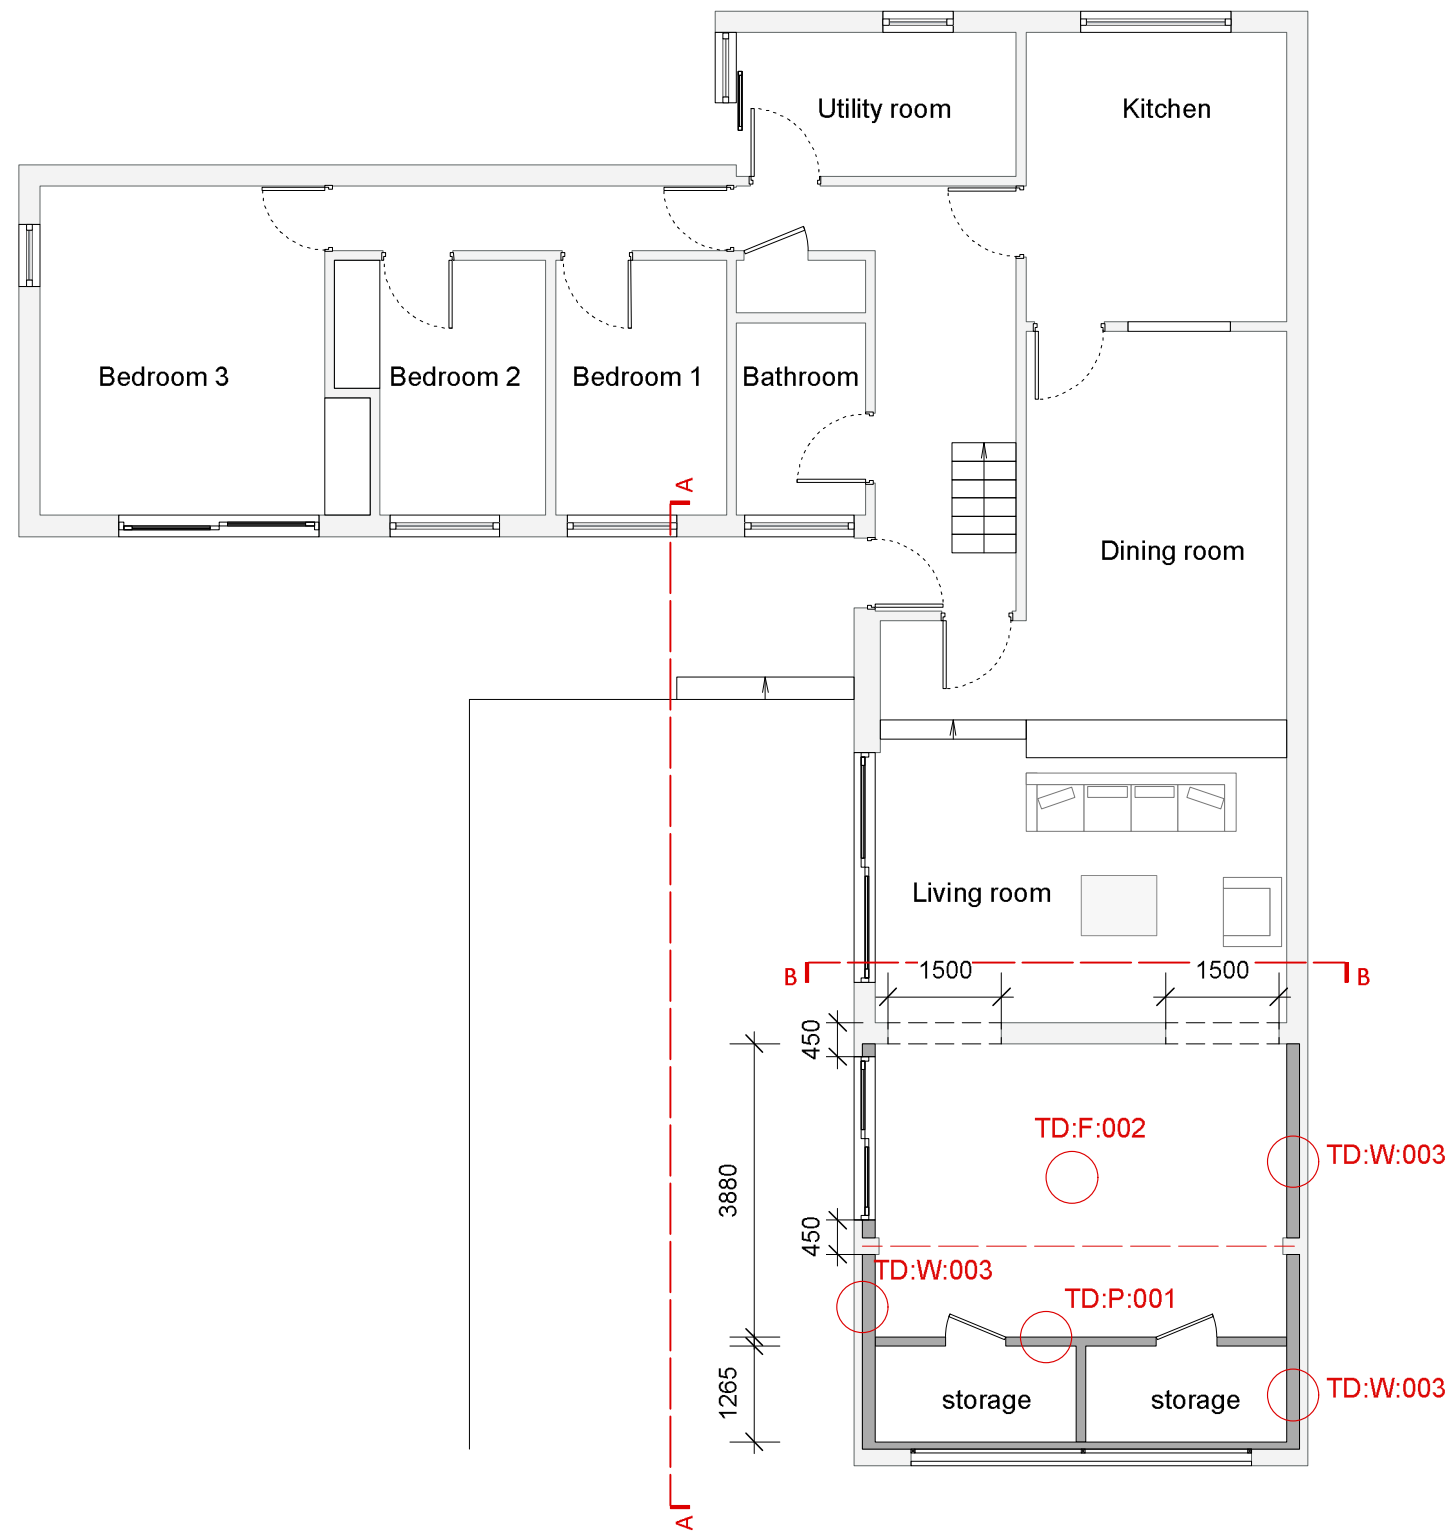

GROUND FLOOR PLAN
PROPOSED



VIEW A- A
PROPOSED

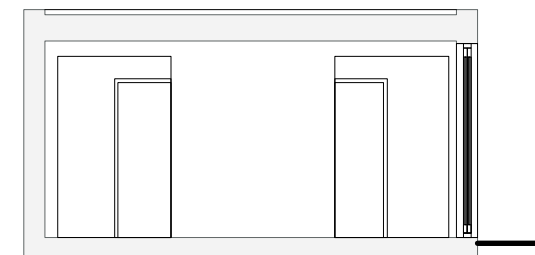

VIEW B- B
PROPOSED



drawing title Ground floor plan View A- A, View B- B Proposed				do not scale dimension from this drawing. all measurements given are indicative. all dimensions to be determined on site prior to purchase and manufacture. all discrepancies between indicative dimensions and those measured on site to be brought to the architect's attention. this drawing is copyright and should not be copied or duplicated in anyway without the consent of the architect.
project 6 Pikes End Pinner HA5 2EX	status Planning	project No 942 drawing No P'01 revision	date 08/21 scale 1:100	