

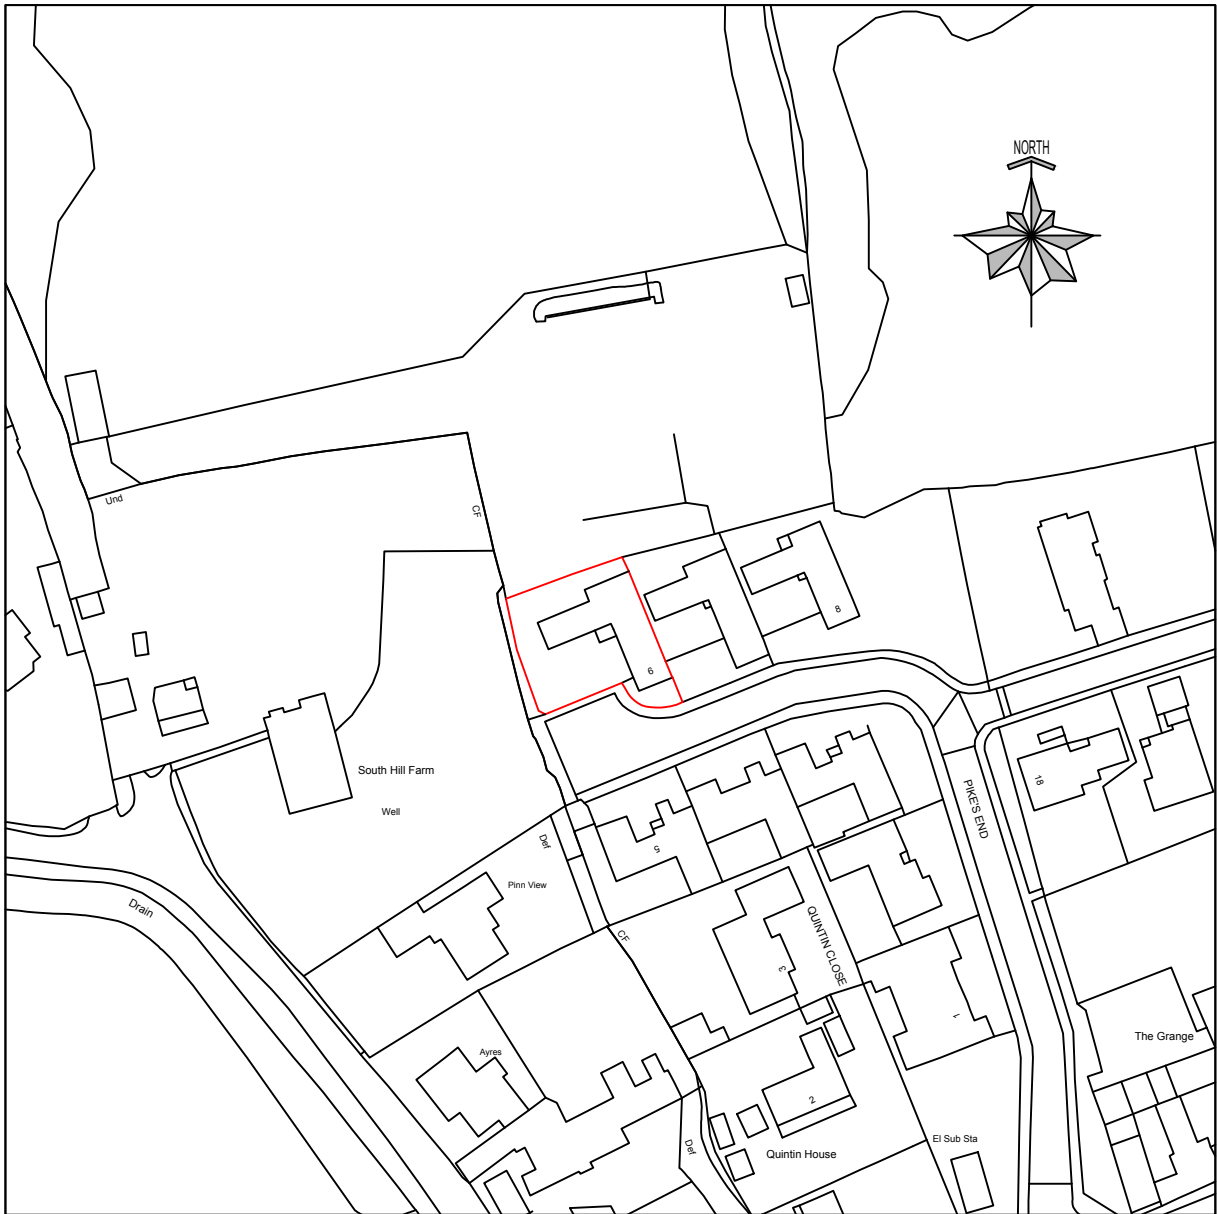


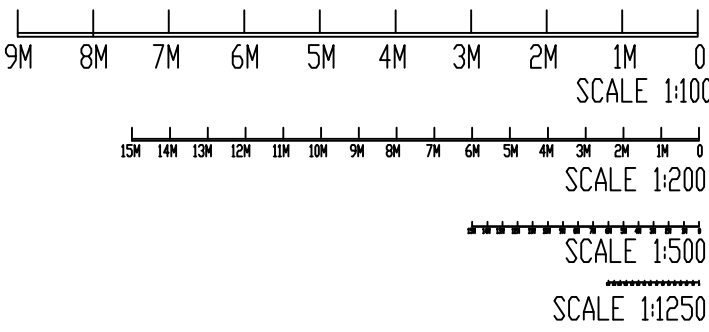

LOCATION PLAN
SCALE 1:1250@A2

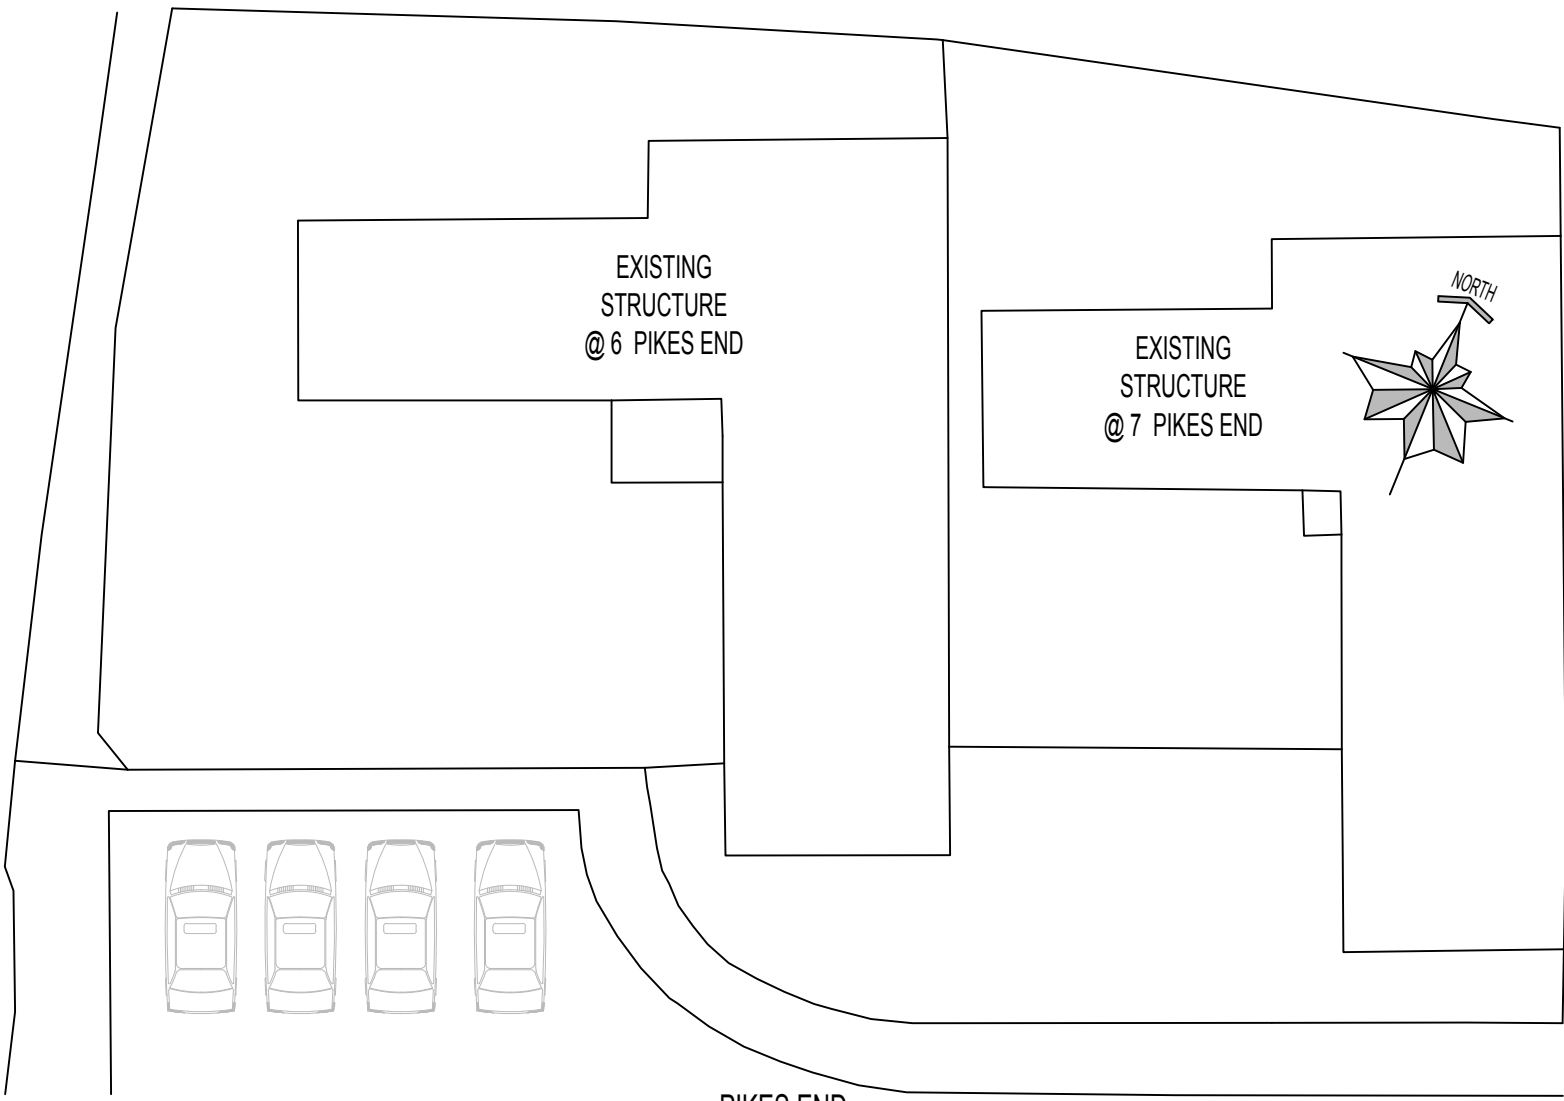

EXISTING & PROPOSED SITE PLAN
SCALE 1:200@A2

REVISIONS:	
DATE	DESCRIPTION

PROJECT DESCRIPTION:
PROPOSAL FOR CONVERSION OF GARAGE INTO HABITABLE ROOM

PROJECT DETAILS:
S STOREY
6 PIKES END HARROW HA5 2EX

DRAWING NO.: 6PE/01102021	
DATE: 01 OCTOBER 2021	
SCALE: 1:200 & 1:1250 @A2	
DRAWN BY: TS	CHECKED BY: