




SCALE BAR 1:50 @ A1

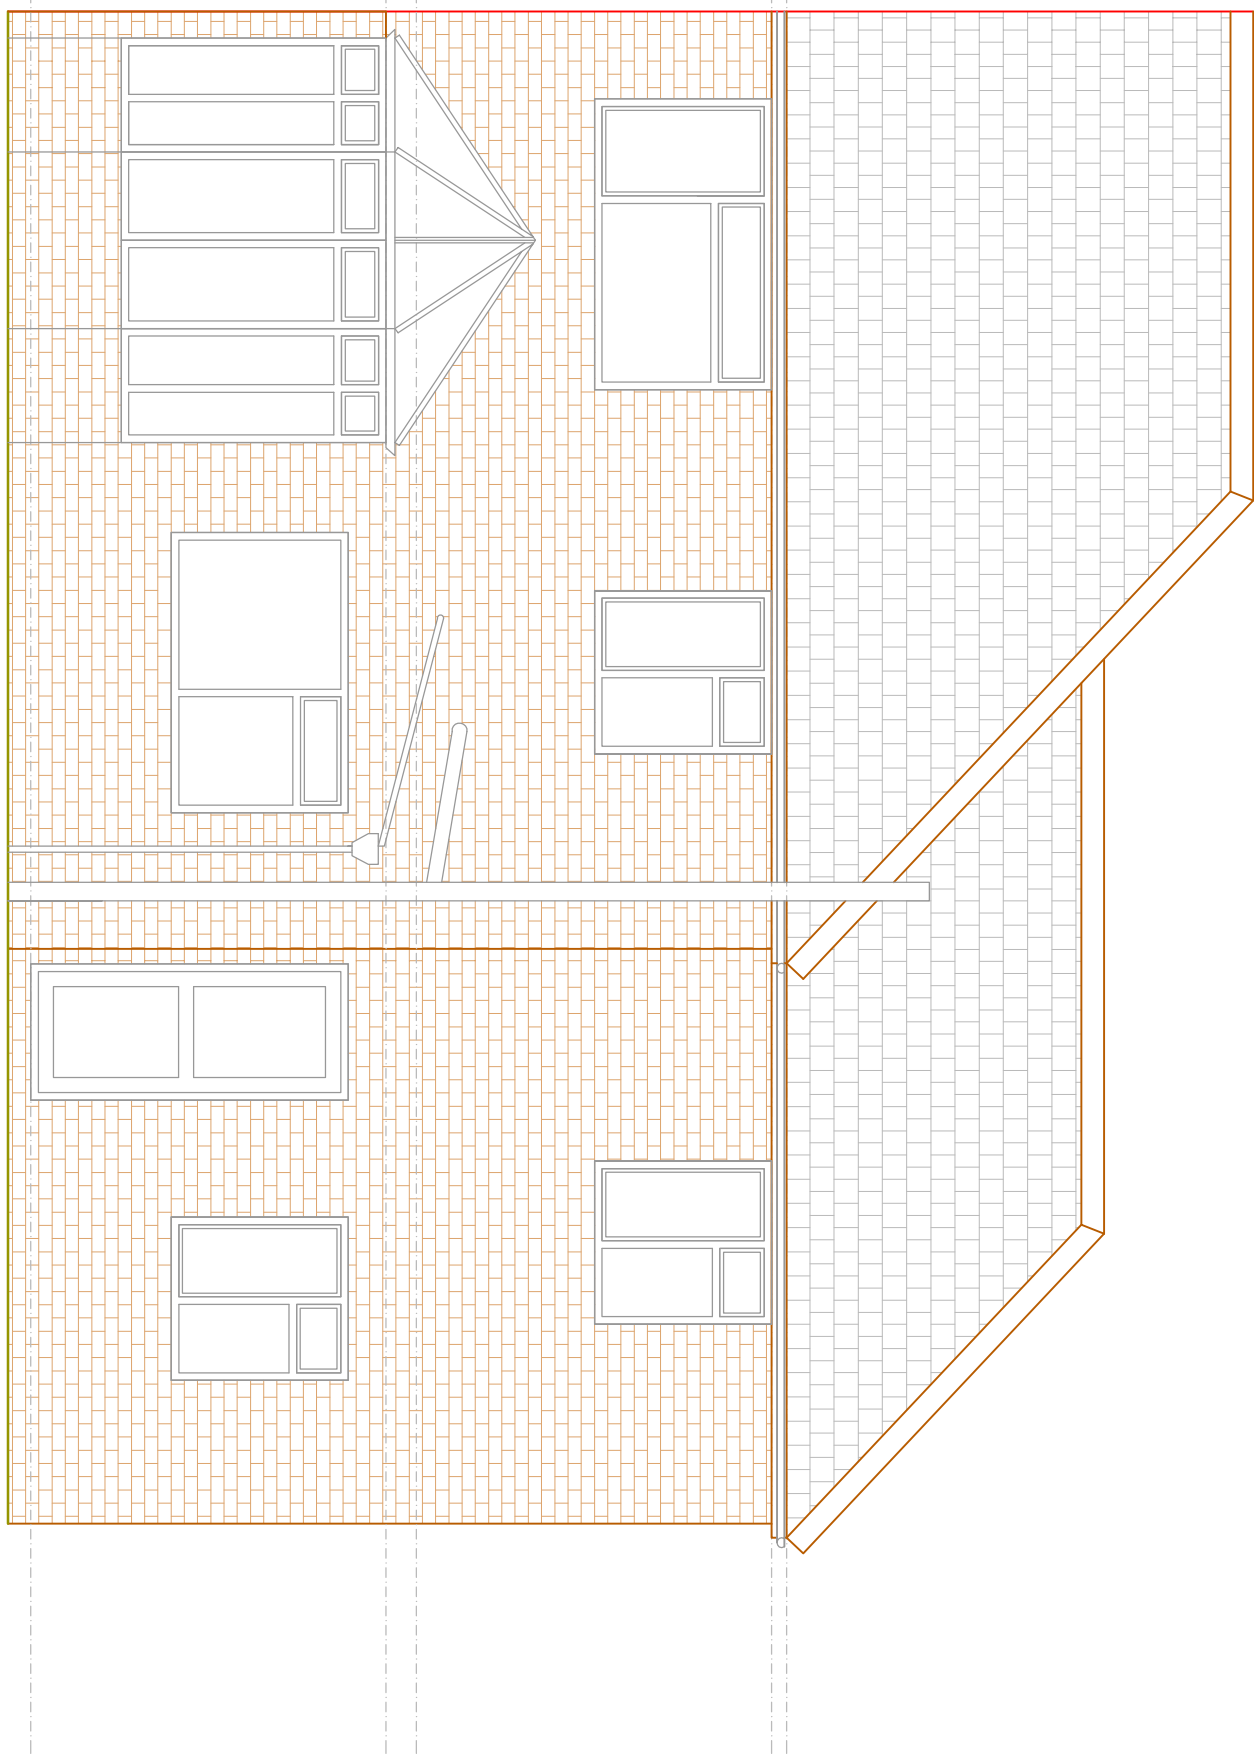


EXISTING REAR ELEVATION
SCALE BAR 1:50 @ A1

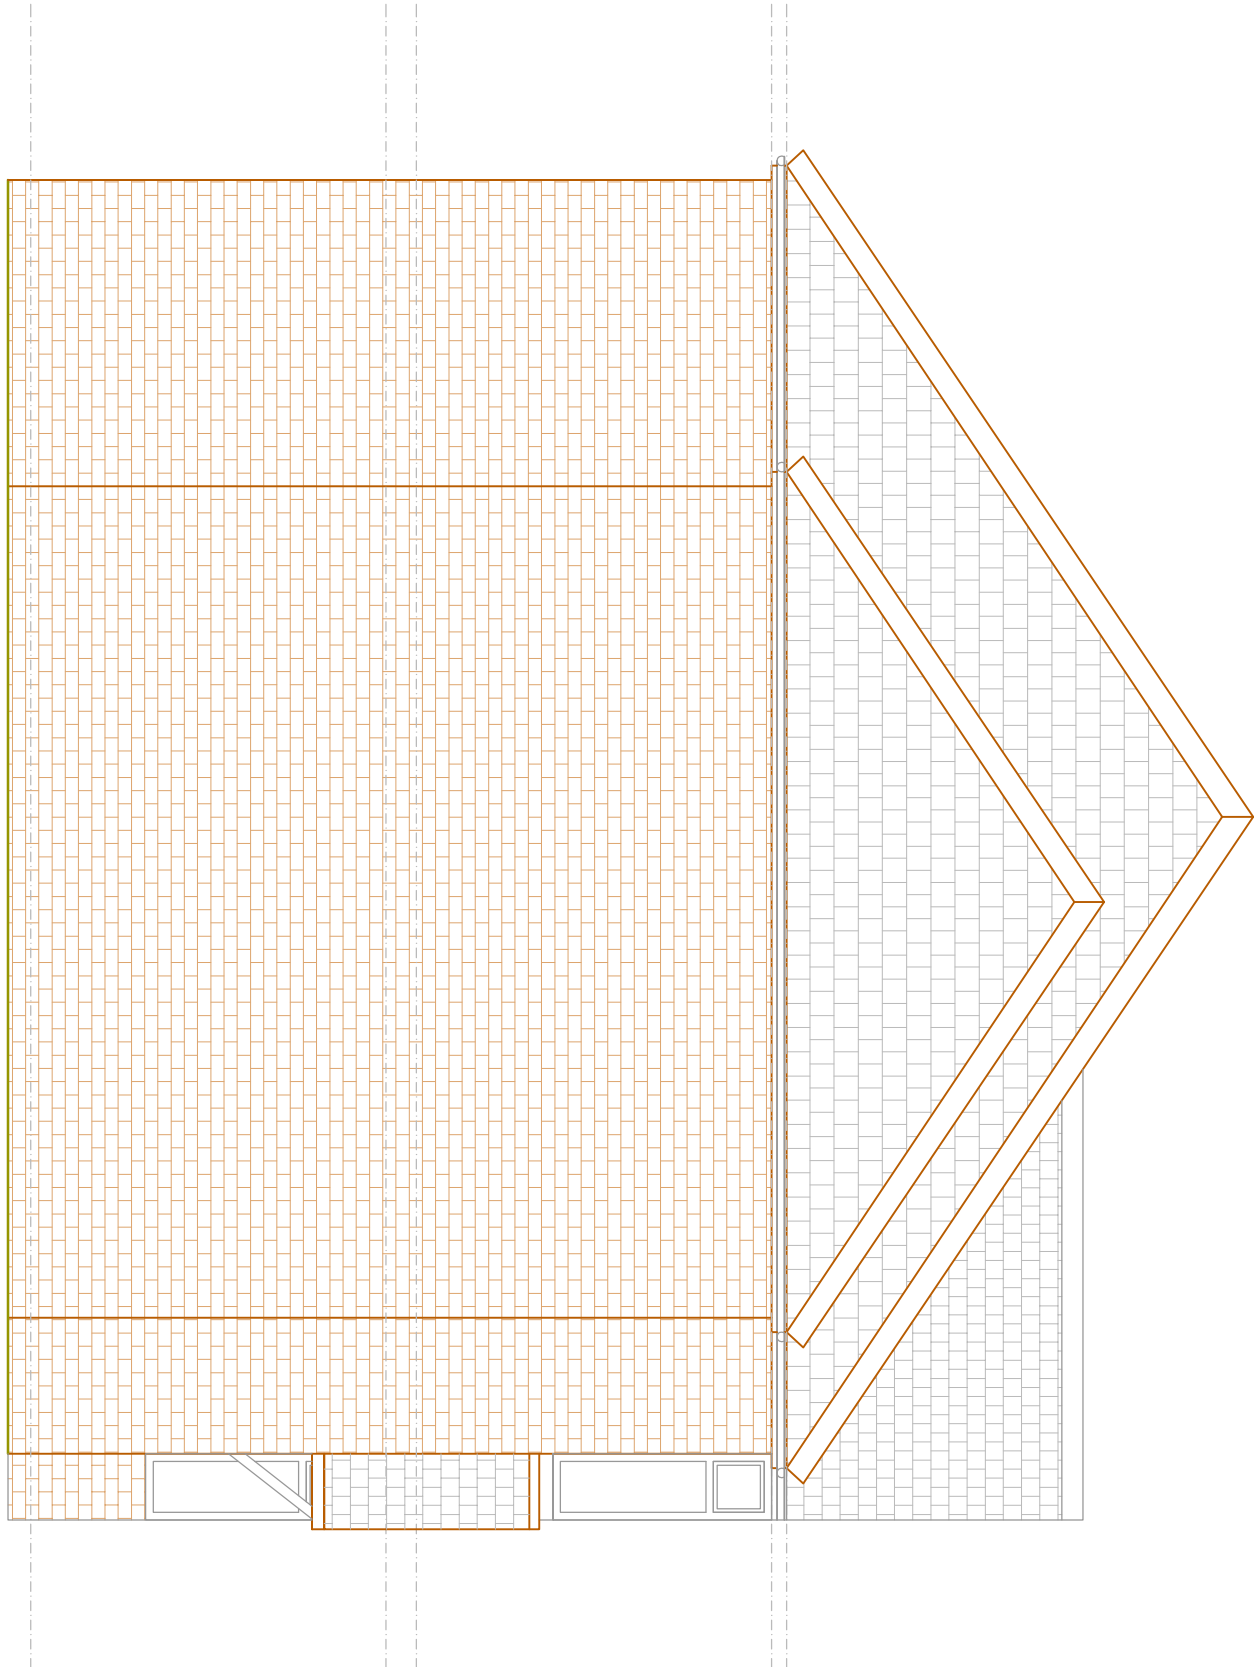

EXISTING SIDE ELEVATION
SCALE BAR 1:50 @ A1

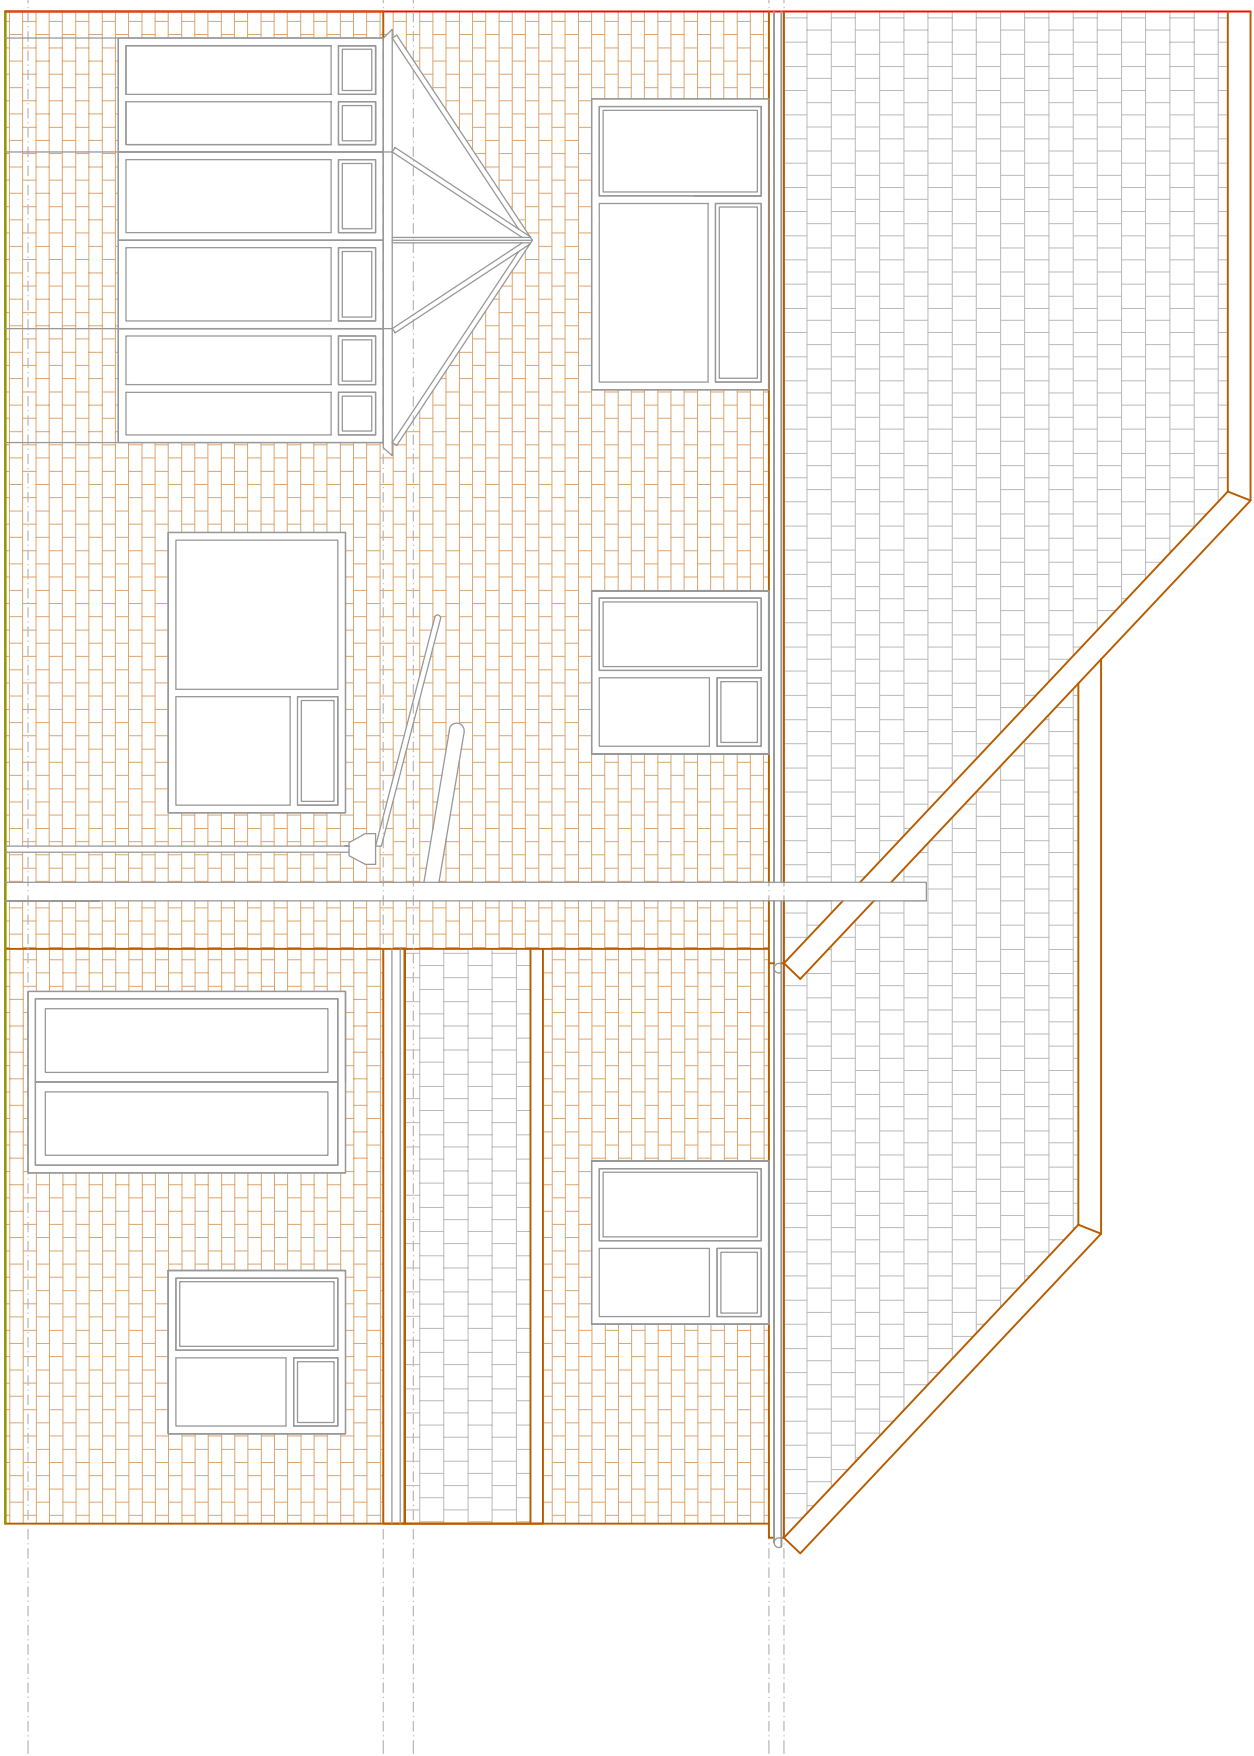

PROPOSED REAR ELEVATION
SCALE BAR 1:50 @ A1

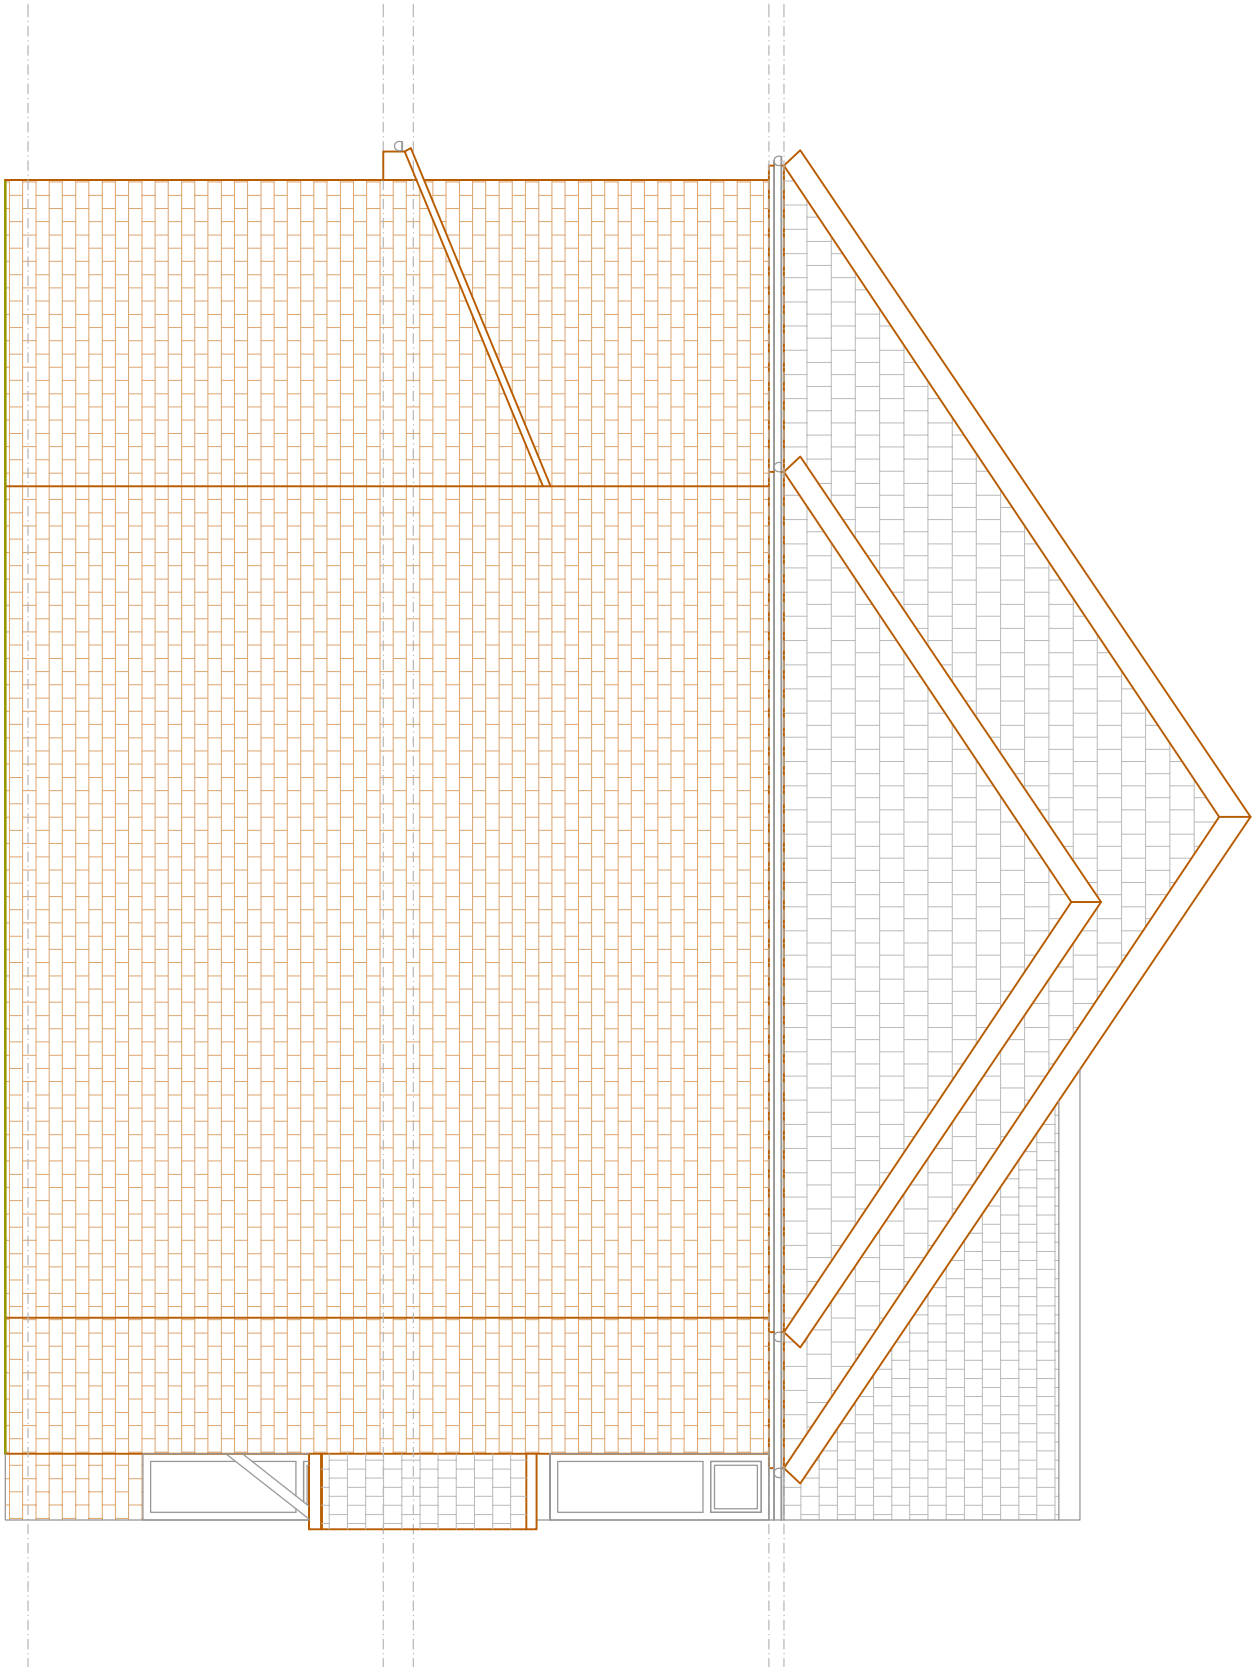

PROPOSED SIDE ELEVATION
SCALE BAR 1:50 @ A1

GENERAL NOTES:

THIS DRAWING IS NOT TO BE SCALED. THE MAIN CONTRACTOR IS RESPONSIBLE FOR CHECKING ALL DIMENSIONS ON SITE PRIOR TO COMMENCEMENT OF WORKS WITH ANY DISCREPANCIES REPORTED TO ARCHITECTURAL SERVICES AT ONCE. ANY CONSTRUCTION WORK CARRIED OUT PRIOR TO OBTAINING THE NECESSARY APPROVALS IS ENTIRELY AT THE HOMEOWNER'S/CONTRACTOR'S RISK. ALL BUILDING WORK IS TO BE CARRIED OUT TO THE SATISFACTION OF THE LOCAL AUTHORITY AND BUILDING CONTROL OFFICER, AND IN ACCORDANCE WITH CURRENT BUILDING REGULATIONS. AS SUCH ANY UNQUALIFIED BUILDING WORKS THAT MAY BE REQUIRED ON SITE. THE MAIN CONTRACTOR SHALL BE ENTIRELY RESPONSIBLE FOR THE SECURITY, STRENGTH AND STABILITY OF THE BUILDING SITE DURING THE WORKS DURATION. THIS DRAWING IS THE PROPERTY OF ARCHITECTURAL SERVICES. THIS DRAWING MAY NOT BE COPIED BY ANY THIRD PARTIES WITHOUT PRIOR PERMISSION.



London Office: 113 Dimes Road, E14 6AN, London, SW6 7DU Telephone: 020 7261 4439

Oxford Office: 14 Station Crescent, Oxfordshire, OX18 1LE Telephone: 01895 691 897 Website: www.greenfieldsarchitecturalservices.co.uk

DRAWING TITLE: EXISTING AND PROPOSED ELEVATIONS

SITE ADDRESS: 1 TEMPLE PARK, UXBIDGE

SCALE: 1:50 @ A1 DRAWN BY: BG

DATE: 25.09.18

DRAWING NO: TEMPLATE03