


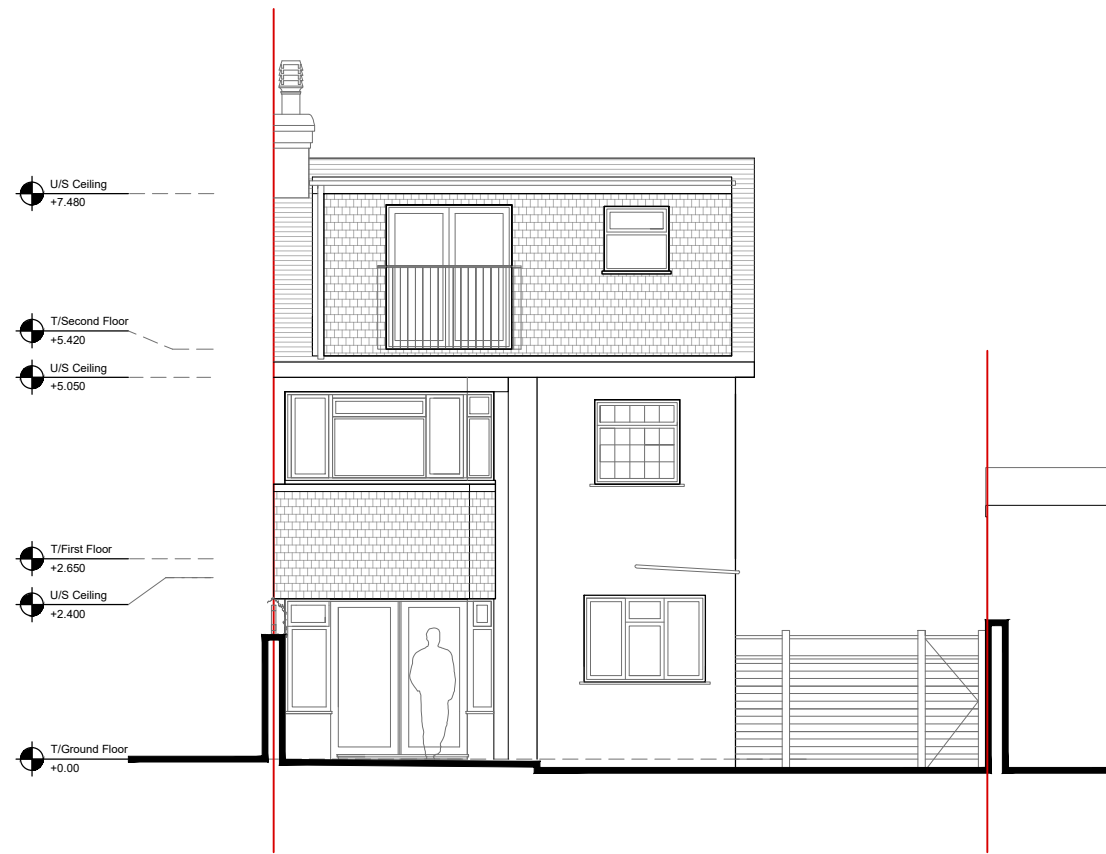

REAR ELEVATION

1:100


7



FRONT ELEVATION

1:100


6

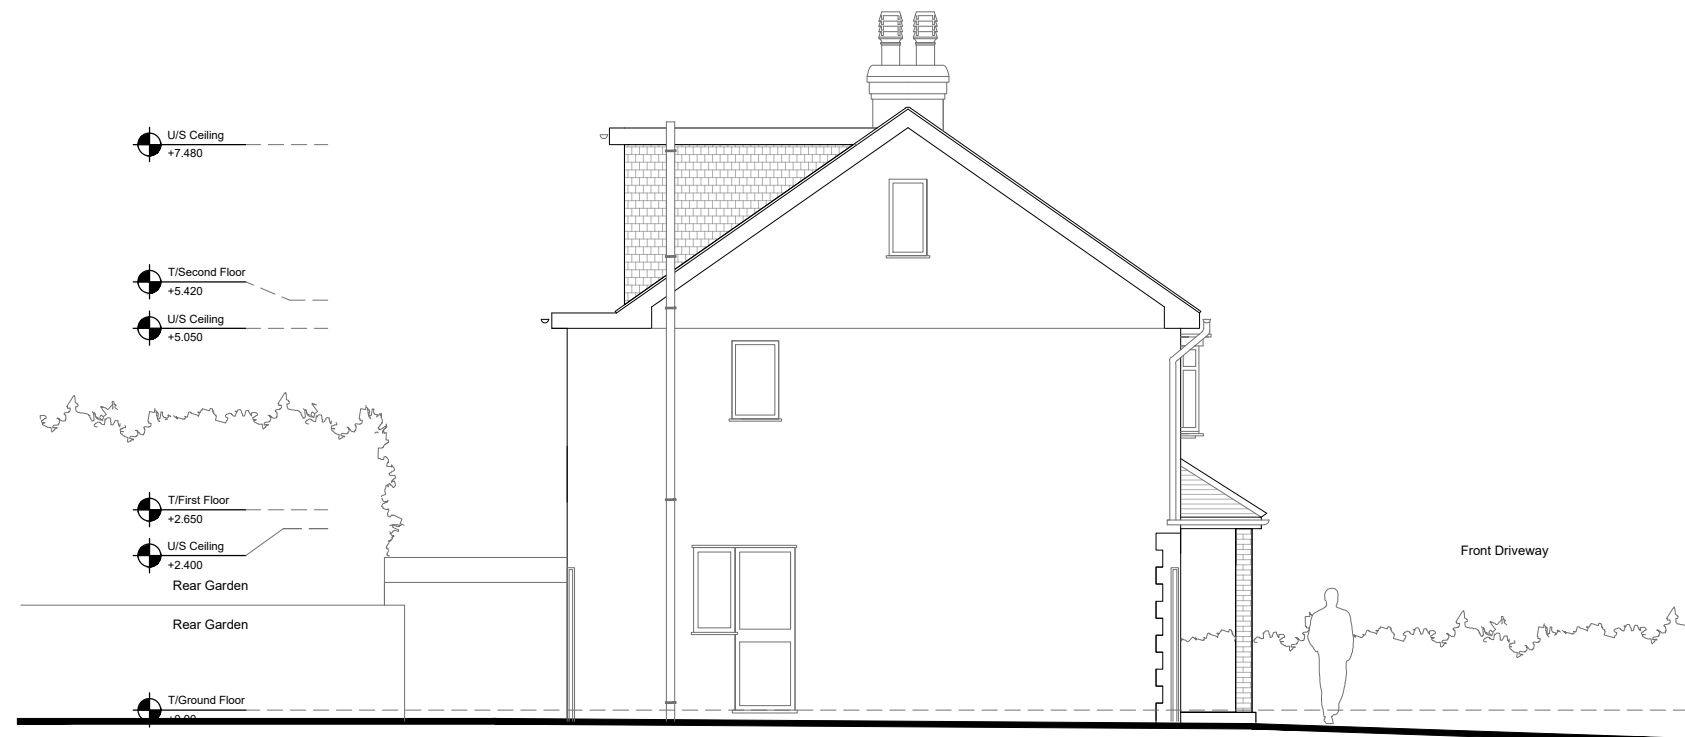

SIDE ELEVATION

1:100


5

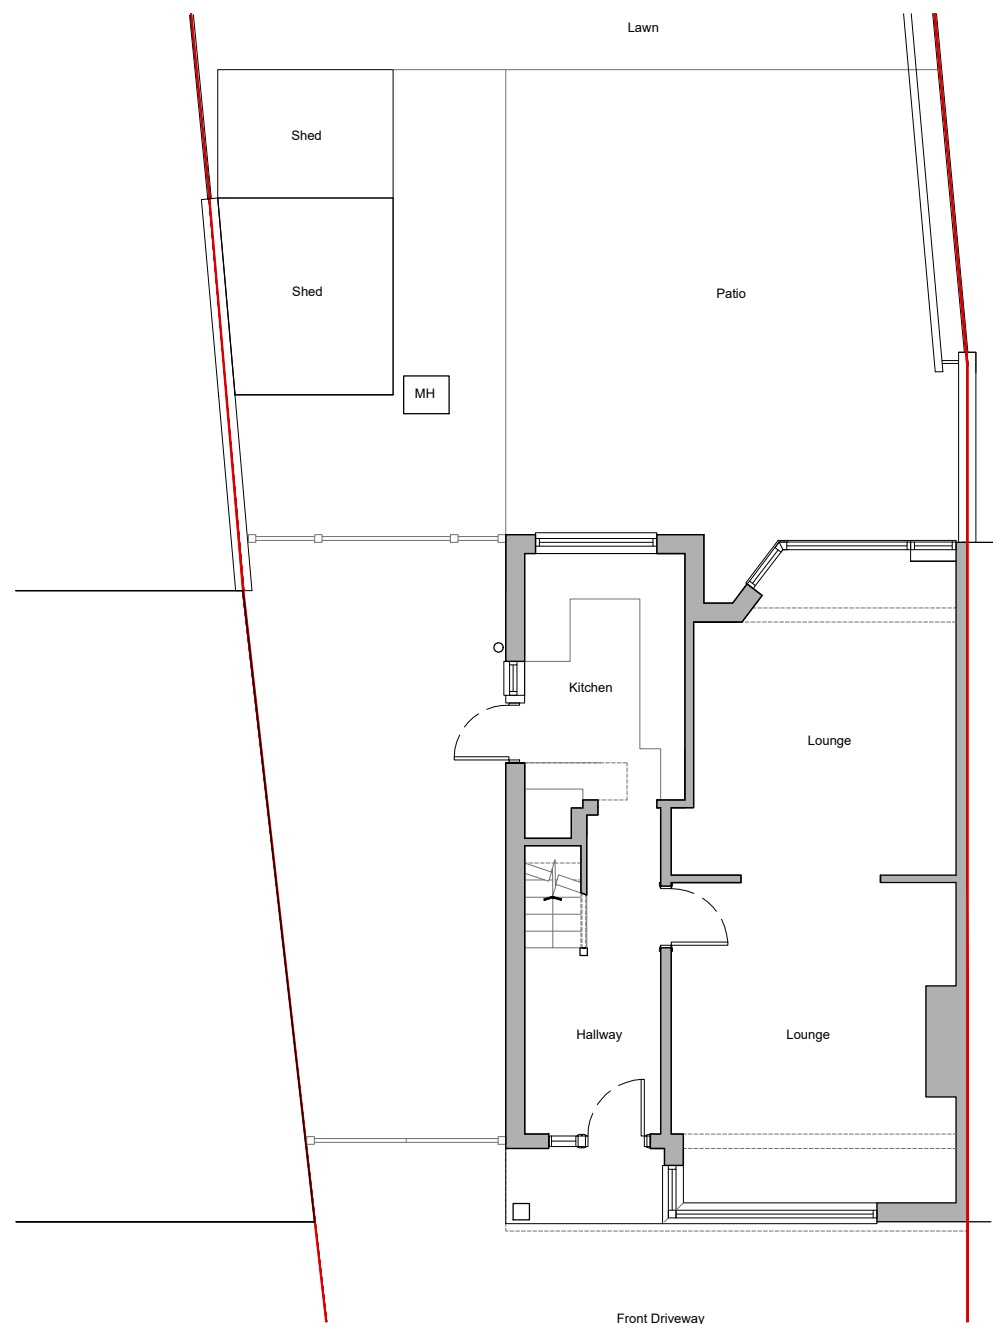

GROUND FLOOR PLAN

1:100


1

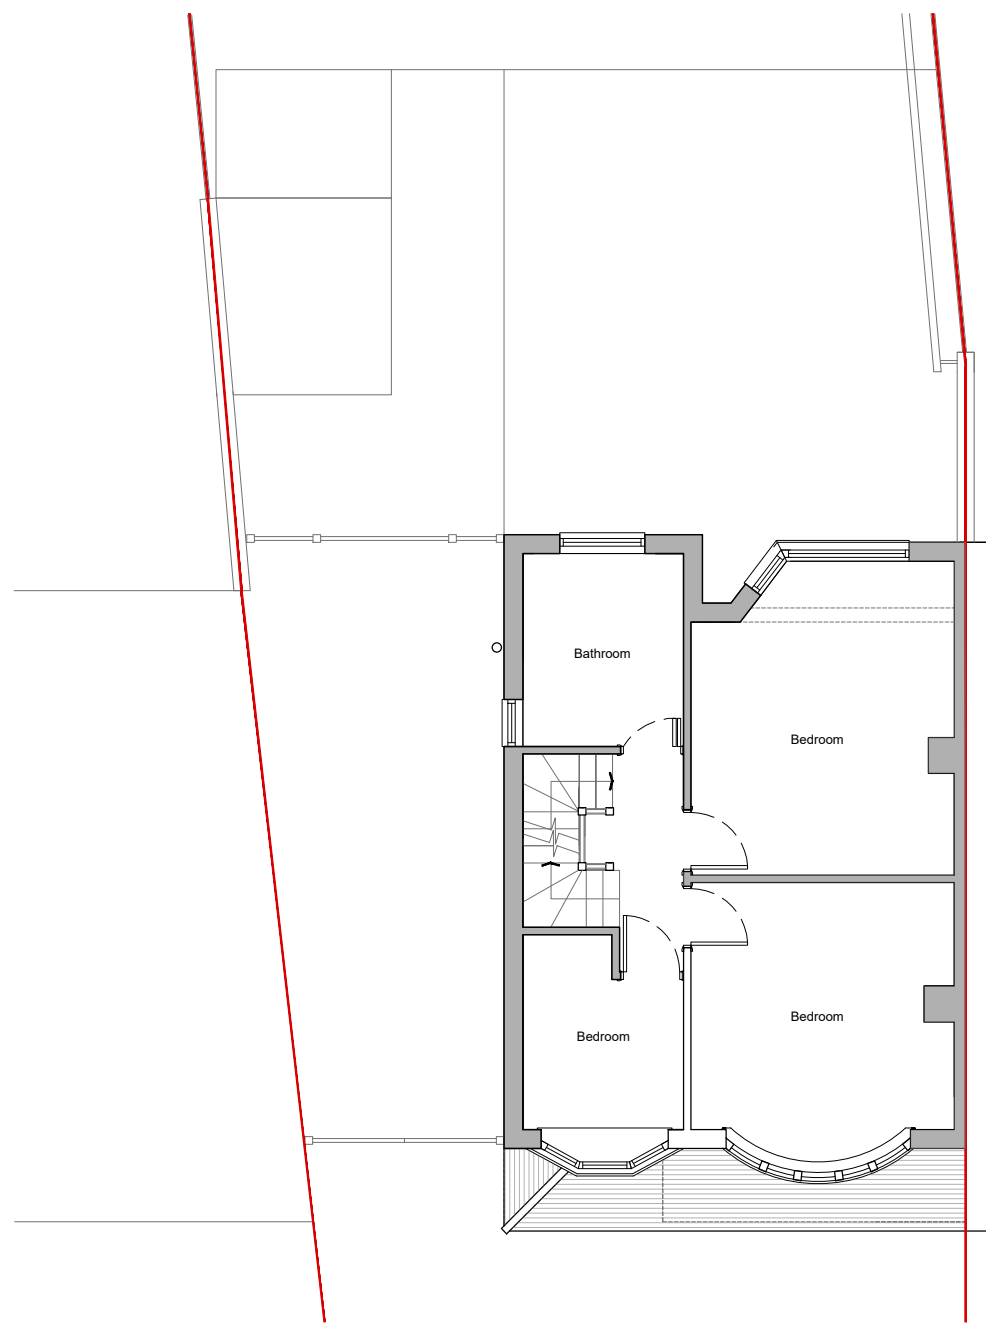

FIRST FLOOR PLAN

1:100


2

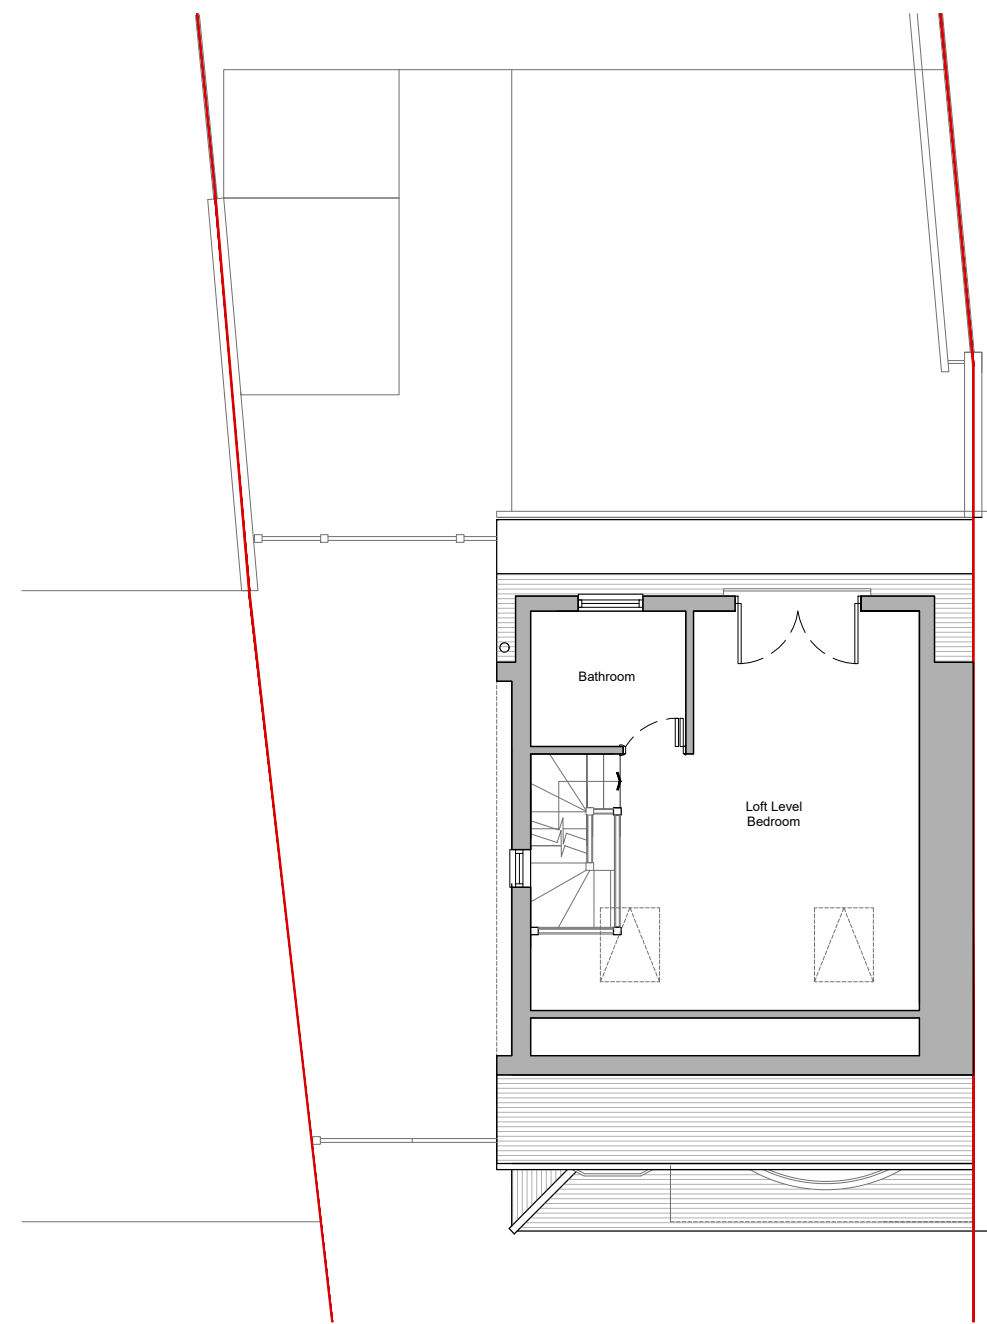

SECOND FLOOR PLAN

1:100


3

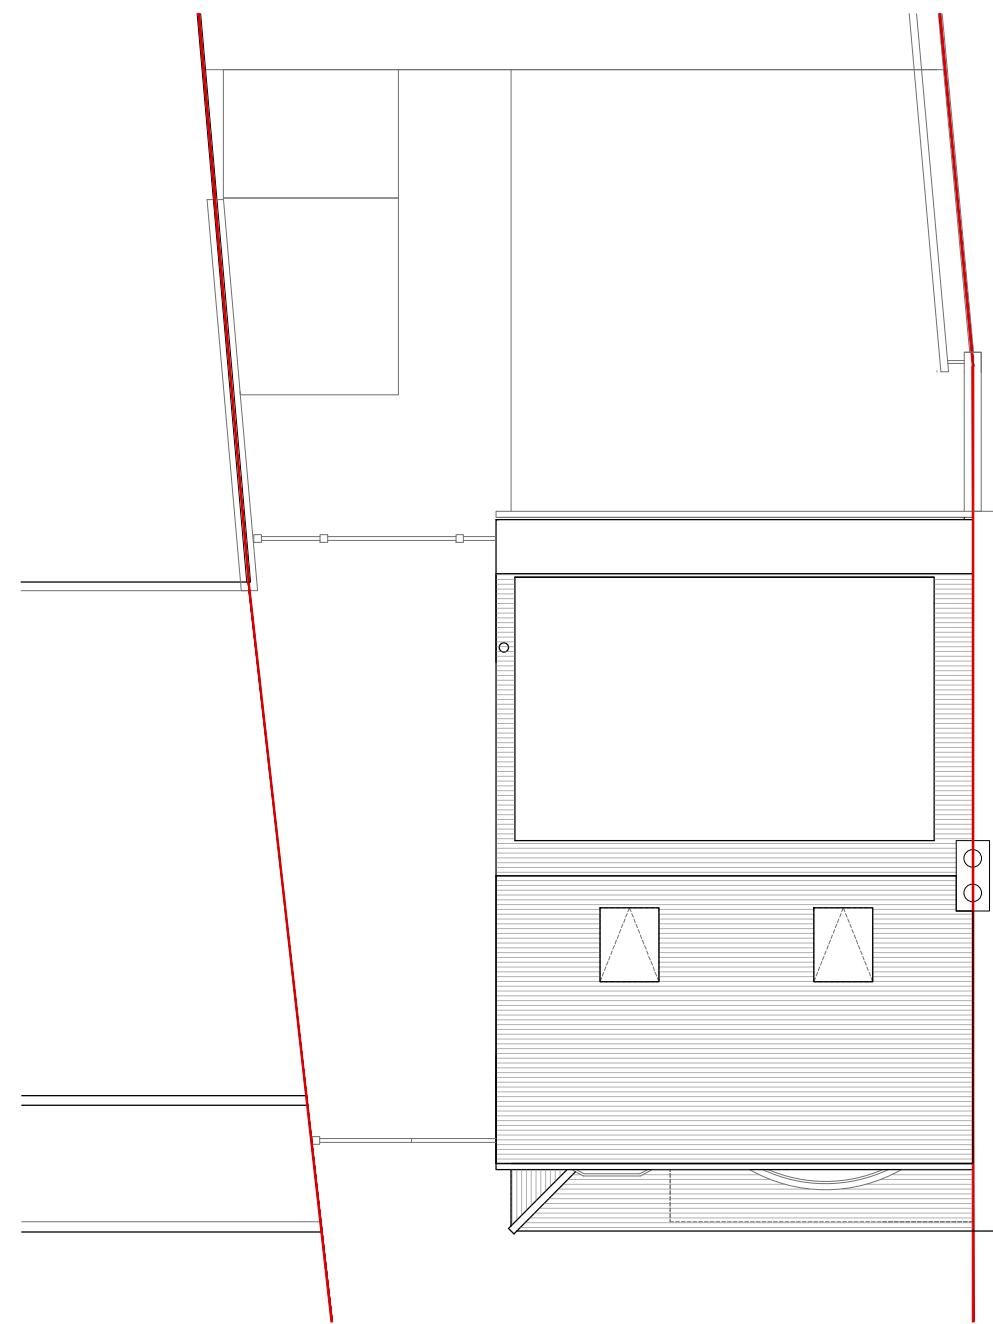

ROOF PLAN

1:100

4

 

Site Boundary

ARCHITECT


COLEMAN
ANDERSON
ARCHITECTS

T +44 (0) 1892 537124
E info@colemananderson.co.uk
4 Western Road - Royal Tunbridge Wells - TN4 0HG

GENERAL NOTES

1. Do not scale drawing for construction purposes.
2. All dimensions are in millimetres unless noted otherwise.
3. All dimensions shall be verified on site before proceeding.
4. The author shall be notified in writing of any discrepancies.
5. This drawing is protected by copyright.

NORTH

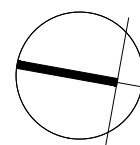

PURPOSE OF ISSUE

PLANNING APPROVAL

00 ISSUED FOR PLANNING APPROVAL 11.02.21
Rev No. Description Date

PROJECT NAME

24 Fore Street
Pinner
Hillingdon
HA5 2HY

DRAWING TITLE

Existing Plans &
Elevations

CLIENT

Mr & Mrs Lopez-Smith

SCALE @ A1

DATE

1:100 11.02.21

PROJECT NO.

DRAWN BY

CHECKED

2072

TT

DRAWING NO.

REVISION NO.

A-0100

00