



PLANNING DRAWING

COPYRIGHT ©


Details of this drawing are the copyright of TPP Services and must not be reproduced or copied without prior written consent. Any errors or omissions are to be reported to the contractor and Architect immediately. All proposed road and junction alterations subject are to highways engineers detailed design. Removal of any existing tree and landscaped areas subject negotiations with Local Authority Planning dept. and other statutory controls. All drawings to be read in conjunction with structural engineers drawings and all related Architects and consultant drawings and other relevant design information. Where doubt arises, seek clarification

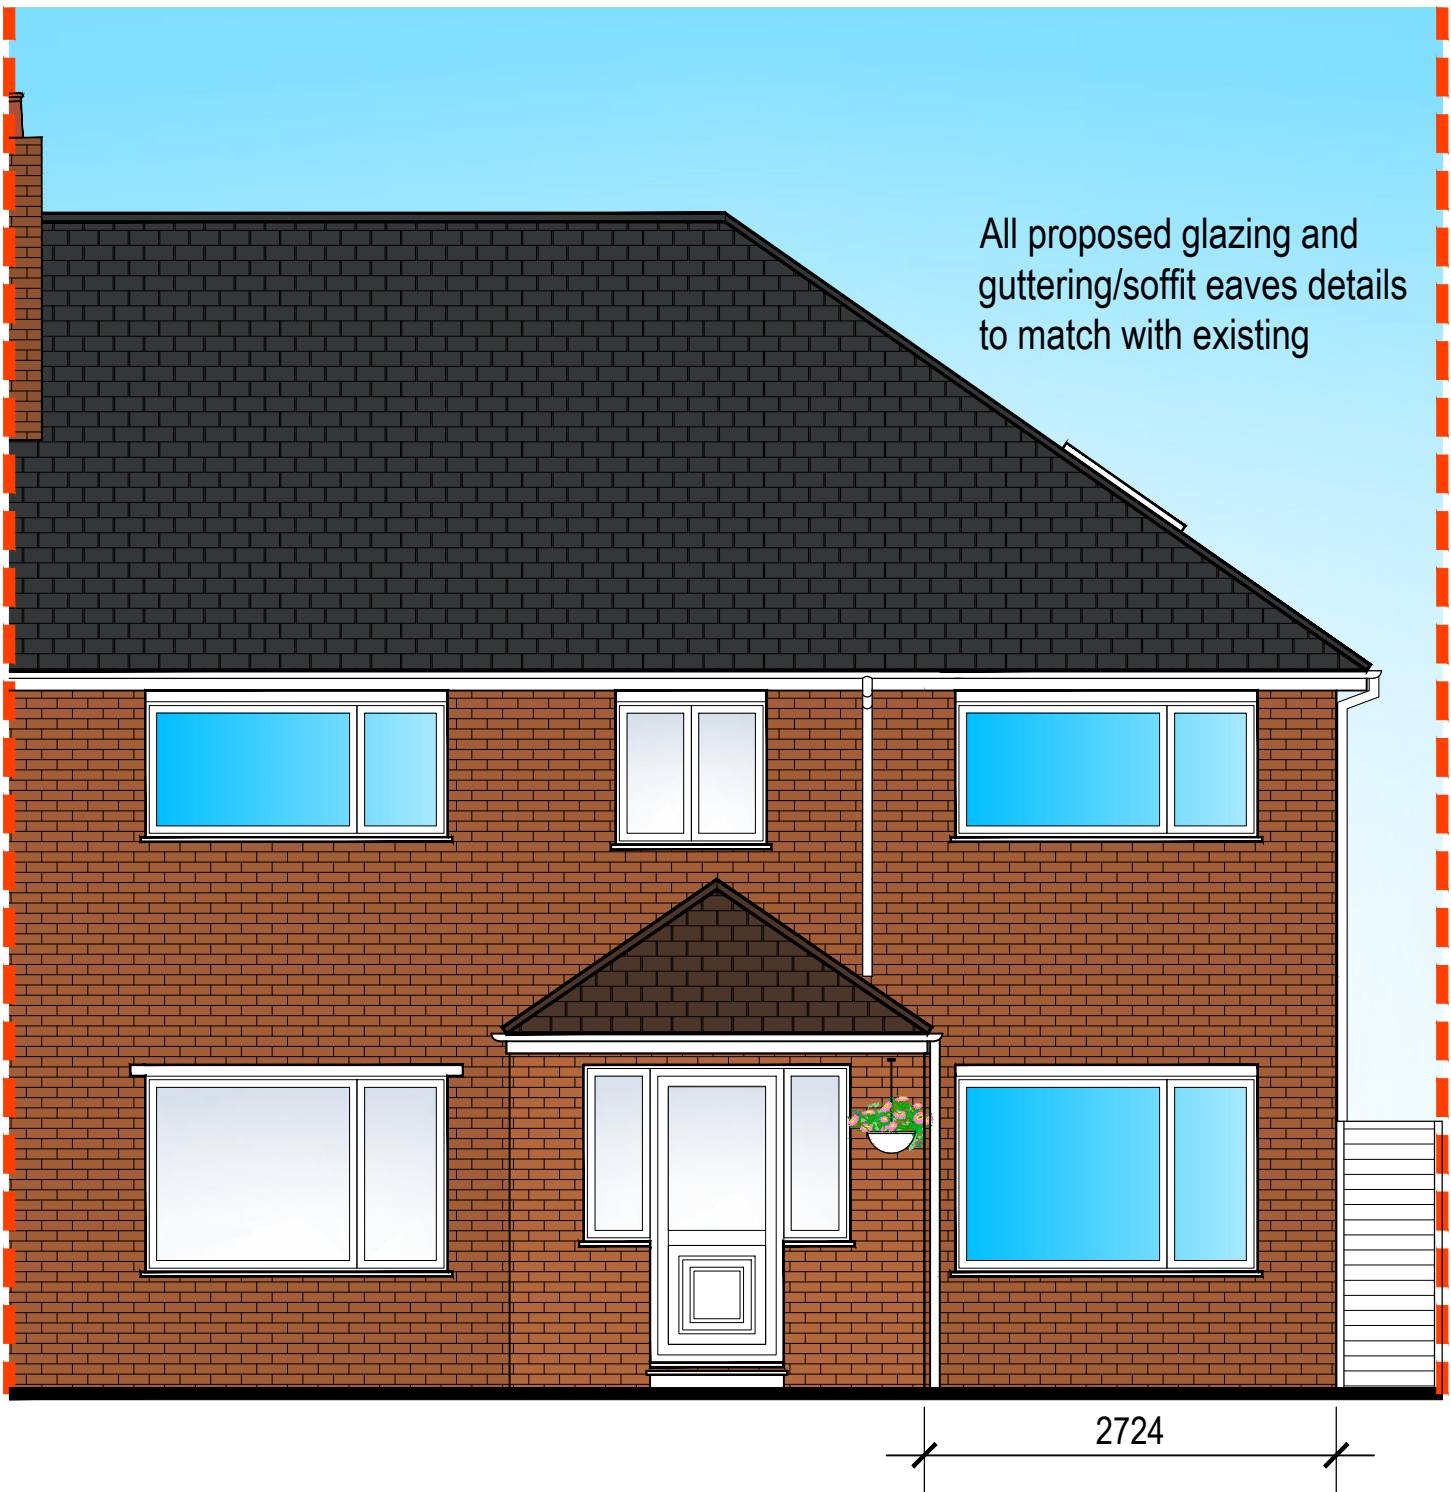


PROPOSED FRONT ELEVATION

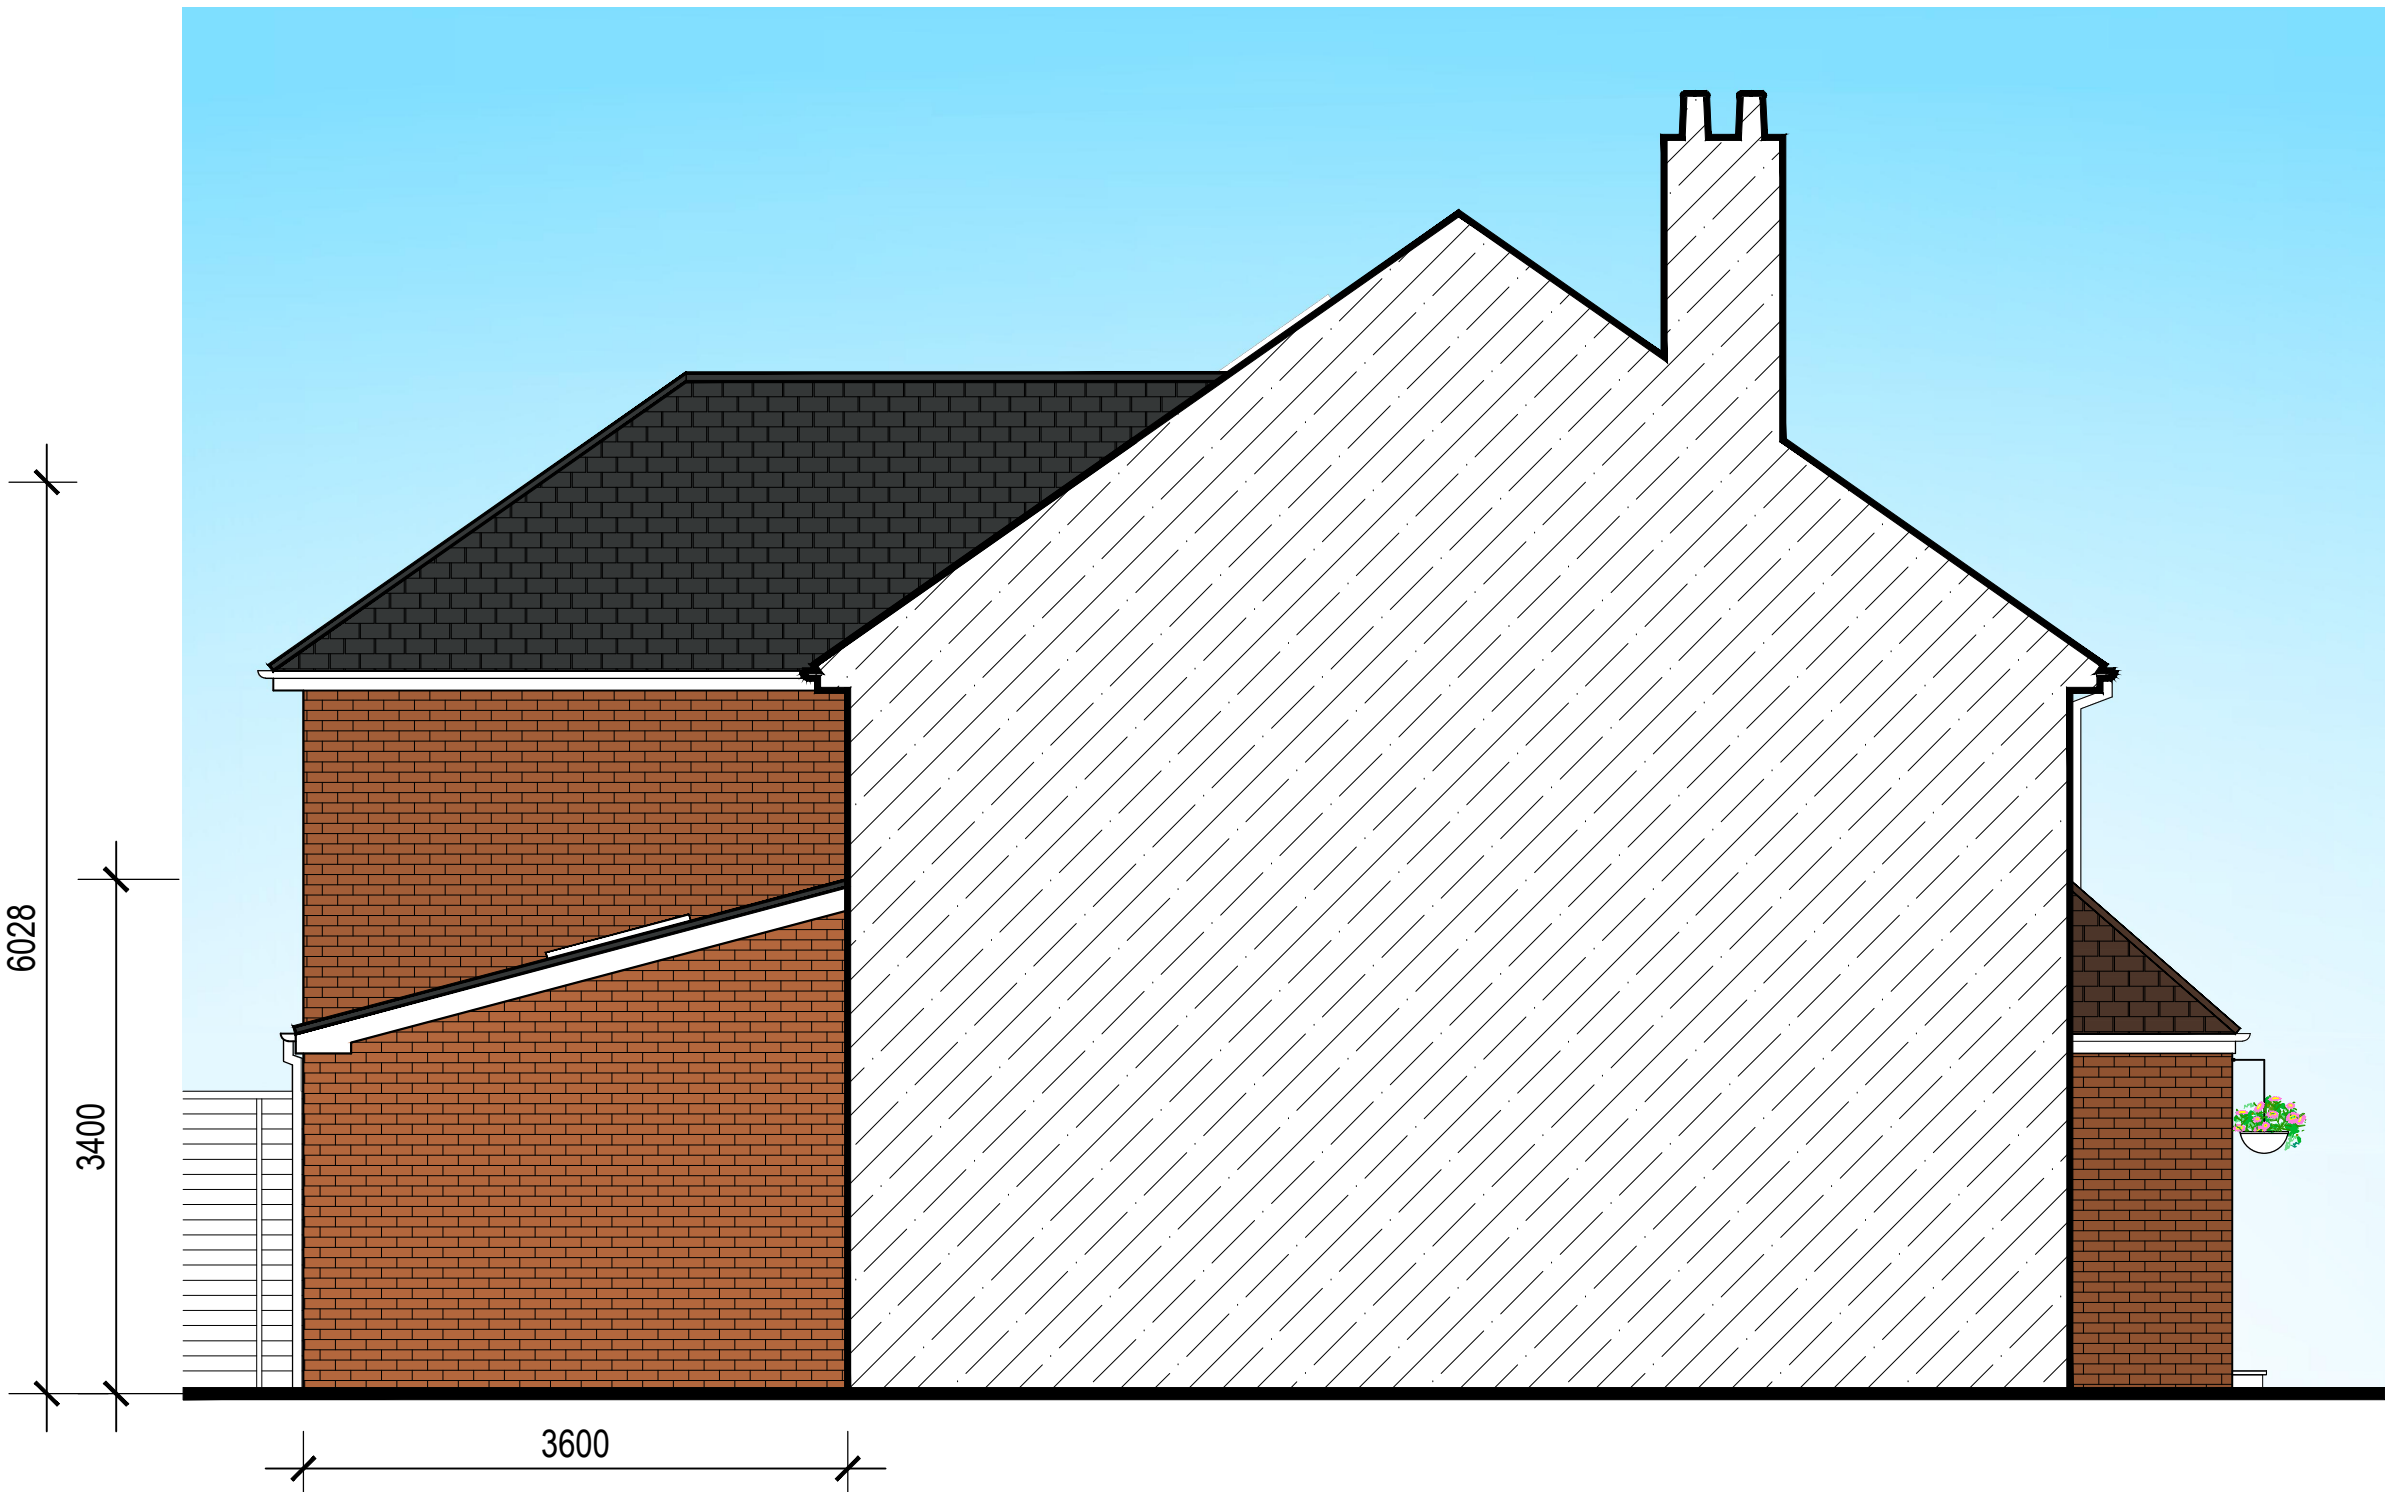

PROPOSED SIDE ELEVATION

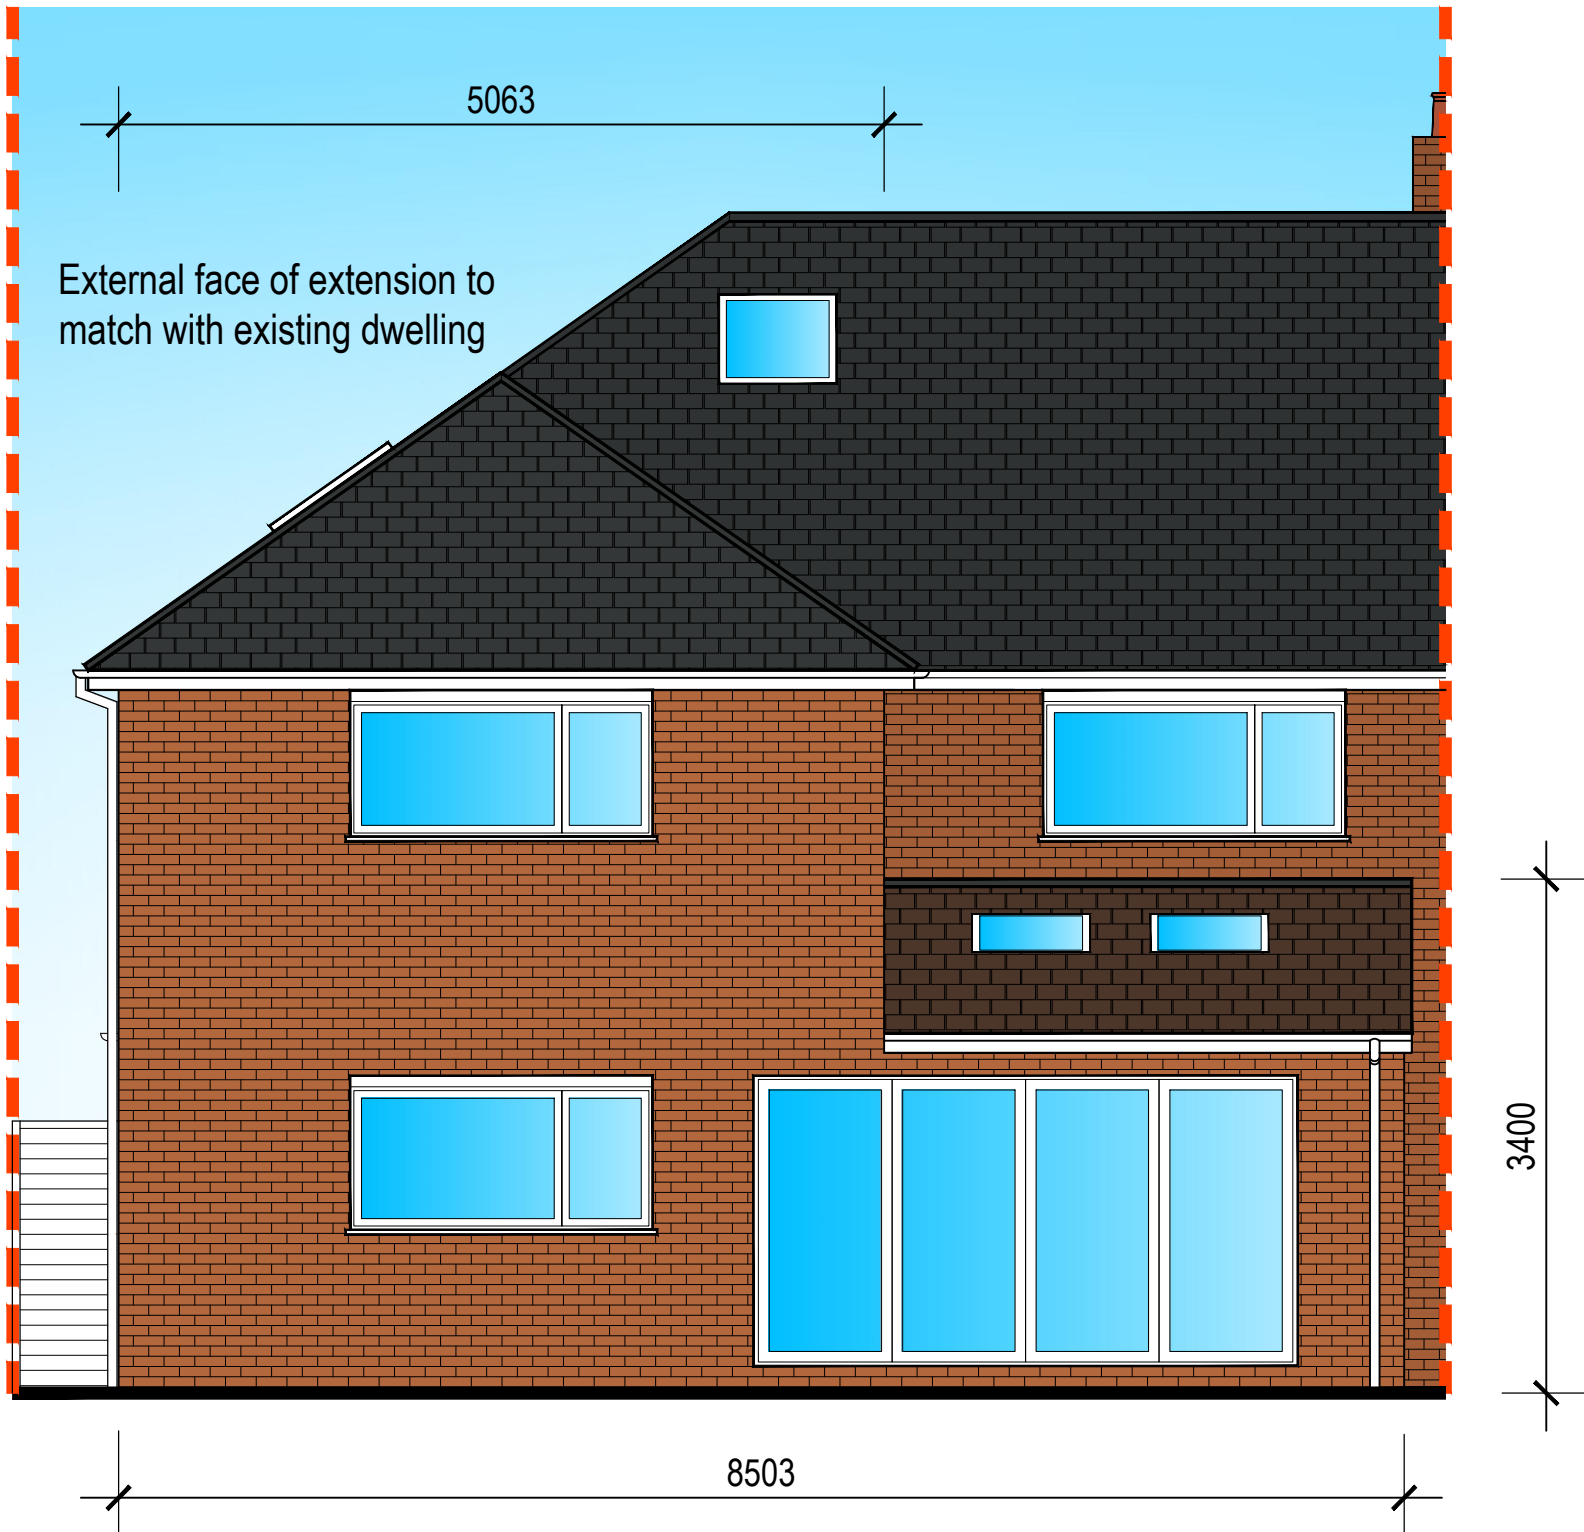

PROPOSED REAR ELEVATION

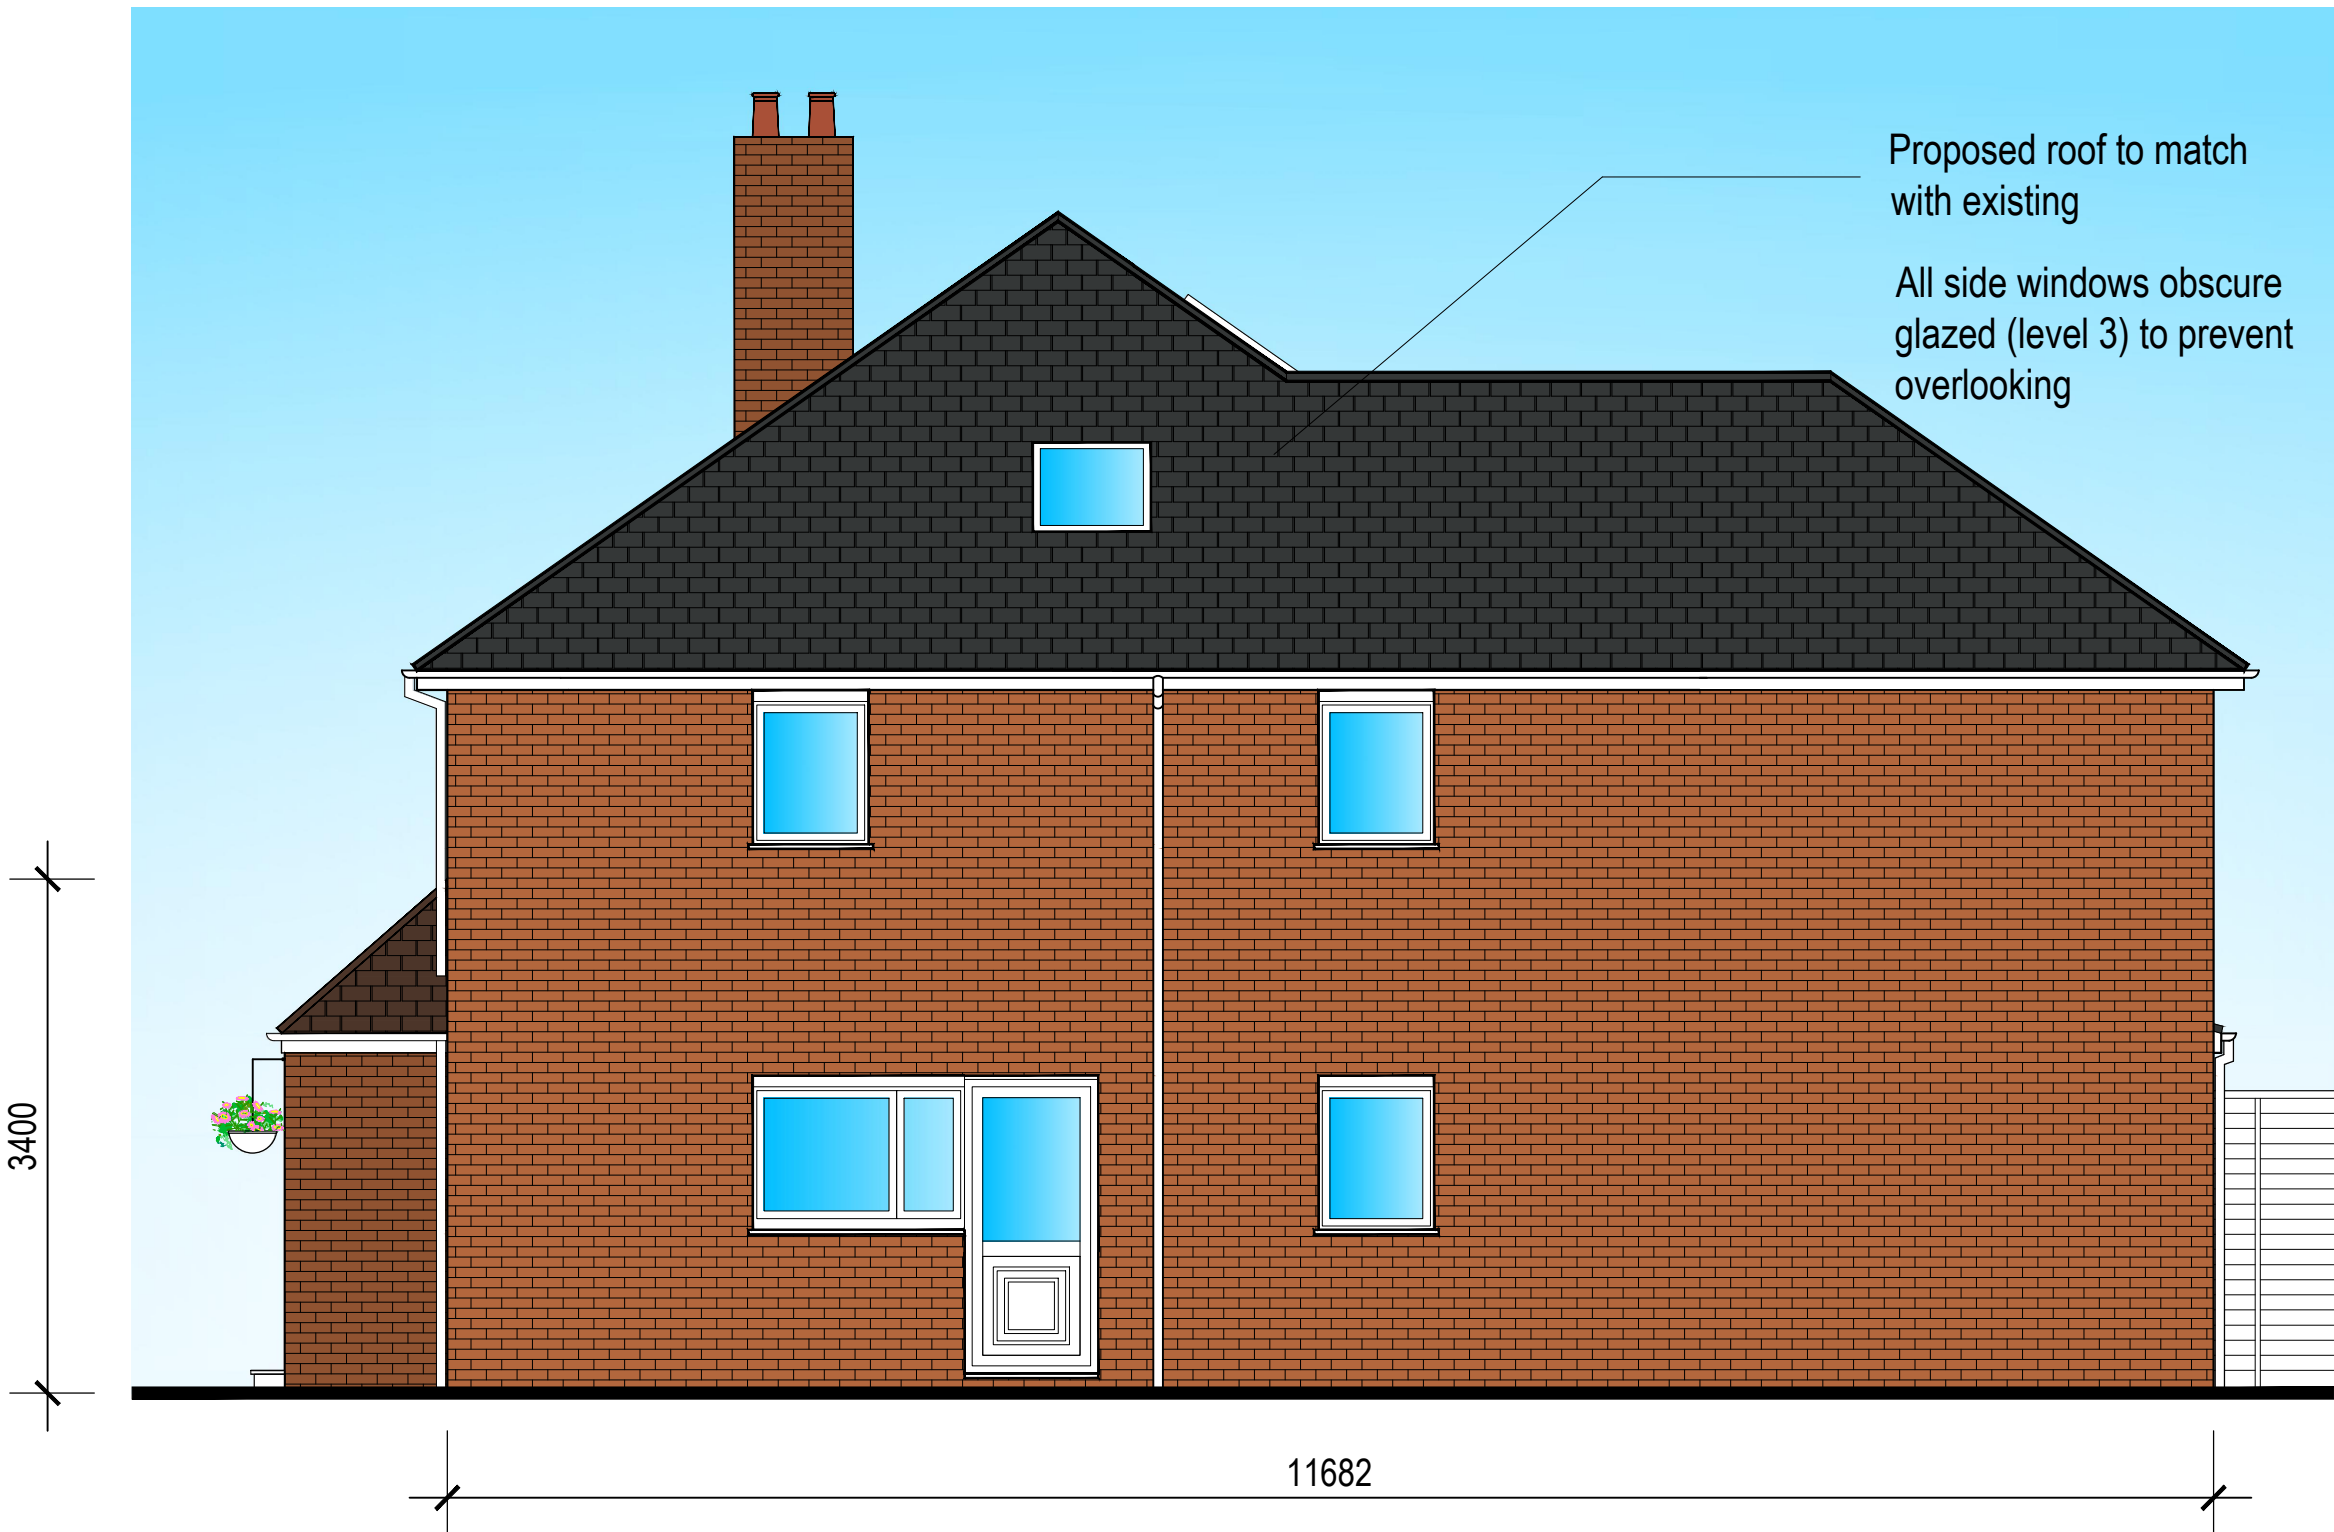

PROPOSED SIDE ELEVATION

A1

ORIGINAL
PLOT SIZE



Rev.	Description	
	Purpose of issue	Date
PROPERTY PLANNER		
Project	159 Windsor Avenue , Hillingdon, UB10 9BA	
Title	Residential Extension (Planning application)	
Original Scale	Drawn JSL Date JUN 5	Checked JSL Date
Drawing Number	TPP20200528-04	
		Rev