


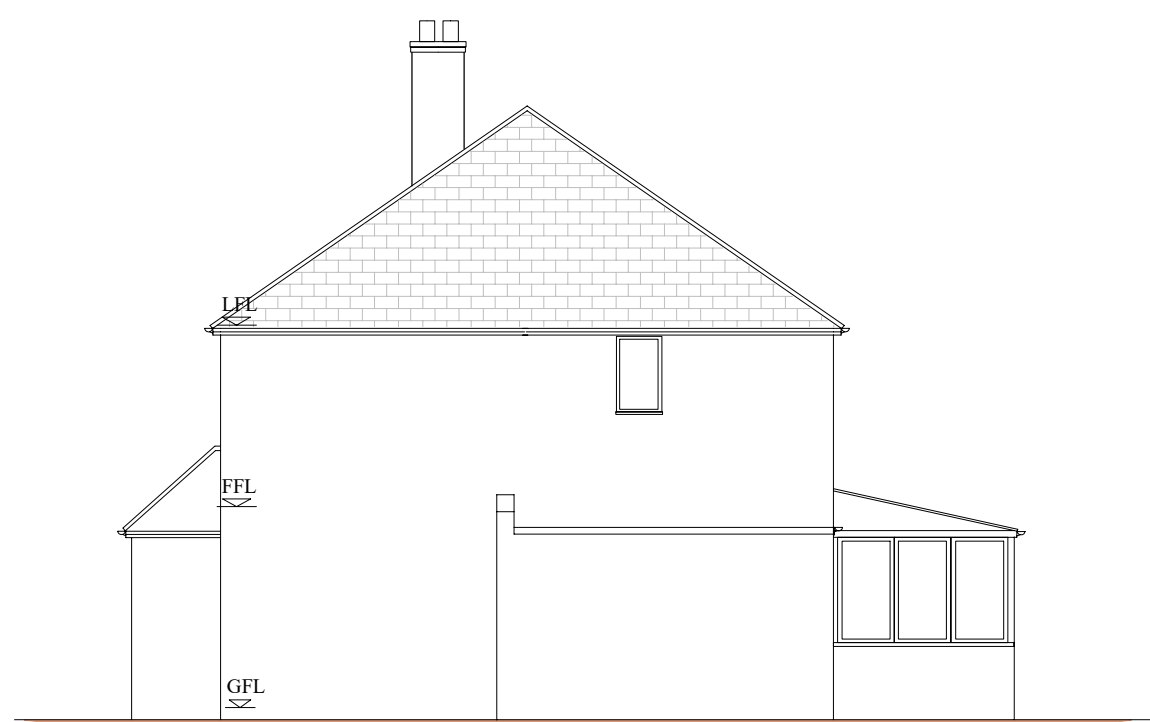


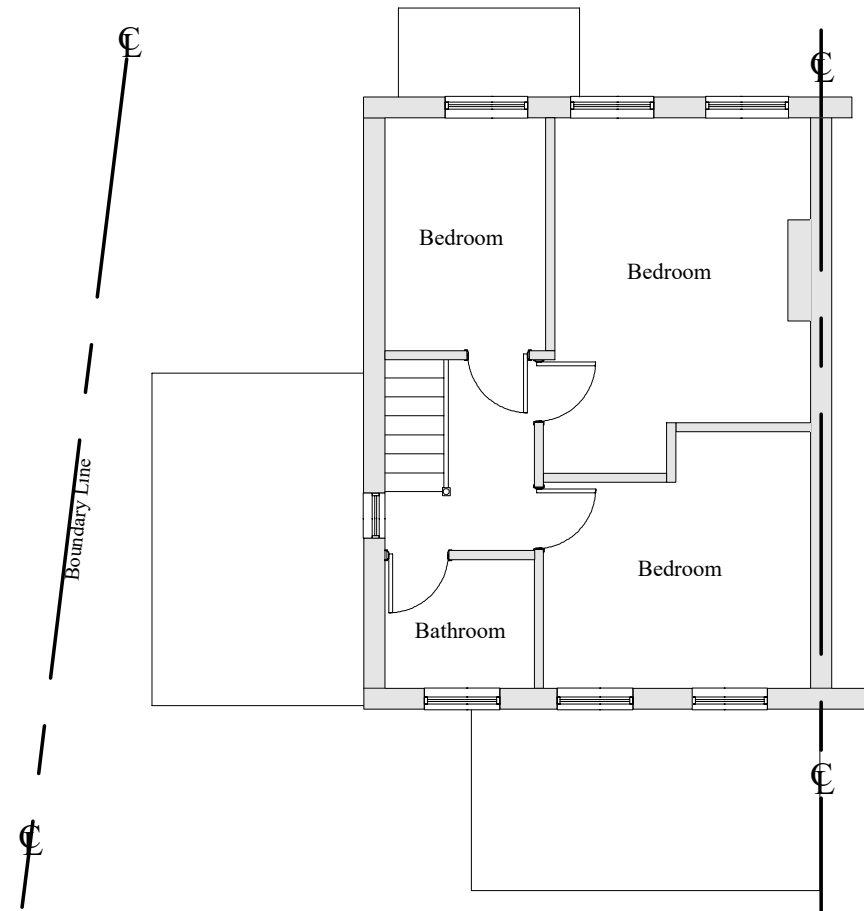

EXISTING SIDE ELEVATION

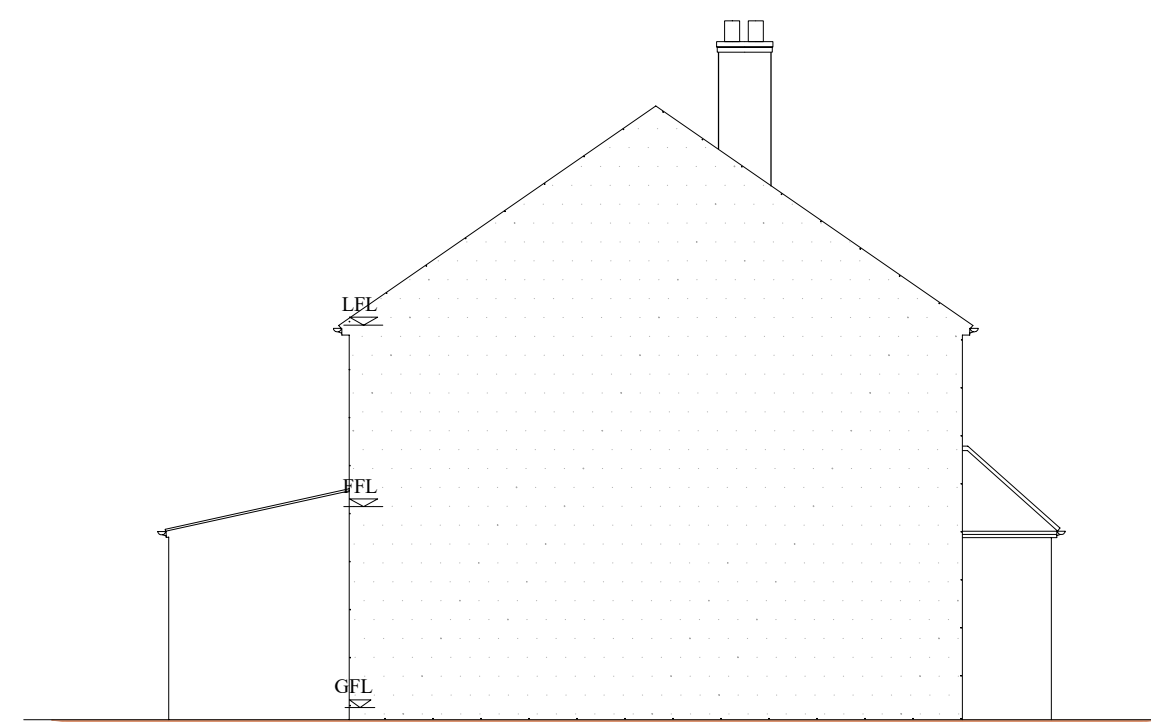


EXISTING SIDE ELEVATION

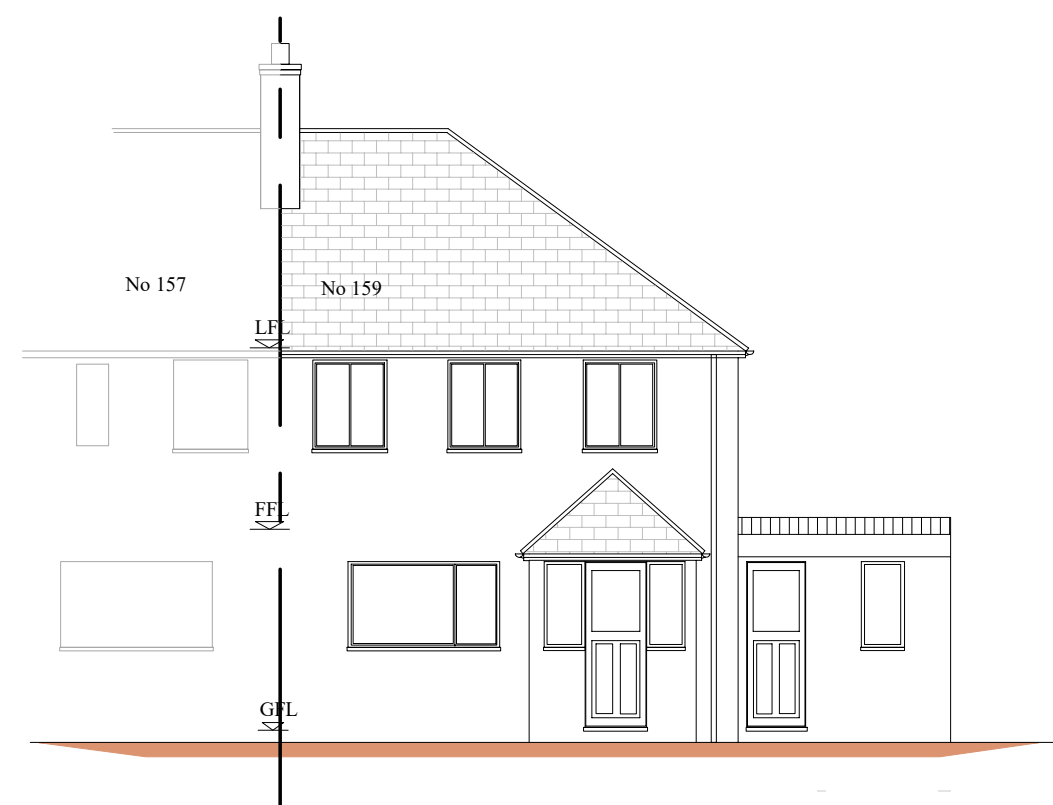


EXISTING FRONT ELEVATION



EXISTING REAR ELEVATION

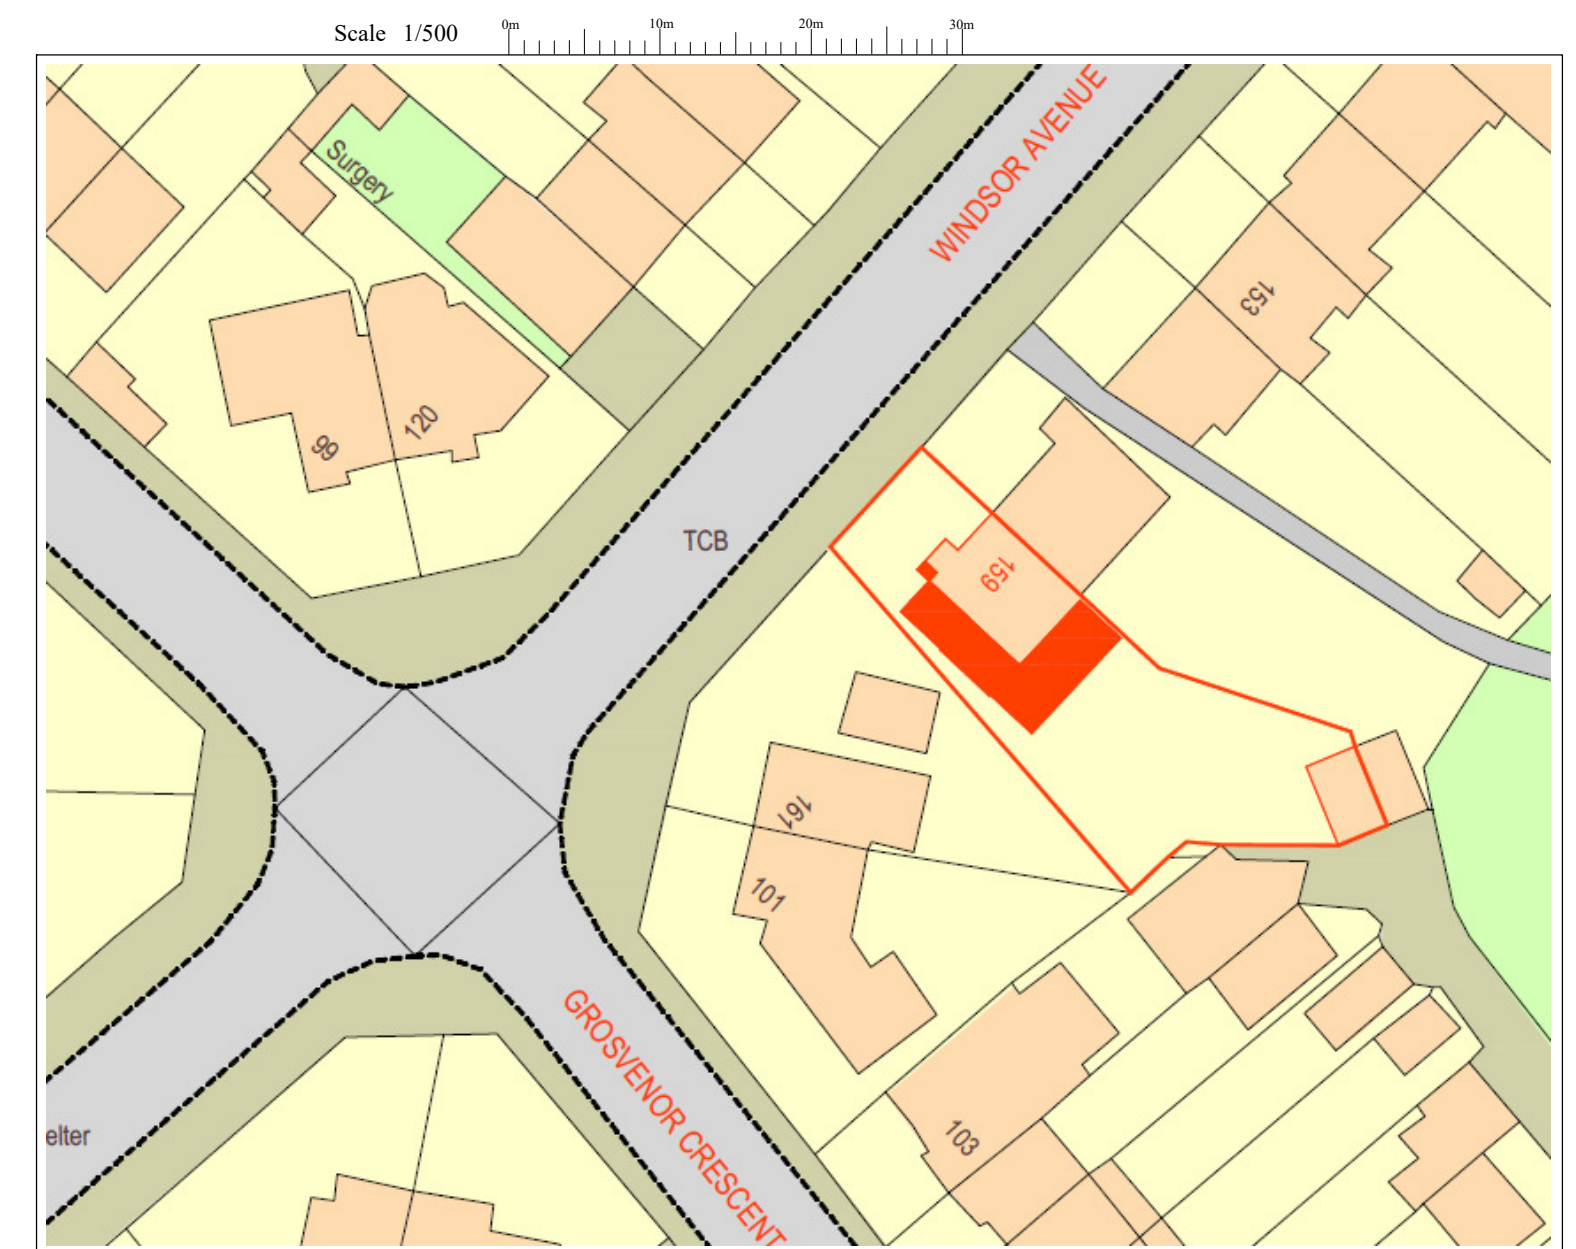

BLOCK PLAN 1/500

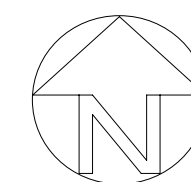

LOCATION PLAN 1/1250

Notes;

- 1 This drawing is a copy right of Line Design Ltd
- 2 All dimensions must be checked before commencement of any works and inform the client of any discrepancies, before start of any works
- 3 Do Not scale of the drawing
- 4 This drawing may not be copied without prior approval from Line Design Limited
- 5 All building works to comply with Building regulations
- 6 These drawings are prepared taking pre-construction design as to CDM 2015 regulations. The client is required to comply with pre-construction and construction phase of the CDM 2015 regulations
- 7 Contractor to check all specifications and drawings prior to commencement of works and inform the client of any discrepancies
- 8 Refer to structural, mechanical, electrical specifications and clients instructions.
- 9 Party Wall Act, would apply and the client to make arrangement with neighbouring properties before commencement of works.

Revision	Description	Date
Project;	159 Windsor Avenue, Hillingdon, UB10 9BA	

Project Title: **Double Storey Side and Single Storey Rear Extension.**

Drawing No; P15901		Revision;
Date; April 2021	Drawn by; AS	
Scale; 1/100 @A2	Chkd by; MK	

Line Design Ltd

Suite 141, Rye House,
161 High Street, Ruislip,
Middlesex, HA4 8JY

Tel: 07904 579357,
email: linedesign20@gmail.com

