



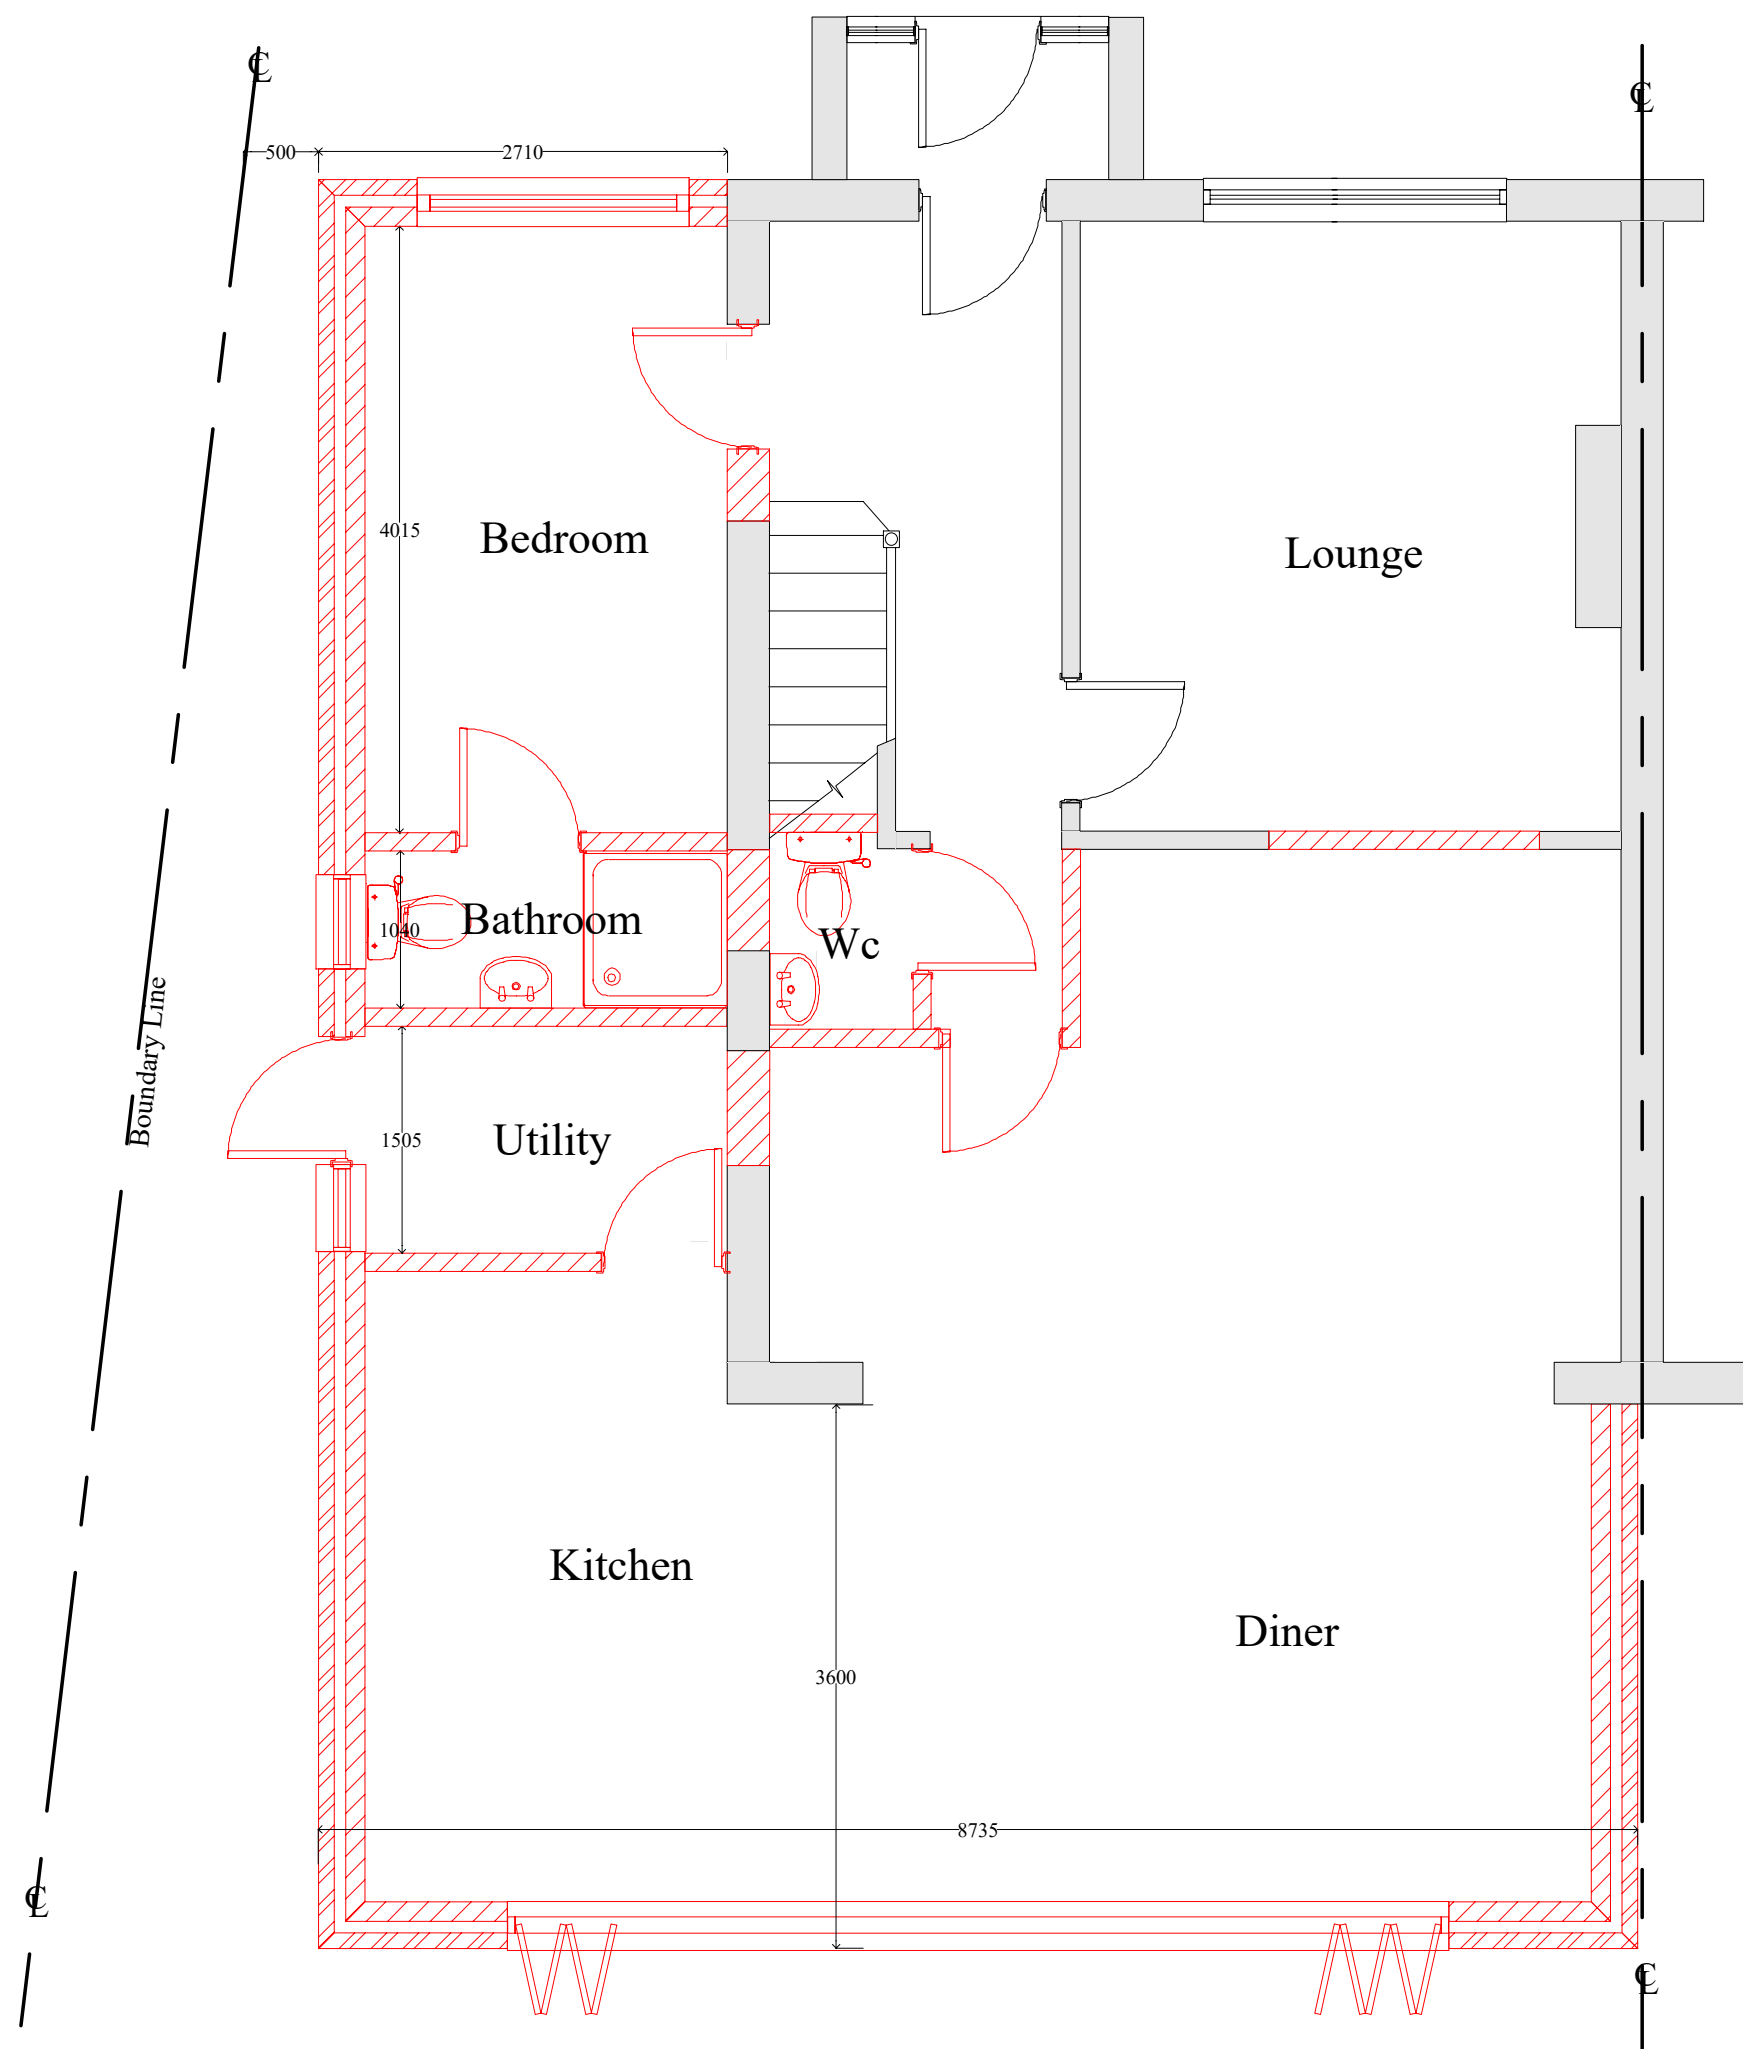

PROPOSED GROUND FLOOR PLAN

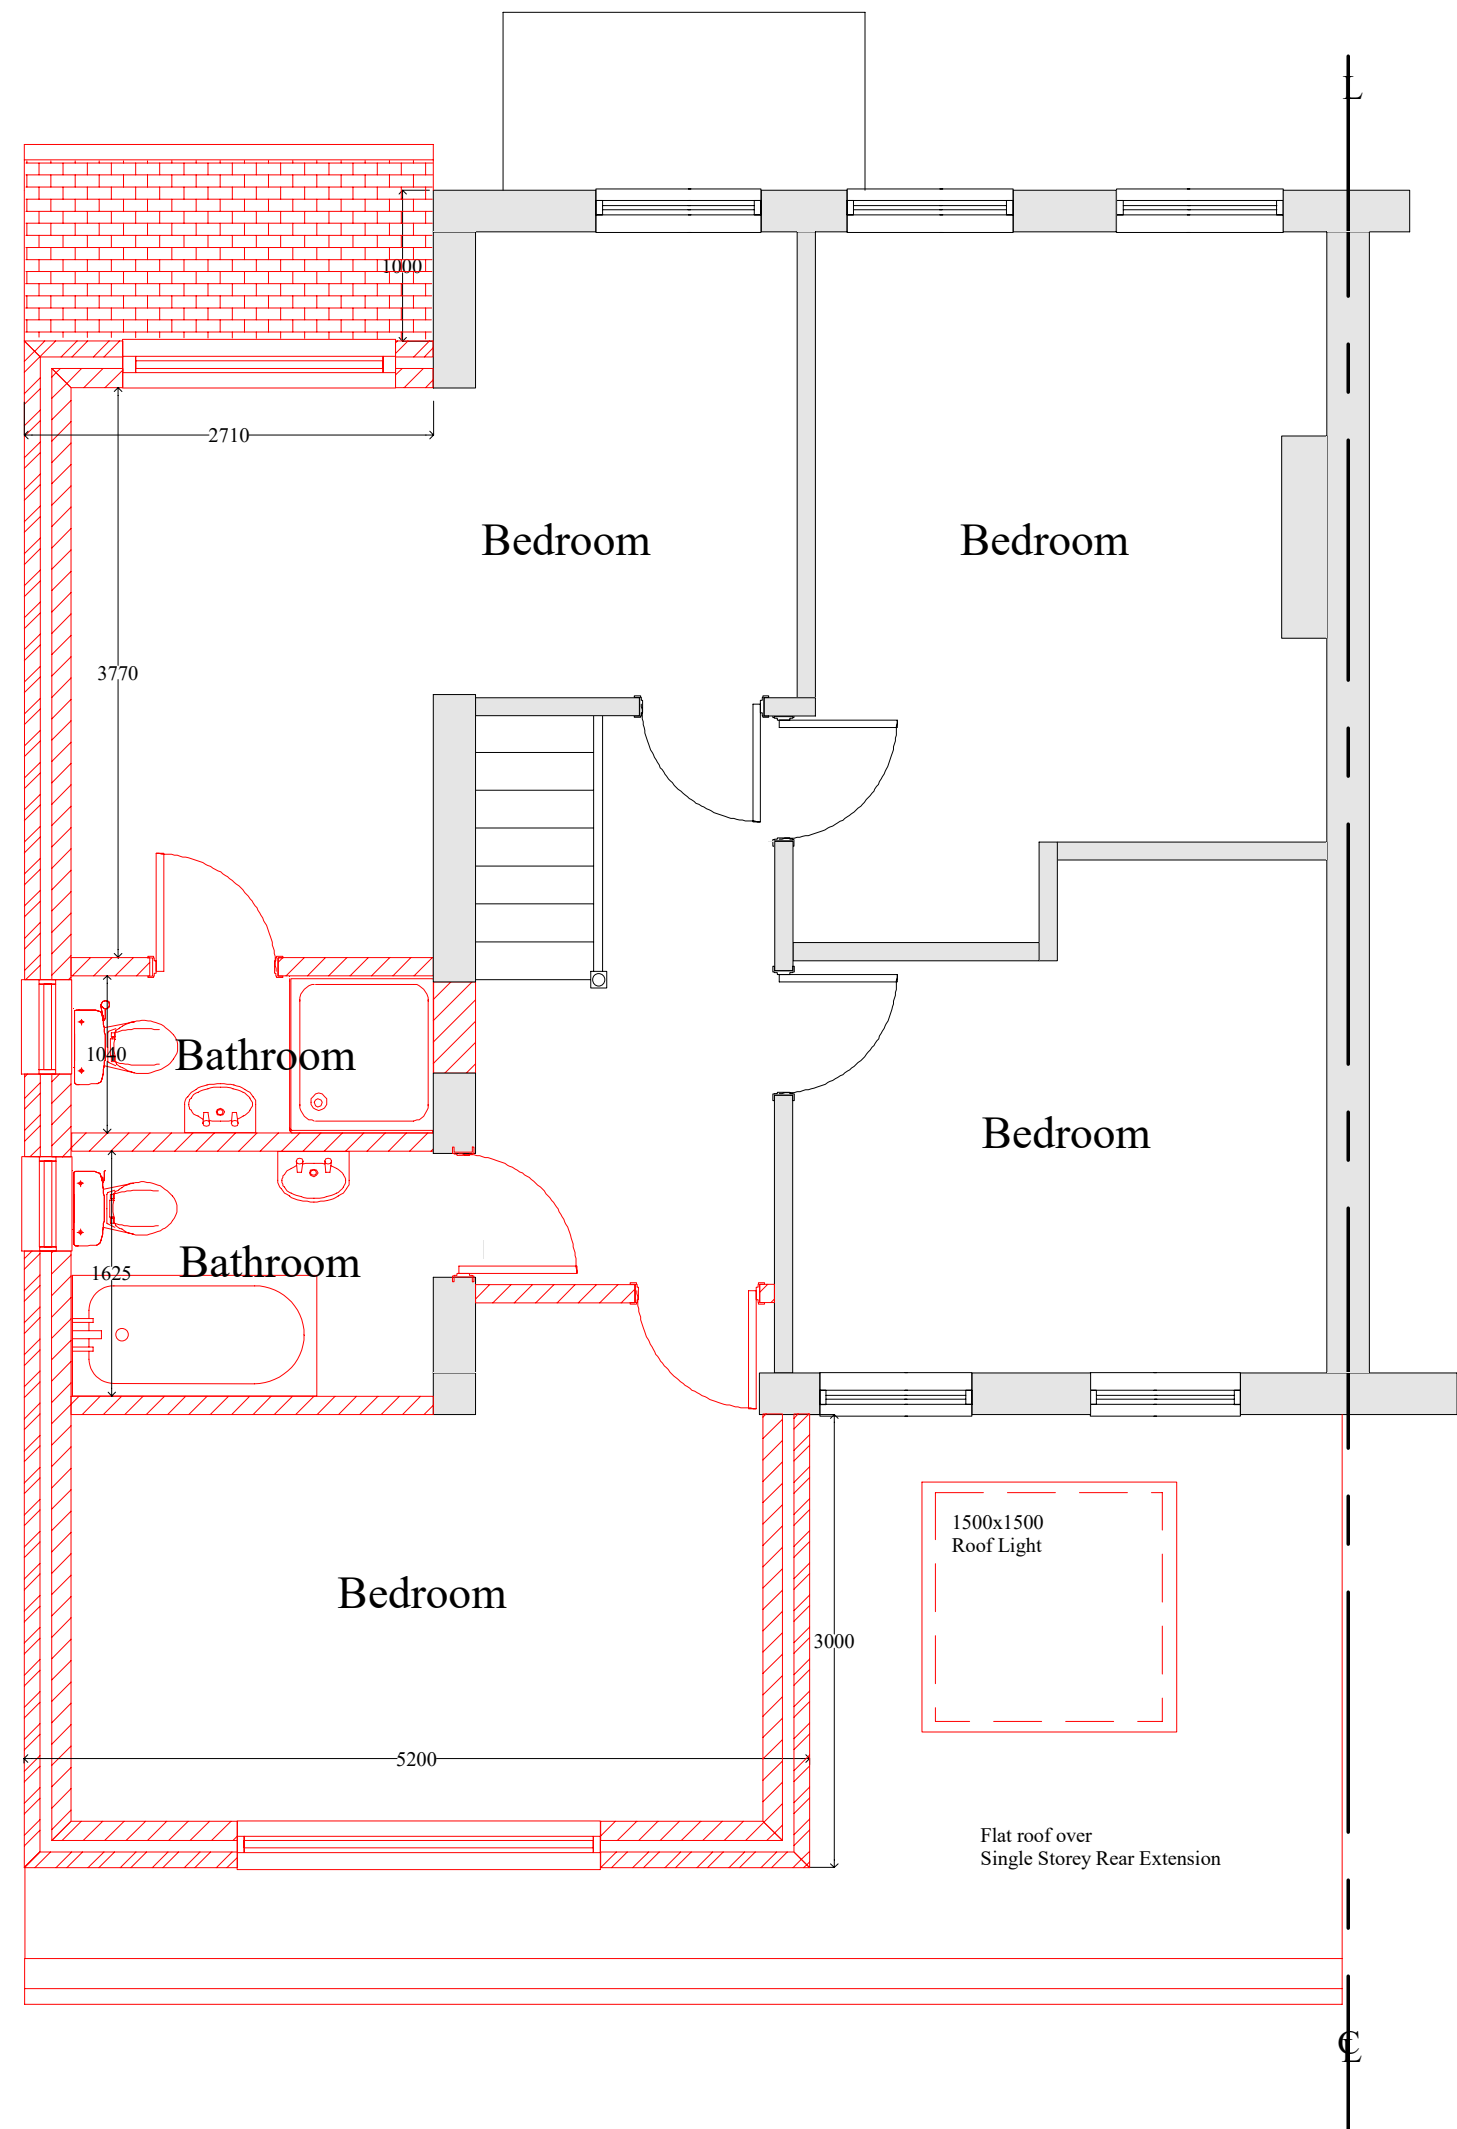

PROPOSED FIRST FLOOR PLAN

Notes;
1 Refer Drawing No PL/21/15901 for Notes

Revision	Description	Date

Project;

159 Windsor Avenue,
Hillingdon,
UB10 9AB

Project Title;

Double Storey Side
and Single Storey
Rear Extension.

Drawing No;

P15902

Revision;

Date;

April 2021

Drawn by;

AS

Scale;

1/50 @A2

Chkd by;

MK

Line Design Ltd

Suite 141, Rye House,
161 High Street, Ruislip,
Middlesex, HA4 8JY

Tel; 07904 579357,
email; linedesign20@gmail.com