




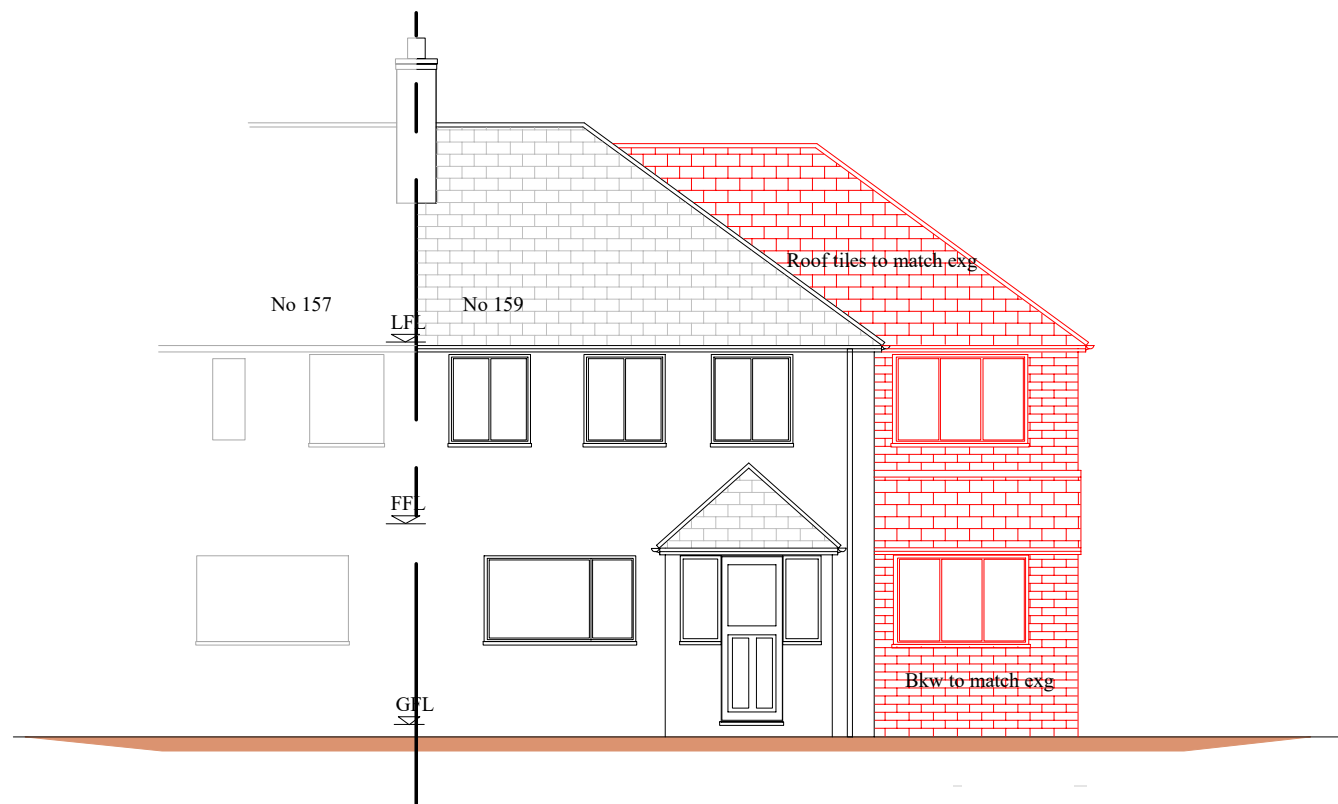


PROPOSED FRONT ELEVATION

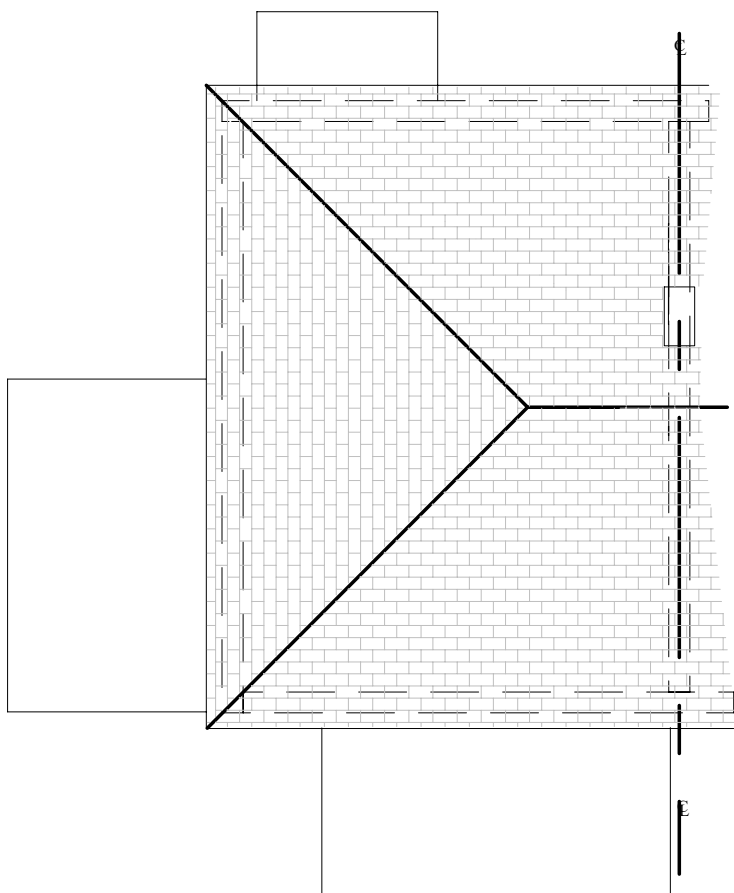

EXISTING ROOF PLAN

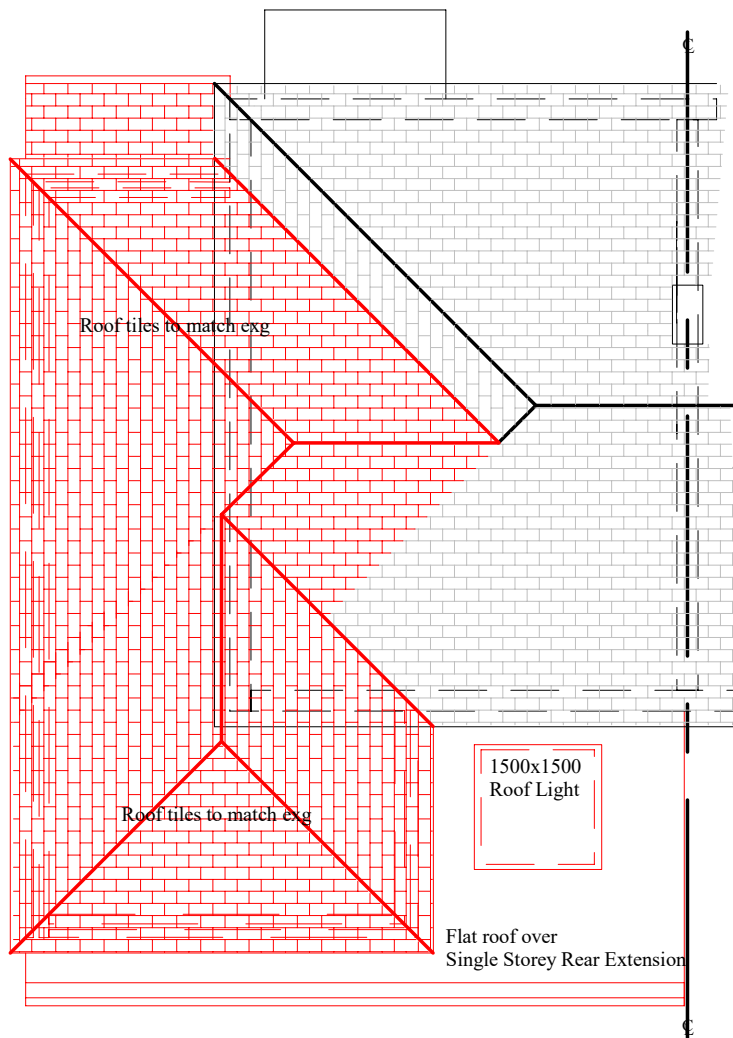


PROPOSED ROOF PLAN

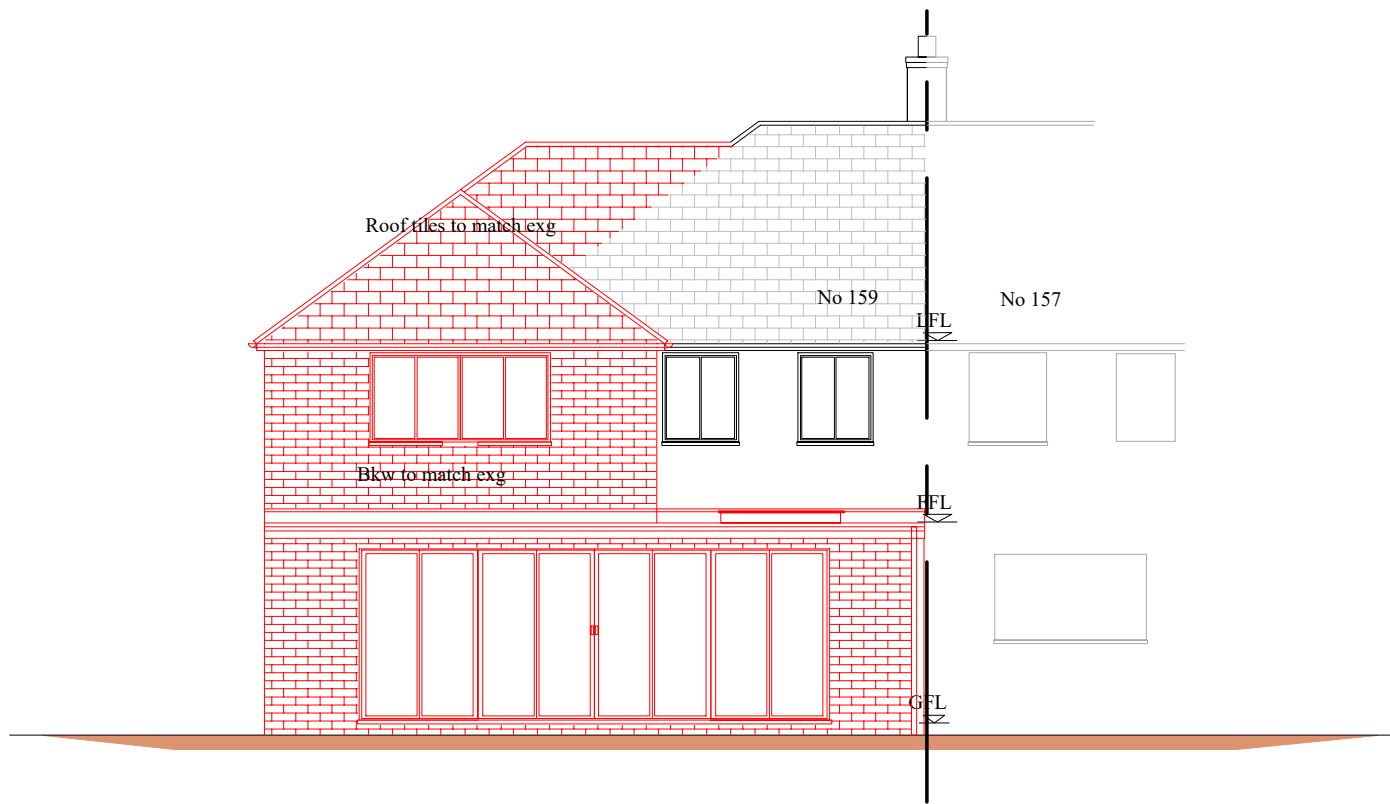


PROPOSED REAR ELEVATION

Material Schedule Existing	
Walls	Sand Faced Bricks
Facia	Wood painted gloss Black/white
Guttering	Half round White PVC
Roof	Plain tiles
Windows	Double Glazed white frame
Doors	Double Glazed white frame

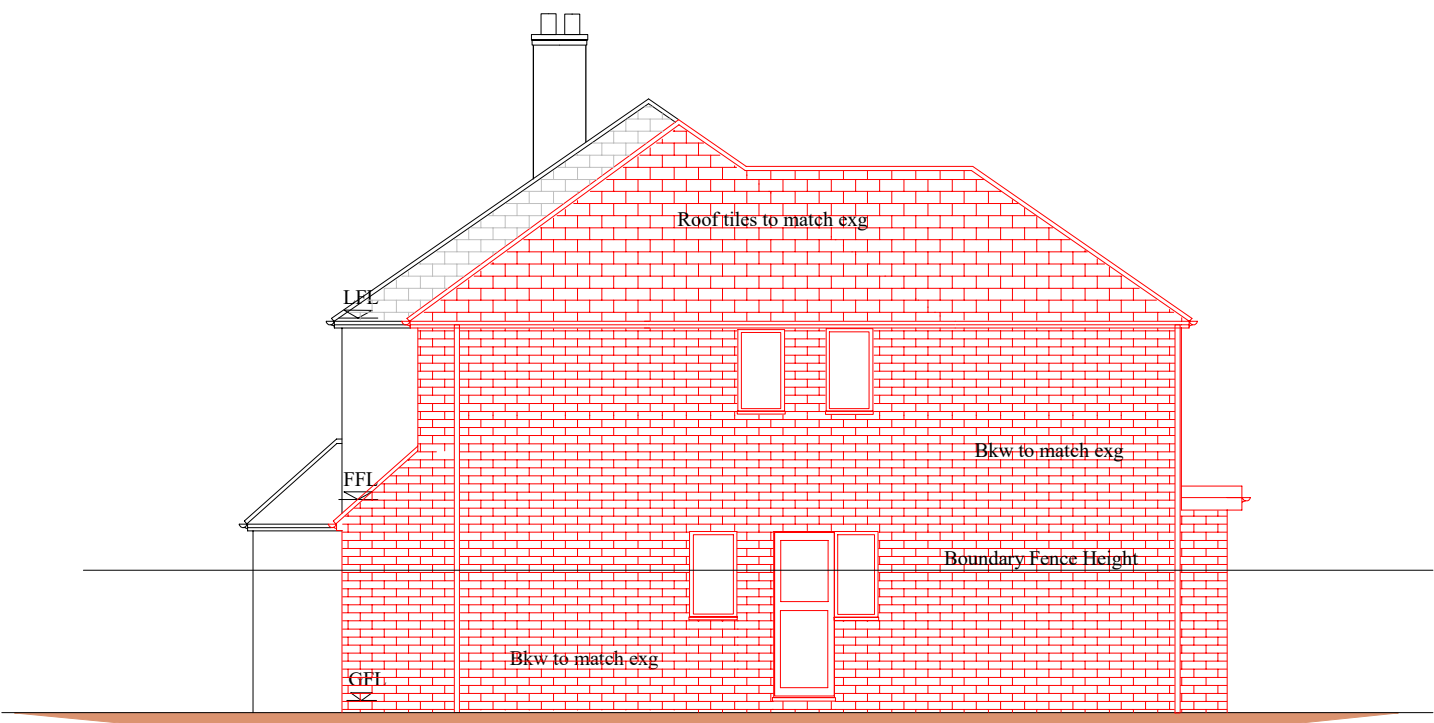

PROPOSED SIDE ELEVATION

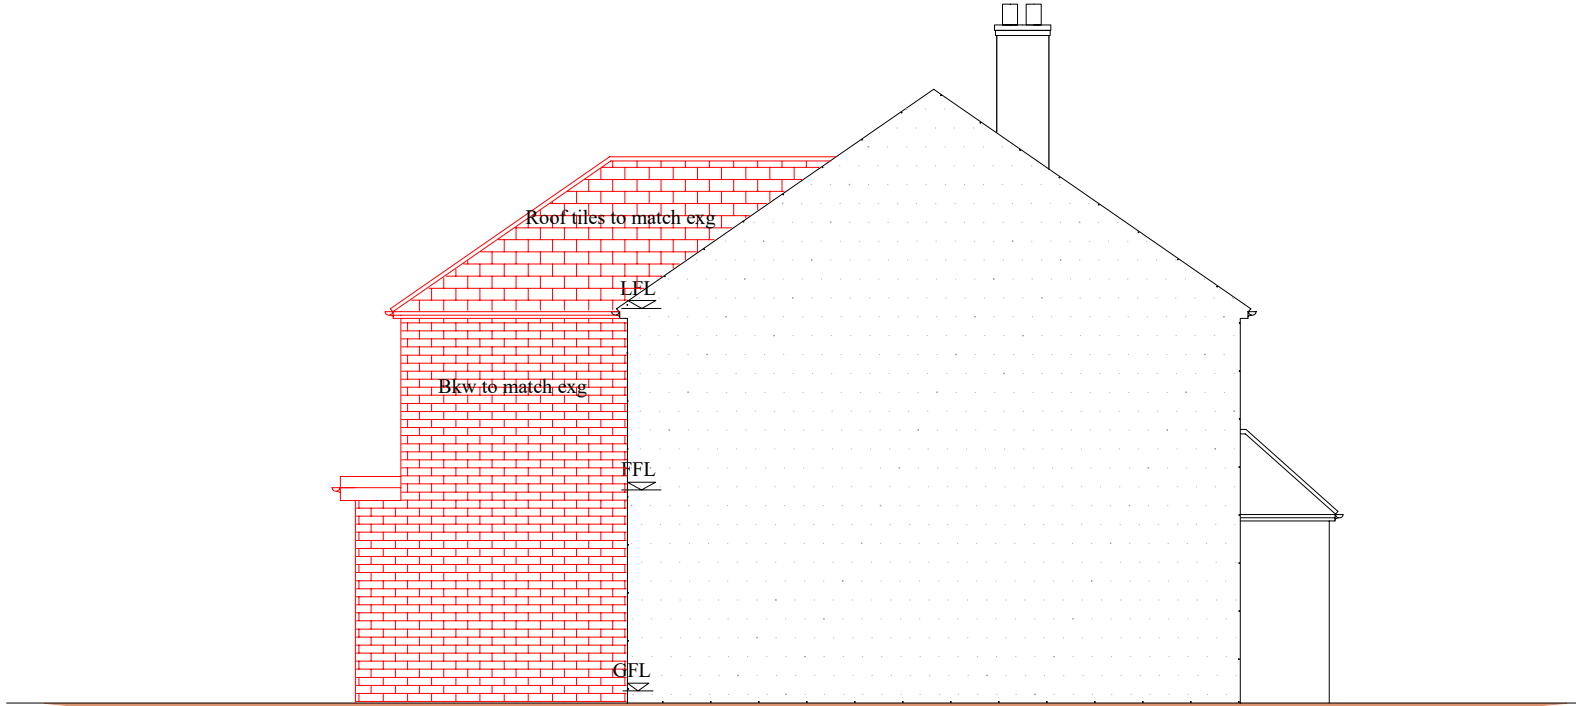

PROPOSED SIDE ELEVATION

Material Schedule Proposed (All to Match Existing)	
Walls	Sand Faced Bricks
Facia	Wood painted gloss Black/white
Guttering	Half round White PVC
Roof	Plain tiles
Windows	Double Glazed white frame
Doors	Double Glazed white frame

Notes;
1 Refer Drawing No PL/21/15901 for Notes

Revision	Description	Date

Project;

159 Windsor Avenue,
Hillingdon,
UB10 9BA

Project Title;

Double Storey Side
and Single Storey
Rear Extension.

Drawing No;

P15903

Revision;

Date;

April 2021

Drawn by;

AS

Scale;

1/100 @A2

Chkd by;

MK

Line Design Ltd

Suite 141, Rye House,
161 High Street, Ruislip,
Middlesex, HA4 8JY

Tel; 07904 579357,
email; linedesign20@gmail.com