




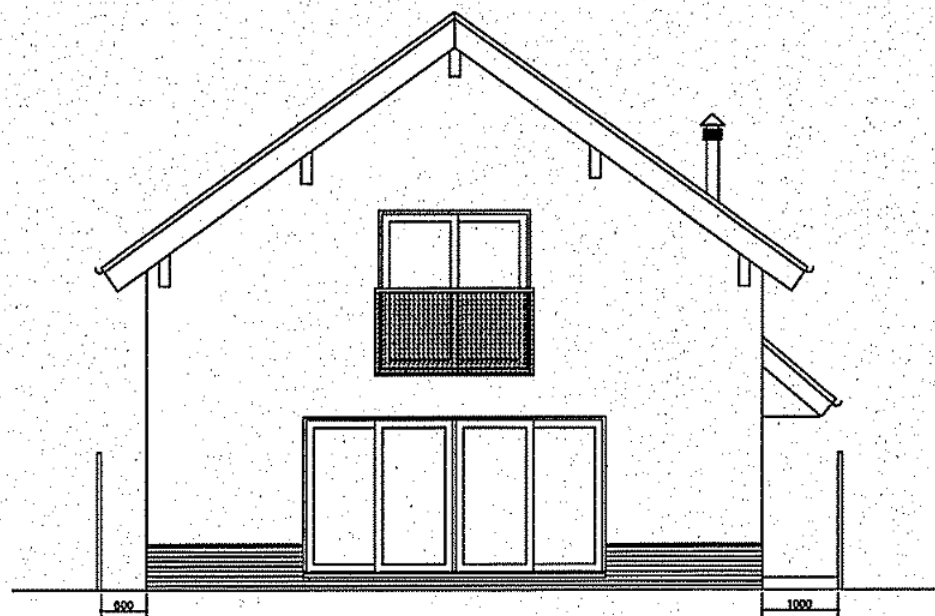


NORTH-WEST ELEVATION

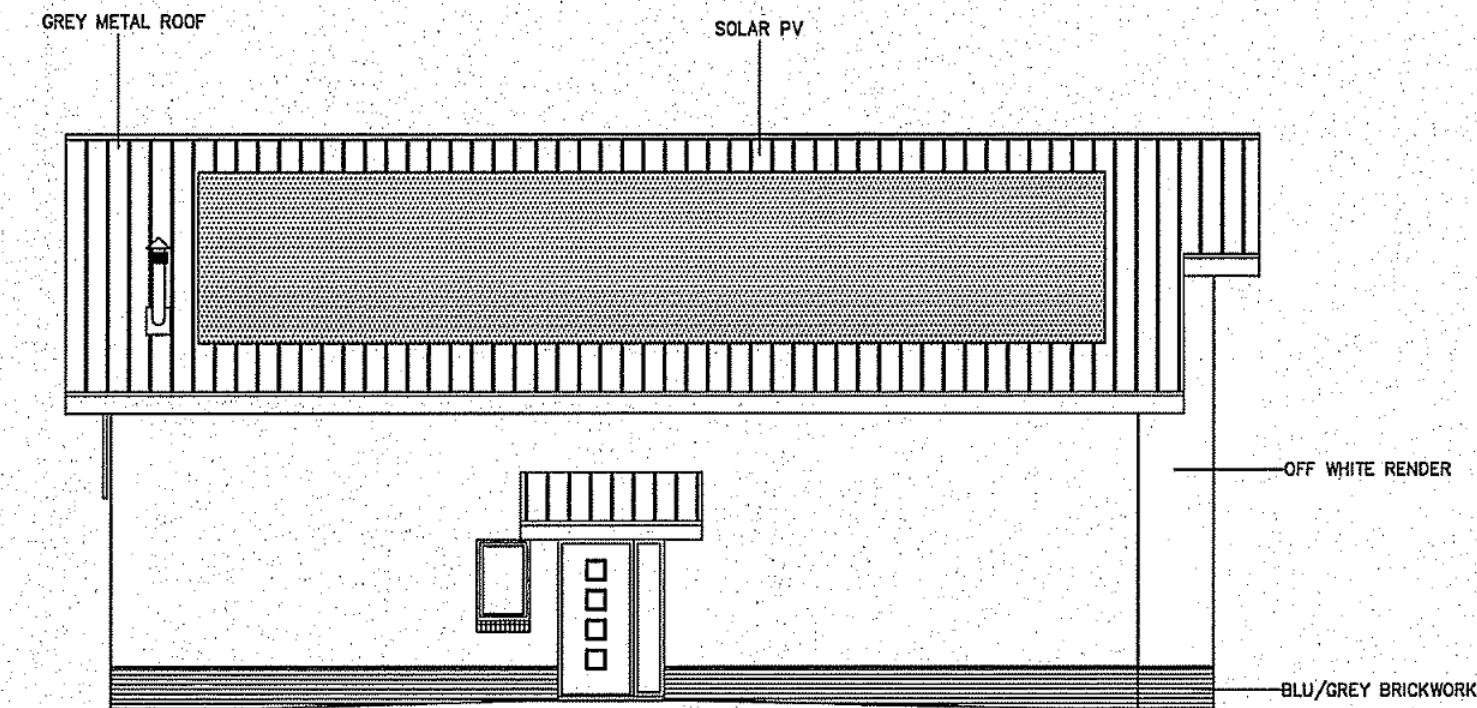



SOUTH-WEST ELEVATION

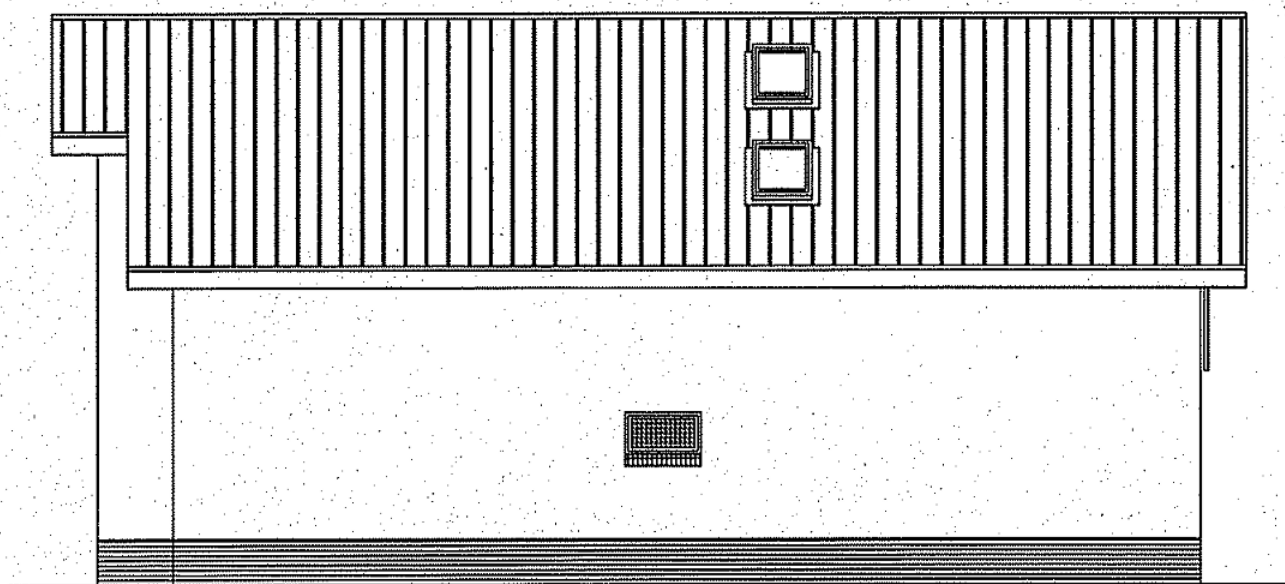


NORTH-EAST ELEVATION

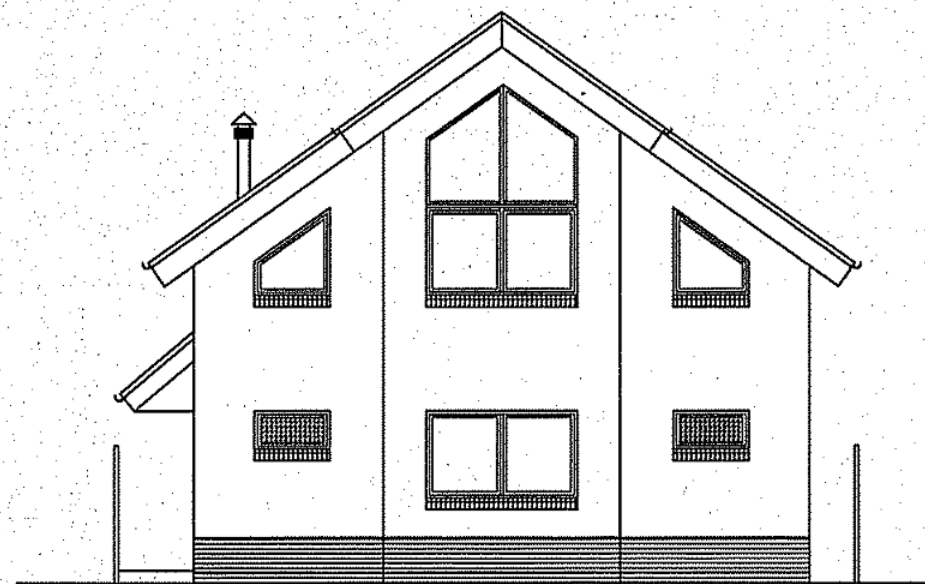


SOUTH-EAST ELEVATION

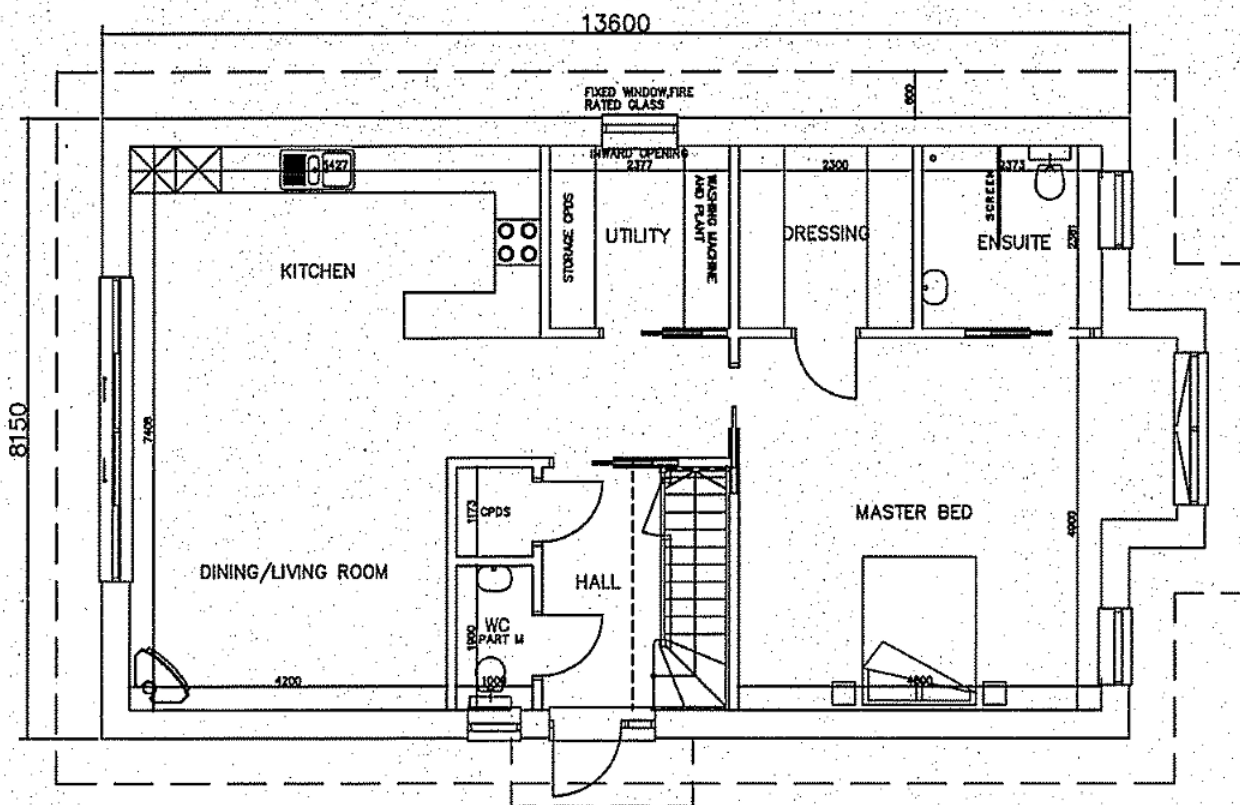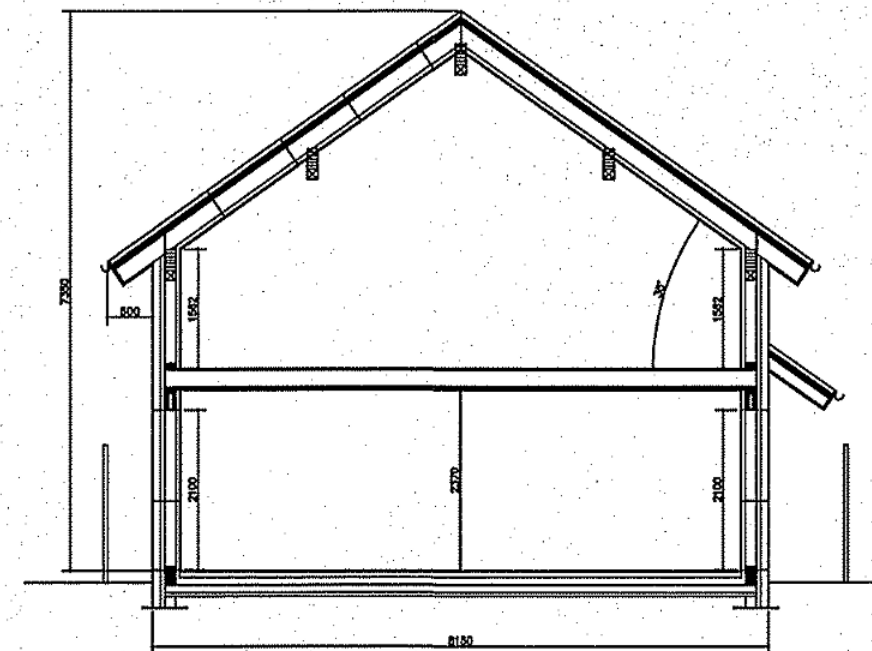

GROUND FLOOR PLAN
EXTERNAL AREA - 113.97M²
ASSUMED CAT 1 DESIGN FOR PART M. IF REQUIRED TO BE
PART 2 THEN BUILDING WILL BE REDUCED IN WIDTH TO
ACCOMMODATE WHEELCHAIR ACCESS.

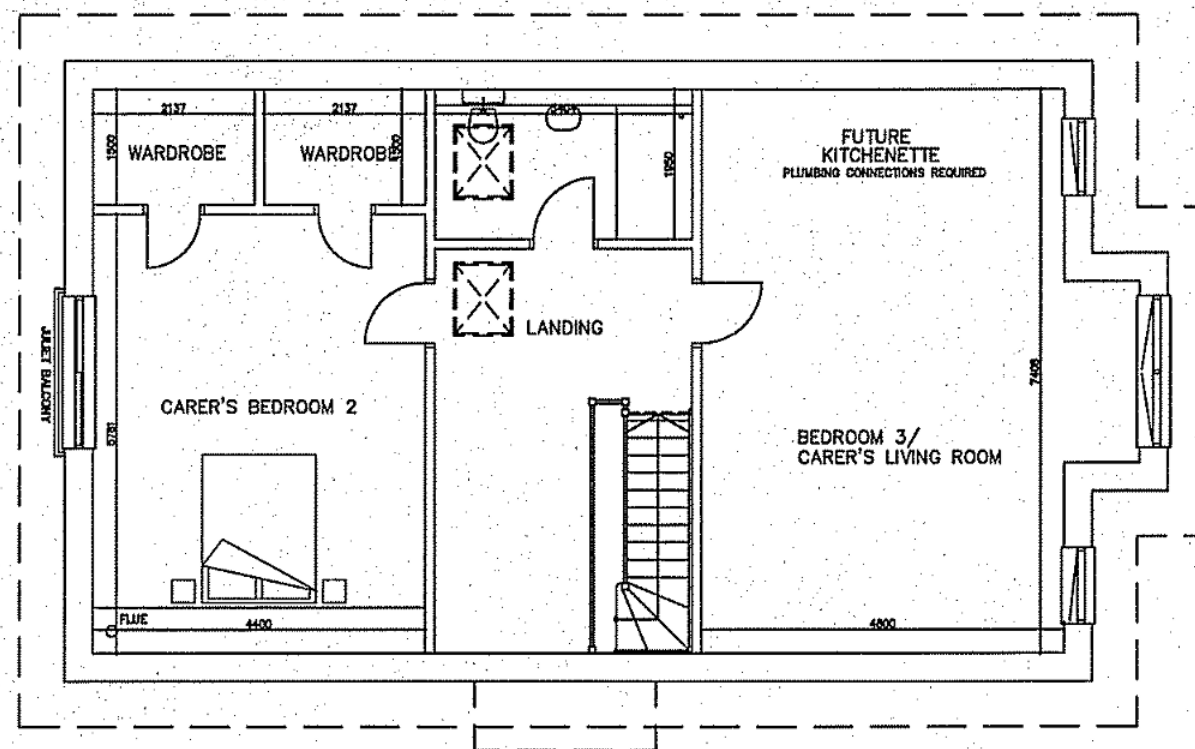

FIRST FLOOR PLAN
EXTERNAL AREA - 113.97M²

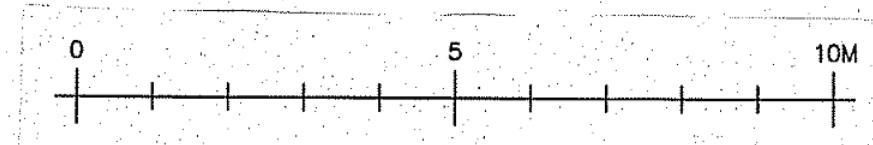

THIS DRAWING SHOULD BE READ IN CONJUNCTION WITH ANY OTHER RELEVANT DRAWINGS AND THE CONSTRUCTION MANUAL. THE BUILDER SHOULD CHECK ALL LEVELS AND SITE DIMENSIONS BEFORE WORK STARTS AND NOTIFY SCANDIA-HUS OF ANY DISCREPANCY IF IN DOUBT PLEASE ASK

© COPYRIGHT IN THIS DRAWING AND WORK EXECUTED IS AND REMAINS THE PROPERTY OF SCANDIA-HUS LIMITED AND OR ITS SUBSIDIARIES IN ACCORDANCE WITH THE PROVISIONS OF THE COPYRIGHT ACT. PERMISSION TO PRODUCE COPIES OR MODIFIED DRAWINGS IN WHOLE OR IN PART FOR ANY PURPOSE SHOULD BE OBTAINED FROM SCANDIA-HUS LIMITED & ANY SUCH REPRODUCTIONS SHOULD INCLUDE THIS & THE FOREGOING STATEMENT

REV	DESCRIPTION	DATE	DRN	CHK
A	GENERAL REVISIONS	28/10/19	EW	LH
B	GENERAL REVISIONS	19/11/19	EW	LH
C	GENERAL REVISIONS	20/11/19	EW	LH
D	GENERAL REVISIONS	05/12/19	EW	LH
E	MOVED FUTURE KITCHENETTE	09/12/19	EW	LH
F	GENERAL REVISIONS	27/1/20	LH	
G	GENERAL REVISIONS	27/02/20	FC	LH
H	GENERAL REVISIONS	11/3/20	EW	LH

SCANDIA-HUS BUSINESS PARK,
FELCOURT ROAD, FELCOURT, EAST GRINSTEAD,
WEST SUSSEX, RH19 2LP : TEL 01342 838060

FOR
MR & MRS WHITLEY

SITE
72 FERRERS AVENUE,
WEST DRAYTON,
UB7 7AB

TITLE
PROPOSED DWELLING
FLOOR PLANS
& ELEVATIONS

C/No. 227000	O/No.	SCALE 1:100 @A2
DRAWN LW	DRAWING NUMBER X01	
DATE 09/19	REV H	