

THIS DRAWING SHOULD BE READ IN CONJUNCTION WITH ANY OTHER
RELEVANT DRAWINGS AND THE CONSTRUCTION MANUAL
THE BUILDER SHOULD CHECK ALL LEVELS AND SITE DIMENSIONS
BEFORE WORK STARTS AND NOTIFY SCANDIA OF ANY DISCREPANCY
IF IN DOUBT PLEASE ASK

IF IN DOUBT PLEASE ASK

© COPYRIGHT IN THIS DRAWING AND WORK EXECUTED IS AND REMAINS THE PROPERTY OF SCANDIA-HUS LIMITED AND OR ITS SUBSIDIARIES IN


ACCORDANCE WITH THE PROVISIONS OF THE COPYRIGHT ACT. PERMISSION TO PRODUCE COPIES OR MODIFIED DRAWINGS IN WHOLE OR IN PART FOR

ANY PURPOSE SHOULD BE OBTAINED FROM SCANDIA-HUS LIMITED & ANY SUCH REPRODUCTIONS SHOULD INCLUDE THIS & THE FOREGOING STATEMENT

REV	DESCRIPTION	DATE	DRN	CHK
-----	-------------	------	-----	-----

REV	DESCRIPTION	DATE	DRN	CHK
-----	-------------	------	-----	-----

FIRST FLOOR PLAN
EXTERNAL AREA – 113.97M²
INTERNAL AREA – 97.64M²

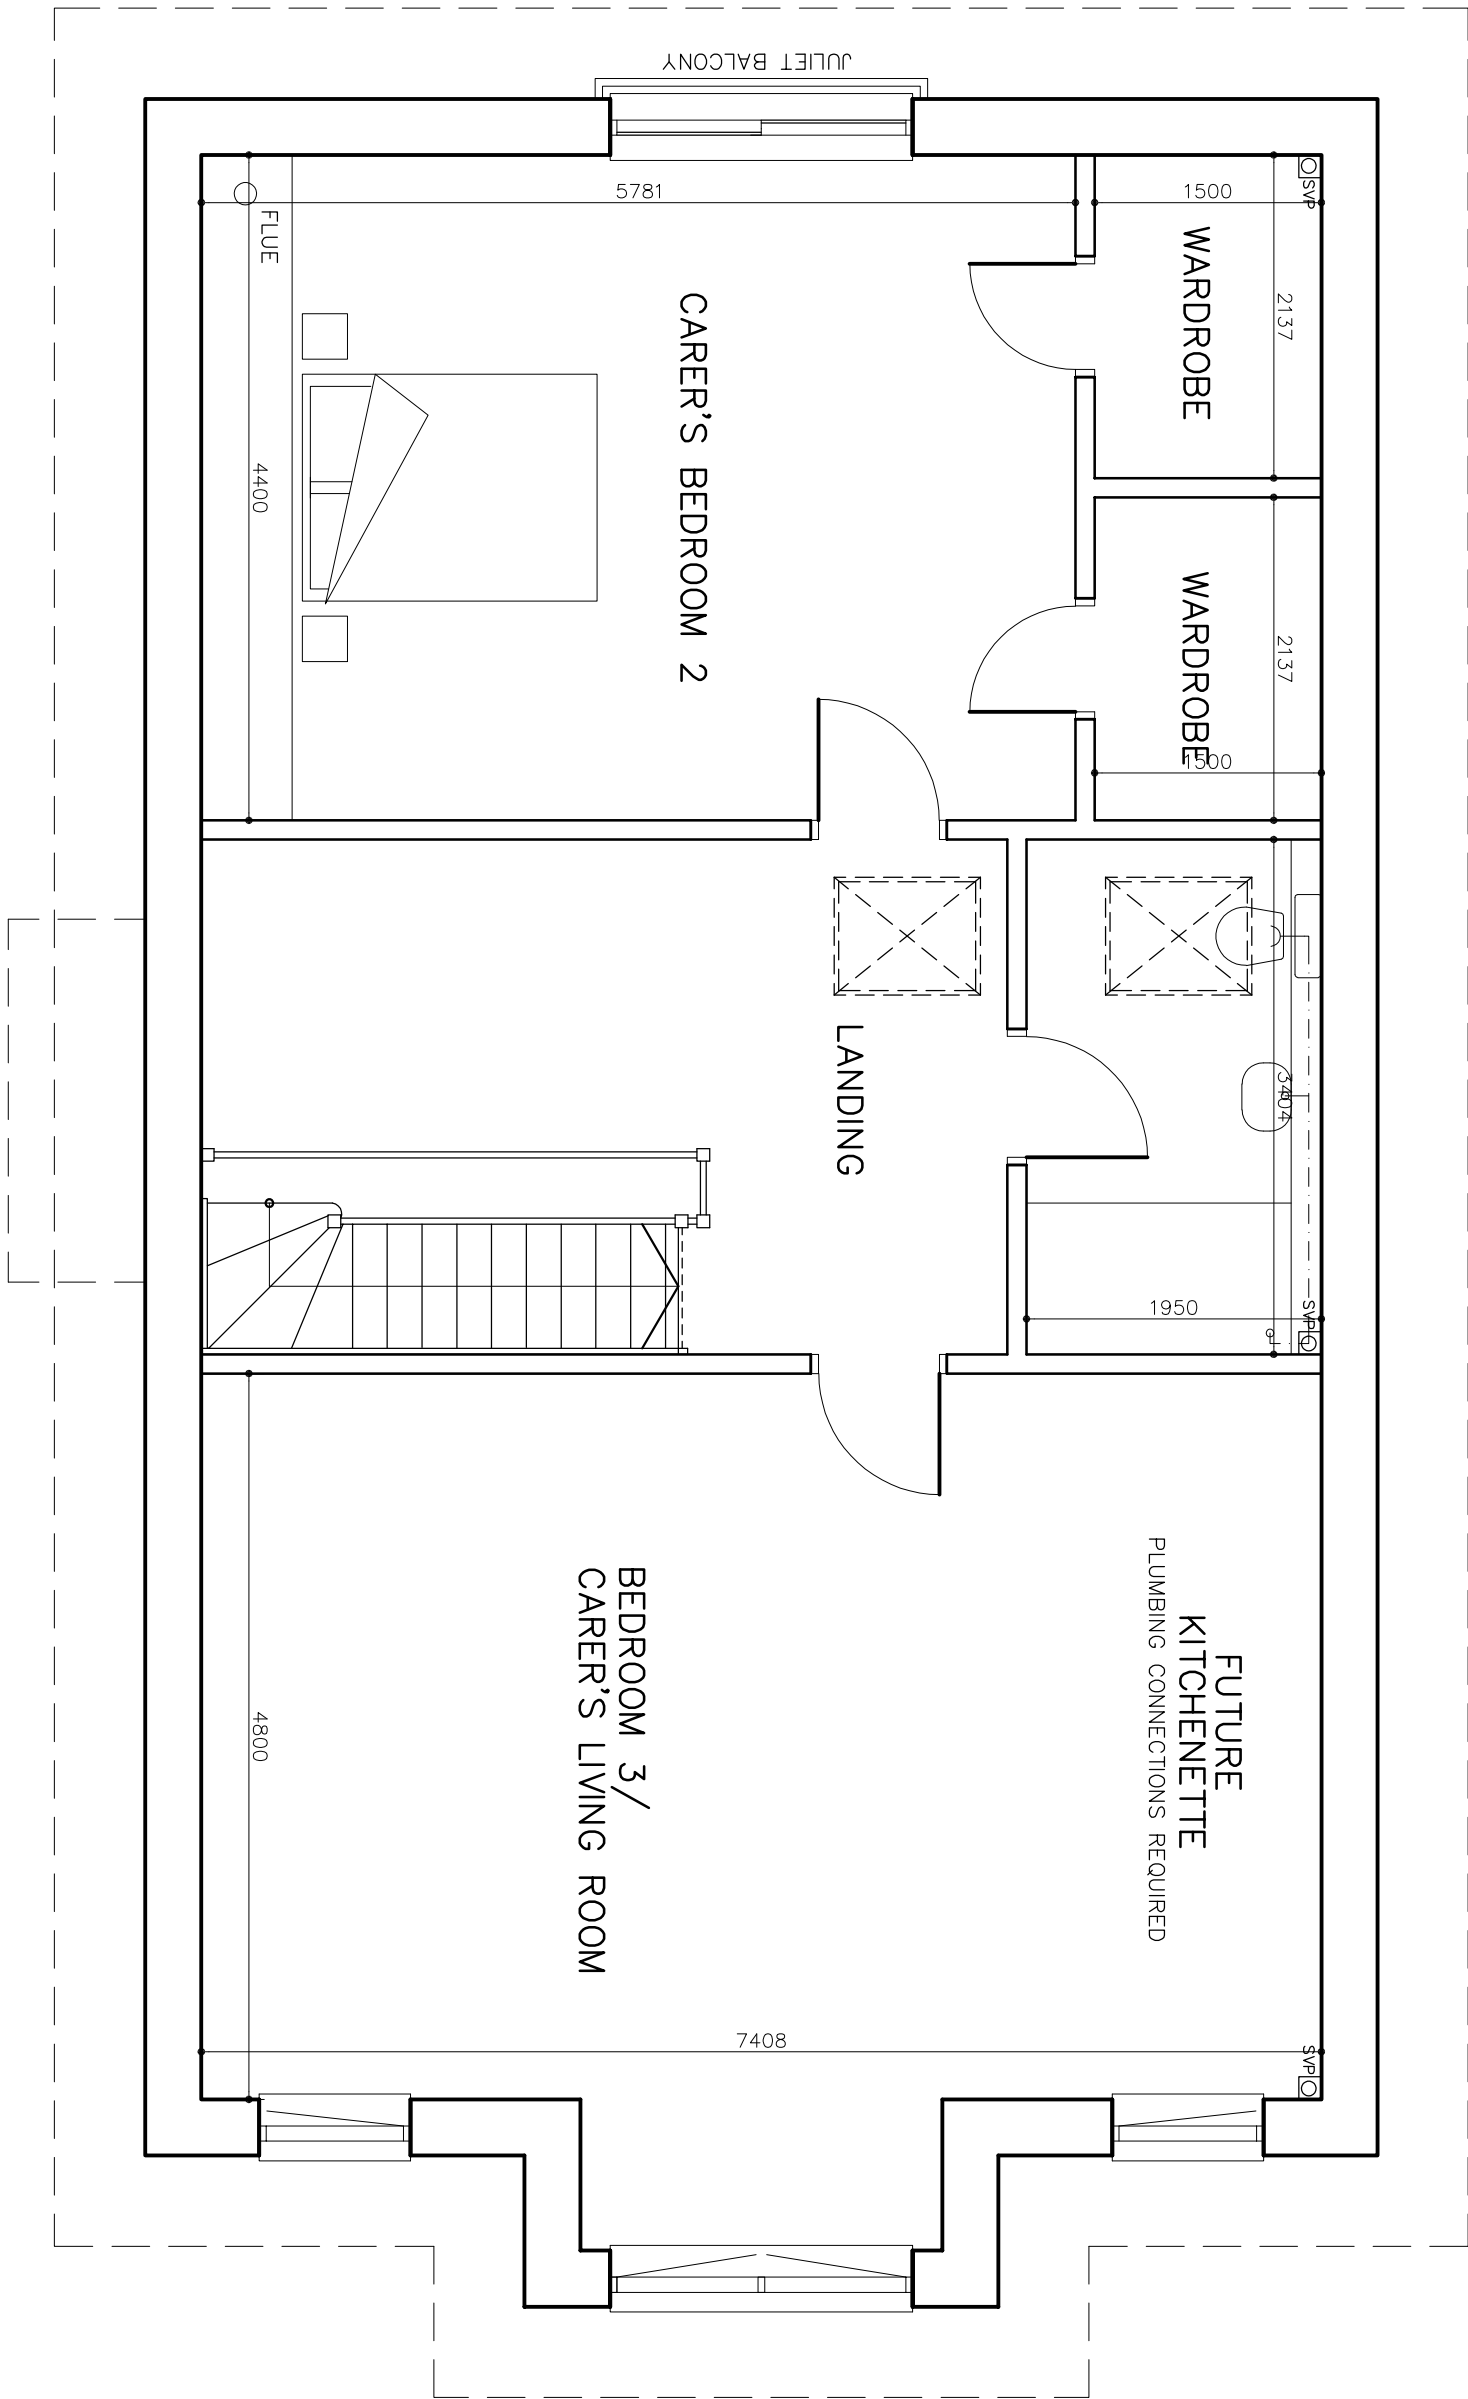

Scandiahus

SCANDIA-HUS BUSINESS PARK,
FELCOURT ROAD, FELCOURT, EAST GRINSTEAD,
WEST SUSSEX. RH19 2LP : TEL 01342 838060

FOR

MR & MRS WHITLEY

SITE

72 FERRERS AVENUE,

WEST DRAYTON.

WED: 10:00 AM
LIB7 7AB

OD / AD

TITLE

DABOPOCEN DWELL INC

PROPOSED DWELLING

FIRST EIGHT PLAN

LOOK LEARN

[illegible]

C/No.	O/No.	SCALE
007000		1:50 @ A3

ZZ/000	1:30 @AZ
--------	----------

DRAWN E.C.	DRAWING NUMBER
---------------	----------------

2	3
5	3

DATE 3/30 88

C/20	REV
------	-----