



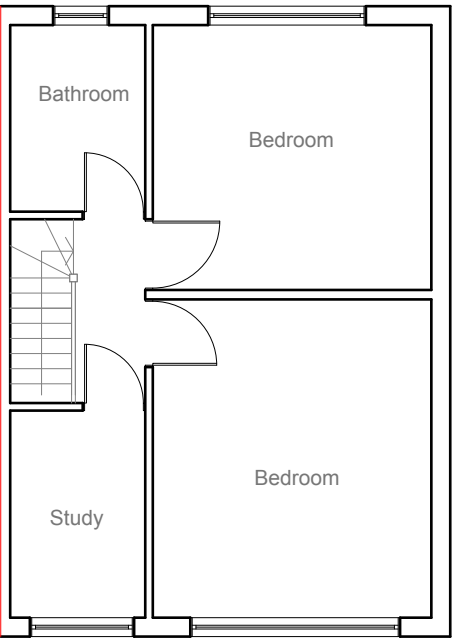

Existing First Floor Plan
Scale 1:100

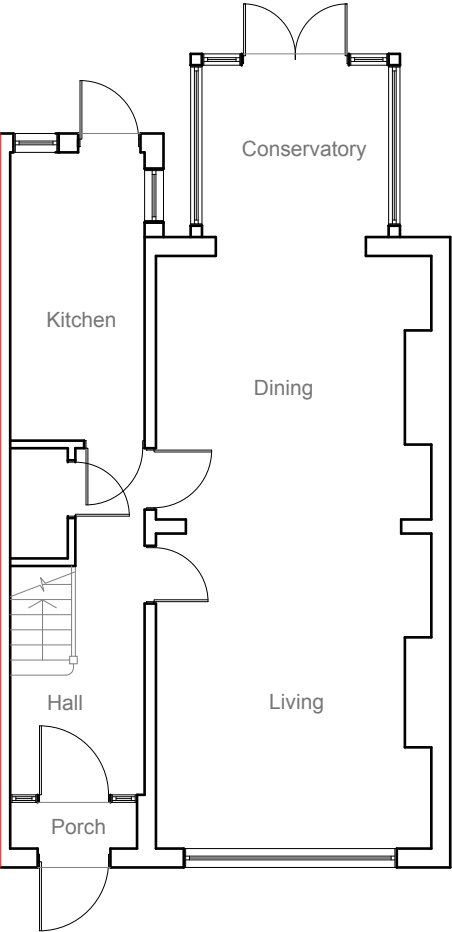


Existing Ground Floor Plan
Scale 1:100




Existing Front Elevation
Scale 1:100



Existing Rear Elevation
Scale 1:100

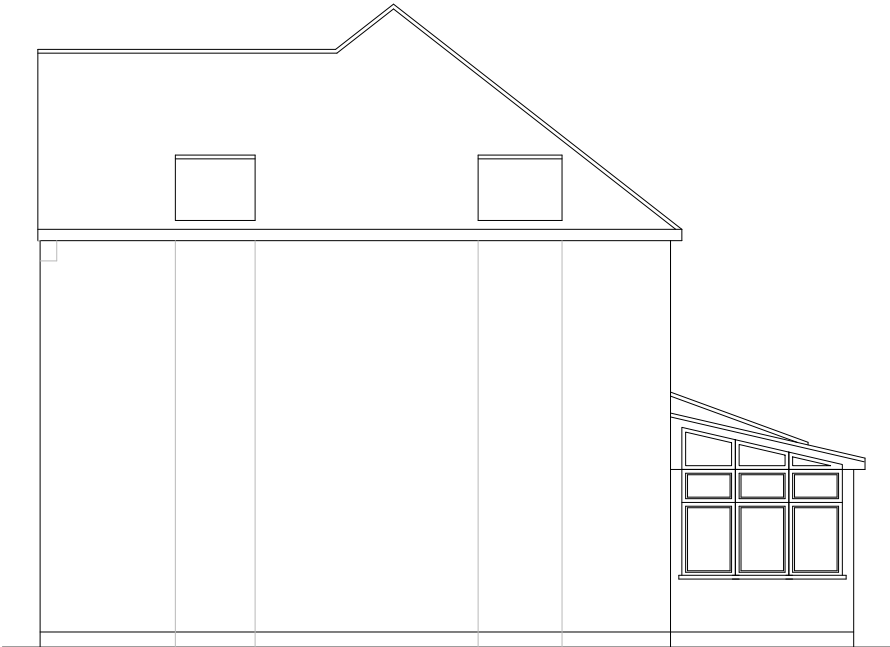

Existing Side Elevation
Scale 1:100

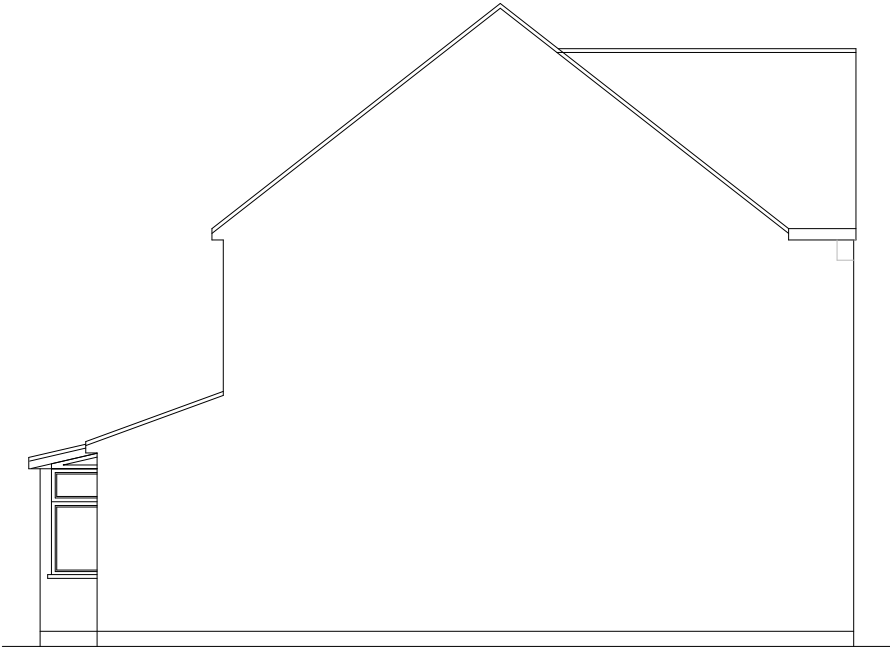


Existing Side Elevation
Scale 1:100

Modhwadia Design Services	Project:	Title:	Scale: 1:100 @ A3
	58 Merton Avenue	Existing Floor Plans	Date: 06.2021
	Hillingdon	Existing Elevations	Drawing No.: MD/6073 - 01/BK
	UB10 9BL		Revision
239 Western Road, Southall, Middx, UB2 5HS Tel: 020 8571 1369 Fax: 020 8843 2008			

All work to comply with
current building regulations
and codes of practice


Do not scale from drawings
all dimensions to be checked
on site before the start of
any work

Proposed External Finish
Materials to Match Existing
External Finish Materials

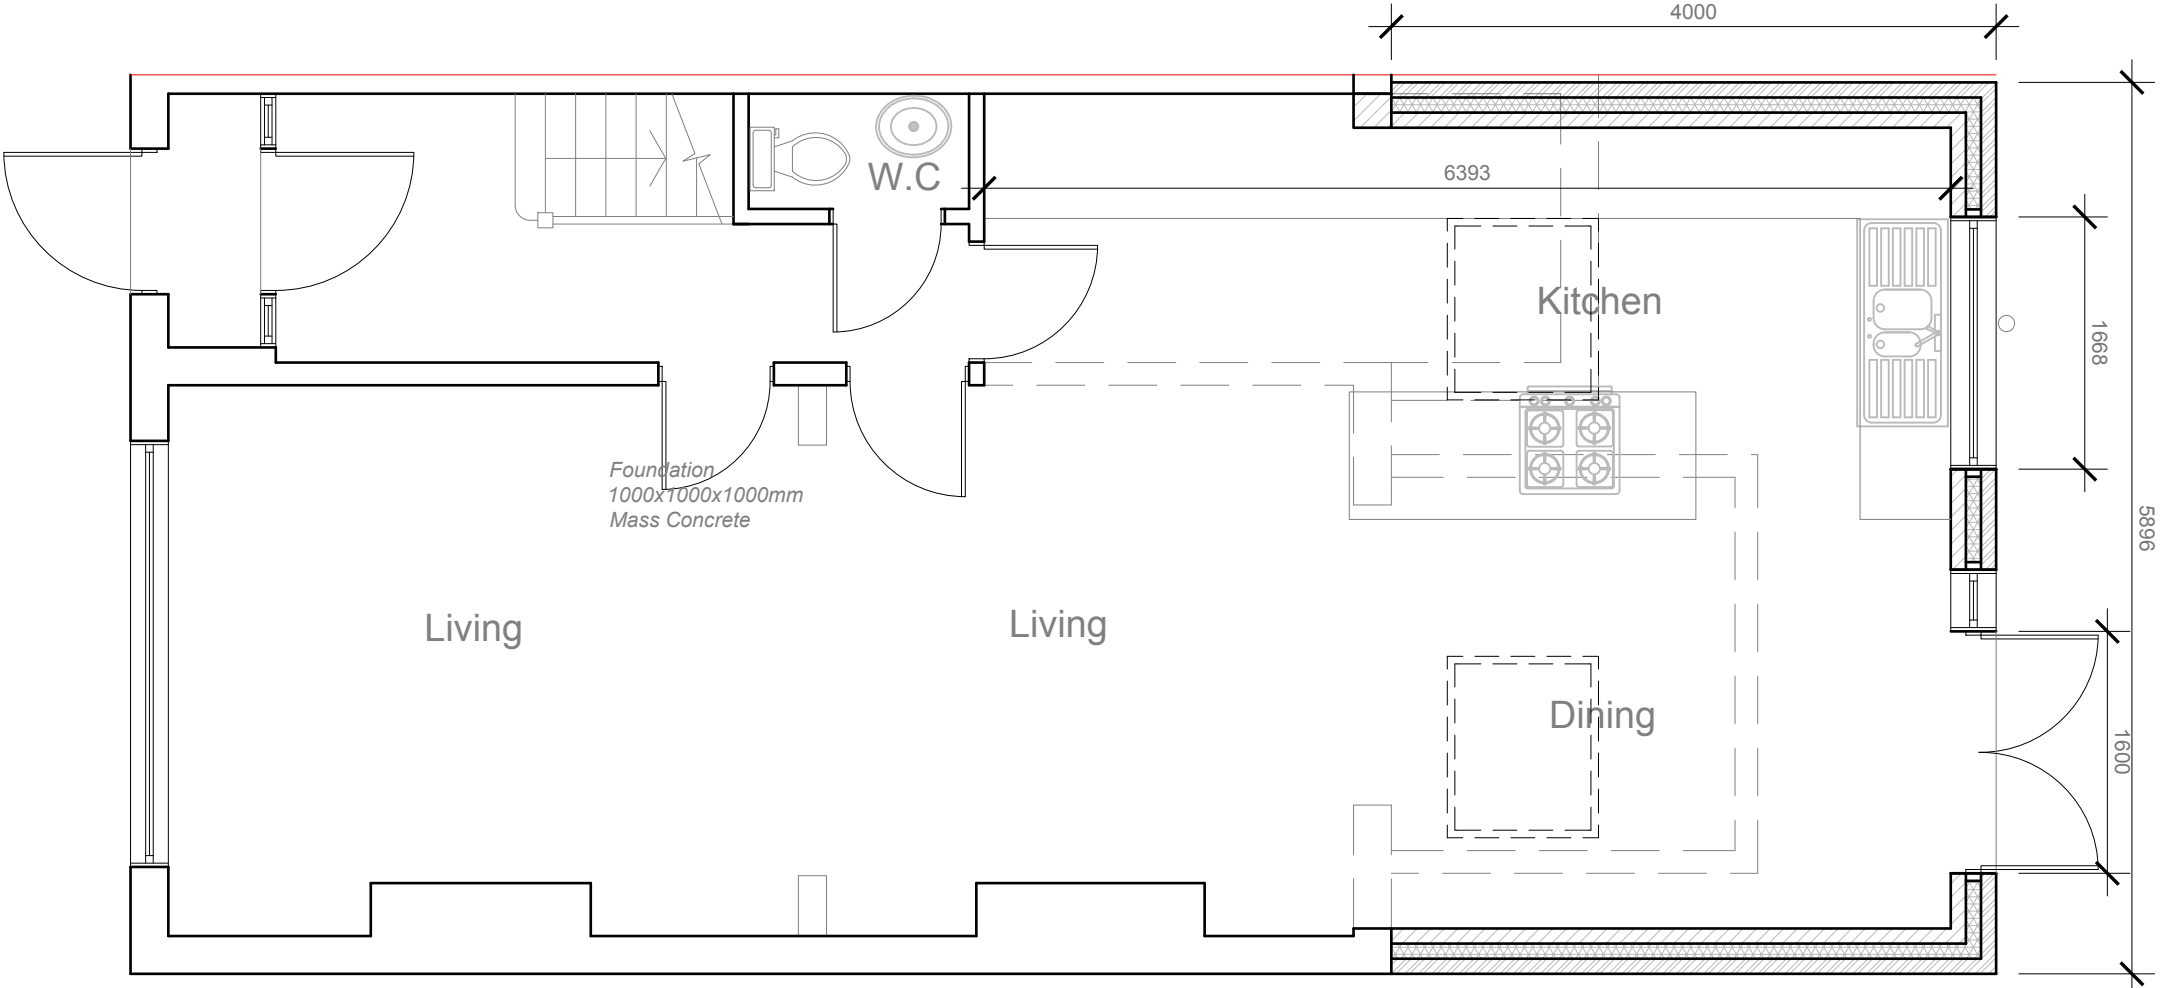

**PROPOSED GROUND
FLOOR PLAN 1:50**

1:50

 


Modhwadia Design Services	Project:	Title:	Scale: 1:50 @ A3
	58 Merton Avenue Hillingdon UB10 9BL	Proposed Ground Floor Plan	Date: 06.2021
			Drawing No.: MD/6073 - 07/BK
			Revision
239 Western Road, Southall, Middx, UB2 5HS Tel: 020 8571 1369 Fax: 020 8843 2008			

All work to comply with current building regulations and codes of practice

Do not scale from drawings
all dimensions to be checked on site before the start of any work


Proposed External Finish
Materials to Match Existing
External Finish Materials

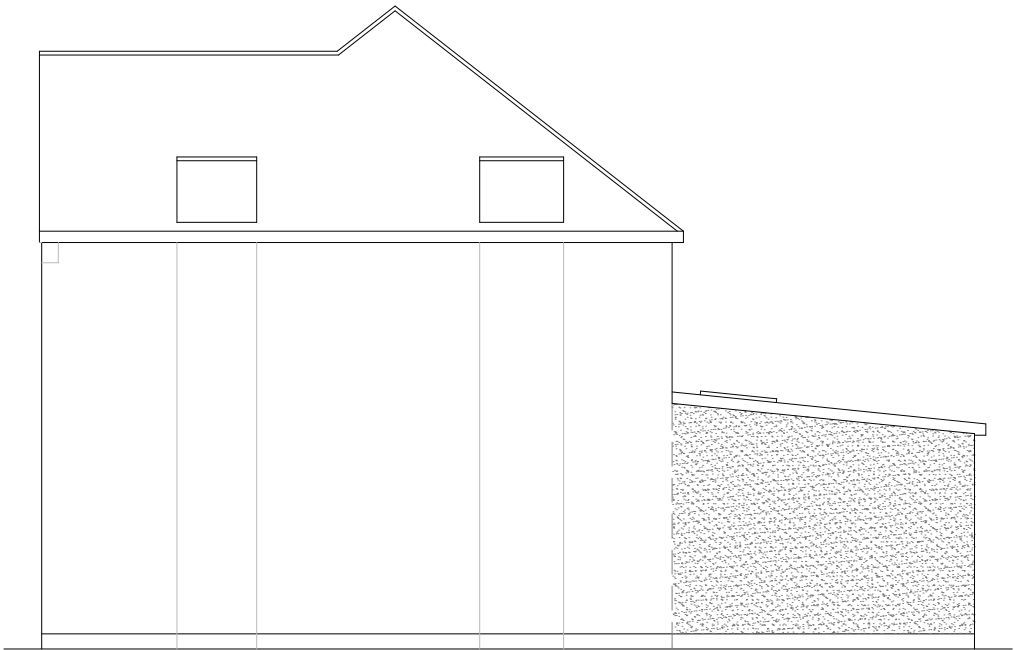

Proposed Side Elevation
Scale 1:100



Proposed Rear Elevation
Scale 1:100

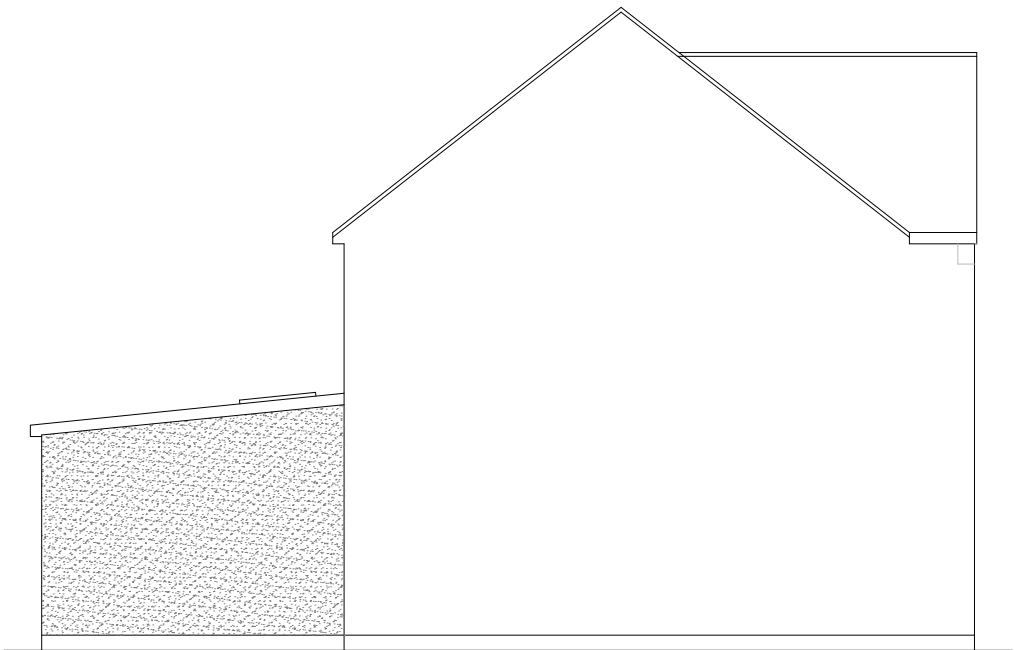

Proposed Side Elevation
Scale 1:100



Modhwadia Design Services	Project:	Title:	Scale: 1:100 @ A3
	58 Merton Avenue Hillingdon UB10 9BL	Proposed Elevations	Date: 06.2021
			Drawing No.: MD/6073 - 08/BK
			Revision
239 Western Road, Southall, Middx, UB2 5HS Tel: 020 8571 1369 Fax: 020 8843 2008			