


GROUND FLOOR PLAN

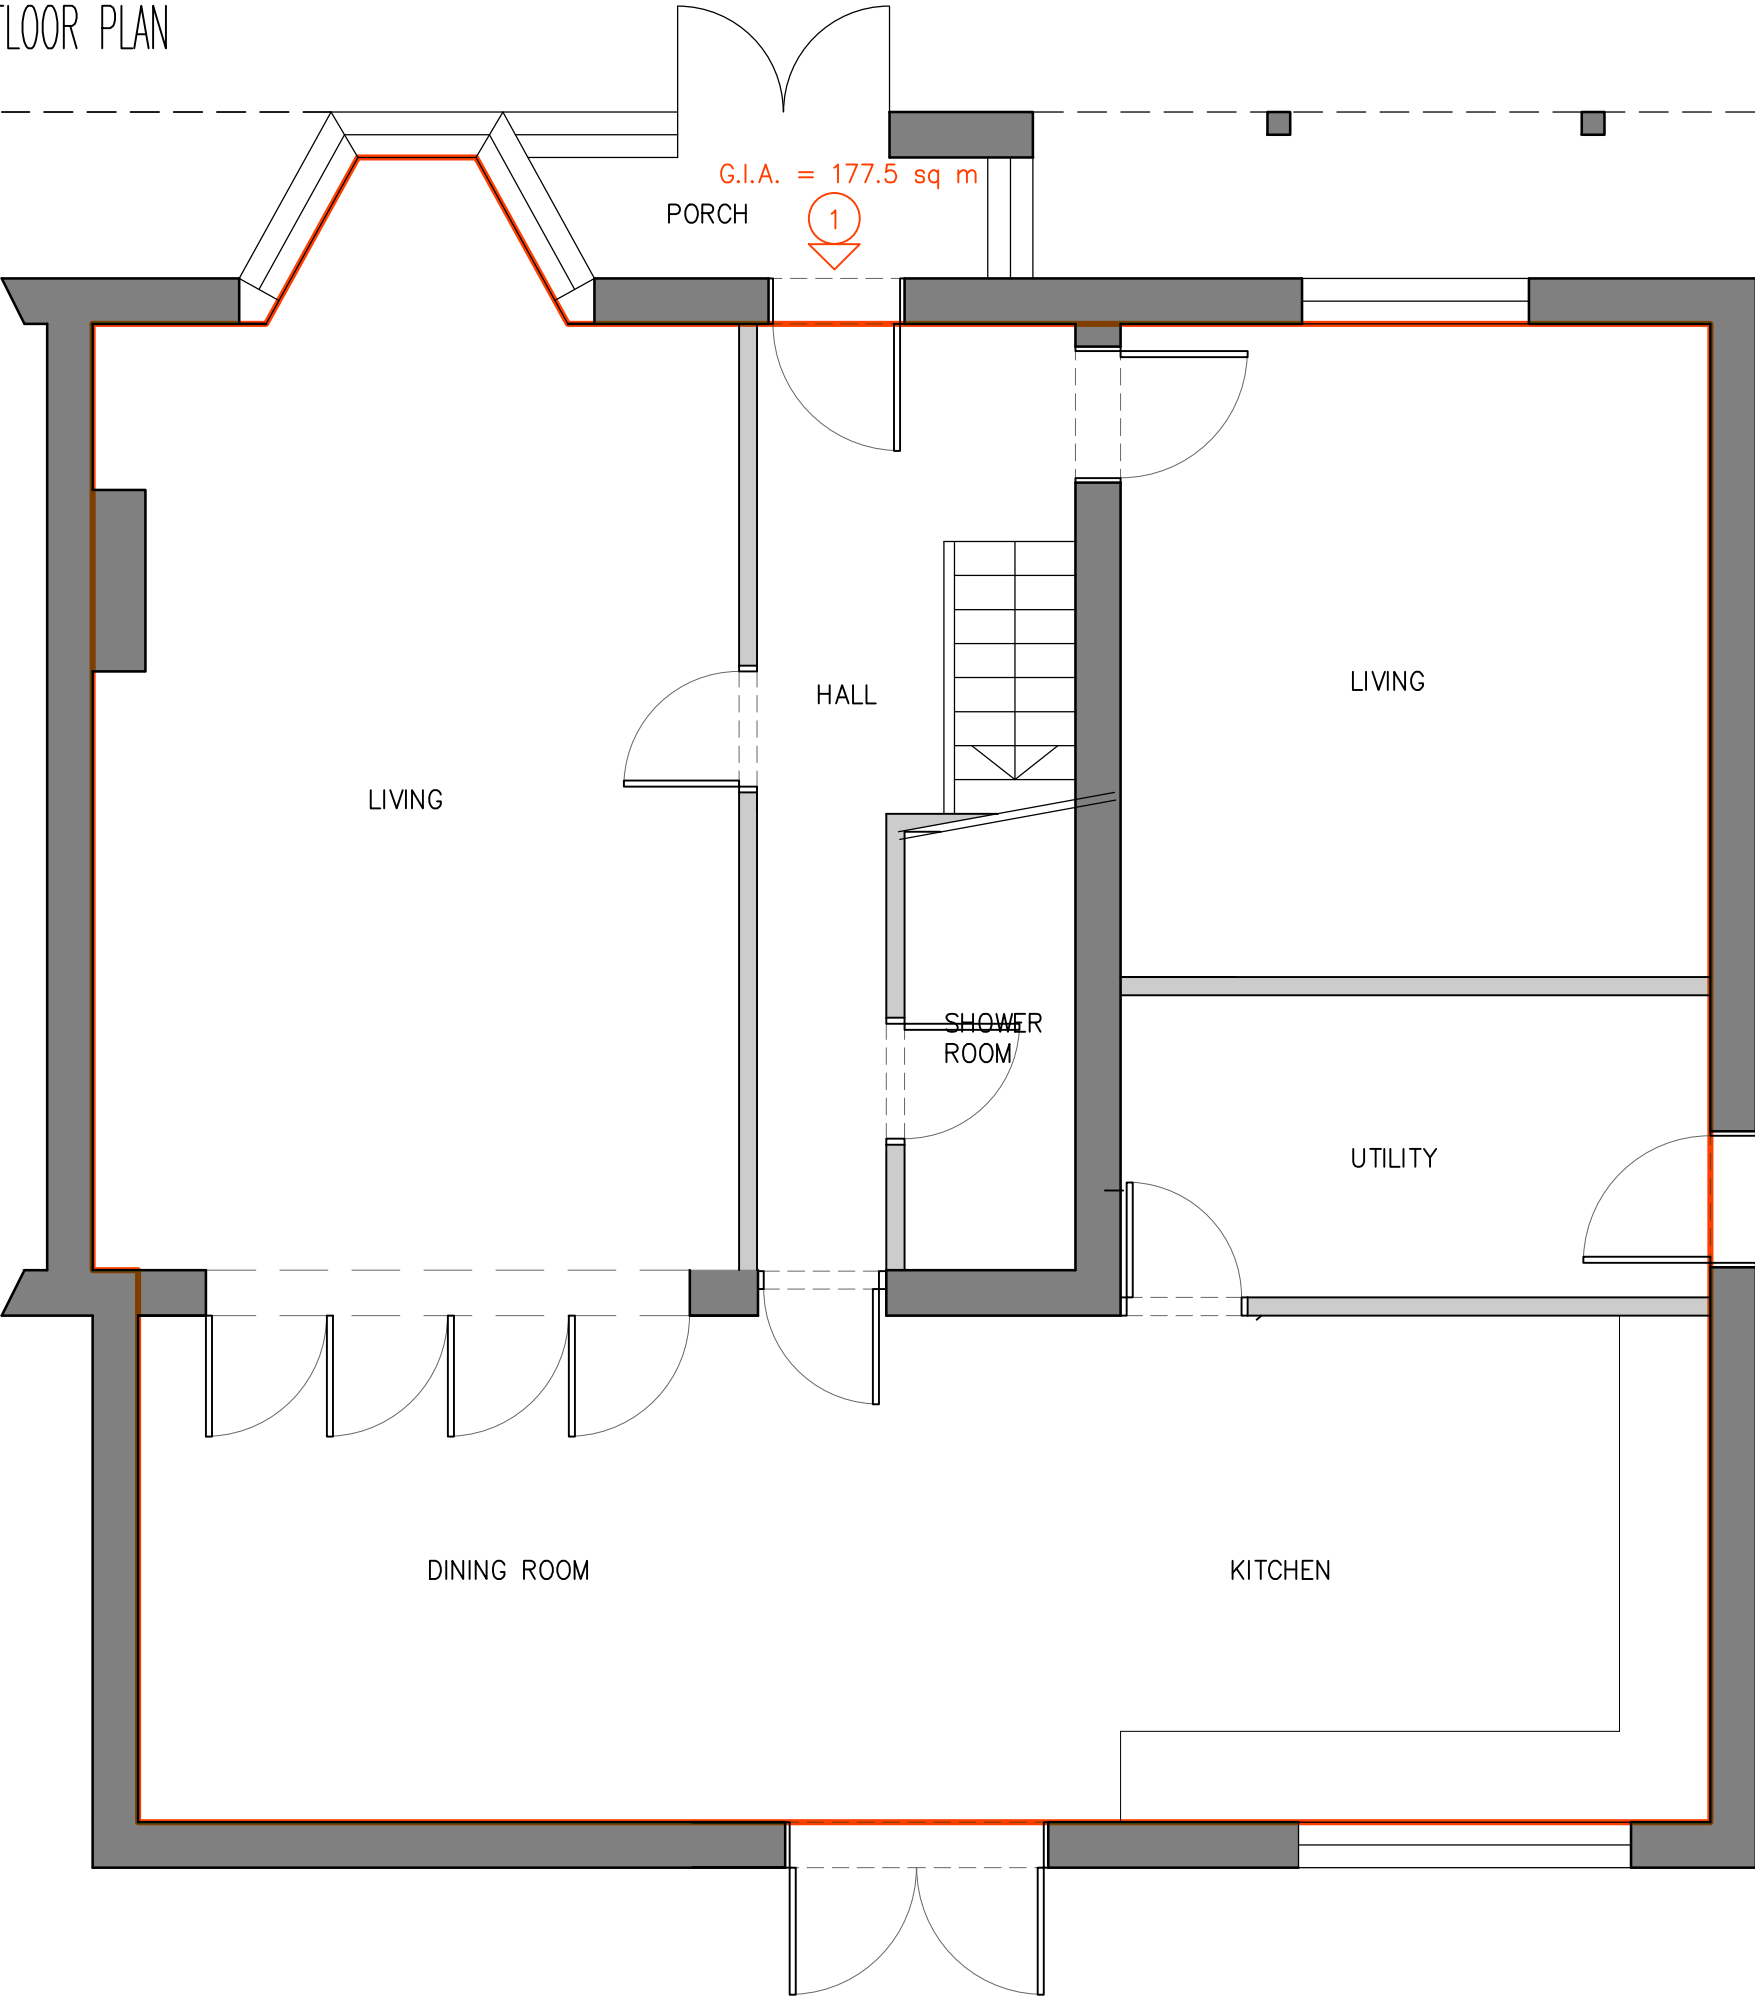

FRONT ELEVATION




REAR ELEVATION



LOCATION PLAN 1:1250




FIRST FLOOR PLAN

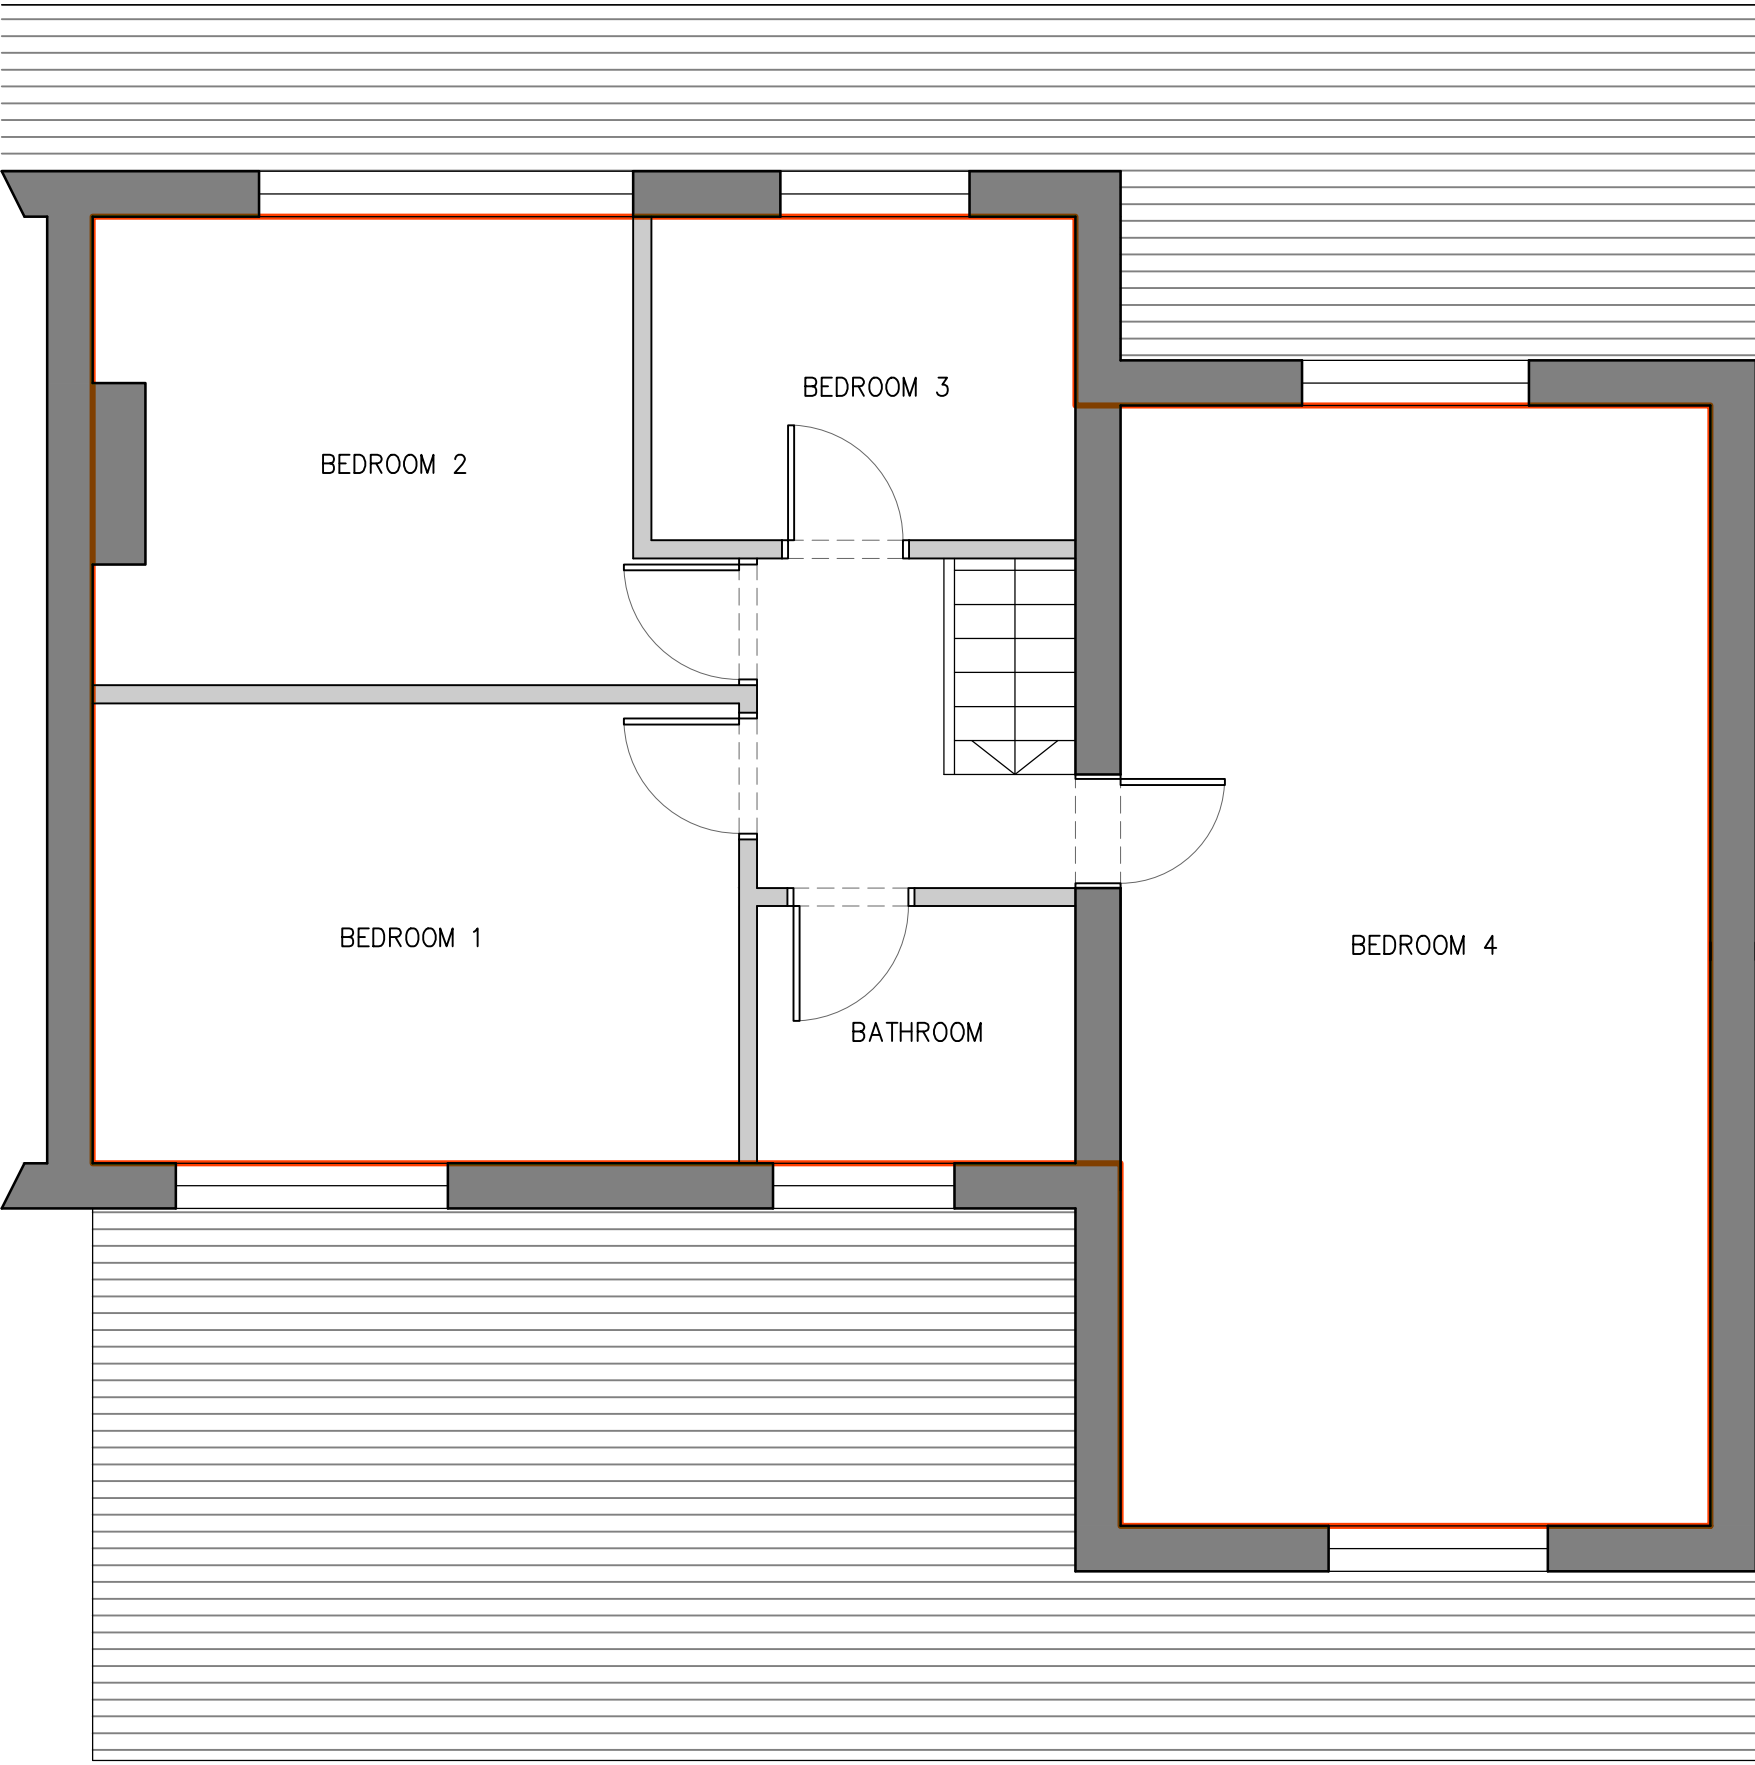

SIDE ELEVATION



SITE PLAN 1:200

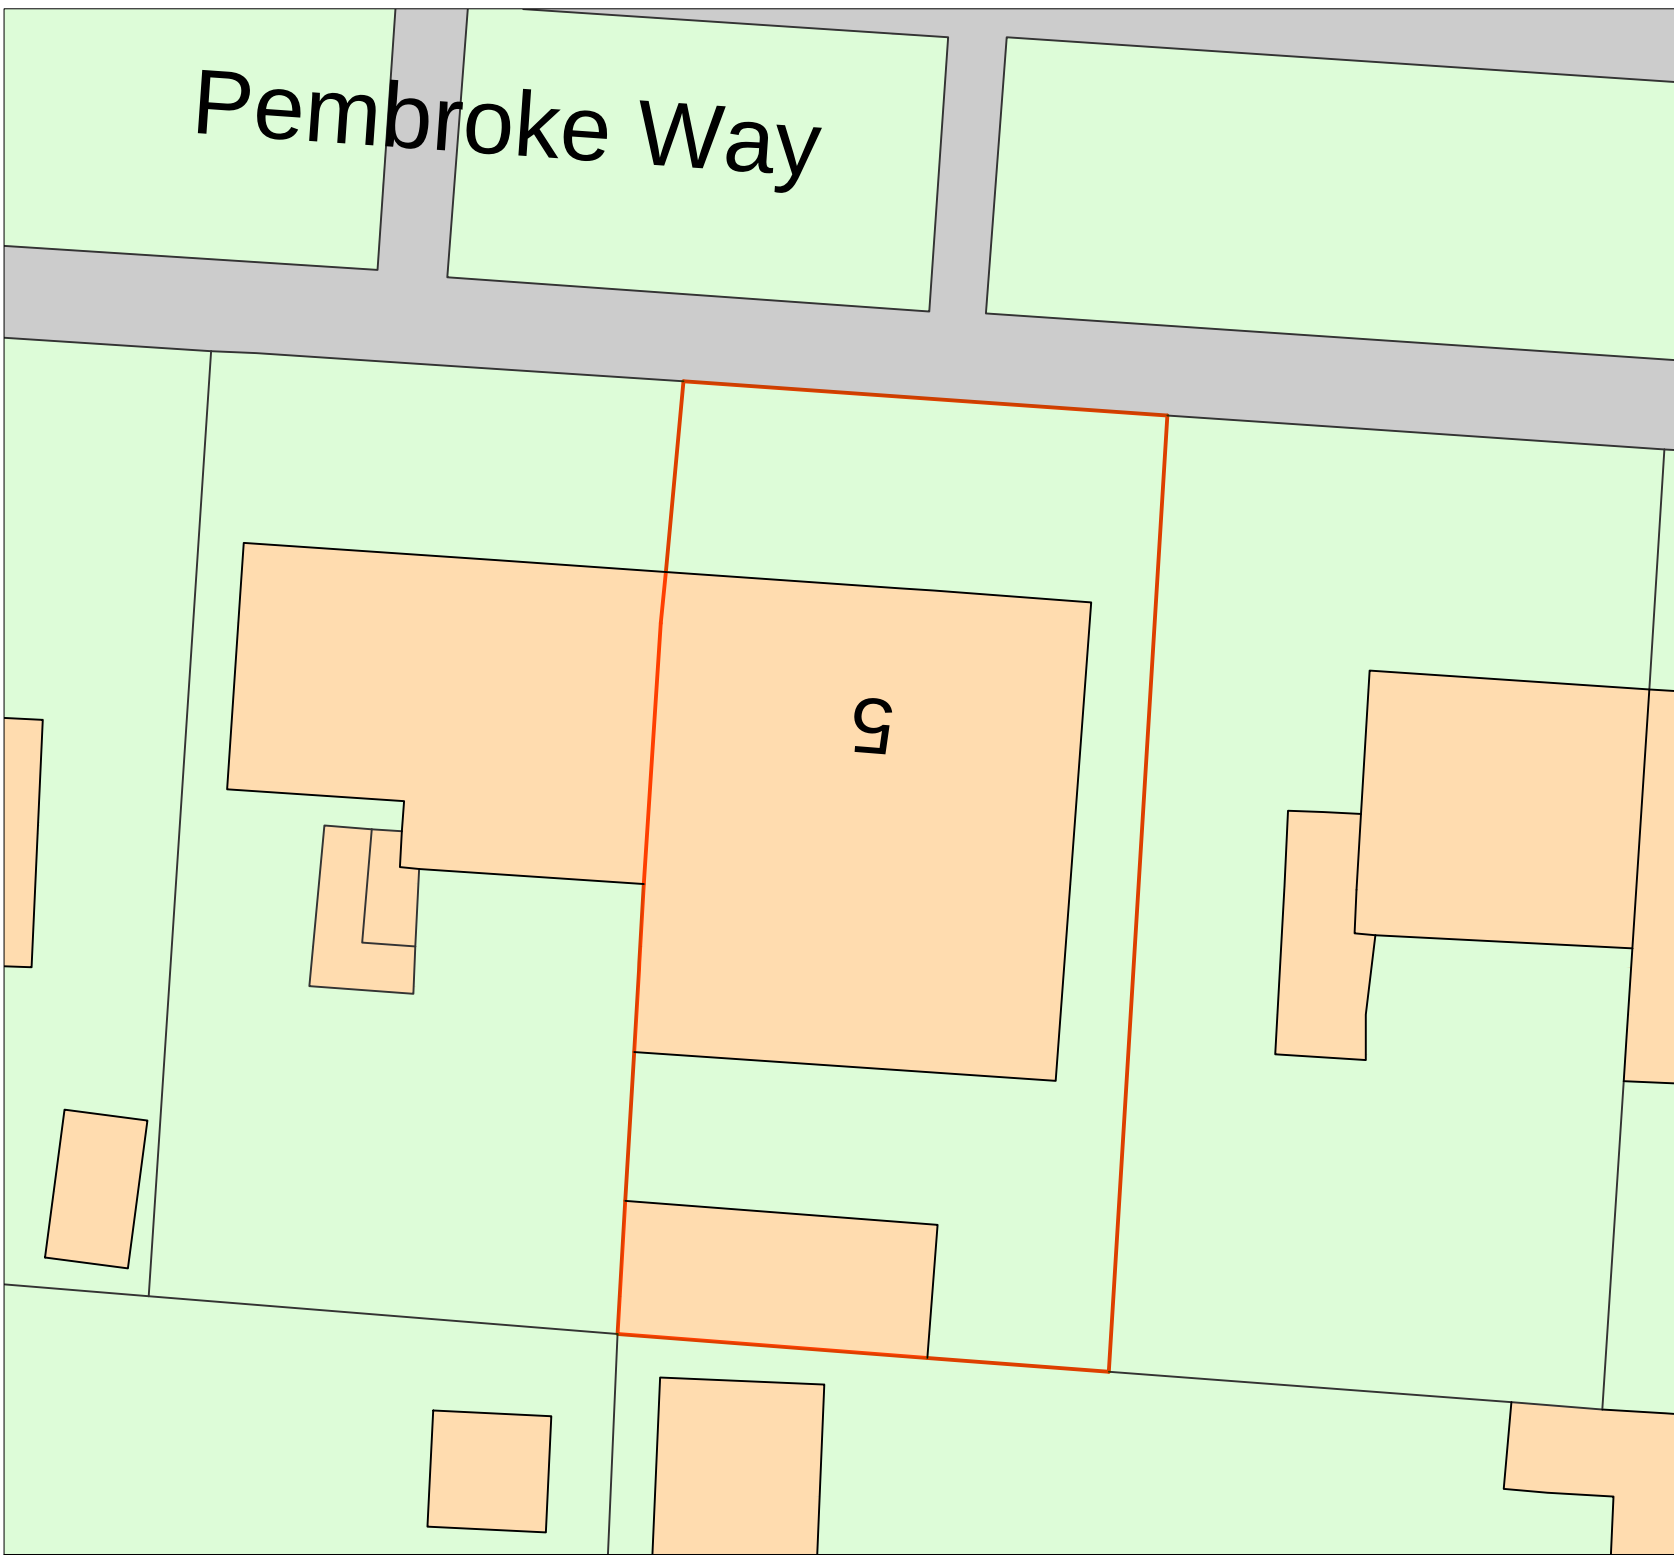

0 500 1000 1500 2000 2500 3000
BAR SCALE IN MILLIMETRES 1:50

revisions

client

project
5 PEMBROKE WAY
HAYES UB3 1PZ
title
PLANS AND ELEVATIONS - LAYOUT PRIOR TO CONVERSION

scale
1:50 @A1

date
JULY 2016

drg. no.
TBC