


GROUND FLOOR PLAN

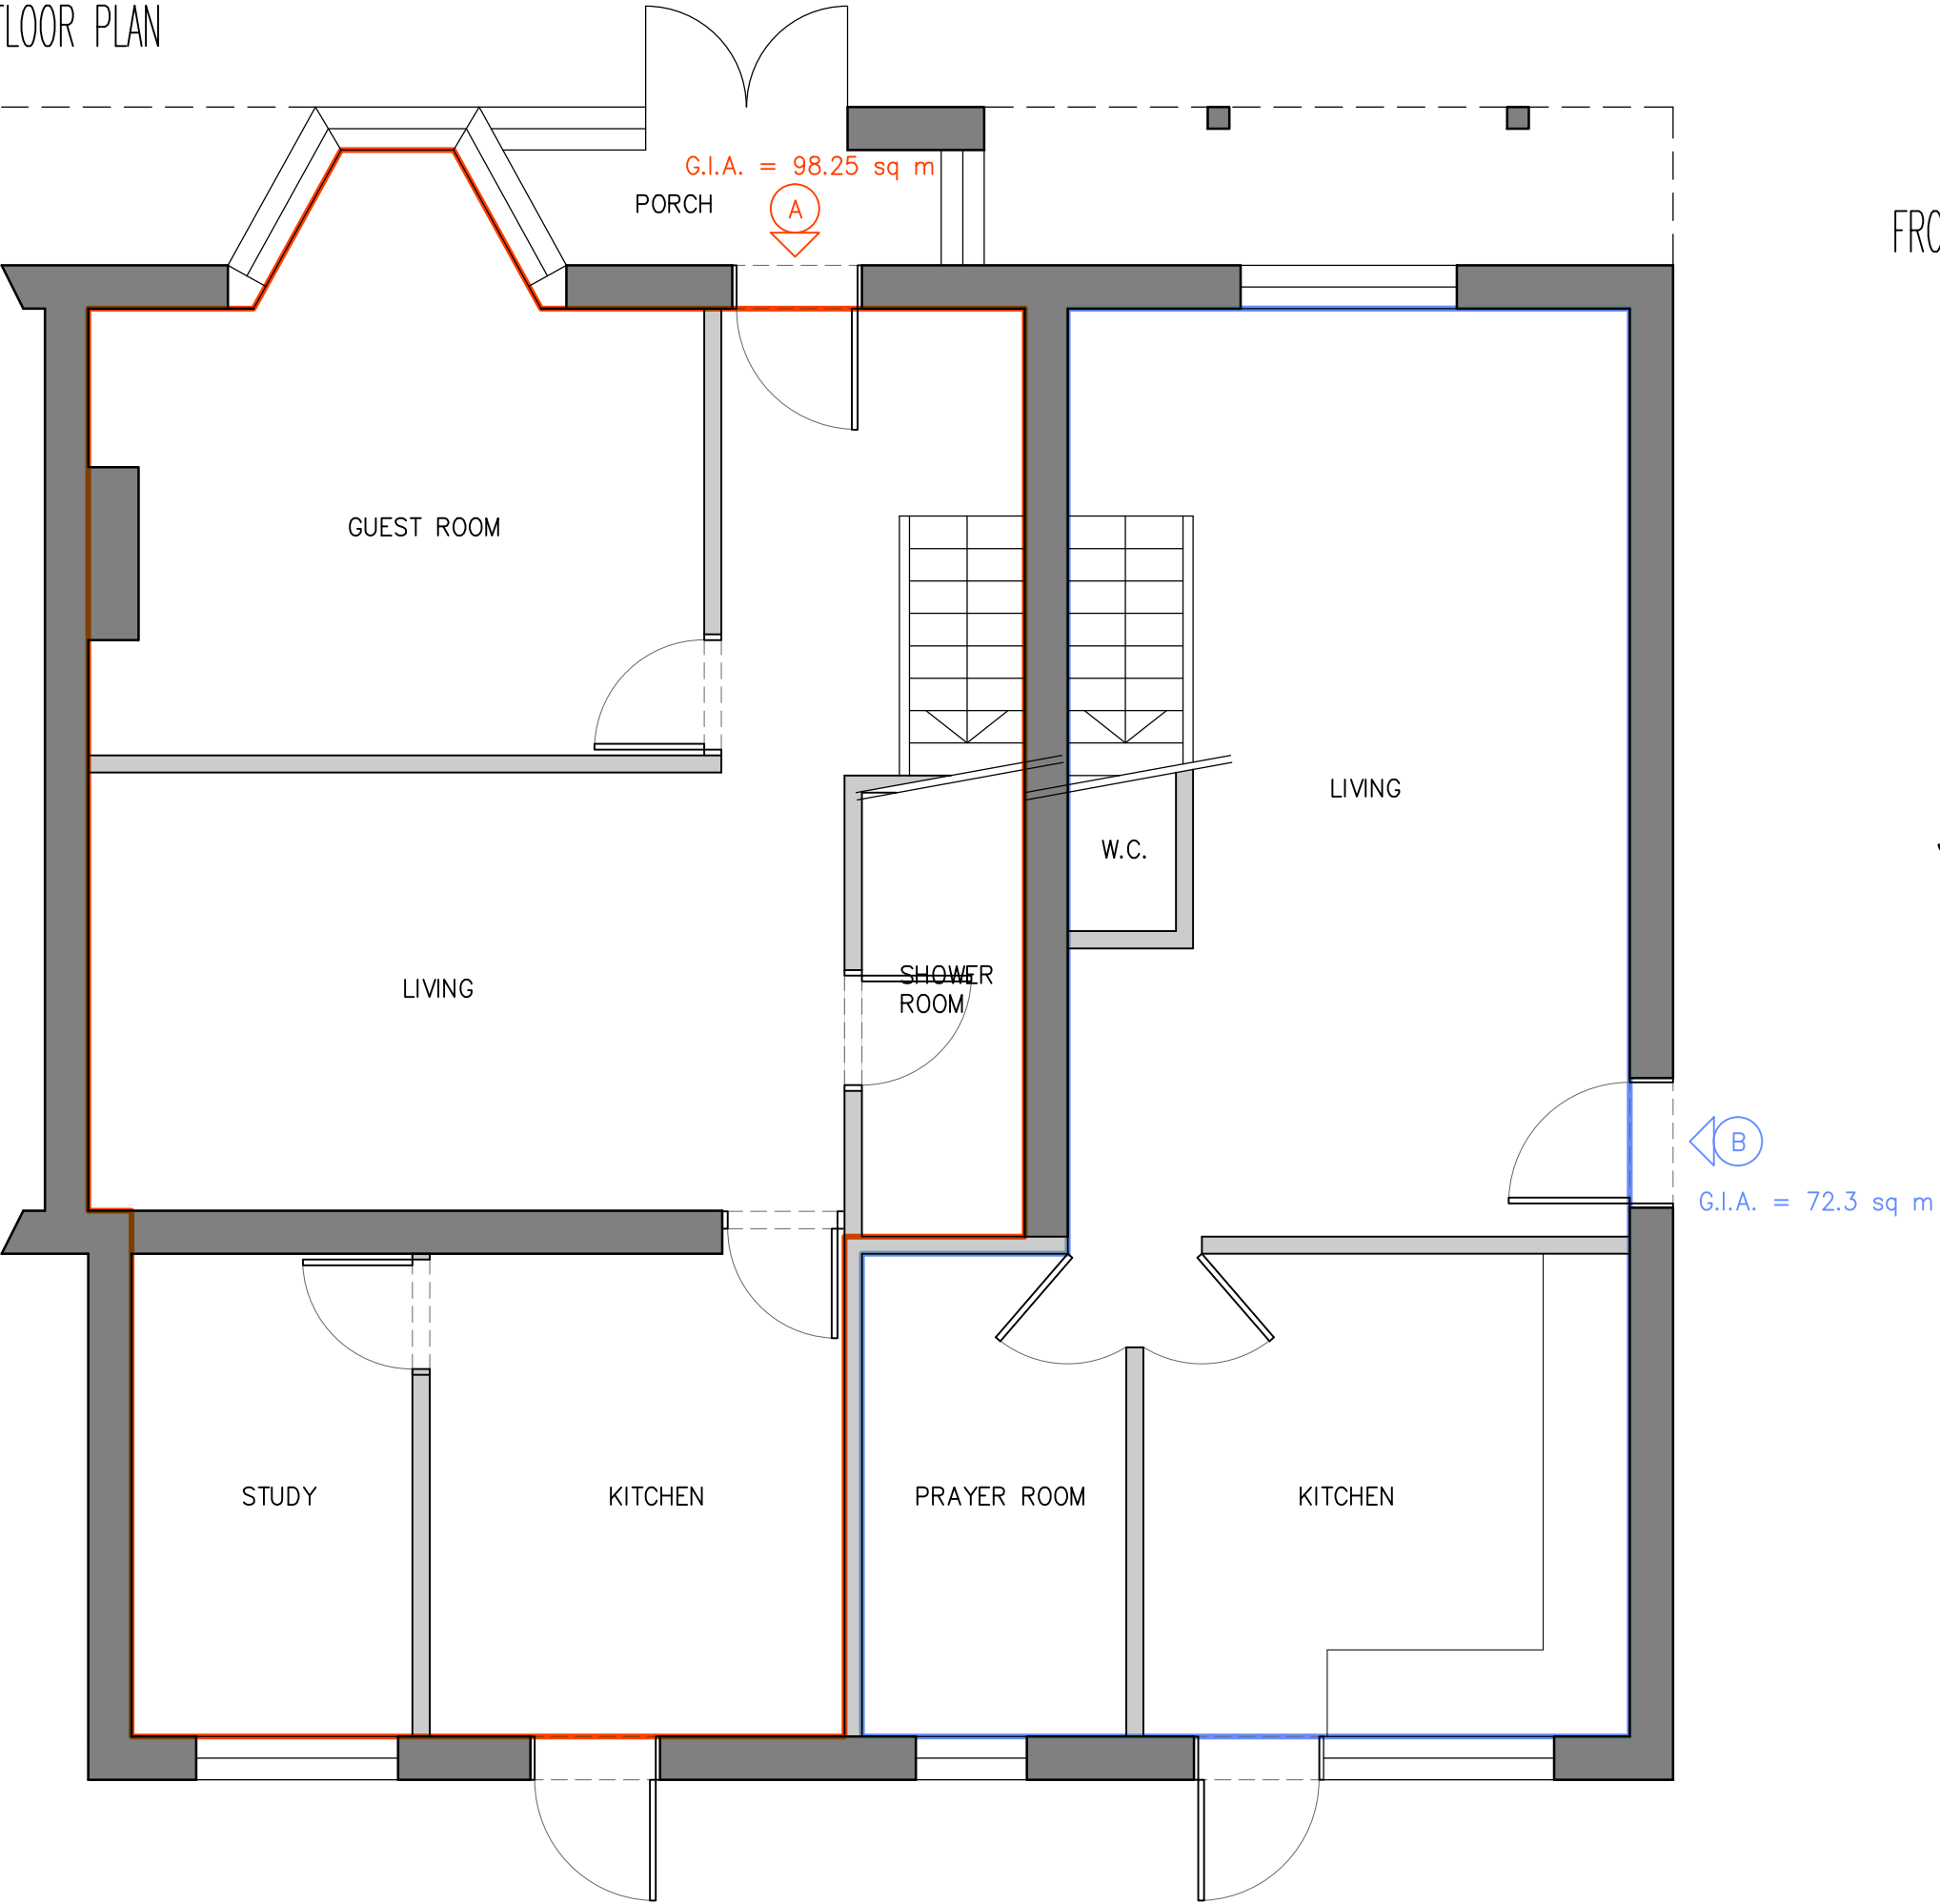


FRONT ELEVATION



REAR ELEVATION




FIRST FLOOR PLAN

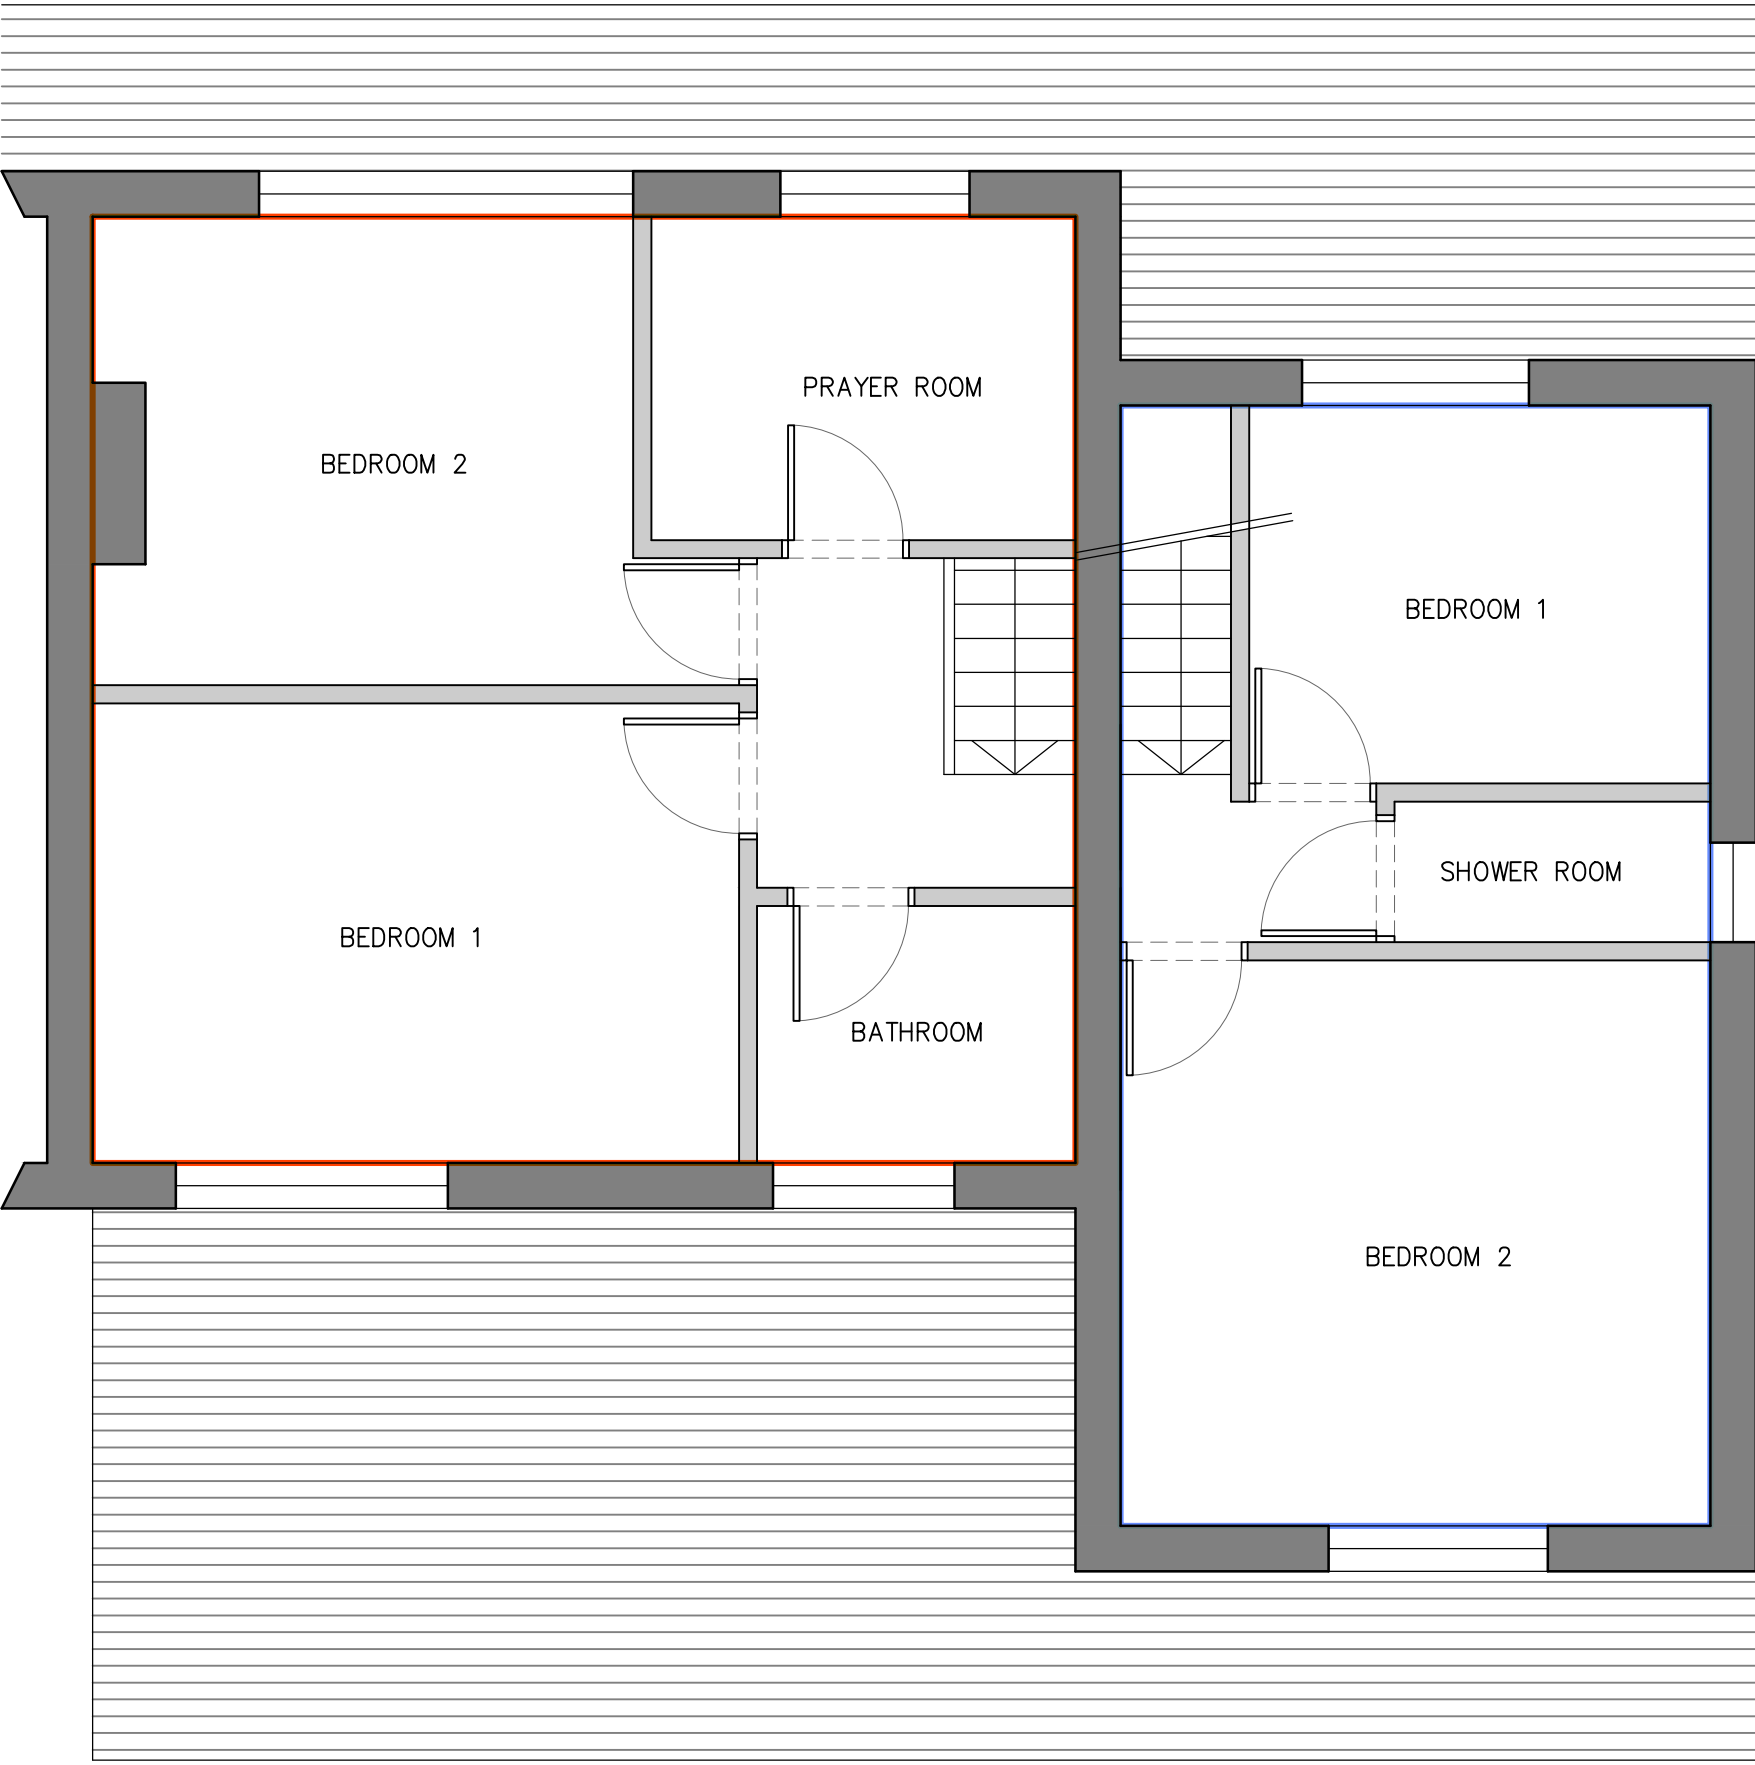

SIDE ELEVATION



SITE PLAN 1:200

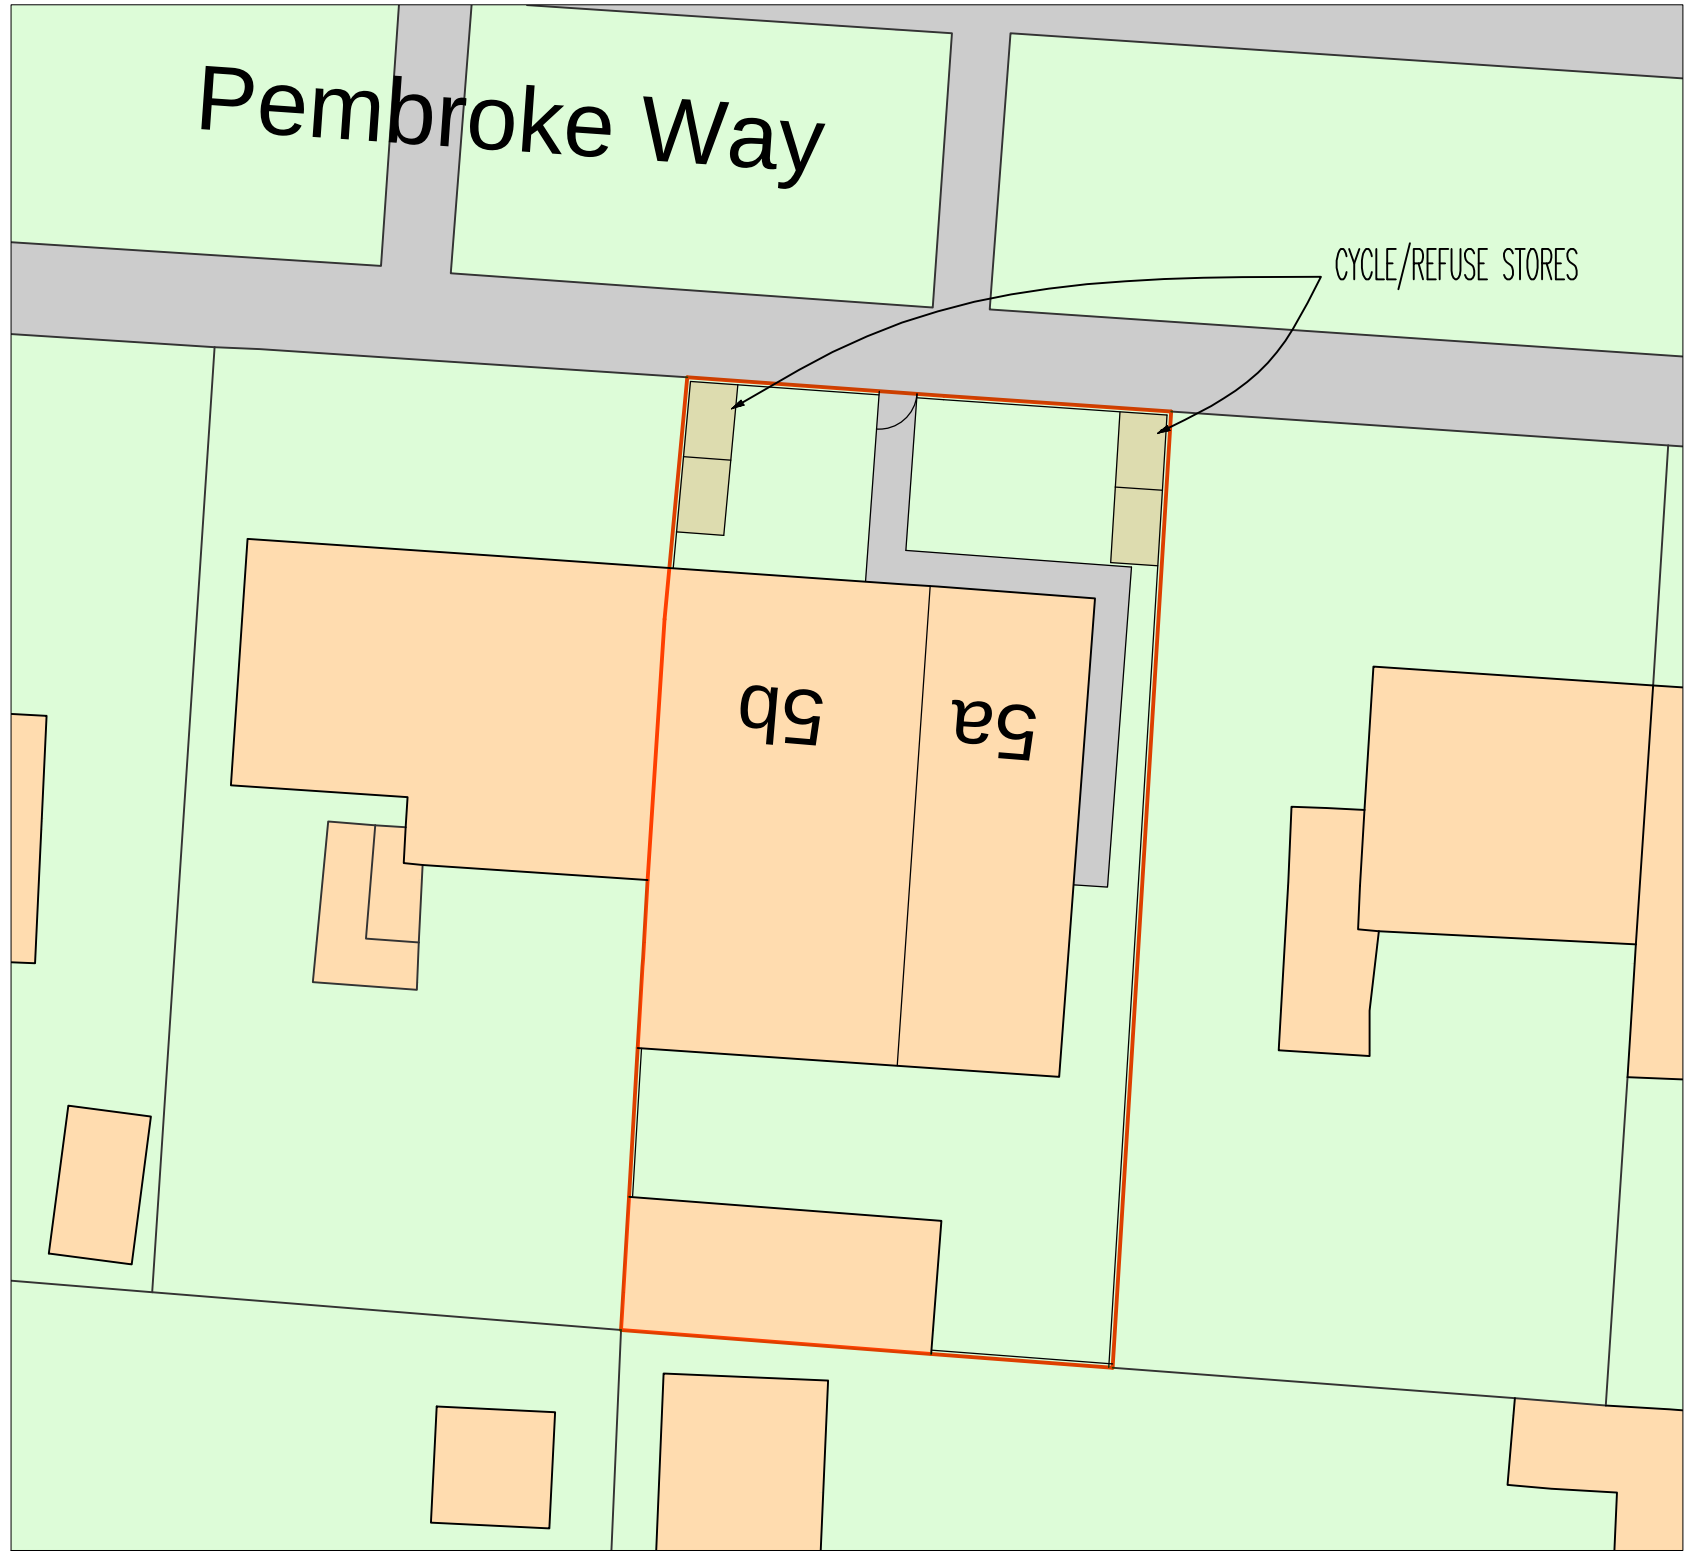

revisions

client

project
5 PEMBROKE WAY
HAYES UB3 1PZ
title
PLANS AND ELEVATIONS - CURRENT LAYOUT FOLLOWING CONVERSION

scale
1:50 @A1

date
JULY 2016

drg. no.
TBC