



Note: This Drawing is for planning purpose and should not be used for construction.
All dimensions should be confirmed on site and any deviation should be reported back to designer.


- External Materials:
- 1) Bricks to colour Match Main dwelling house.
 - 2) UPVC galazing to colour match with existing House.

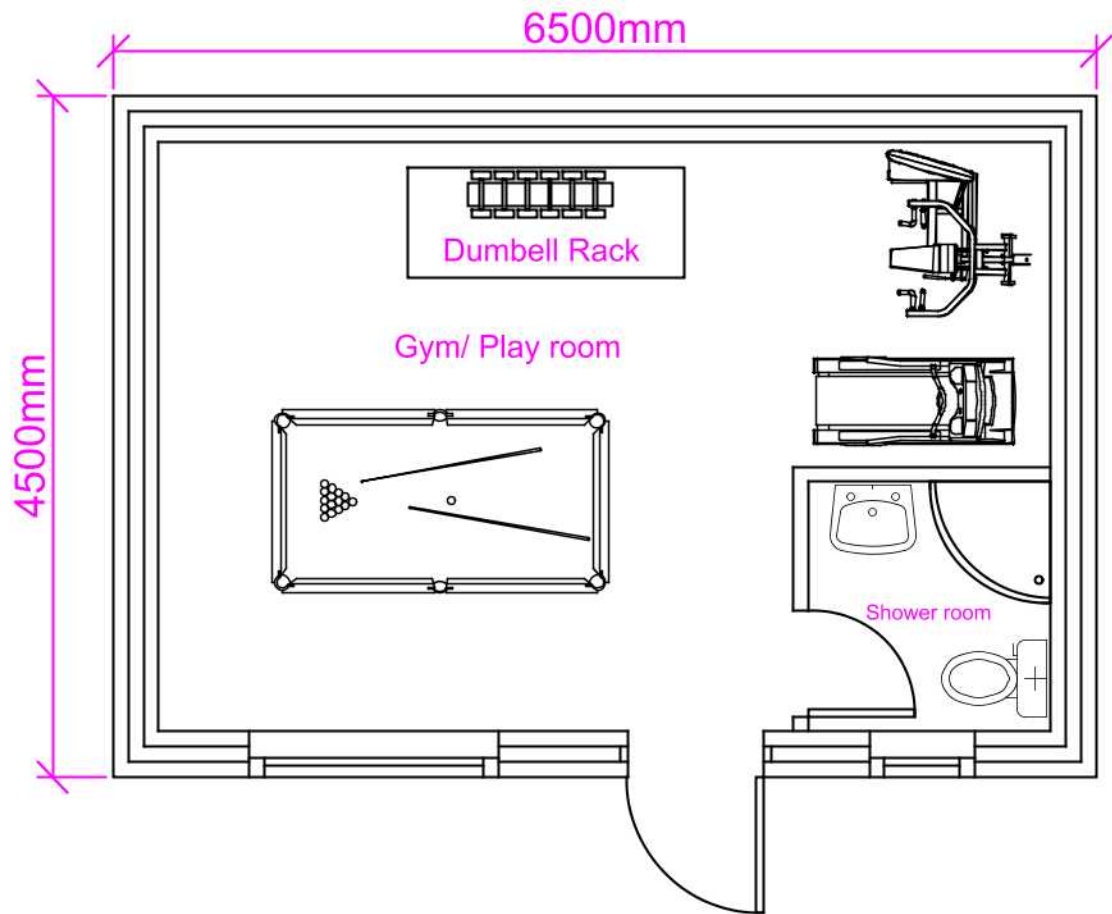


Proposed Layout@
1:50

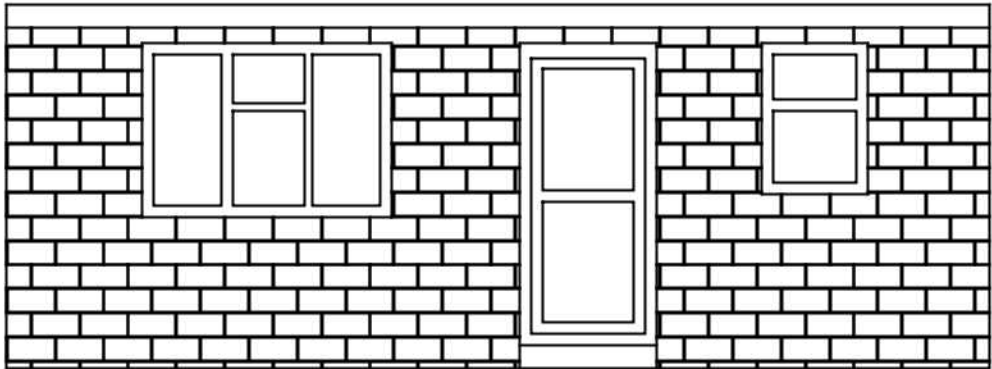


Proposed Front Elevation

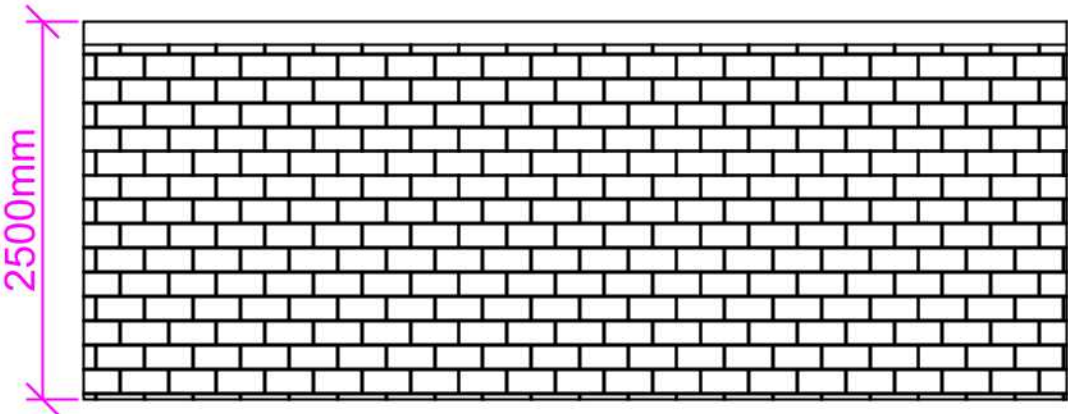

Proposed Rear Elevation

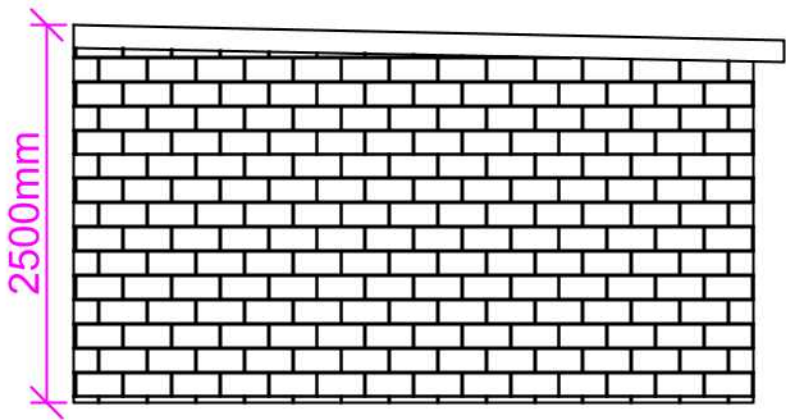

Proposed Side Elevation (LHS)

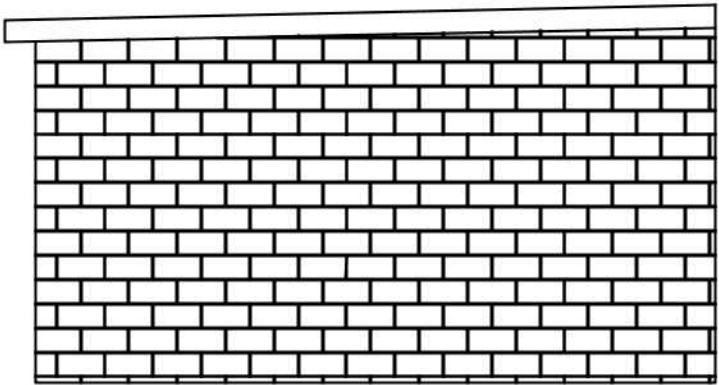

Proposed Side Elevation (RHS)

Proposed Elevations @
1:50

Proposed Development:
Outbuilding

Site Address:
151 Central Avenue
Hayes
UB3 2BT

Revisions:

Rev	Date	Description
A	01/02/2020	

Drawing Description:
Proposed Layout & Proposed Elevations

Drawing No:
Art/2019/151CA/ELPL Rev B

Scale: 1:50
Paper Size: A3
Sheet No: 1 of 2



ART CONSULTANTS (UK) LTD
113 LONG LANE
STANWELL
TW19 7AL
M:07960071377
E: ARTCONSULTANTSUK@GMAIL.COM