




PROPOSED FRONT ELEVATION
NO PROPOSED CHANGES

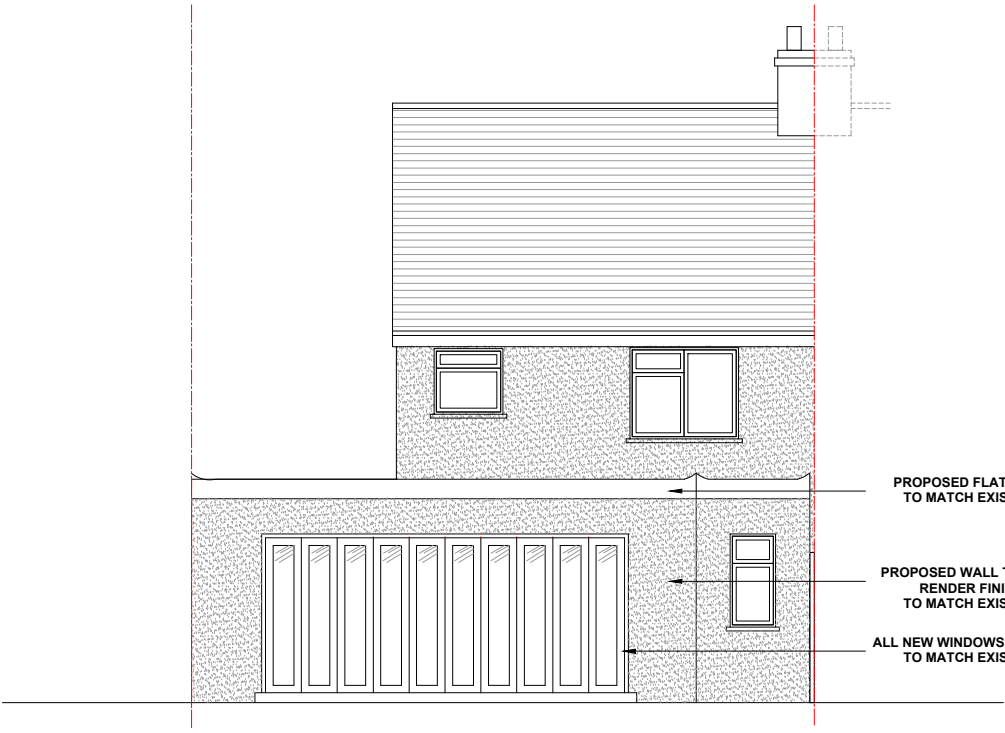


PROPOSED REAR ELEVATION

PROPOSED FLAT ROOF
TO MATCH EXISTING

PROPOSED WALL TO HAVE
RENDER FINISH
TO MATCH EXISTING


ALL NEW WINDOWS & DOORS
TO MATCH EXISTING

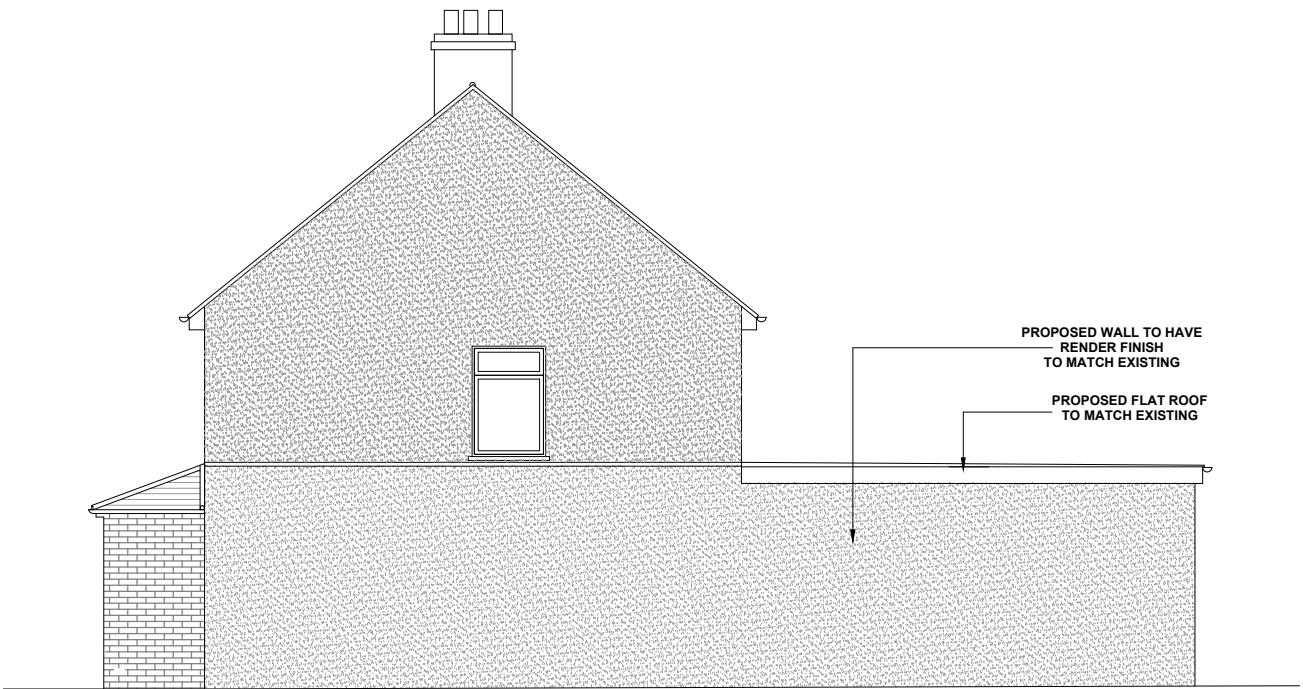


PROPOSED SIDE ELEVATION

PROPOSED WALL TO HAVE
RENDER FINISH
TO MATCH EXISTING

PROPOSED FLAT ROOF
TO MATCH EXISTING

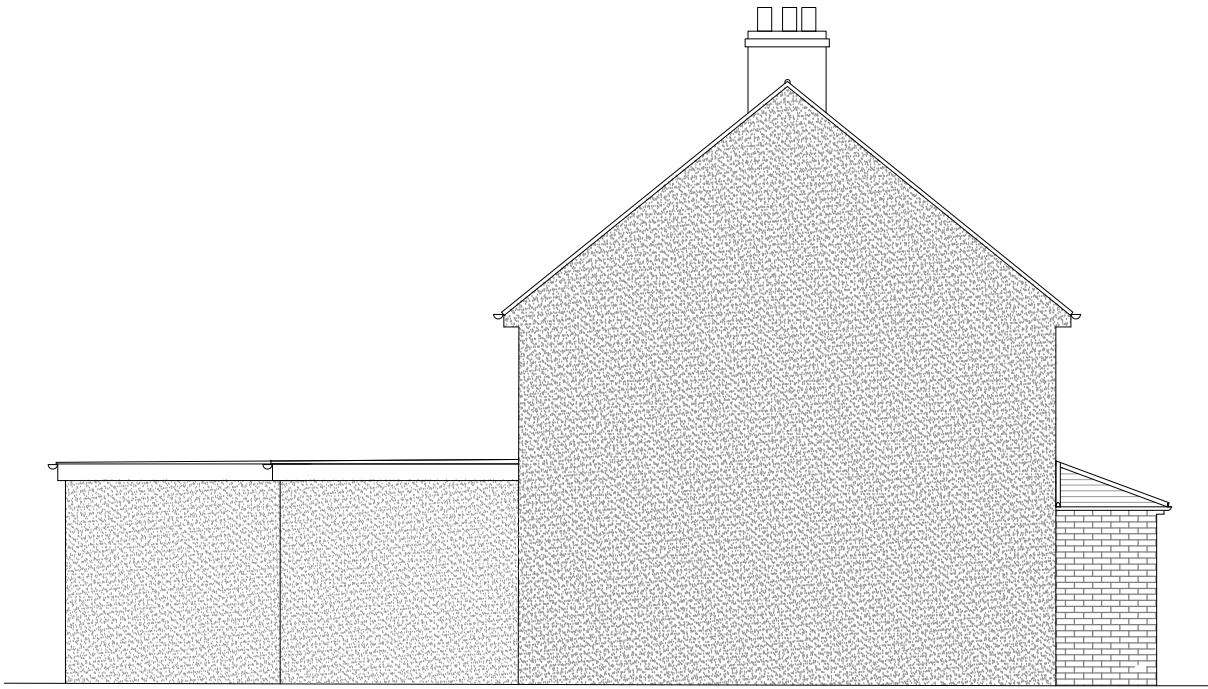


PROPOSED FLANK WALL ELEVATION

 

DZYNZ STUDIO
LIMITED

**ARCHITECTURE, PROJECT MANAGEMENT
& CONSTRUCTION MANAGEMENT**

Ferguson House
113 Cranbrook Road, Ilford, Essex. IG1 4PU
Contact : 020 3362 4200
www.dzynzstudio.co.uk

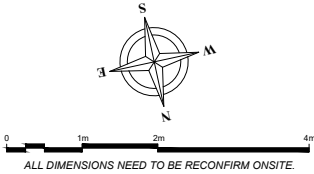

- NOTES:
1. THIS DRAWING IS COPYRIGHT AND SHOULD NOT BE REPRODUCED WITHOUT THE WRITTEN APPROVAL OF DZYNZ STUDIO.
 2. ALL DIMENSIONS TO BE CHECKED ON SITE AND ANY DISCREPANCIES BROUGHT TO THE ATTENTION OF THE DZYNZ STUDIO.
 3. NO DIMENSIONS TO BE SCALED.
 4. THIS DRAWING IS TO BE READ IN CONJUNCTION WITH ALL OTHER RELEVANT ARCHITECTS, SERVICE ENGINEERS AND STRUCTURAL / CIVIL ENGINEERS DRAWINGS AND SPECIFICATIONS.
 5. ALL THE INFORMATION IS PROVIDED BY THE CLIENT. DZYNZ STUDIO DO NOT TAKE ANY RESPONSIBILITY FOR UNFORESEEN SITUATION ON SITE OF ANY DISCREPANCY ON SITE.
 6. ALL RIGHTS RESERVED.

						PROJECT 48 FLORISTON AVENUE, UXBRIDGE, UB10 9EA
						DRAWING TITLE PROPOSED ELEVATIONS
						DRG NO. 16-427-P04
						REVISION
						DATED 08-02-2017
						SCALE 1:100 @ A3
						APPROVED BY
						STATUS PL
REV.	DATE	REV. BY	CHEC. BY	DESCRIPTION		