



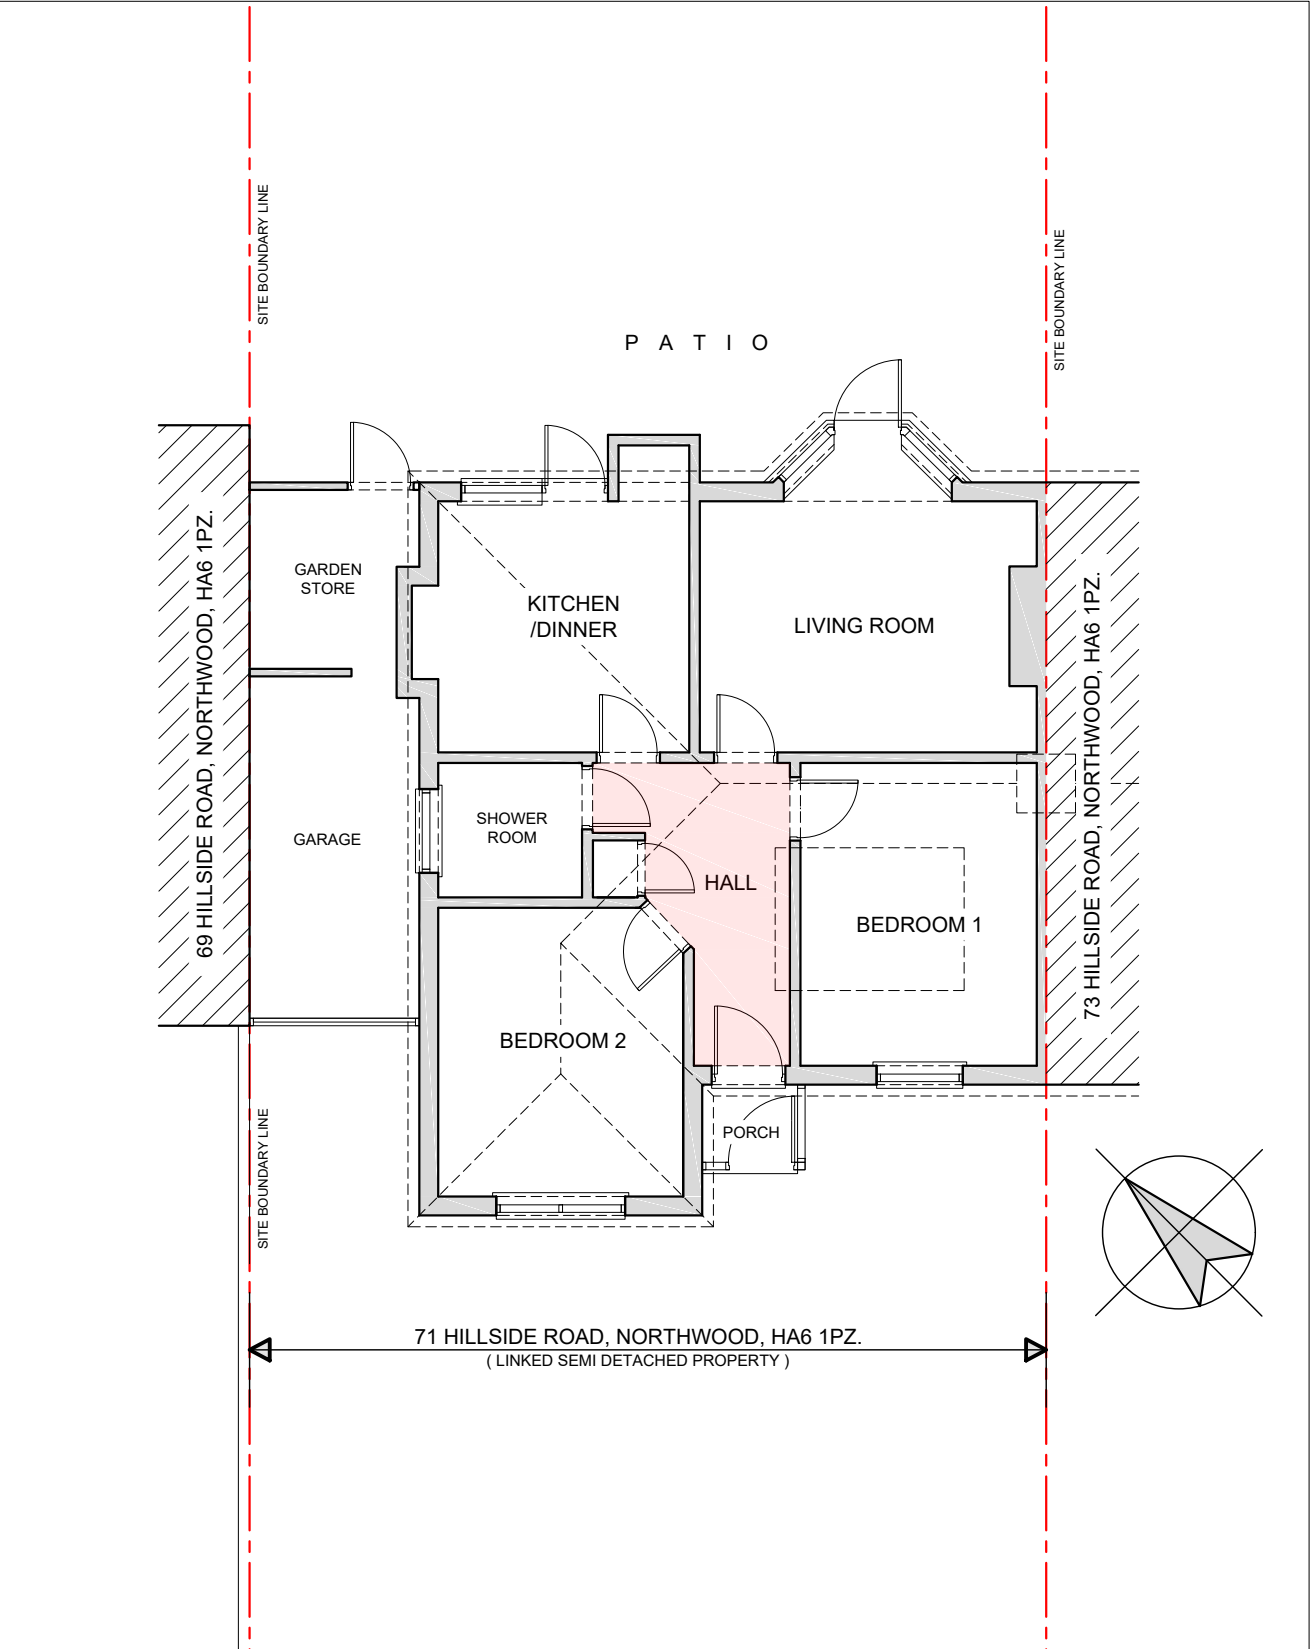

EXISTING GROUND FLOOR PLAN
SCALE 1:100 @ A3

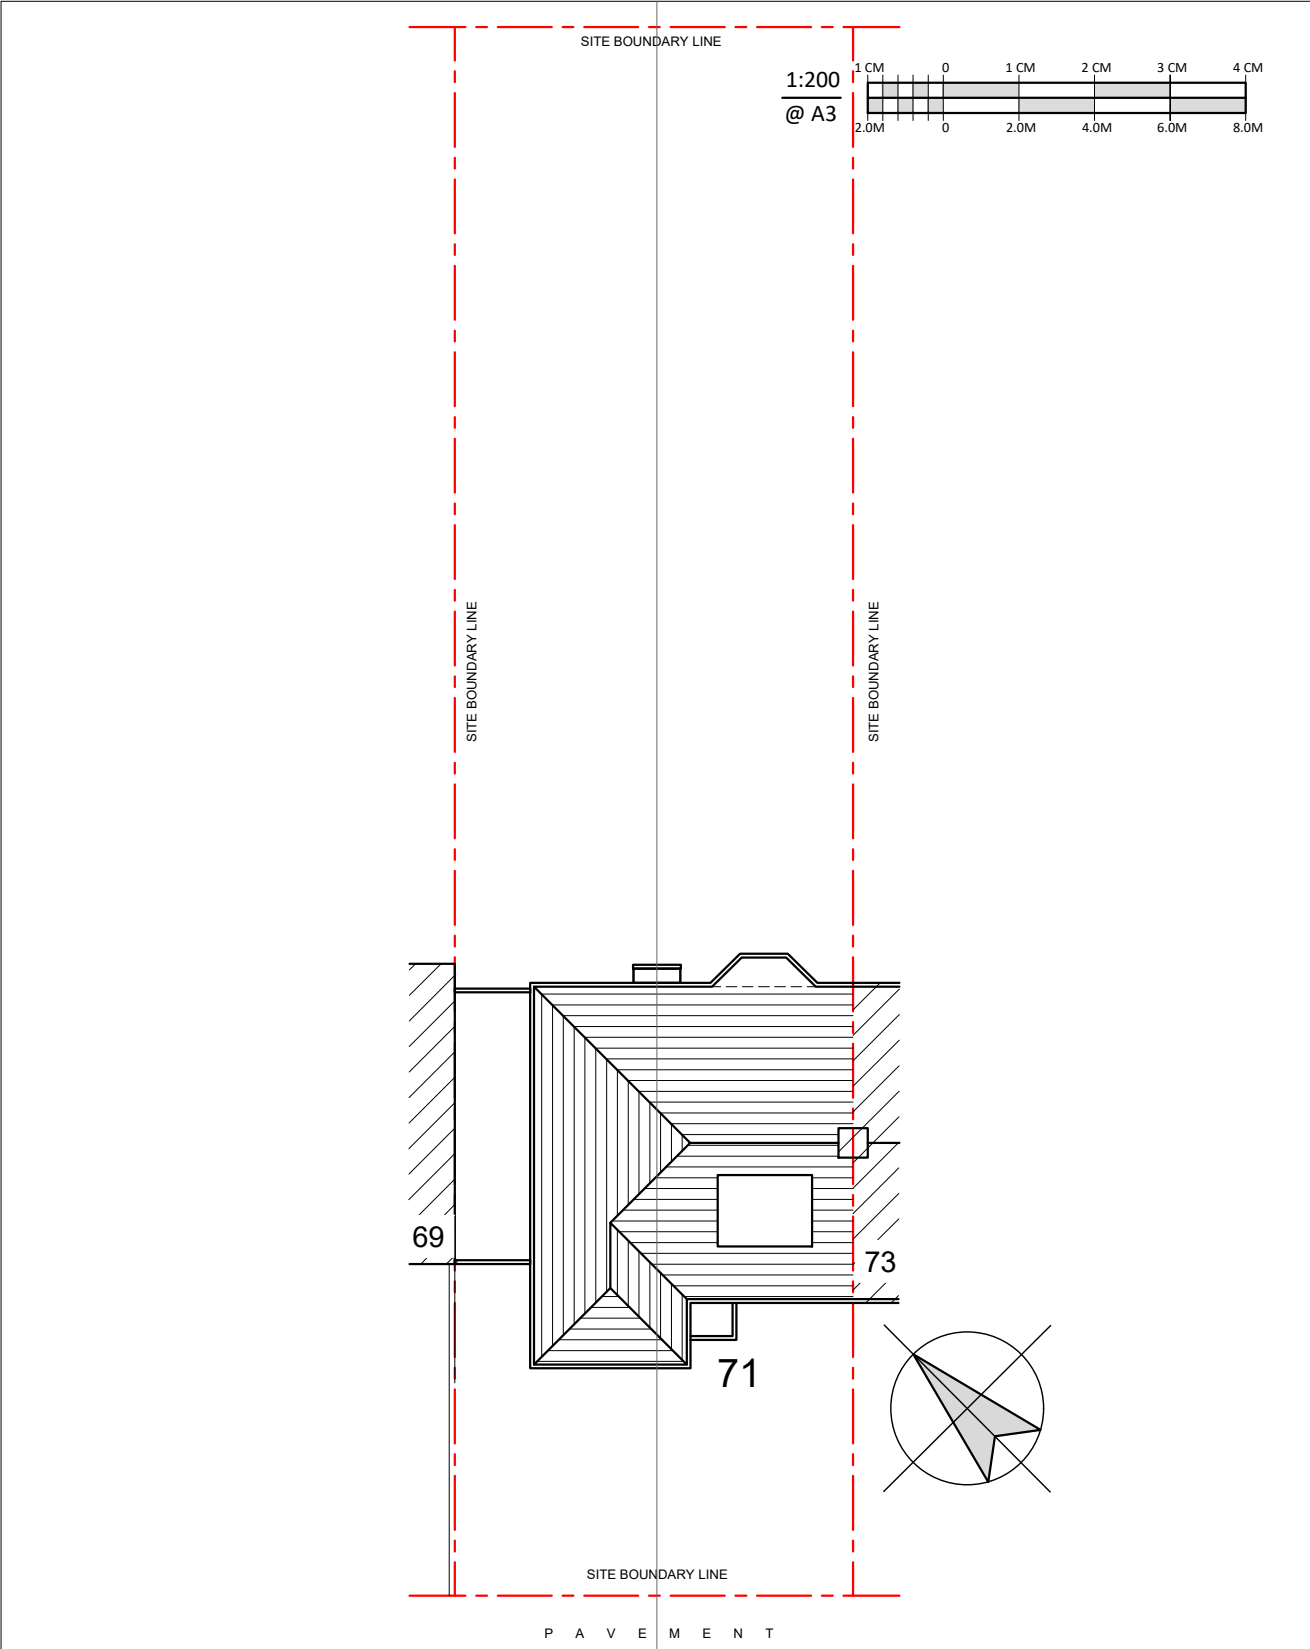


EXISTING BLOCK PLAN
SCALE 1:200 @ A3



17 Bryant Road,
Hayes, UB5 6LH
P: 020 8621 5985
M: 077 7251 1767
www.InterGroup.co.uk

COPYRIGHT
This drawing has been produced by
InterGroup Ltd and is not to be reproduced by
any other party for any purpose.
Site survey to be conducted before any
building work is carried out. Any discrepancies
to be reported to InterGroup Ltd.

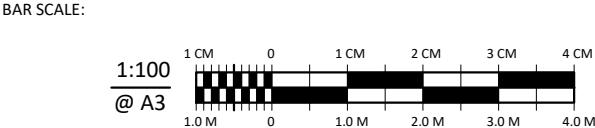

E X I S T I N G

PROJECT:
71 HILLSIDE ROAD , NORTHWOOD, HA6 1PZ


DRAWING TITLE:
EXISTING
GROUND FLOOR & BLOCK PLANS

SCALE:
1:100 & 1:200 @ A3


DATE:
JUNE 2021

DRAWING No:

IGD 2120 / SV01

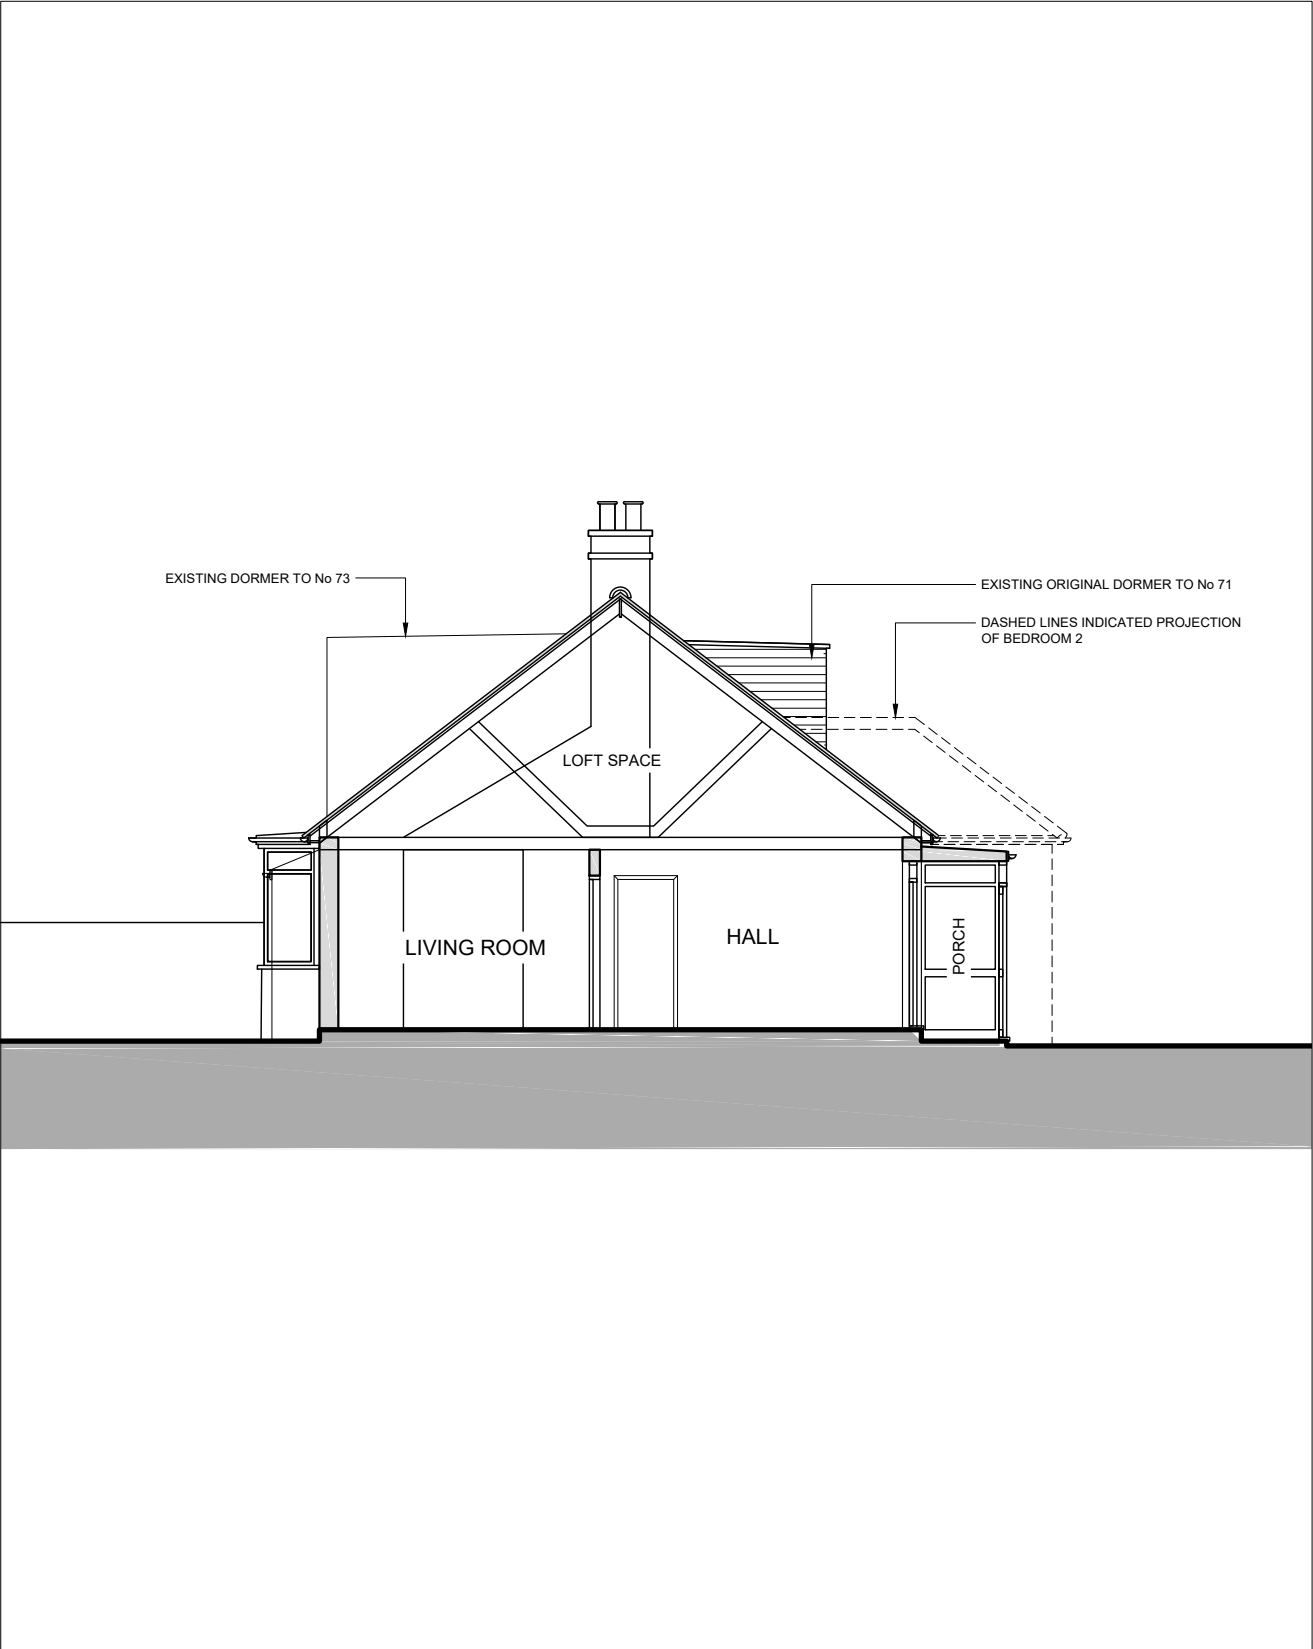

EXISTING SECTION
SCALE 1:100 @ A3

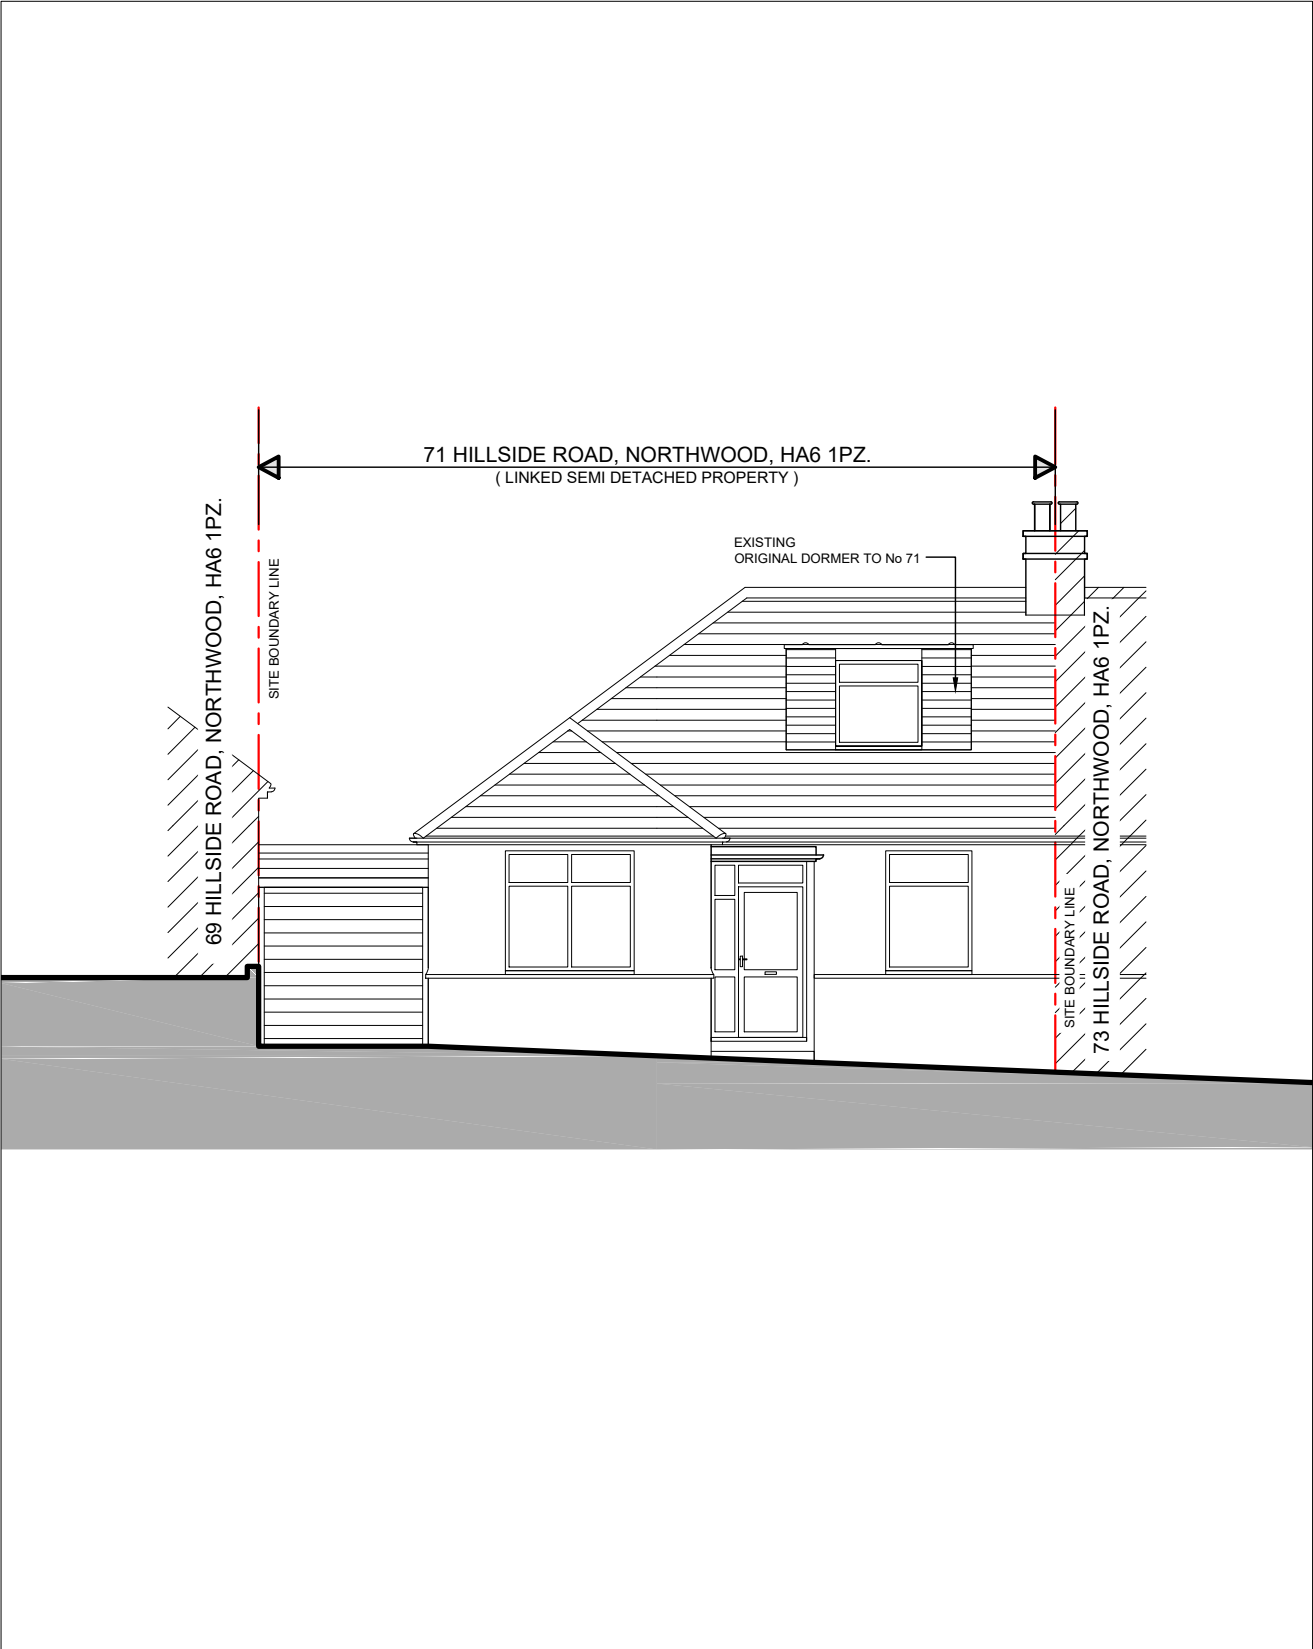


EXISTING FRONT ELEVATION
SCALE 1:100 @ A3



17 Bryant Road,
Hayes, UB5 6LH
P: 020 8621 5985
M: 077 7251 1767
www.InterGroup.co.uk

COPYRIGHT
This drawing has been produced by
InterGroup Ltd and is not to be reproduced by
any other party for any purpose.
Site survey to be conducted before any
building work is carried out. Any discrepancies
to be reported to InterGroup Ltd.

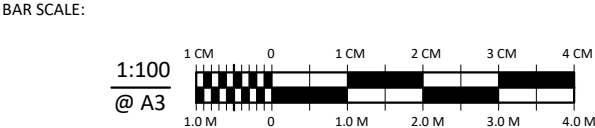

E X I S T I N G


PROJECT:
71 HILLSIDE ROAD , NORTHWOOD, HA6 1PZ

DRAWING TITLE:
EXISTING
SECTION AND FRONT ELEVATION


SCALE:
1:100 @ A3

DATE:
JUNE 2021

DRAWING No:
IGD 2120 / SV02

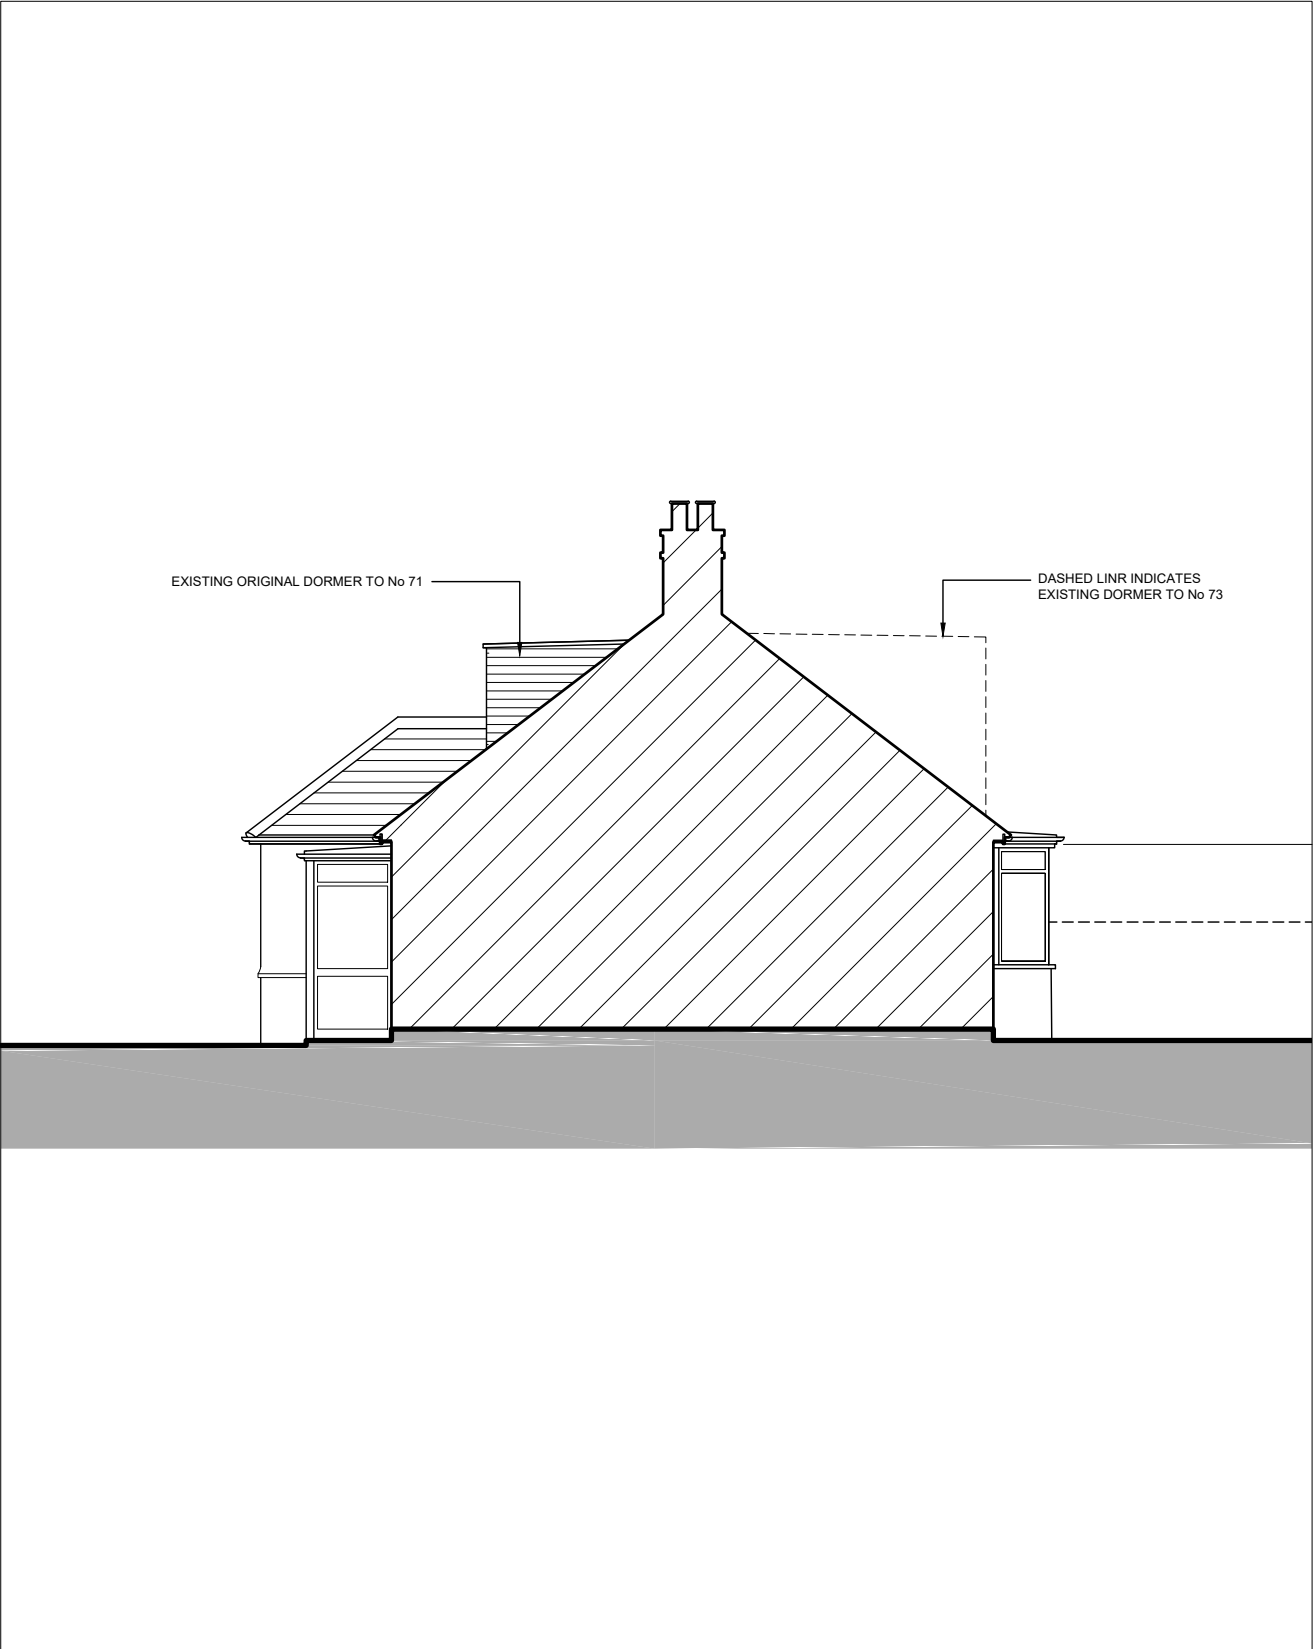

EXISTING SIDE ELEVATION 1
SCALE 1:100 @ A3

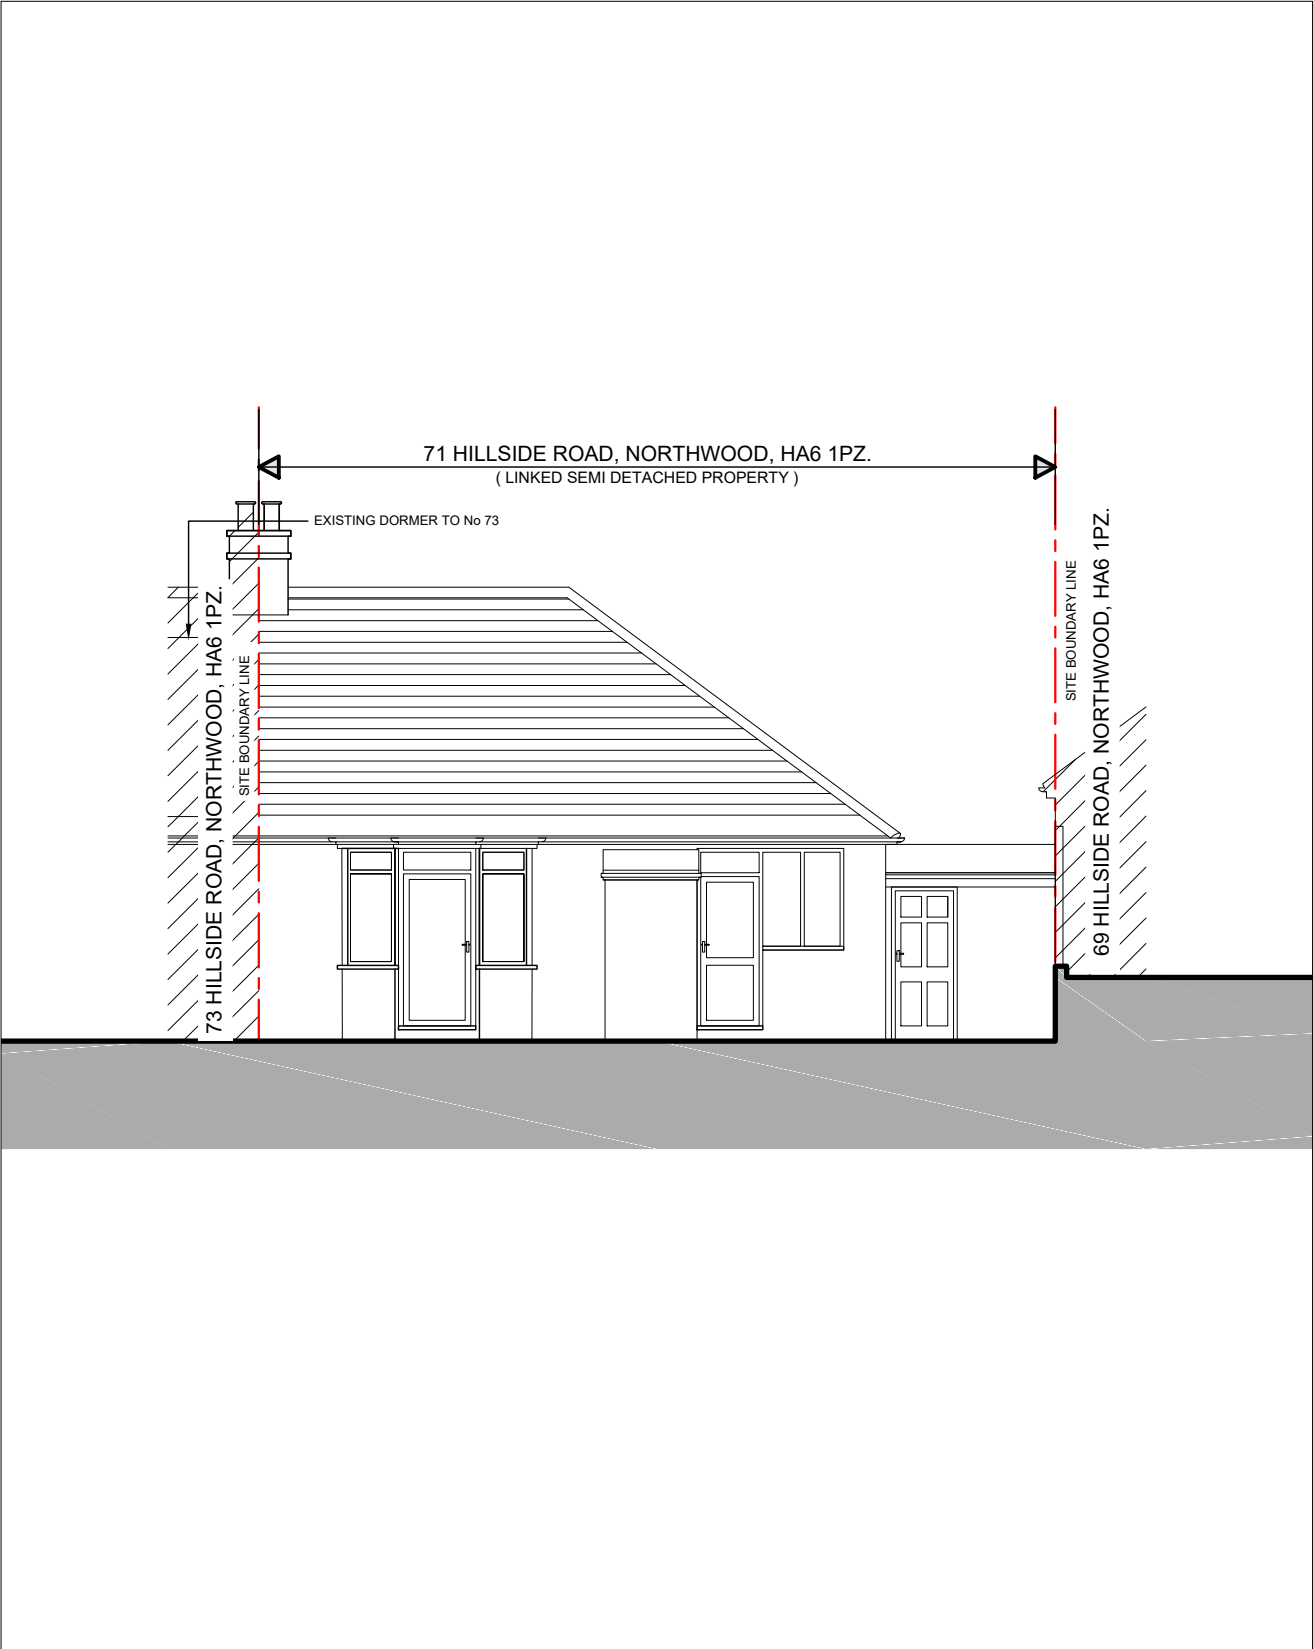


EXISTING REAR ELEVATION
SCALE 1:100 @ A3



17 Bryant Road,
Hayes, UB5 6LH
P: 020 8621 5985
M: 077 7251 1767
www.InterGroup.co.uk

COPYRIGHT
This drawing has been produced by
InterGroup Ltd and is not to be reproduced by
any other party for any purpose.
Site survey to be conducted before any
building work is carried out. Any discrepancies
to be reported to InterGroup Ltd.

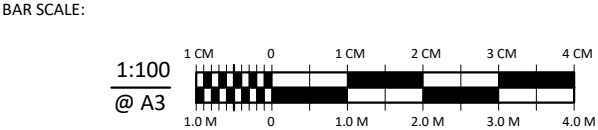

E X I S T I N G


PROJECT:
71 HILLSIDE ROAD , NORTHWOOD, HA6 1PZ

DRAWING TITLE:
EXISTING
SIDE ELEVATION 1 AND
REAR ELEVATION

SCALE:
1:100 @ A3

DATE:
JUNE 2021

DRAWING No:
IGD 2120 / SV03

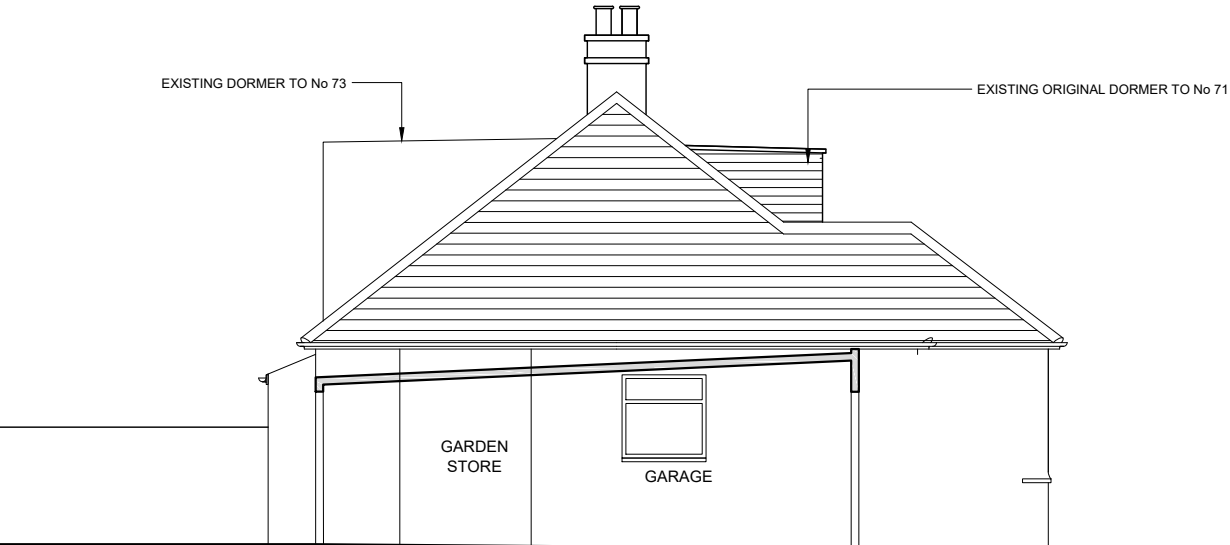


EXISTING SECTIONAL SIDE ELEVATION 2
SCALE 1:100 @ A3



SITE LOCATION PLAN
AREA 2 HA
SCALE 1:1250 on A4
CENTRE COORDINATES: 510604, 191082



Supplied by Streetwise Maps Ltd
www.streetwise.net
Licence No: 100047474
08/07/2021 09:39

 


SITE LOCATION PLAN
SCALE 1:1250 @ A3



17 Bryant Road,
Hayes, UB5 6LH
P: 020 8621 5985
M: 077 7251 1767
www.InterGroup.co.uk

COPYRIGHT
This drawing has been produced by
InterGroup Ltd and is not to be reproduced by
any other party for any purpose.
Site survey to be conducted before any
building work is carried out. Any discrepancies
to be reported to InterGroup Ltd.

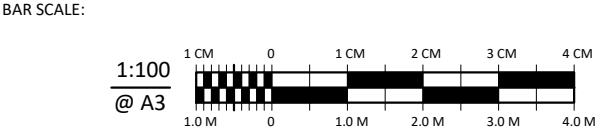

E X I S T I N G

PROJECT:
71 HILLSIDE ROAD , NORTHWOOD, HA6 1PZ

DRAWING TITLE:
EXISTING
SECTIONAL SIDE ELEVATION 2 AND
SITE LOCATION

SCALE:
1:100 & 1:1250 @ A3

DATE:
JUNE 2021

DRAWING No:
IGD 2120 / SV04