



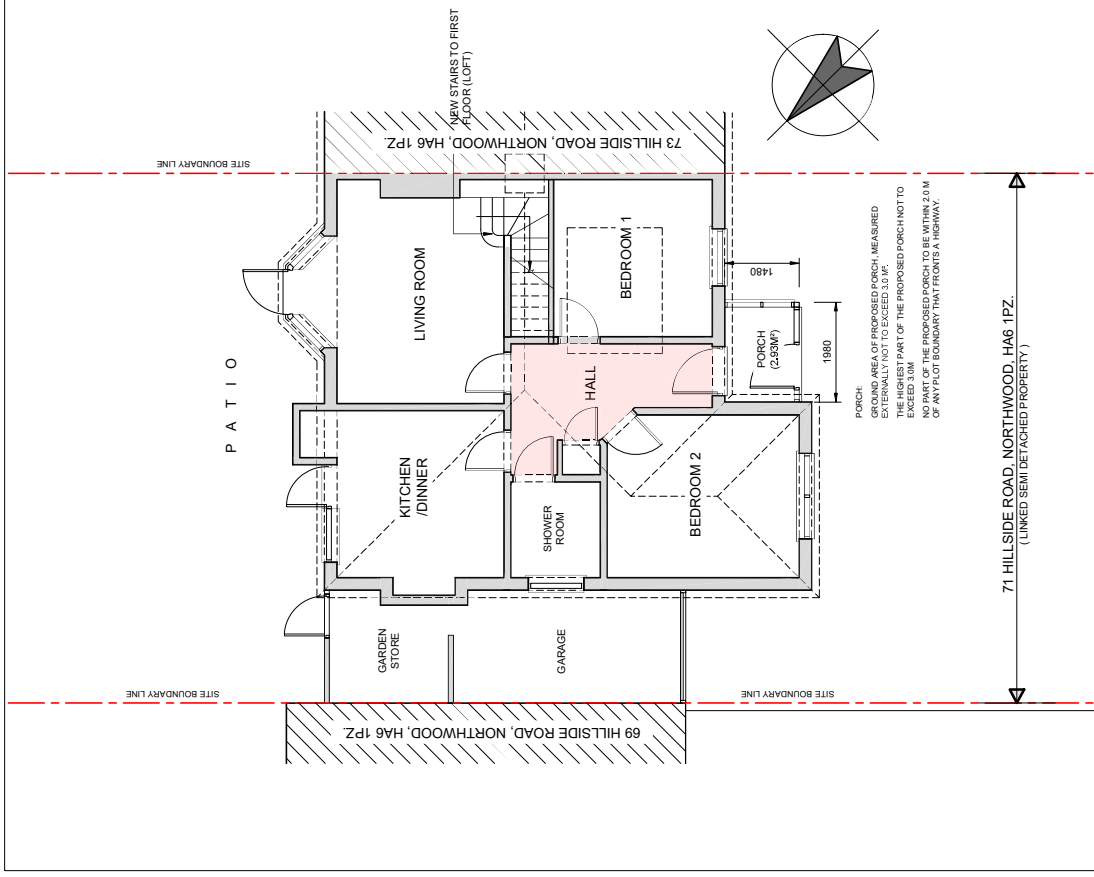

PROPOSED GROUND FLOOR PLAN
SCALE 1:100 @ A3

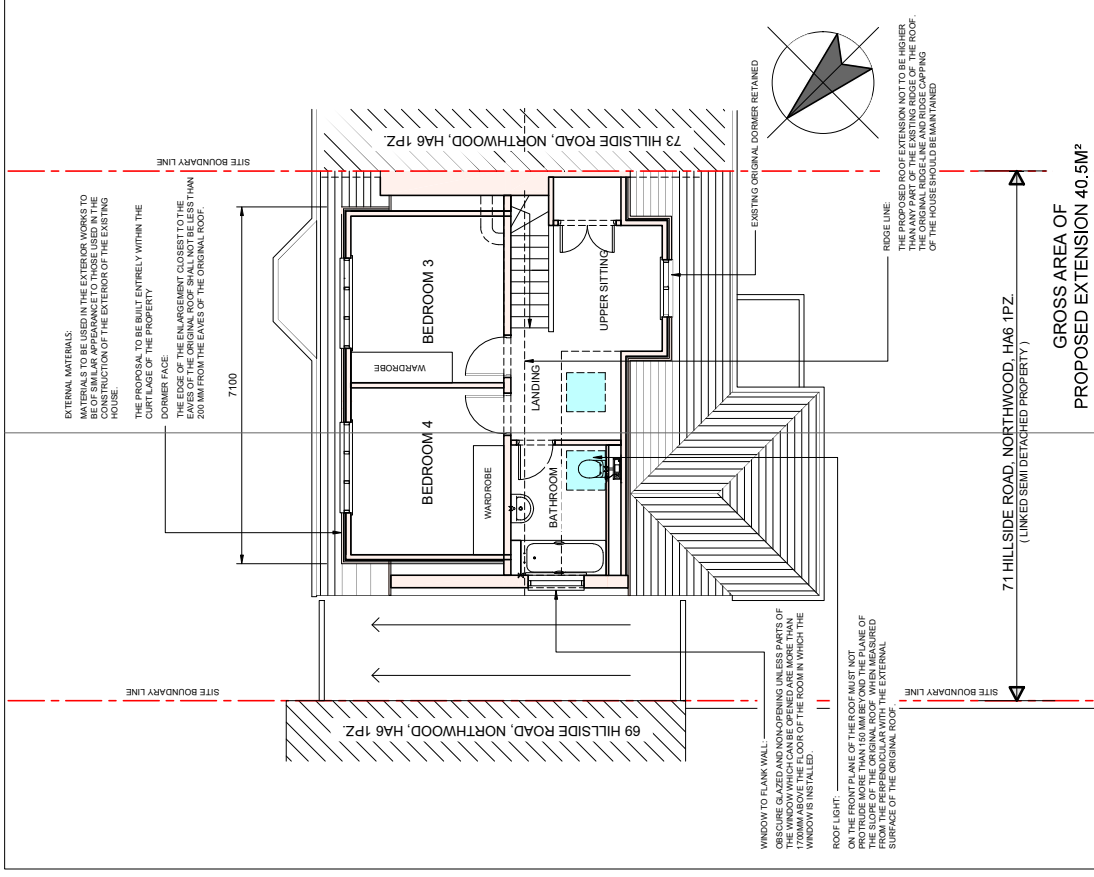

PROPOSED FIRST FLOOR PLAN (LOFT)
SCALE 1:100 @ A3

 17 Bryant Road, Hayes, UB8 3LN P: 020 8621 1985 M: 0777 7251 1767 www.litergroup.co.uk	COPYRIGHT This drawing has been produced by InterGroup Ltd and is not to be reproduced by any other party for any purpose. Site survey to be considered before any work is undertaken. All measurements to be reported to InterGroup Ltd.	BAR SCALE:  1:100 @ A3	P R O P O S E D PROJECT: 71 HILLSIDE ROAD, NORTHWOOD, HA6 1PZ	DRAWING TITLE: PROPOSED GROUND FLOOR & FIRST FLOOR PLANS (LOFT)		DRAWING No: IGD 2120 / PD01
				SCALE: 1:100 @ A3	DATE: JUNE 2021	