



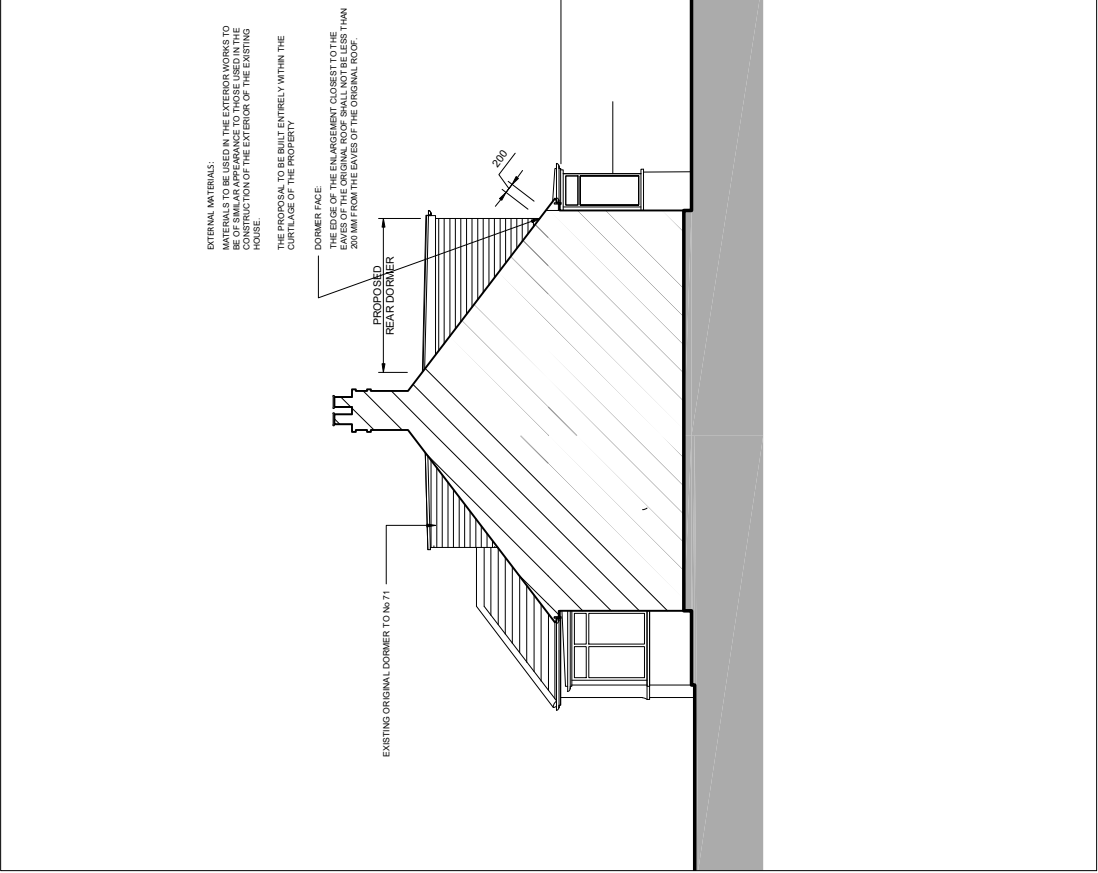

PROPOSED SIDE ELEVATION 1
SCALE 1:100 @ A3

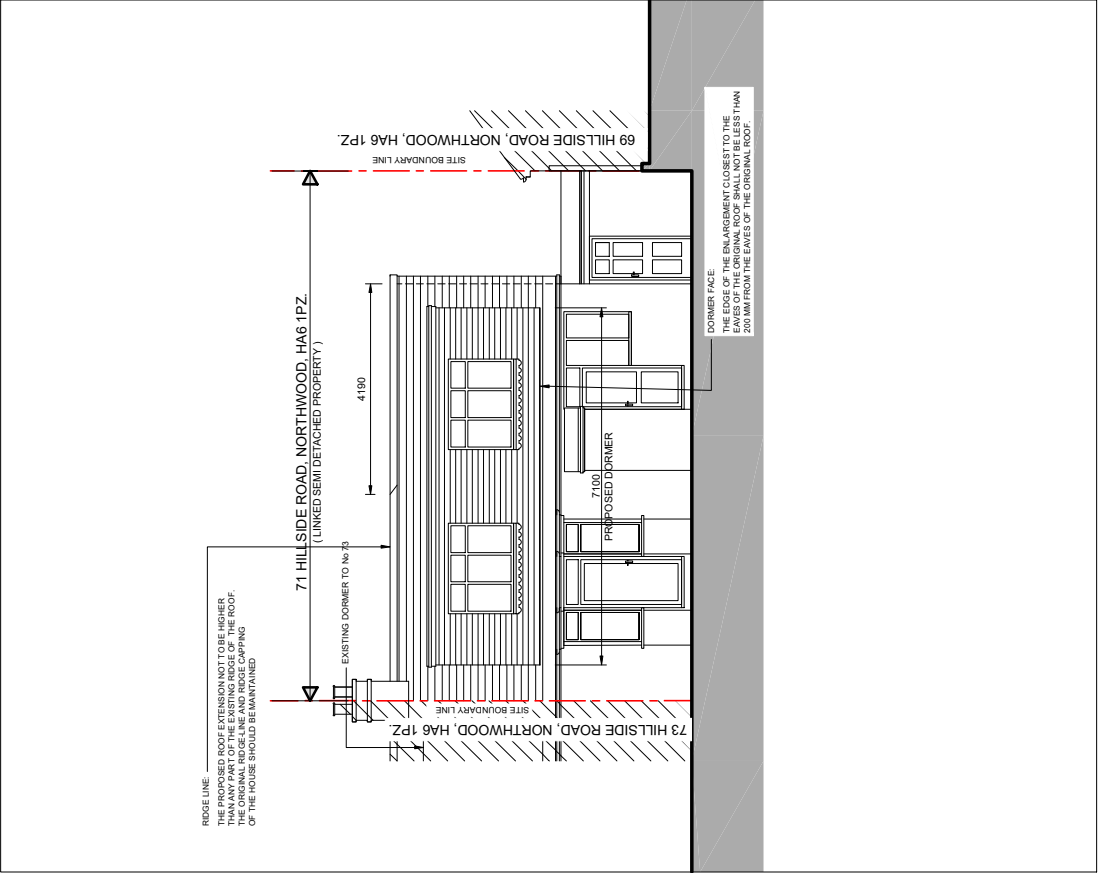


PROPOSED REAR ELEVATION
SCALE 1:100 @ A3

IG

17 Bryant Road,
Hayes, UB8 3LT
P: 020 8621 5985
M: 077 7251 1767
www.intergroup.co.uk

COPYRIGHT
This drawing has been produced by
InterGroup Ltd and is not to be reproduced by
any other party for any purpose.
Site survey to be conducted before any
work is carried out. All dimensions
to be reported to InterGroup Ltd.

 

PROJECT:
71 HILLSIDE ROAD, NORTHWOOD, HA6 1PZ

P R O P O S E D

DRAWING TITLE:
PROPOSED
SIDE ELEVATION 1 AND
REAR ELEVATION

SCALE:
1:100 @ A3

DATE:
JUNE 2021

DRAWING No:

IGD 2120 / PD03